




- 5 AUG 2011

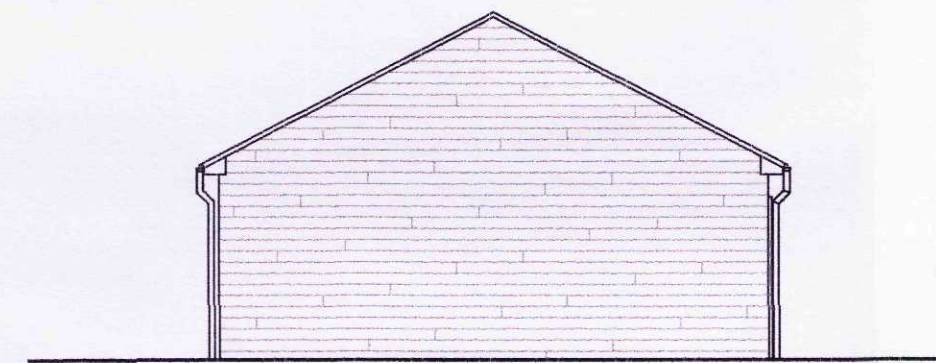


EAST ELEVATION 1:100

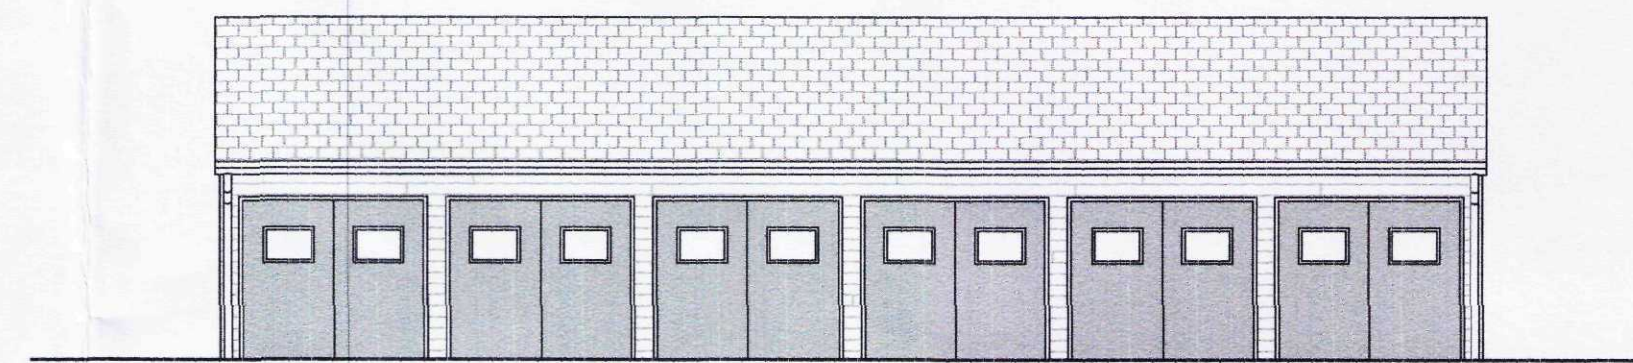


NORTH ELEVATION 1:100

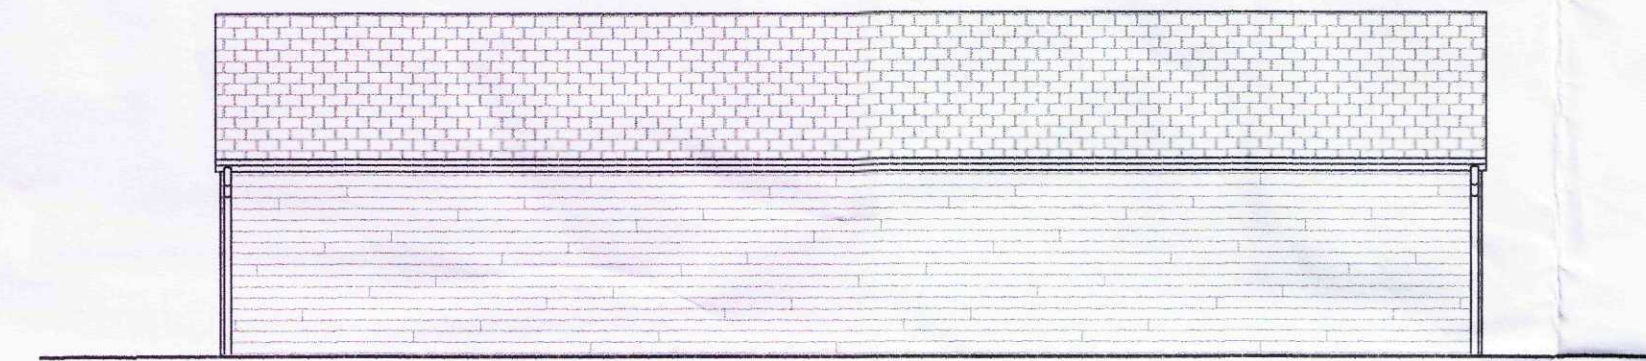


SOUTH ELEVATION 1:100

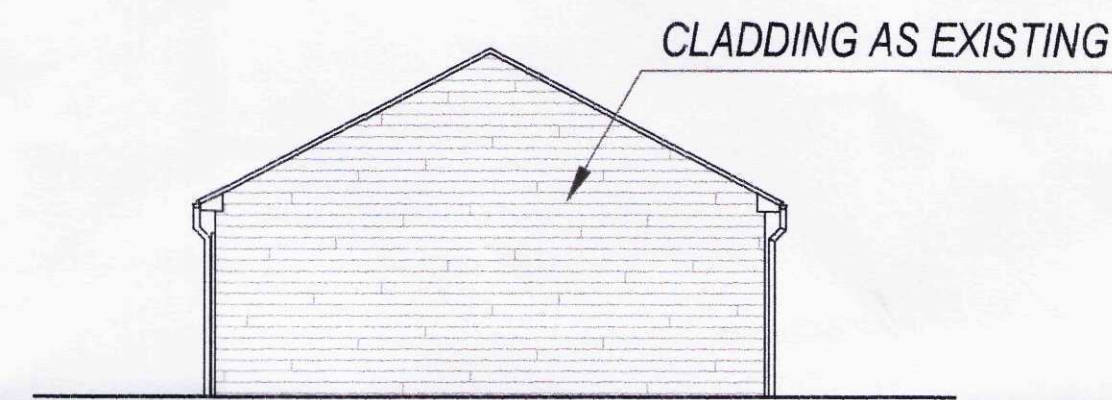



WEST ELEVATION 1:100

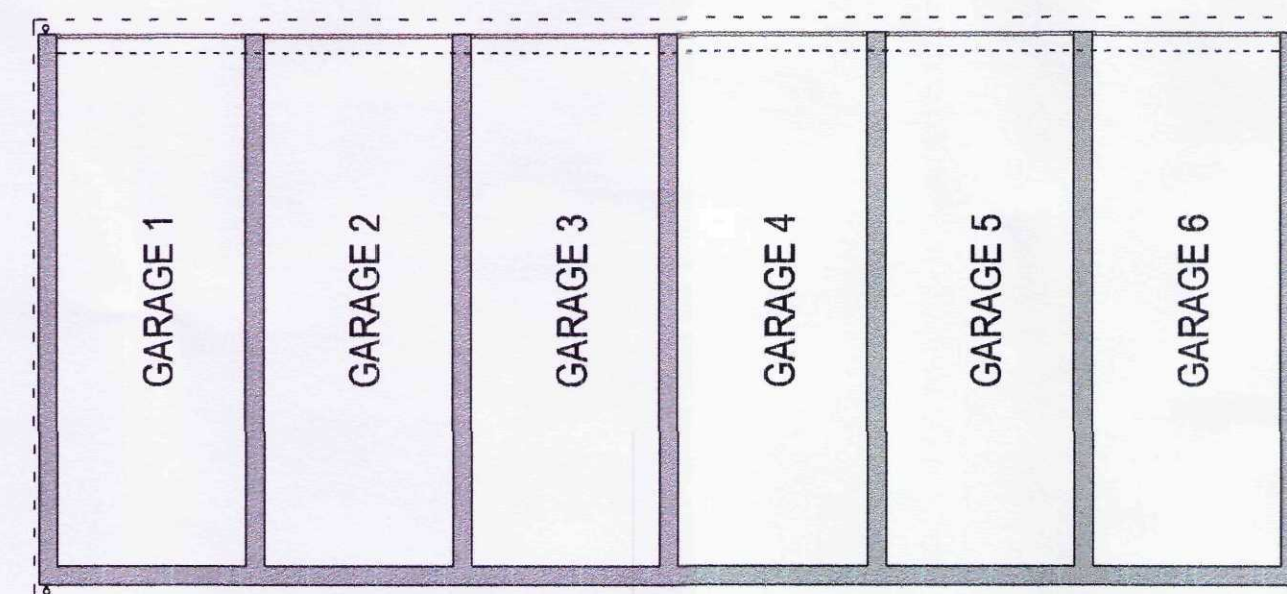

GARAGE PLAN 1:100

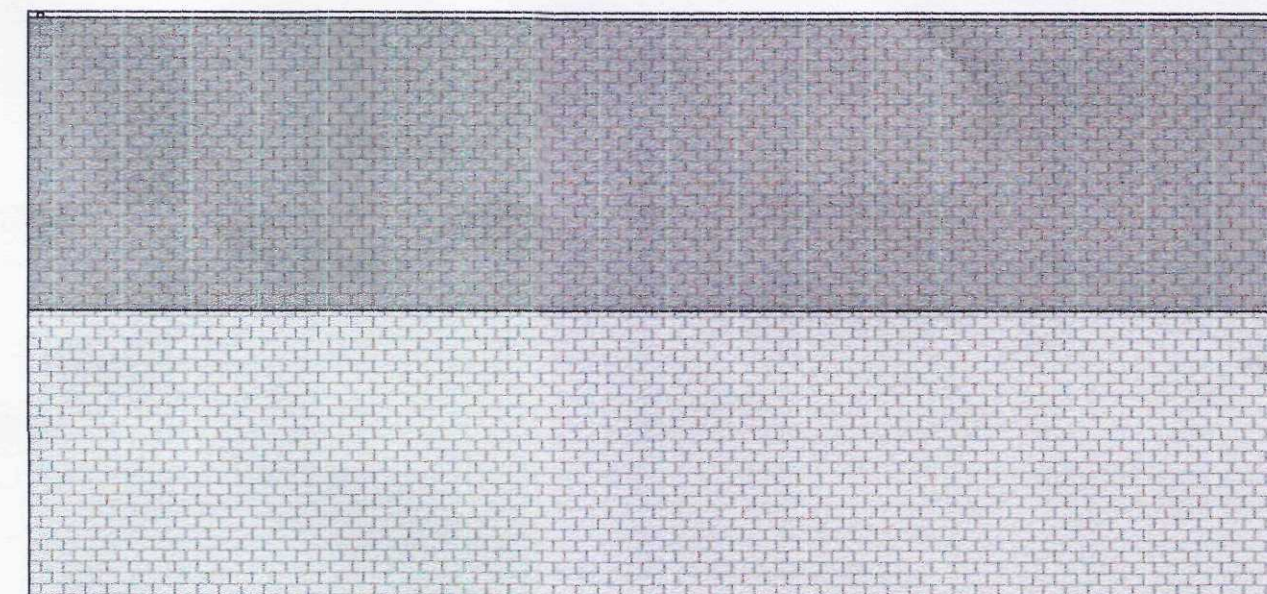

ROOF PLAN 1:100

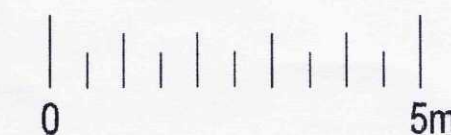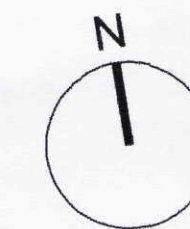

DO NOT SCALE FROM THIS DRAWING.

**AMENDED PLAN**  
Ref. A1

SHDC  
Planning & Development  
0 5 AUG 2011  
Ref: 0422-11

|         |                                    |                |            |
|---------|------------------------------------|----------------|------------|
| NAME    | PAGA HOUSE                         | DATE           | 02.06.2011 |
| ADDRESS | Postland, Crowland, UNITED KINGDOM | SCALE          | 1:100 (A2) |
| TITLE   | GARAGE ELEVATIONS AND ROOF PLAN    | DRAWING NUMBER | 7          |