


- 5 AUG 2011

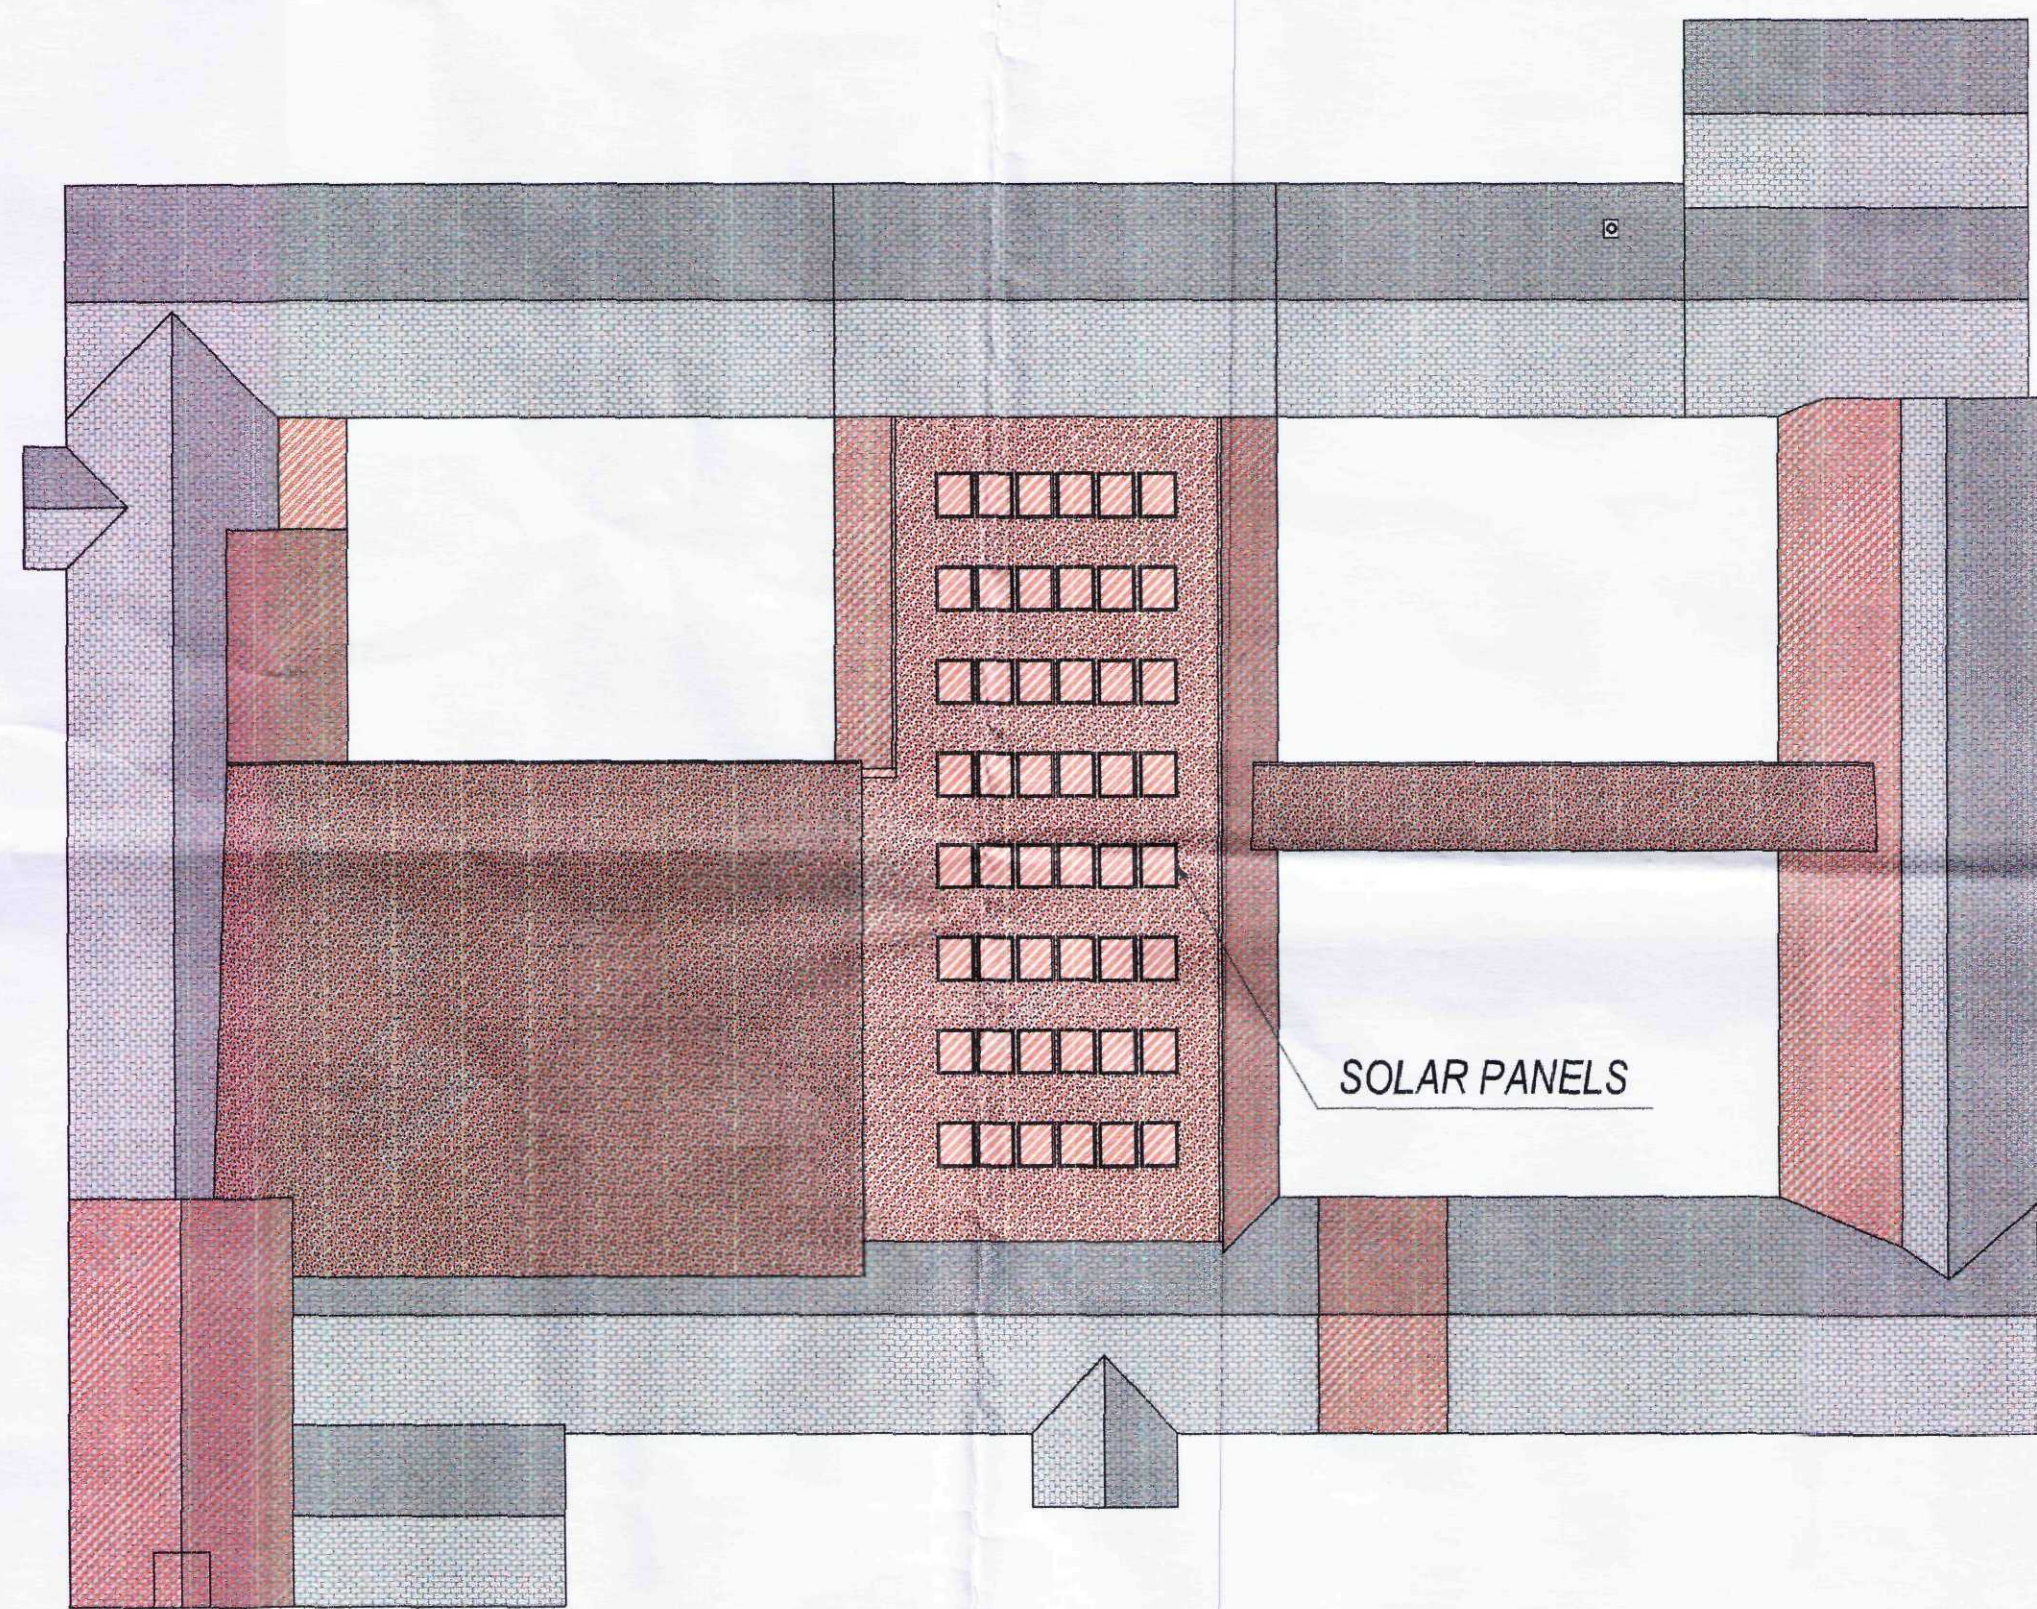

NEW ROOF SEGMENTS

AMENDED PLAN

Ref. A1

0 5m

DO NOT SCALE FROM THIS DRAWING.

SHDC
Planning & Development
0 5 AUG 2011
Ref: 0422-11

NAME	PAGA HOUSE	DATE	23.07.2011
ADDRESS	Postland, Crowland, UNITED KINGDOM	SCALE	1:200 (A2)
TITLE	PROPOSED ROOF PLAN	DRAWING NUMBER	6