



- 5 AUG 2011

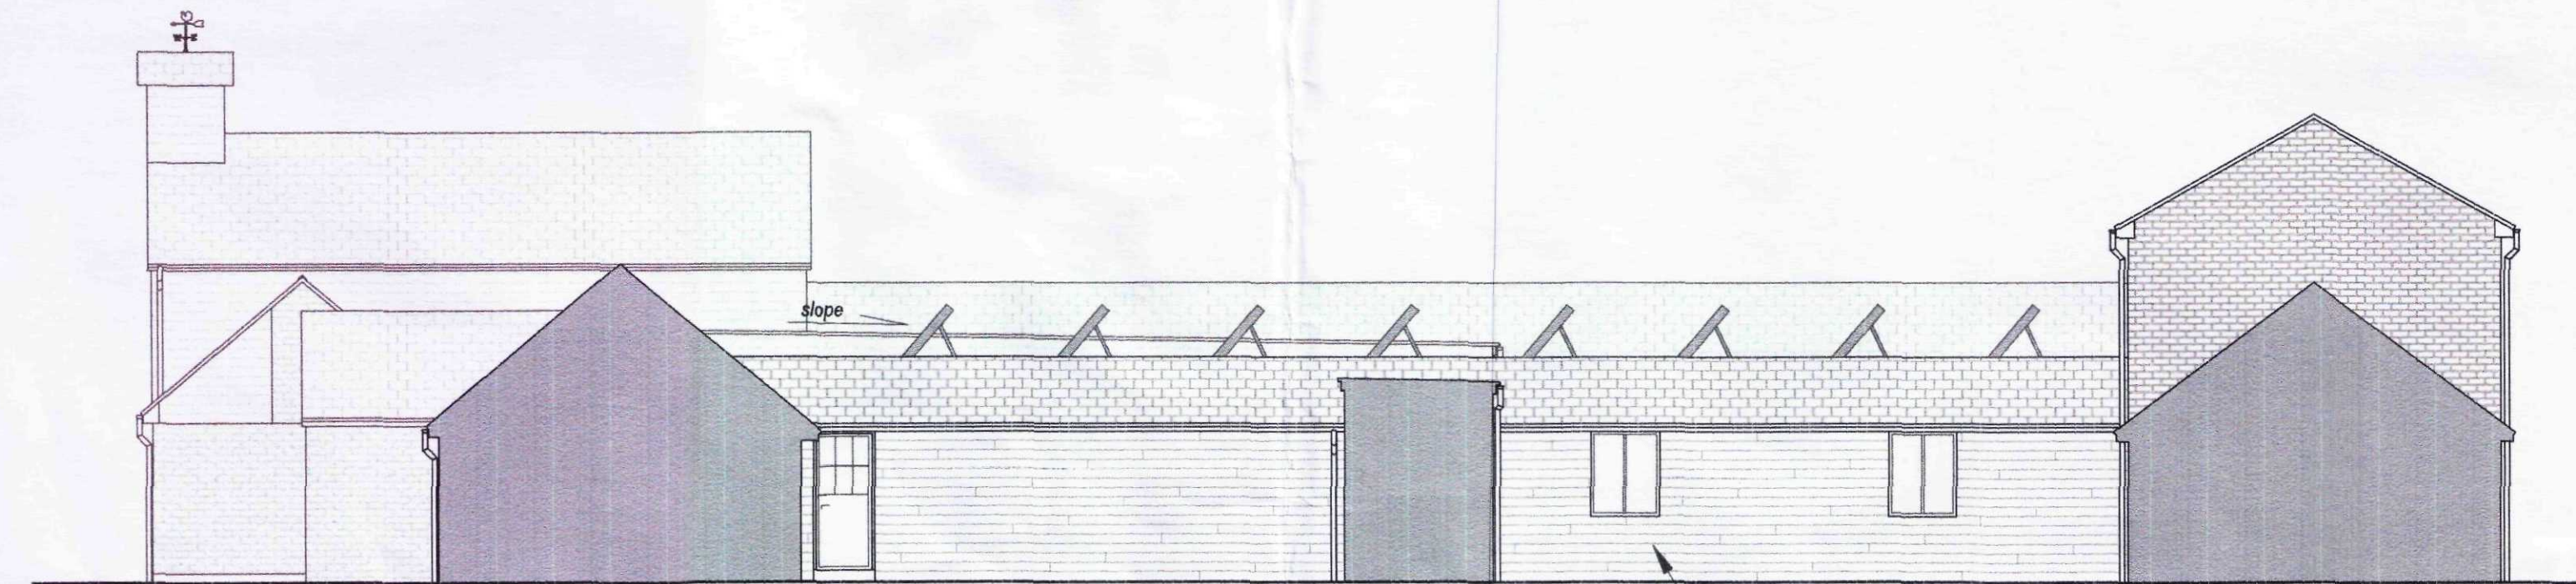

PROPOSED INNER WEST ELEVATION

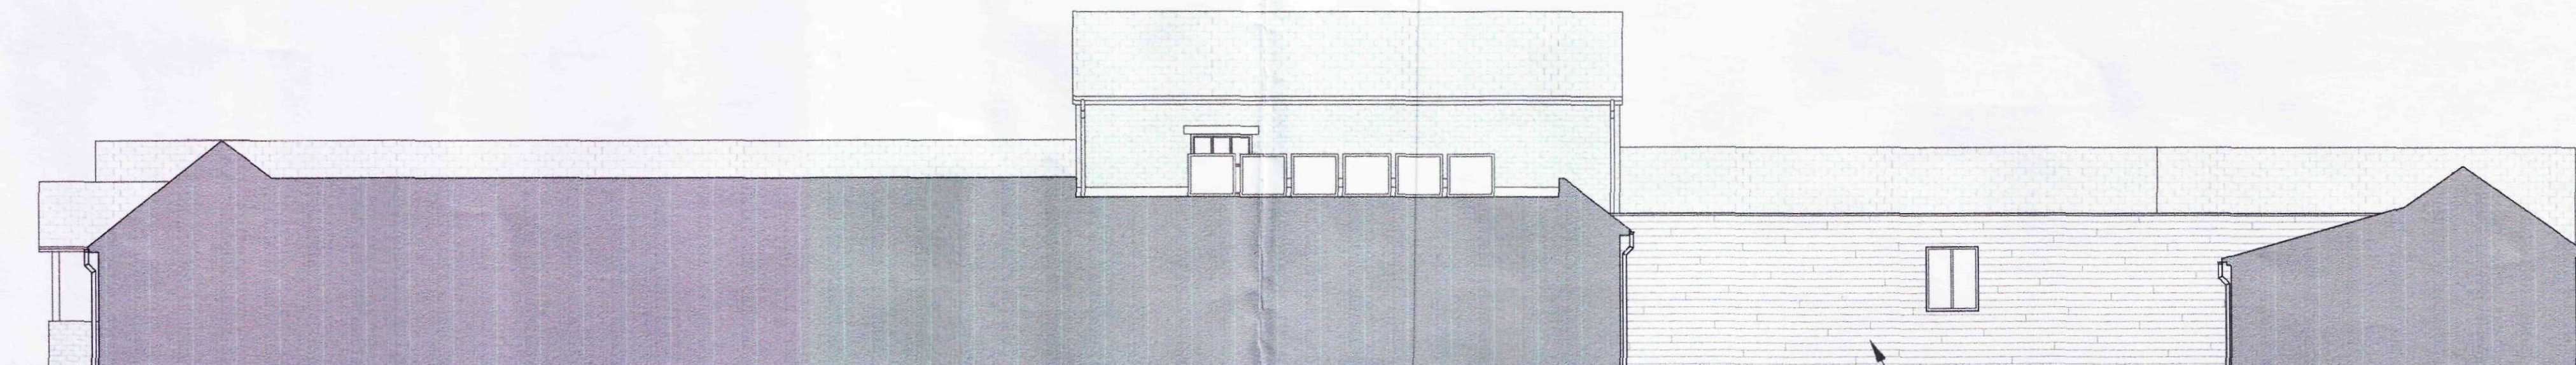

PROPOSED INNER NORTH ELEVATION

AMENDED PLAN

Ref. 0422-11

0 5m

DO NOT SCALE FROM THIS DRAWING.

SHDC  
Planning & Development  
0 5 AUG 2011  
Ref: A1

|         |                                          |                |            |
|---------|------------------------------------------|----------------|------------|
| NAME    | PAGA HOUSE                               | DATE           | 23.07.2011 |
| ADDRESS | Postland, Crowland, UNITED KINGDOM       | SCALE          | 1:100 (A2) |
| TITLE   | PROPOSED INNER NORTH and WEST ELEVATIONS | DRAWING NUMBER | 5B         |