



- 5 AUG 2011

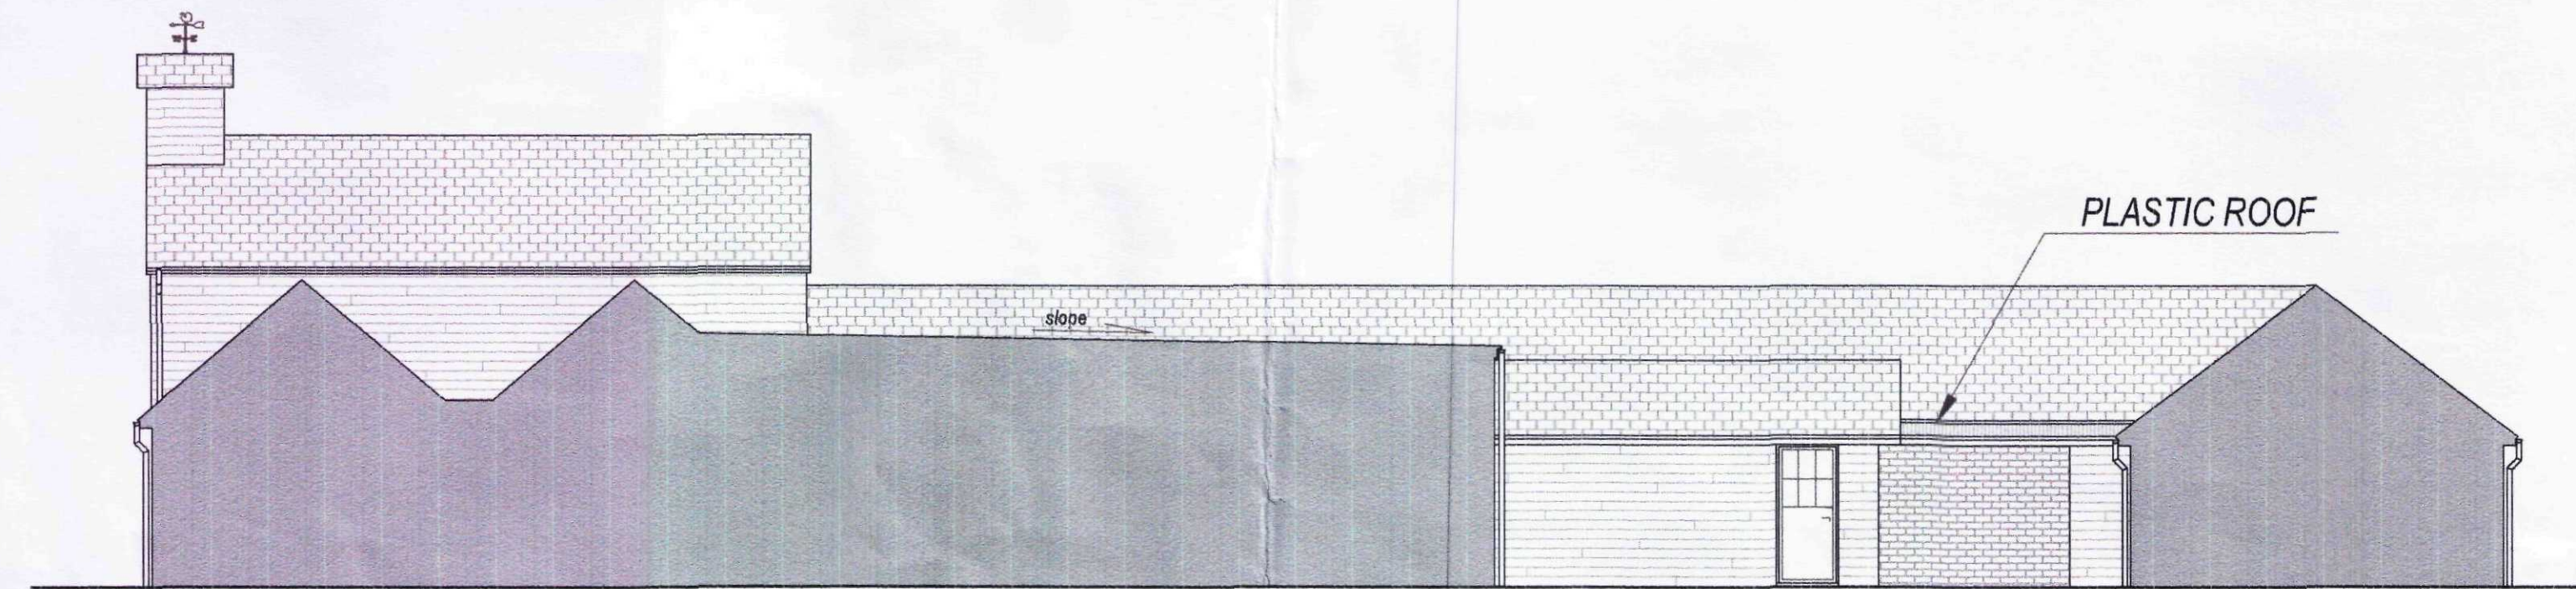

PROPOSED INTERNAL WEST ELEVATION

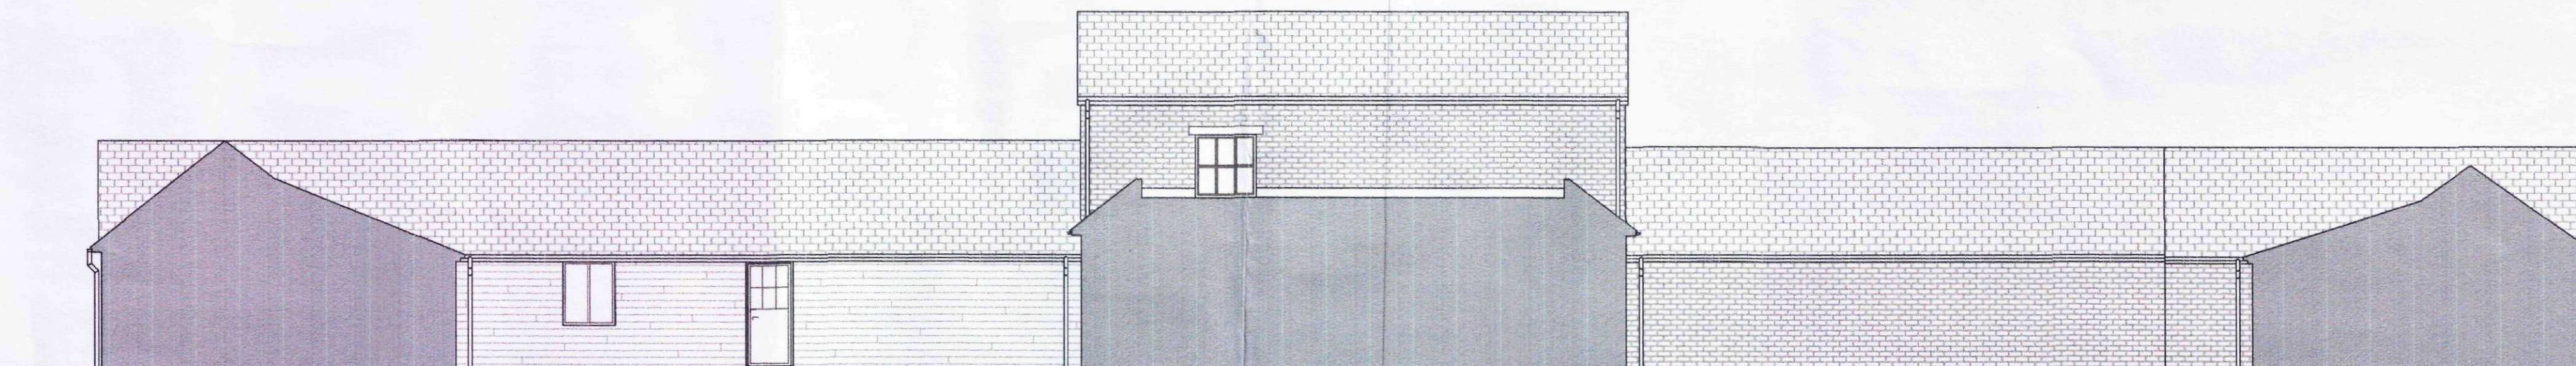

PROPOSED INTERNAL NORTH ELEVATION

AMENDED PLAN
Ref. 0432-11

0 5m

DO NOT SCALE FROM THIS DRAWING.

SHDC
Planning & Development
0 5 AUG 2011
Ref: A 1

NAME	PAGA HOUSE	DATE	23.07.2011
ADDRESS	Postland, Crowland, UNITED KINGDOM	SCALE	1:100 (A2)
TITLE	PROPOSED INTERNAL NORTH and WEST ELEVATIONS	DRAWING NUMBER	5A