



- 5 AUG 2011

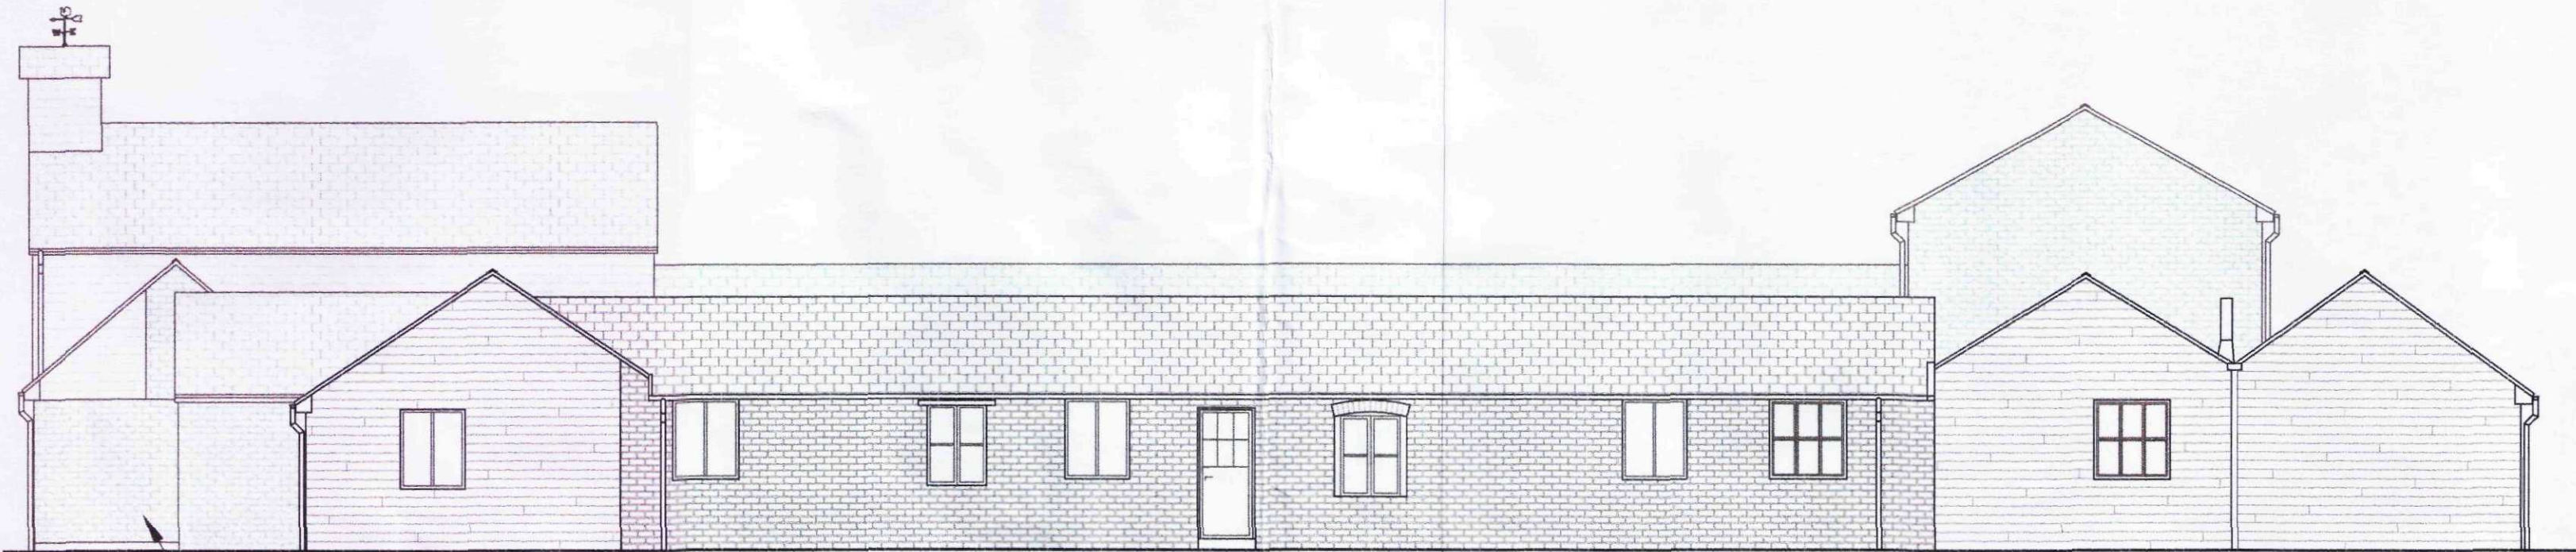

BRICKWORK AS EXISTING

PROPOSED EAST ELEVATION

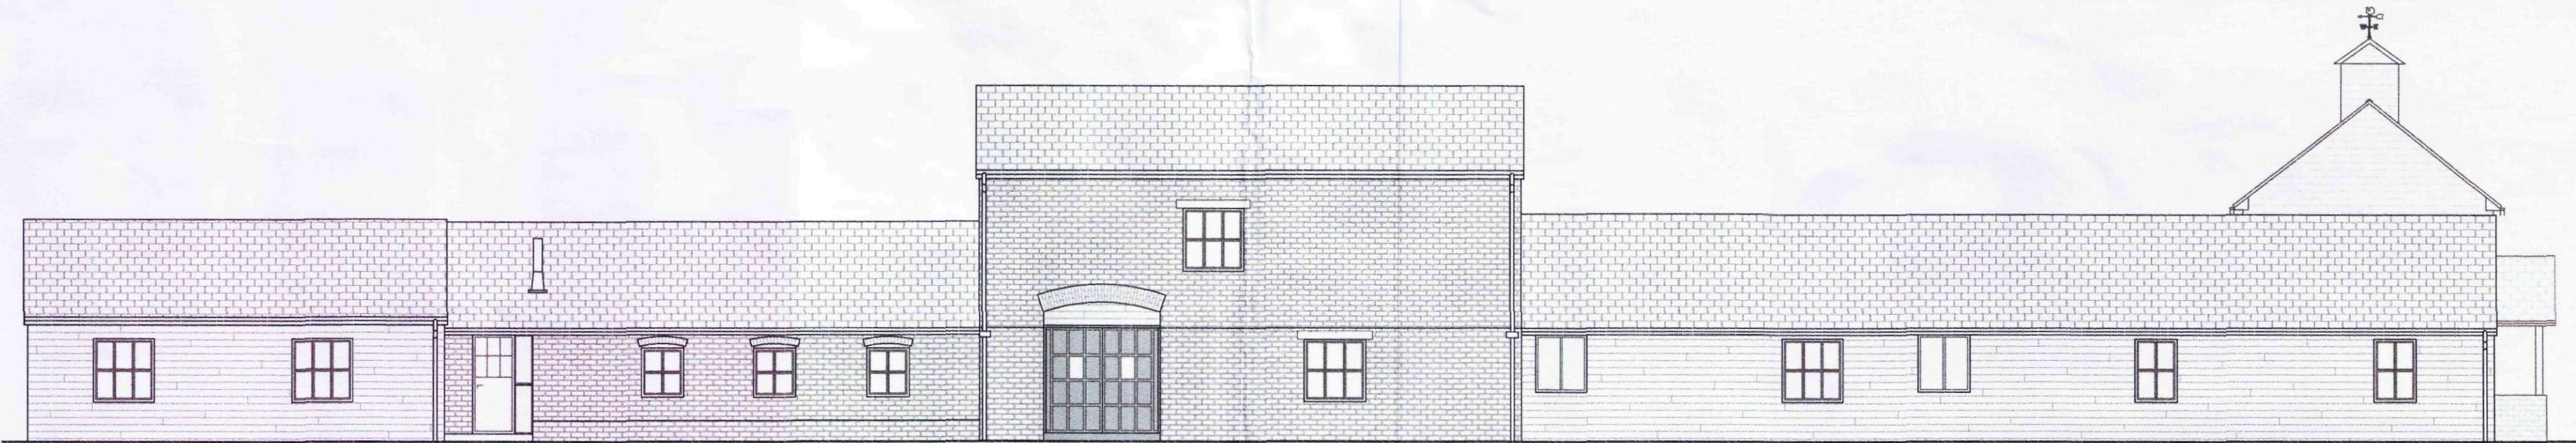

PROPOSED NORTH ELEVATION

AMENDED PLAN

Ref. 0422-11

0 5m

DO NOT SCALE FROM THIS DRAWING.

SHDC
Planning & Development
0 5 AUG 2011
Ref: A 1

NAME	PAGA HOUSE	DATE	23.07.2011
ADDRESS	Postland, Crowland, UNITED KINGDOM	SCALE	1:100 (A2)
TITLE	PROPOSED NORTH and EAST ELEVATIONS	DRAWING NUMBER	5