



~ 5 AUG 2011

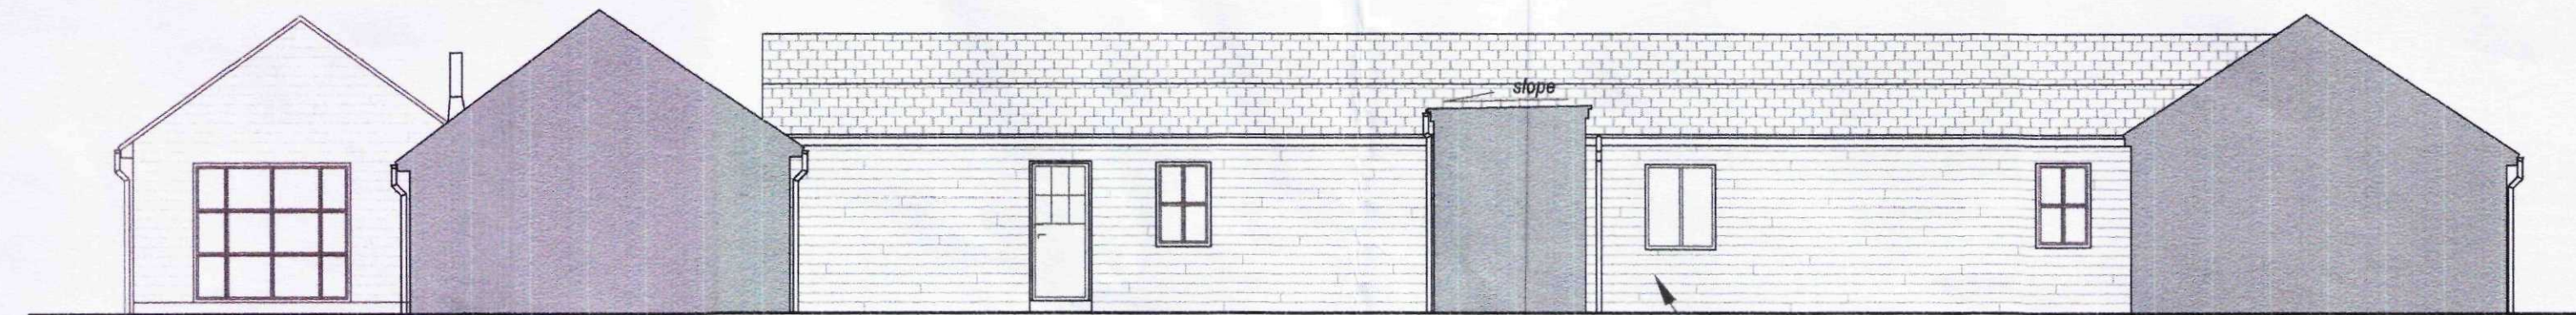

CLADDING AS EXISTING

PROPOSED INTERNAL EAST ELEVATION

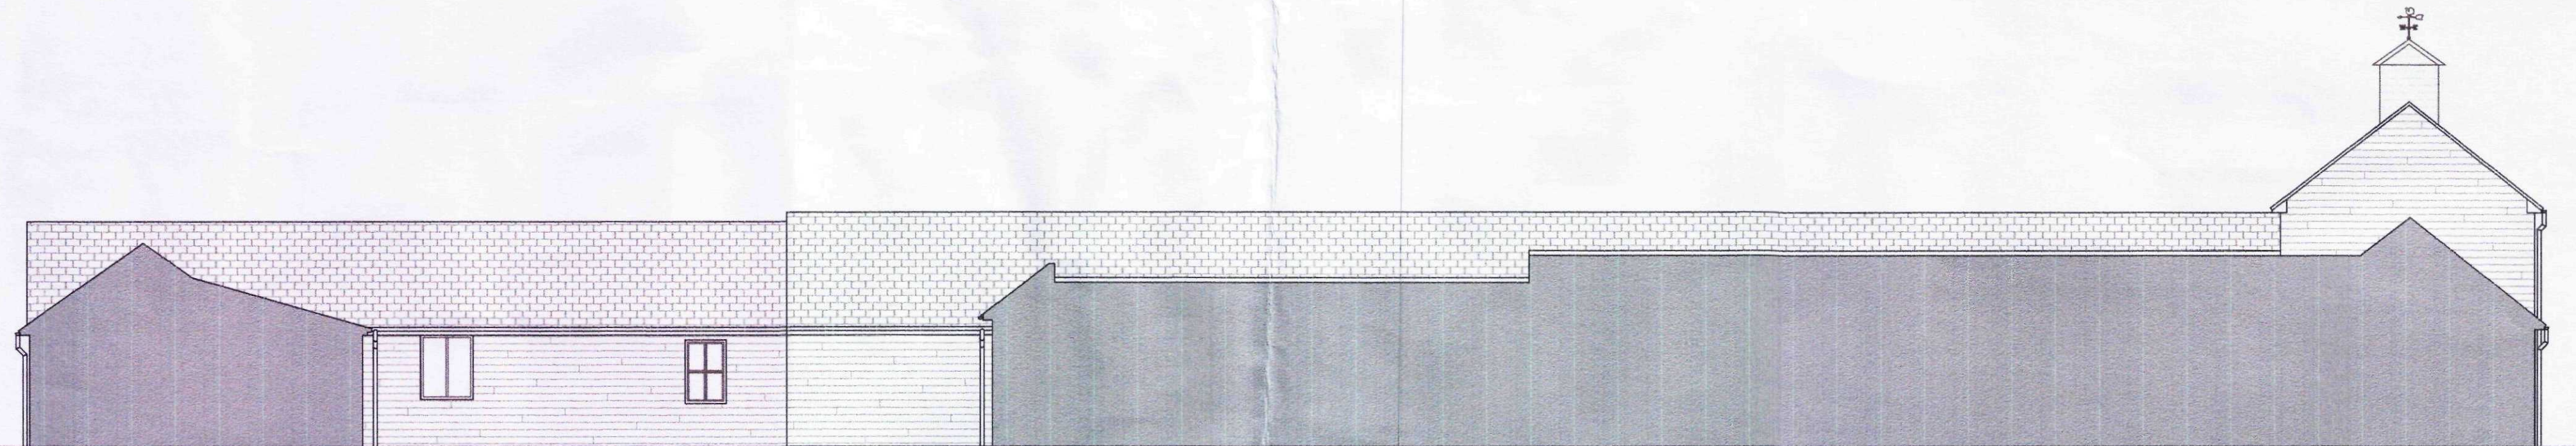

PROPOSED INTERNAL SOUTH ELEVATION

DO NOT SCALE FROM THIS DRAWING.

AMENDED PLAN
Ref. A1

SHDC
Planning & Development
0 5 AUG 2011
Ref: 0422-11

0 5m

NAME	PAGA HOUSE	DATE	23.07.2011
ADDRESS	Postland, Crowland, UNITED KINGDOM	SCALE	1:100 (A2)
TITLE	PROPOSED INTERNAL SOUTH and EAST ELEVATIONS	DRAWING NUMBER	4A