



- 5 AUG 2011

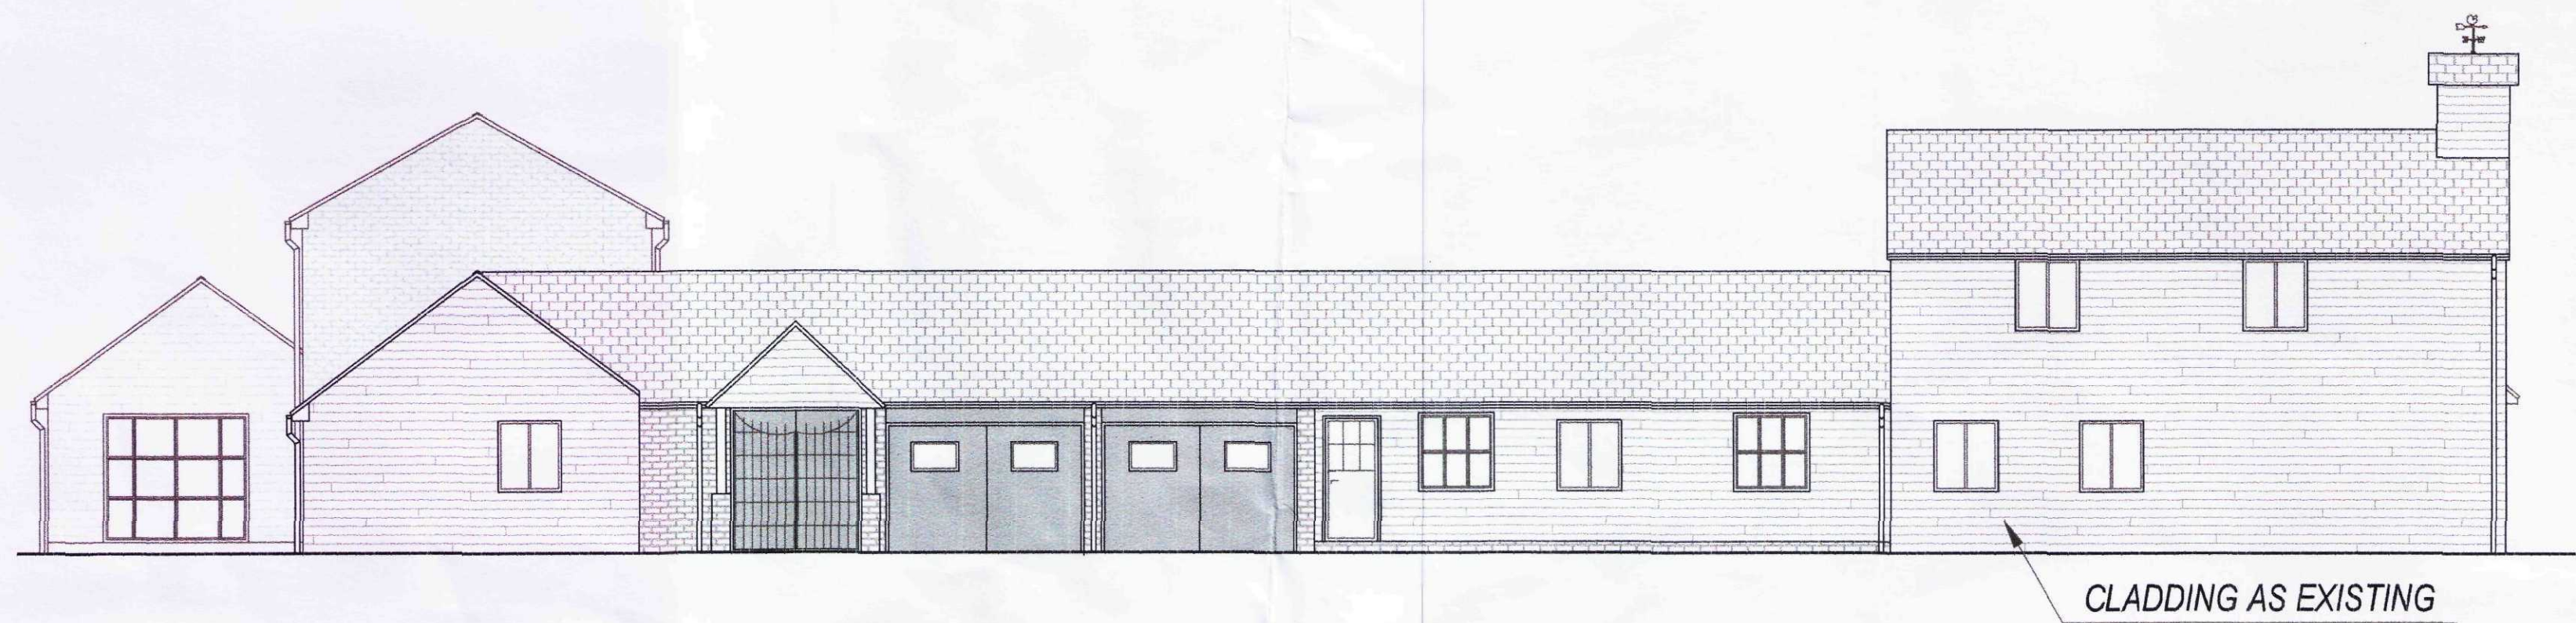

PROPOSED WEST ELEVATION

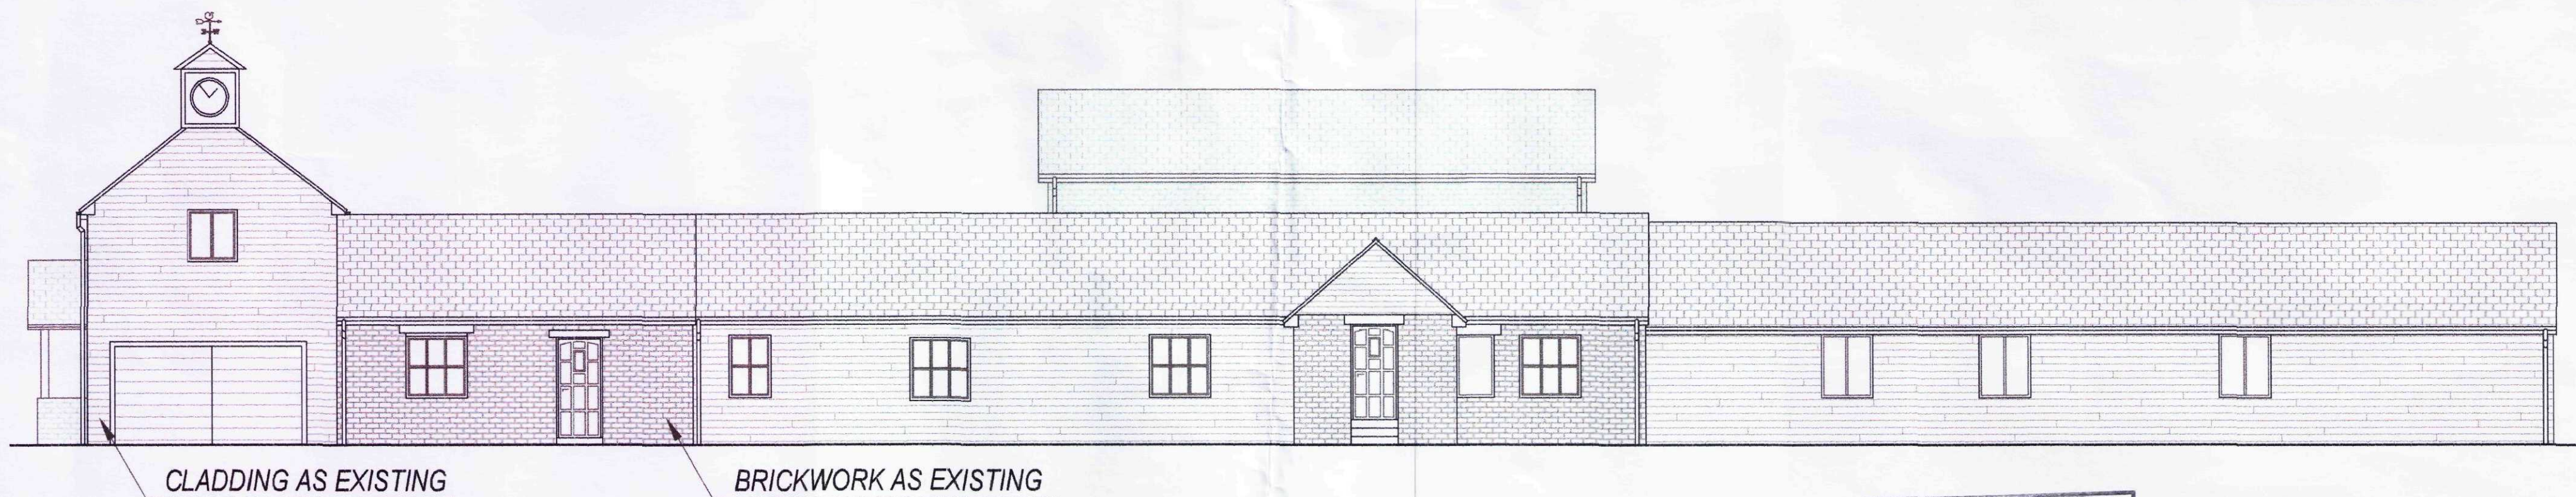


PROPOSED SOUTH ELEVATION

DO NOT SCALE FROM THIS DRAWING.

AMENDED PLAN
Ref. A1

SHDC
Planning & Development
05 AUG 2011
Ref: 0422-11

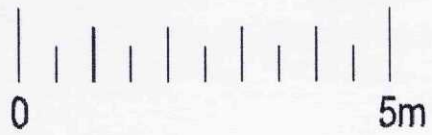

NAME	PAGA HOUSE	DATE	23.07.2011
ADDRESS	Postland, Crowland, UNITED KINGDOM	SCALE	1:100 (A2)
TITLE	PROPOSED SOUTH and WEST ELEVATIONS	DRAWING NUMBER	4