



PROPOSED WEST ELEVATION

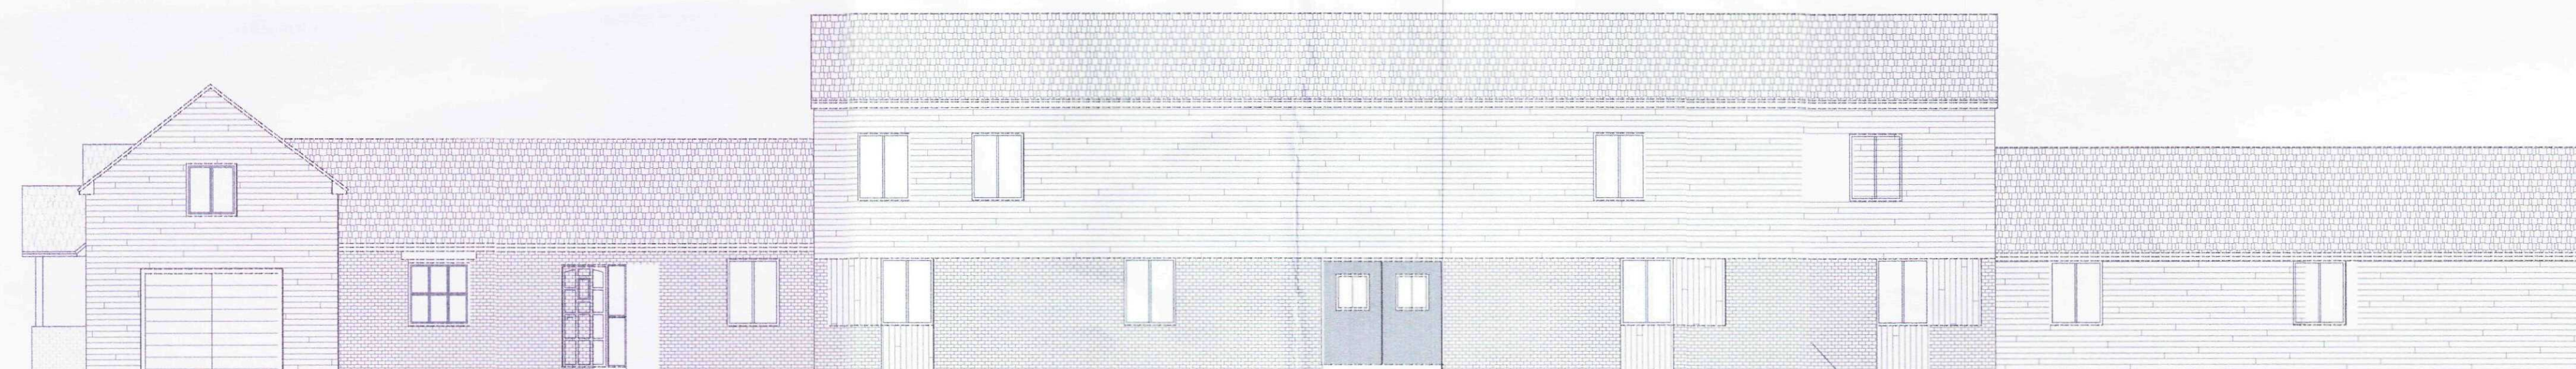

PROPOSED SOUTH ELEVATION

TREATMENT - ENGLISH GARDEN WALL BOND

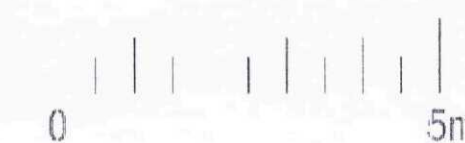

DO NOT SCALE FROM THIS DRAWING.



|         |                                    |                     |            |
|---------|------------------------------------|---------------------|------------|
| NAME    | PAGA HOUSE                         | DATE                | 02.06.2011 |
| ADDRESS | Postland, Crowland, UNITED KINGDOM | SCALE               | 1:100 (A2) |
| TITLE   | PROPOSED SOUTH and WEST ELEVATIONS | DRAWING NO (if any) | 4          |