


TREATMENT - ENGLISH GARDEN WALL BOND

PROPOSED EAST ELEVATION

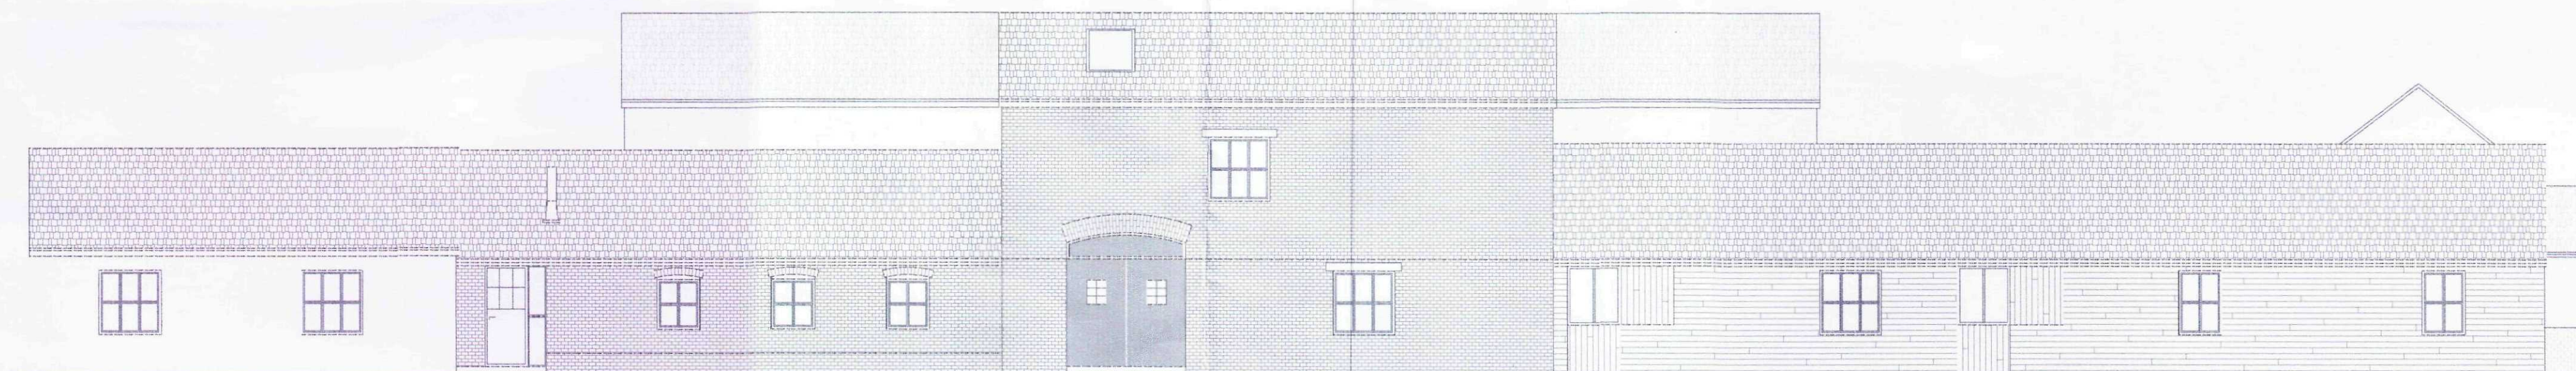

PROPOSED NORTH ELEVATION

DO NOT SCALE FROM THIS DRAWING.

SHDC
Planning & Development
07 JUN 2011
Ref: 0422-11

0 5m

NAME	PAGA HOUSE	DATE	02
ADDRESS	Postland, Crowland, UNITED KINGDOM	SCALE	1:
TITLE	PROPOSED NORTH and EAST ELEVATIONS	DRAWN BY	5