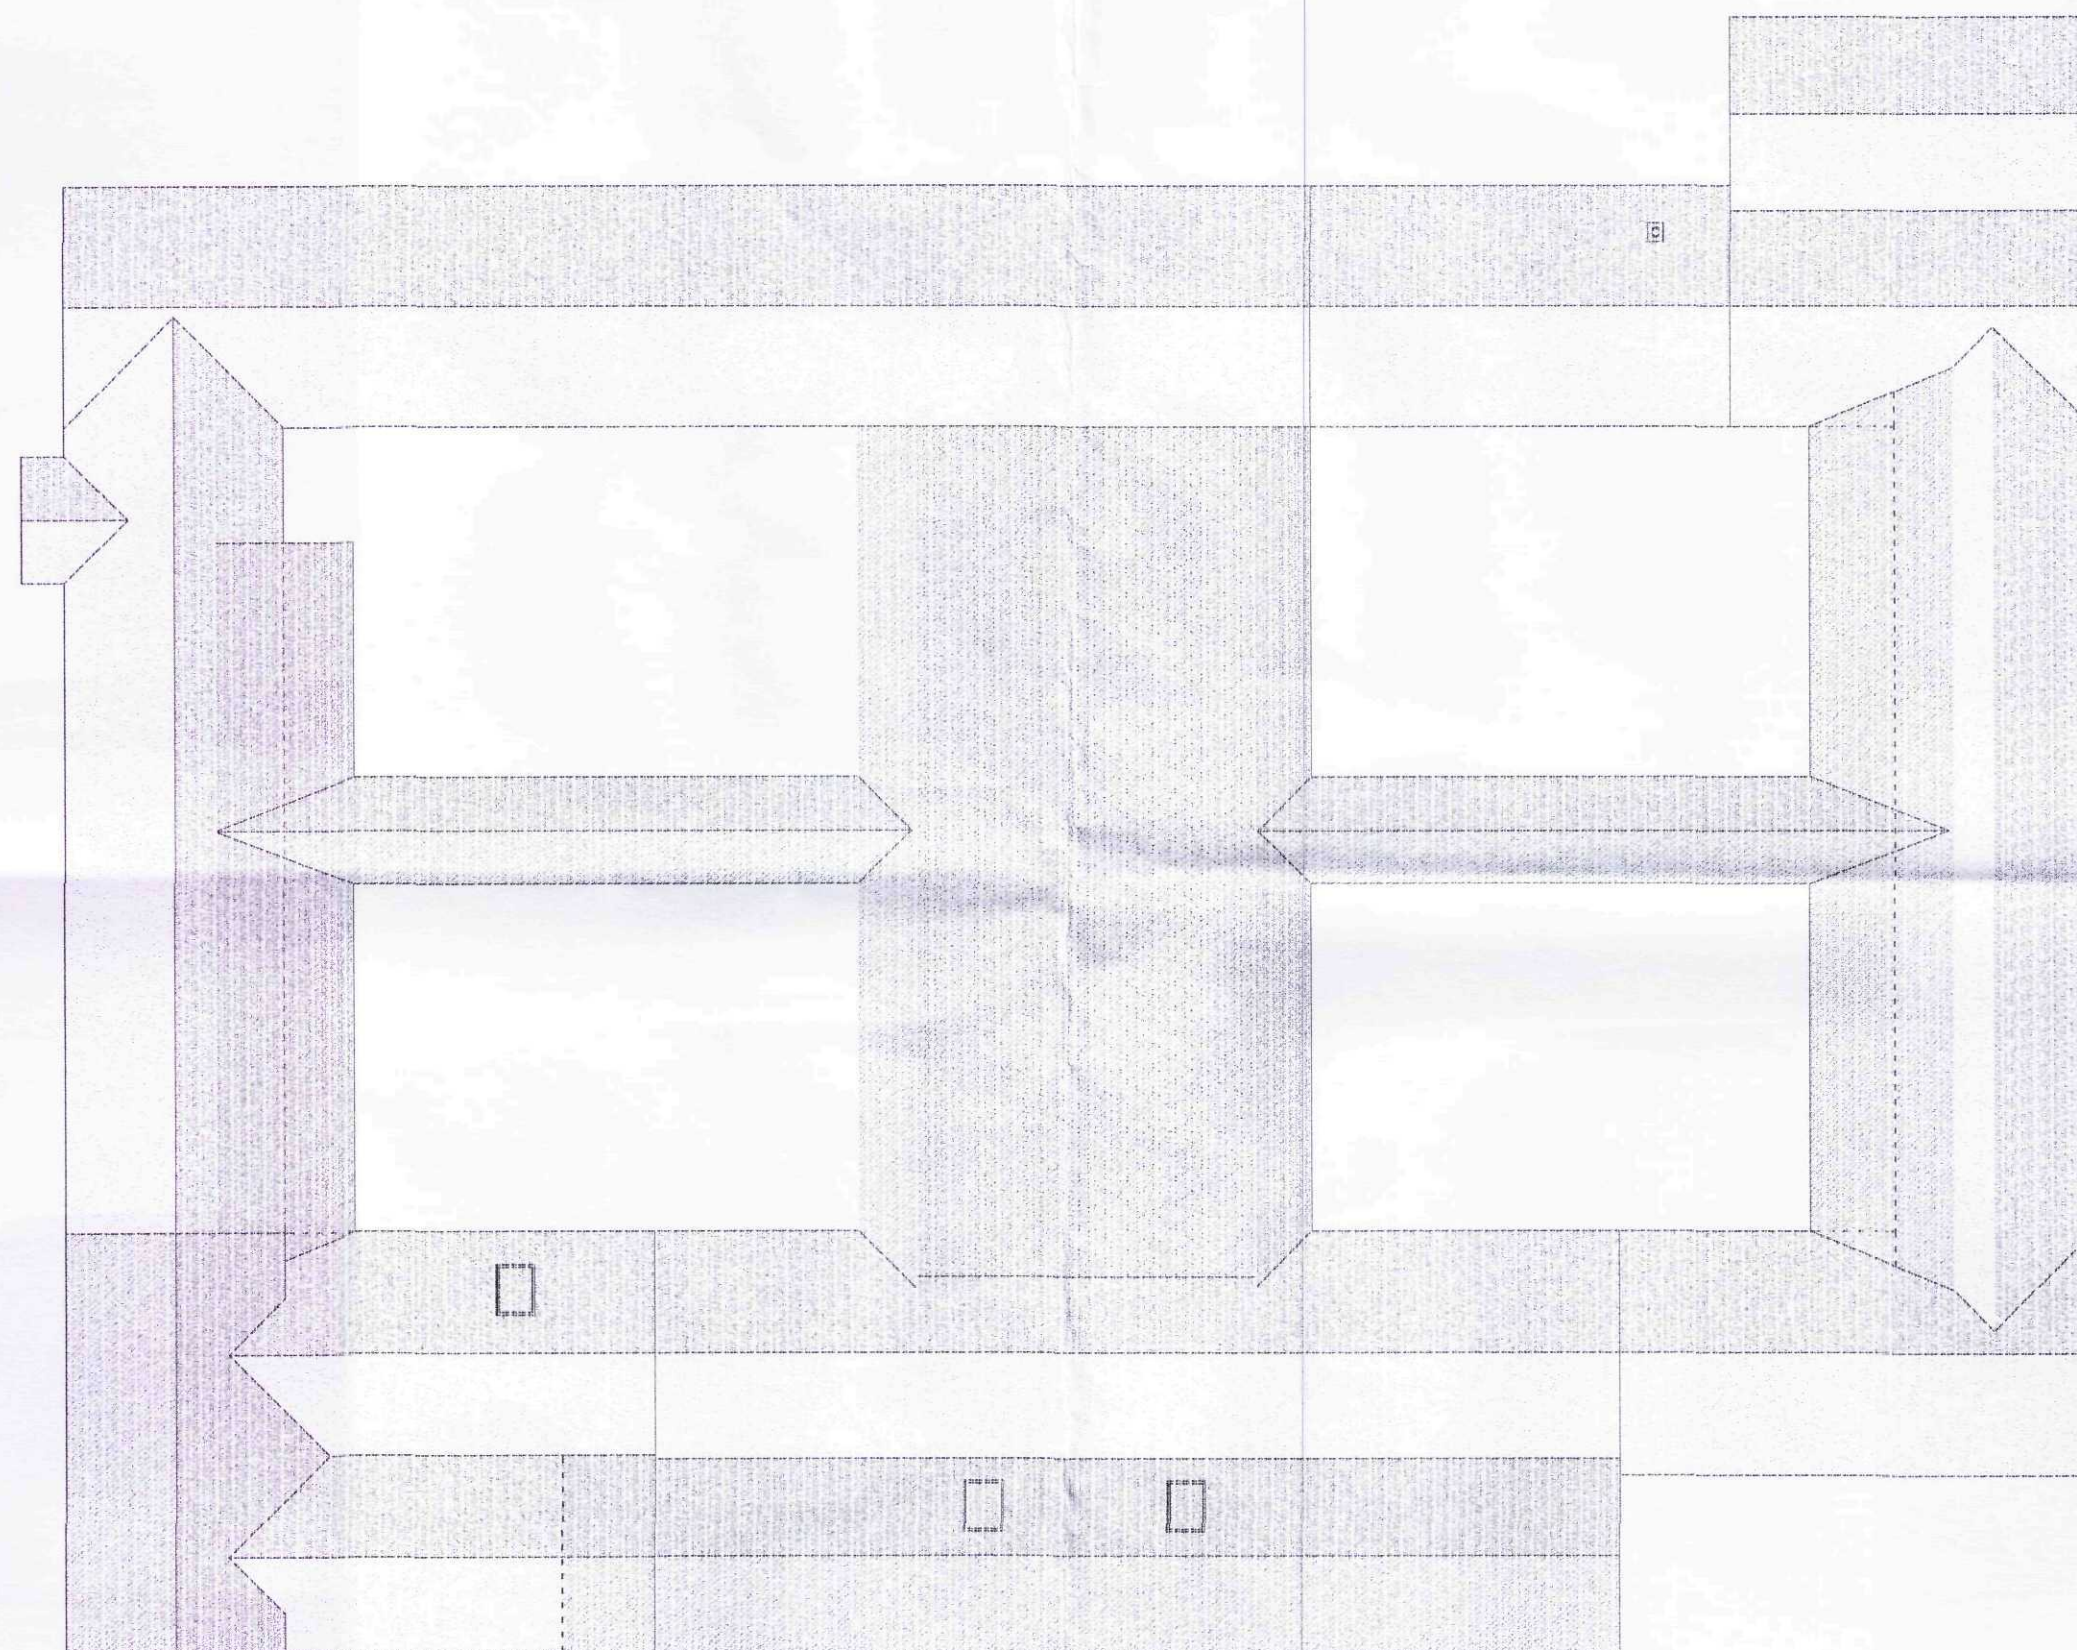


0 5m

NEW ROOF SEGMENTS

DO NOT SCALE FROM THIS DRAWING.

SHDC
Planning & Development
07 JUN 2011
Ref: 0422-11

NAME	PAGA HOUSE	DATE	31.05.2011
ADDRESS	Postland, Crowland, UNITED KINGDOM	SCALE	1:200 (A2)
TITLE	PROPOSED ROOF PLAN	DRAWING NO.	6