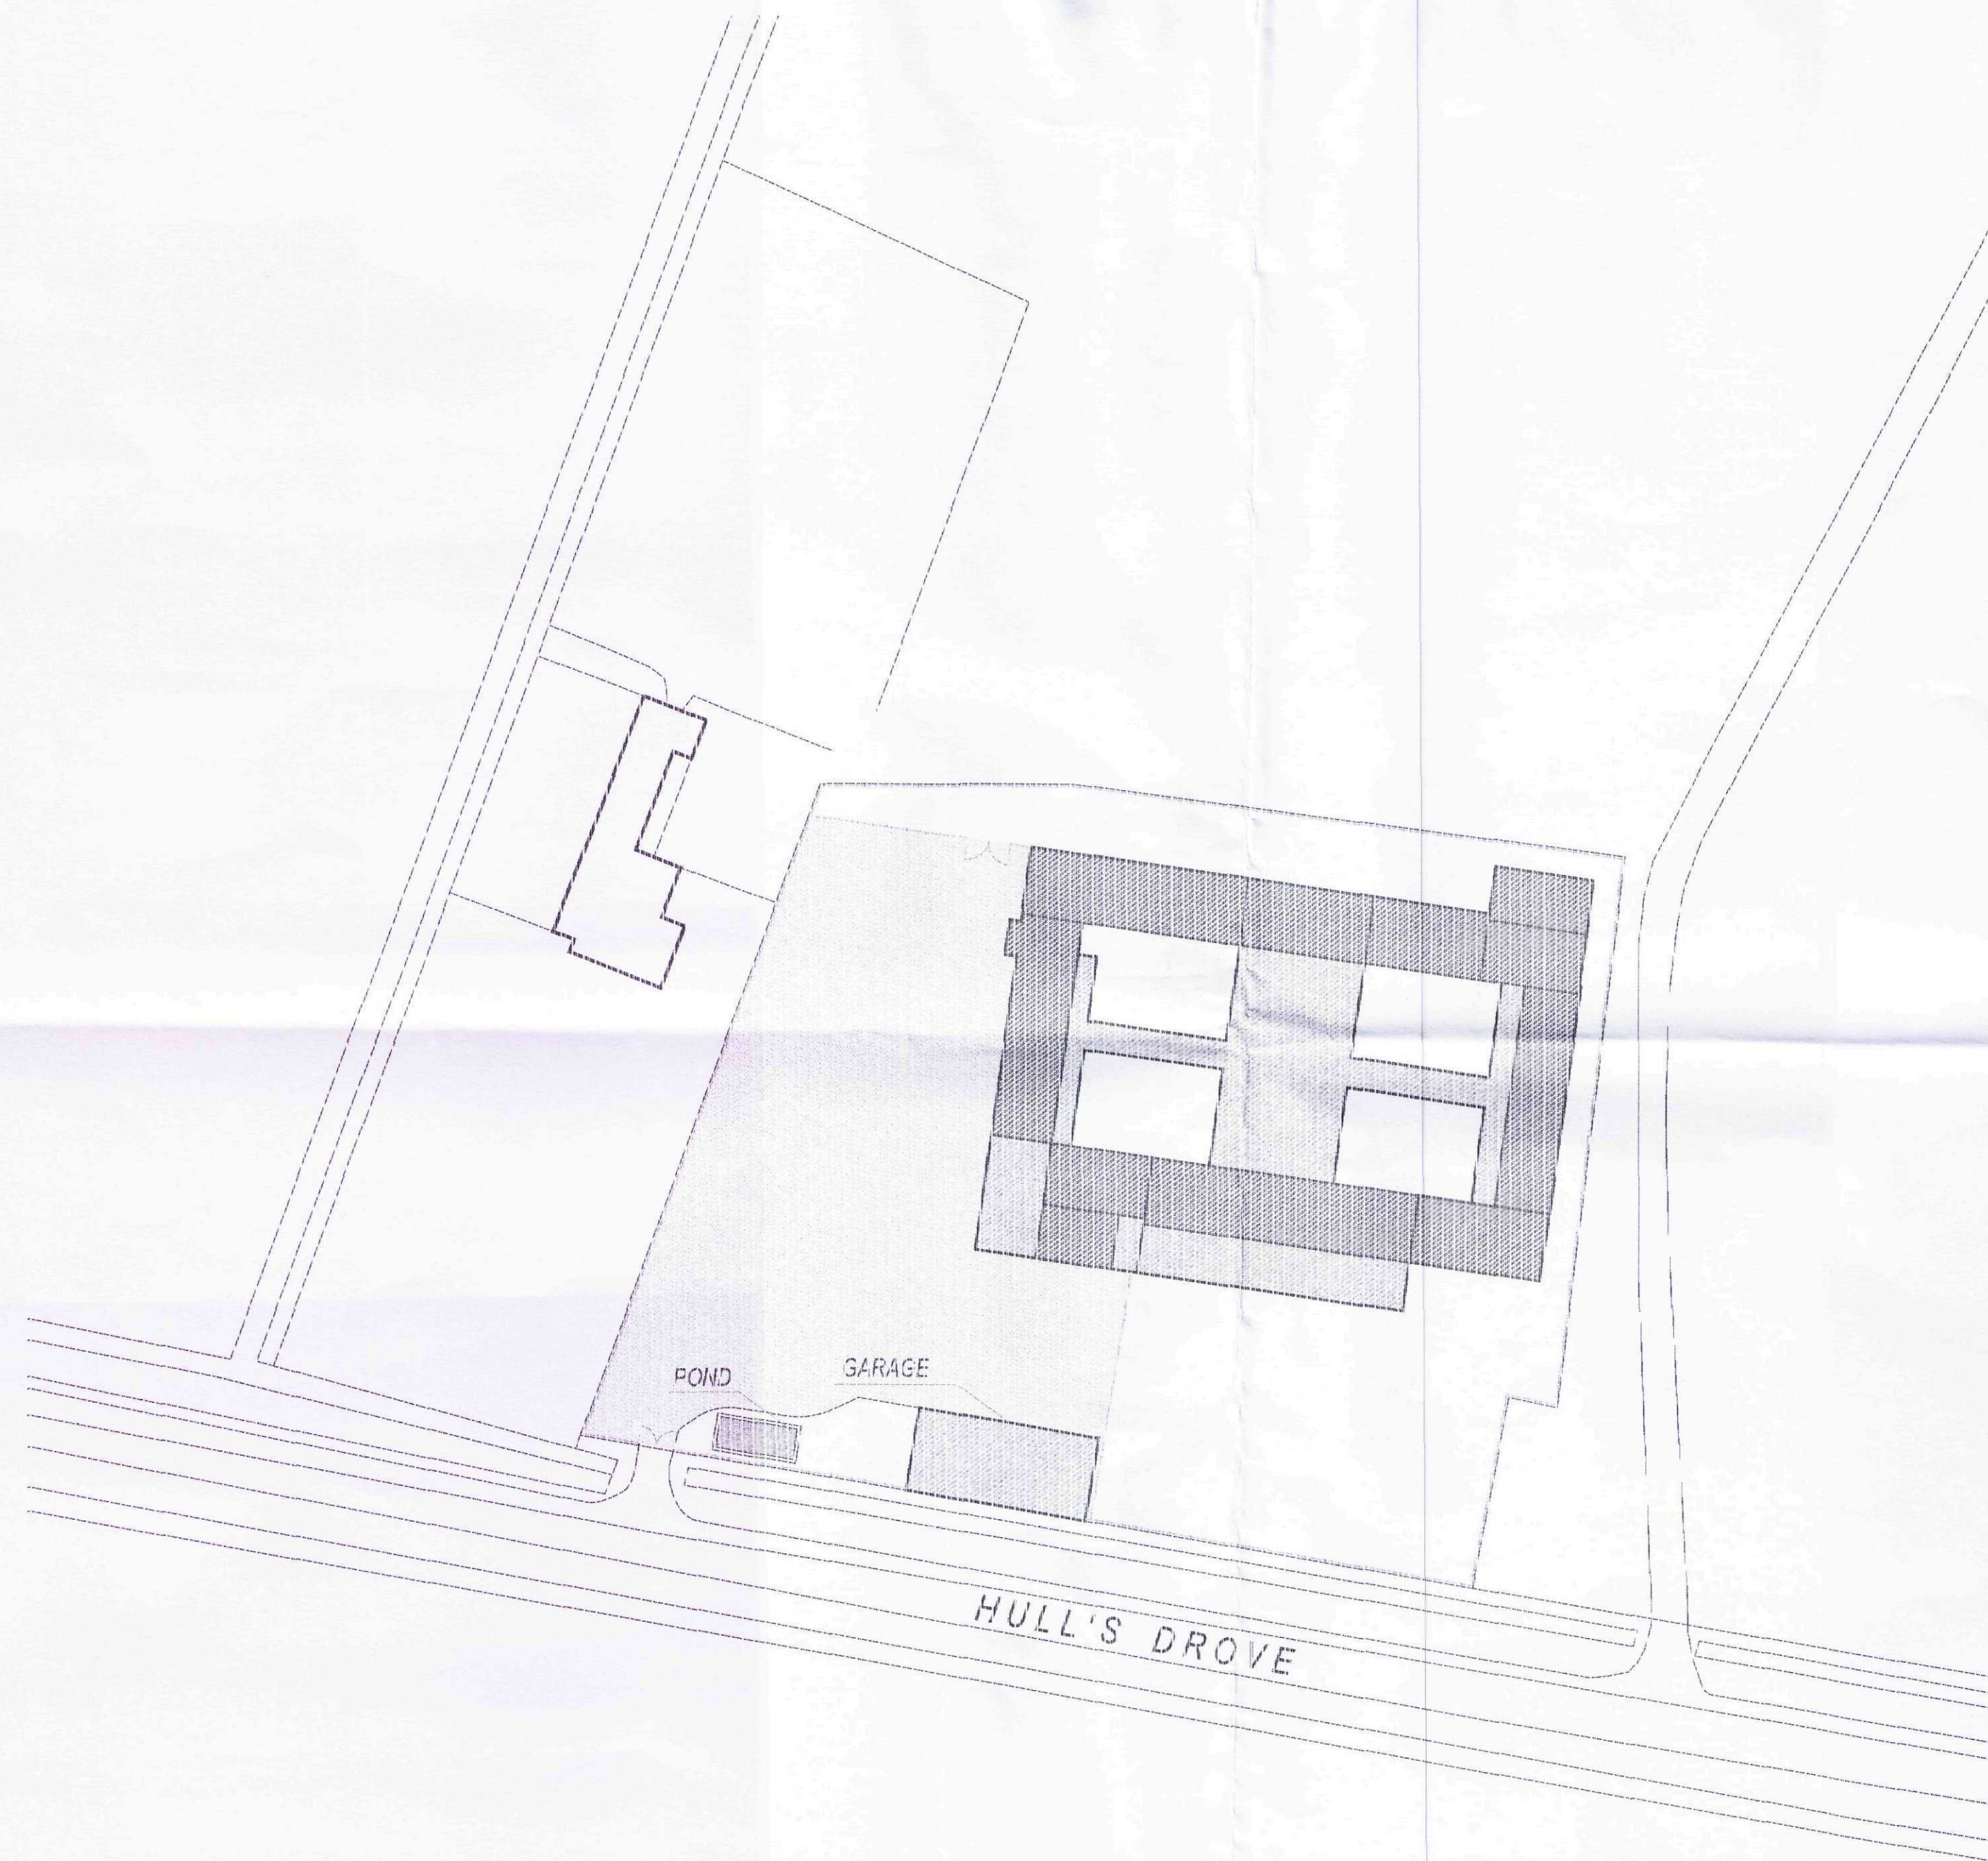


0 25m

- BUILDINGS EXTENSIONS
- PARCEL BOUNDARY - 3m HIGH MESHED FENCE

DO NOT SCALE FROM THIS DRAWING.

SHDC
Planning & Development
07 JUN 2011
Ref: 0422-11

NAME	PAGA HOUSE	DATE	31.05.2011
ADDRESS	Postland, Crowland, UNITED KINGDOM	SCALE	1:500 (A2)
TITLE	PROPOSED SITE PLAN	DRAWING NUMBER	8