
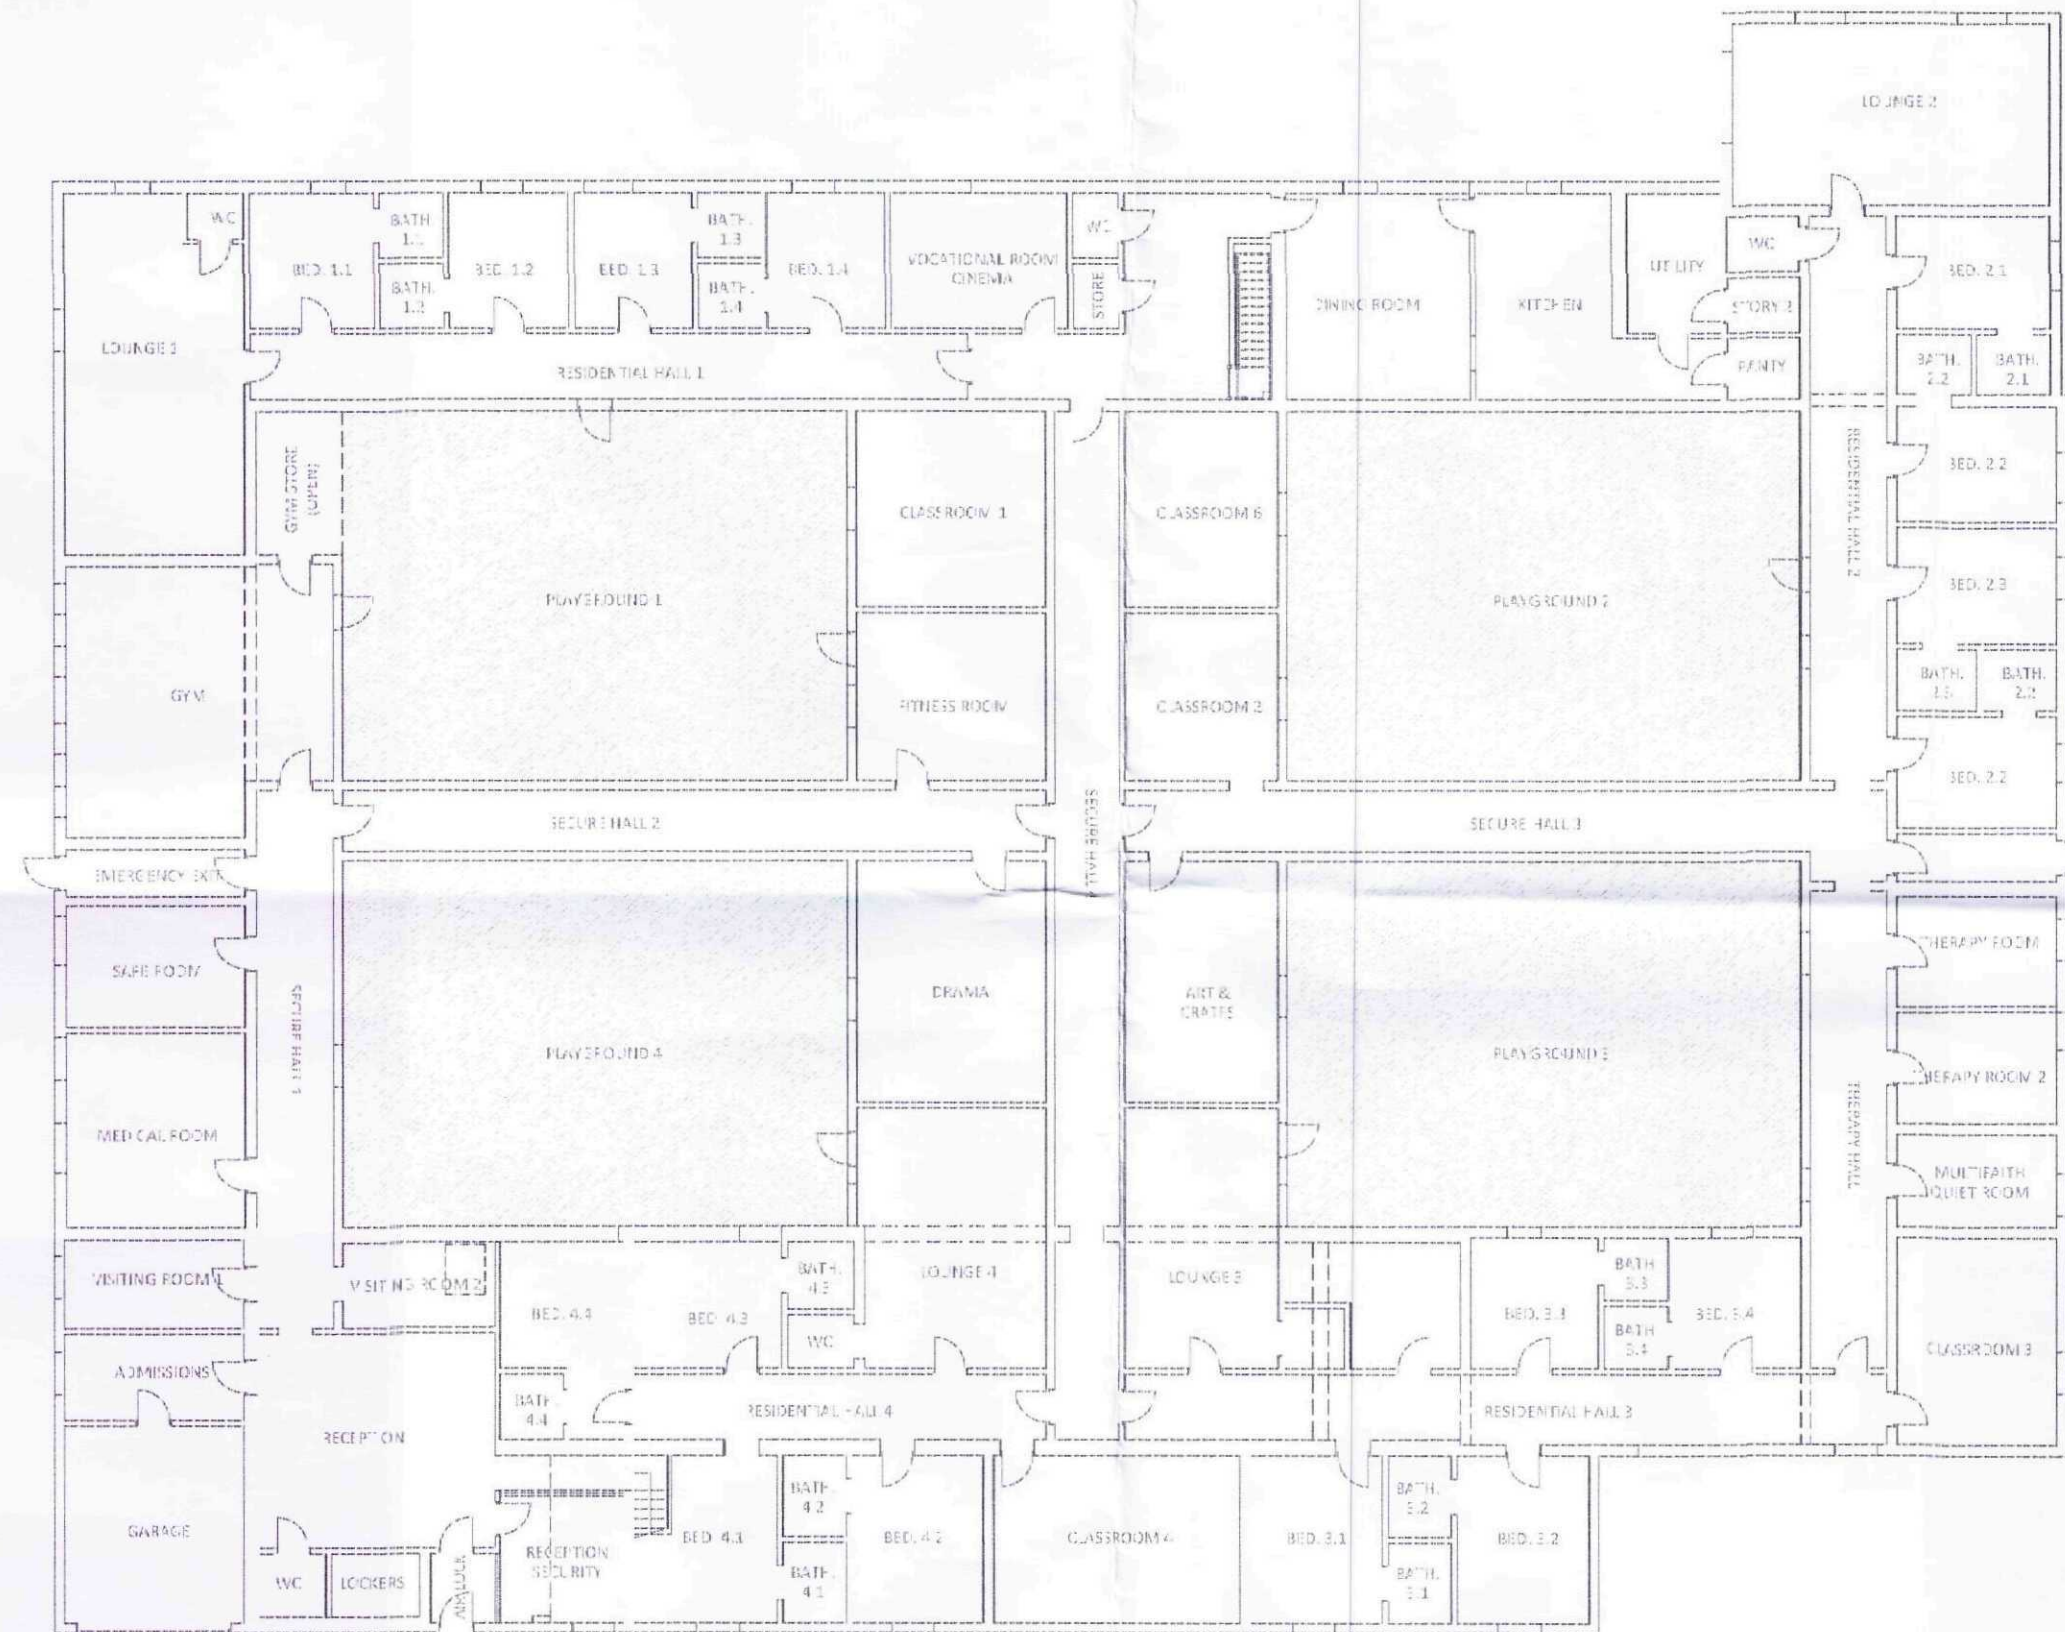


EXISTING ~ 820 m²
PROPOSED ~ 1417 m²

SHDC
Planning & Development
07 JUN 2011
Ref: 0422-11

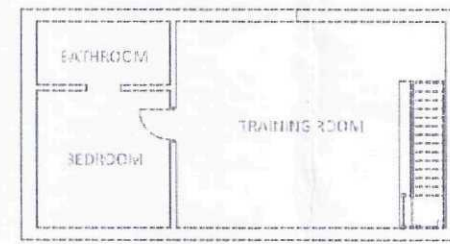

0 5m

DO NOT SCALE FROM THIS DRAWING.

NAME	PAGA HOUSE	DATE	03.06.2011
ADDRESS	Postland, Crowland, UNITED KINGDOM	SCALE	1:200 (A2)
TITLE	PROPOSED FLOOR PLAN	DRAWN BY / CHECKED	9