



EXISTING INTERNAL EAST ELEVATION

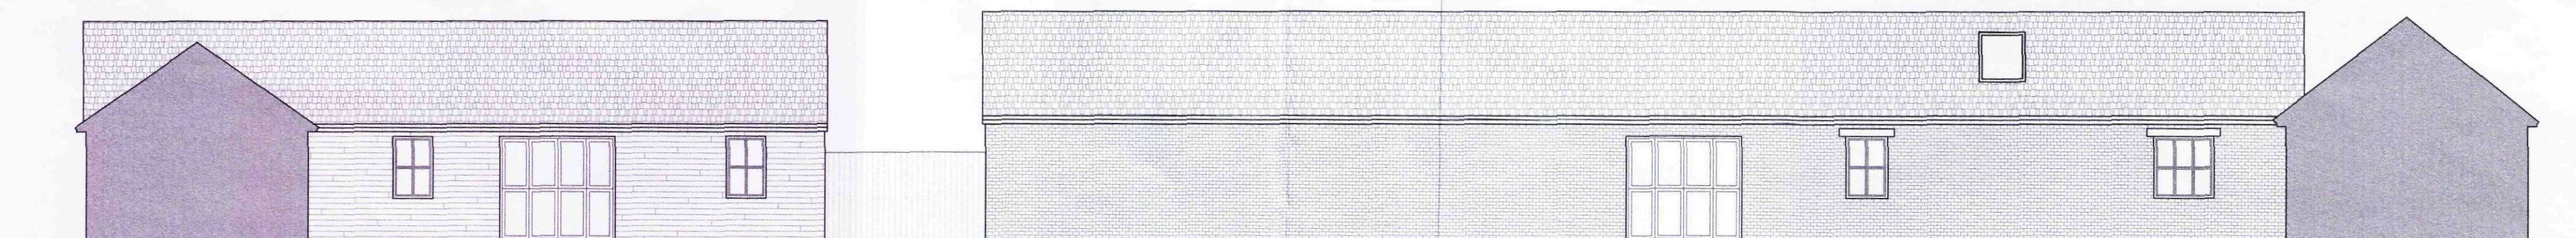

EXISTING INTERNAL SOUTH ELEVATION

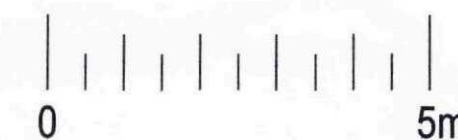

DO NOT SCALE FROM THIS DRAWING.

NAME	PAGA HOUSE	DATE	31.05.2011
ADDRESS	Postland, Crowland, UNITED KINGDOM	SCALE	1:100 (A2)
TITLE	EXISTING INTERNAL SOUTH and EAST ELEVATIONS	DRAWING NUMBER	1A