



EXISTING INTERNAL WEST ELEVATION

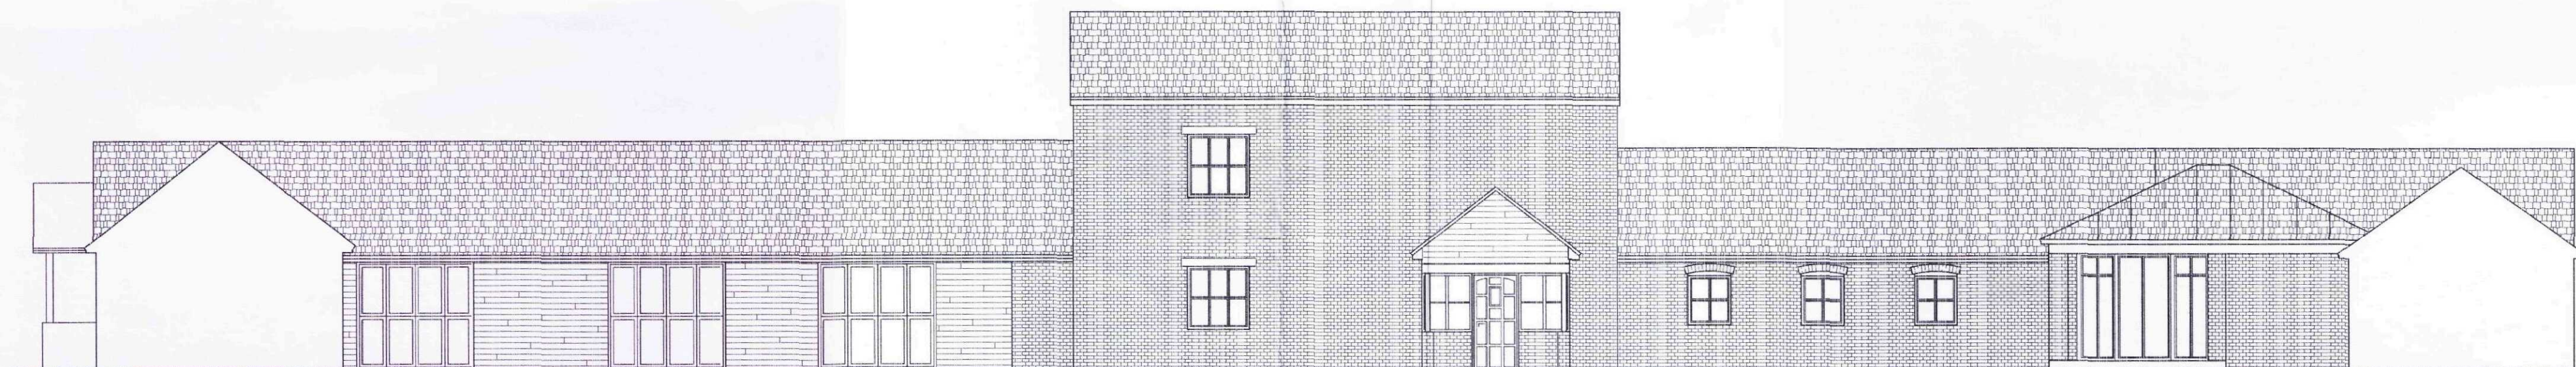

EXISTING INTERNAL NORTH ELEVATION

SHDC
Planning & Development
07 JUN 2011
Ref: 0422-11

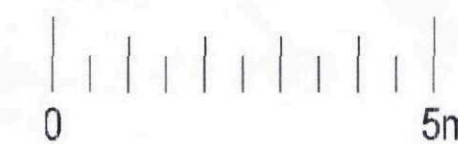

DO NOT SCALE FROM THIS DRAWING.

NAME	PAGA HOUSE	DATE	31.05.2011
ADDRESS	Postland, Crowland, UNITED KINGDOM	SCALE	1:100 (A2)
TITLE	EXISTING INTERNAL NORTH and WEST ELEVATIONS	DRAWING NUMBER	2B