


PROPOSED INTERNAL EAST ELEVATION

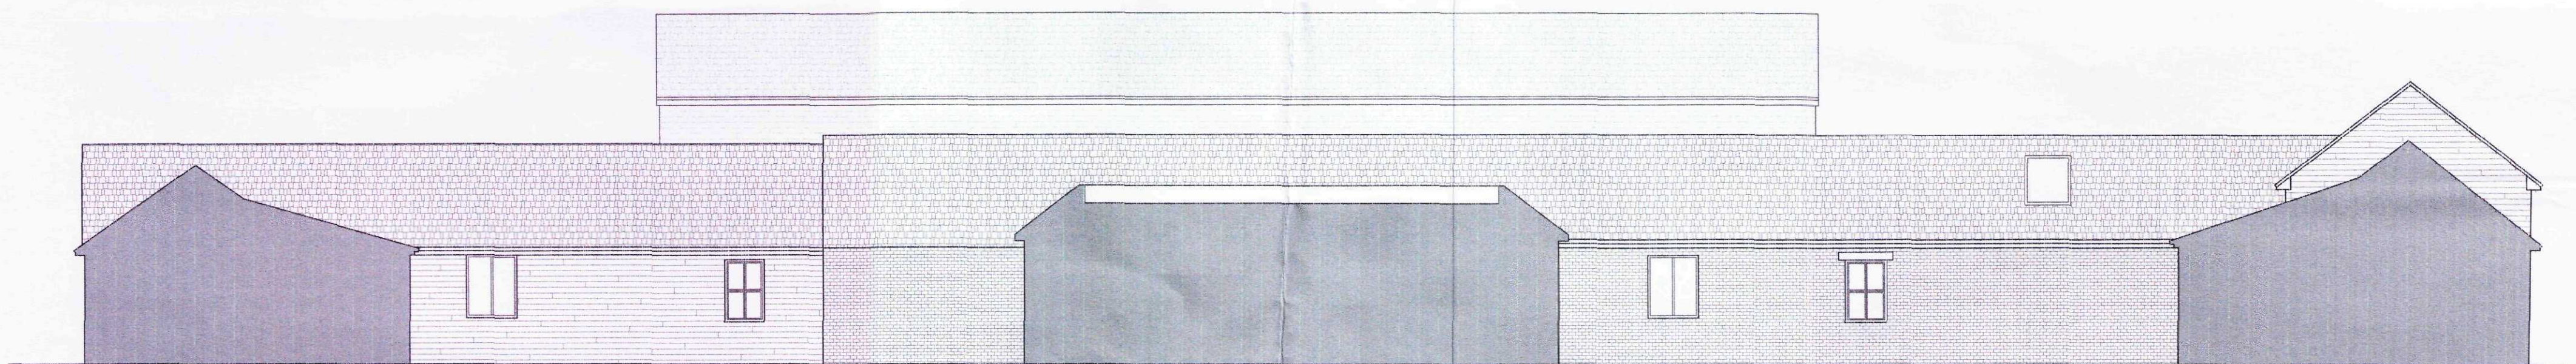

PROPOSED INTERNAL SOUTH ELEVATION

SHDC
Planning & Development
07 JUN 2011
Ref: 0422-11

0 5m

DO NOT SCALE FROM THIS DRAWING.

NAME	PAGA HOUSE	DATE	03.06.2011
ADDRESS	Postland, Crowland, UNITED KINGDOM	SCALE	1:100 (A2)
TITLE	PROPOSED INTERNAL SOUTH and EAST ELEVATIONS	DRAWING NUMBER	4A