



PROPOSED INNER EAST ELEVATION

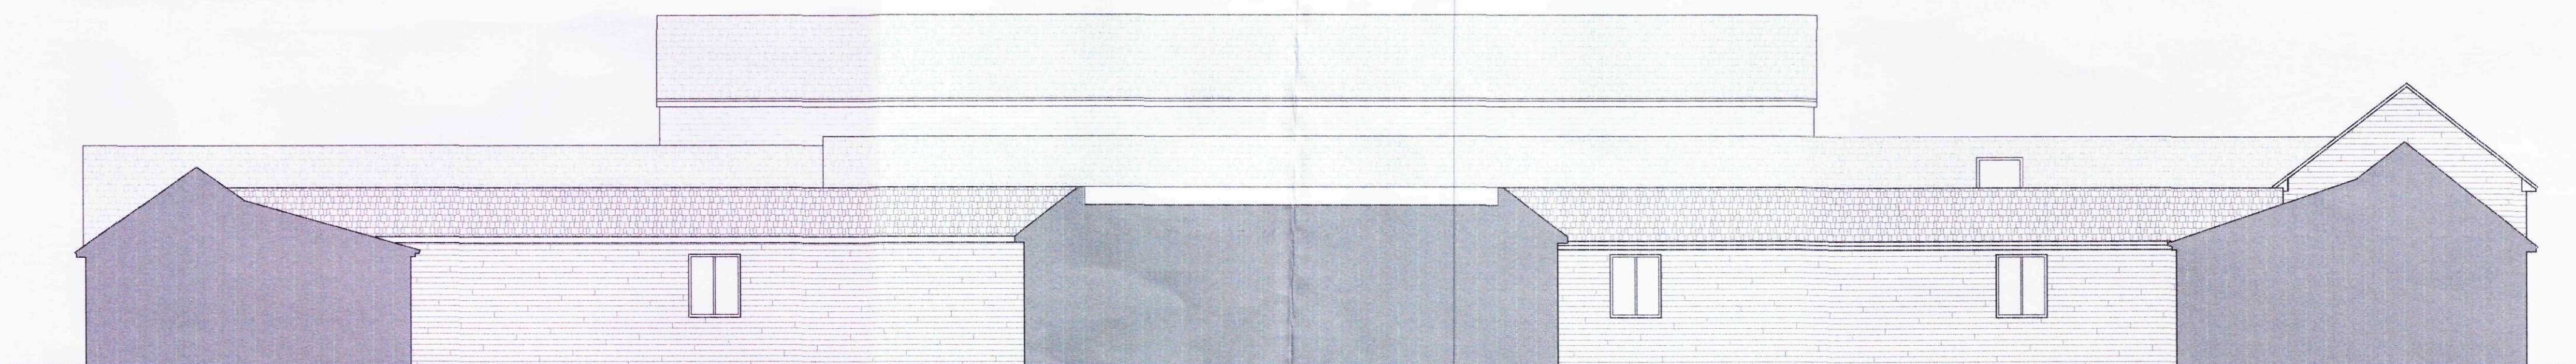

PROPOSED INNER SOUTH ELEVATION

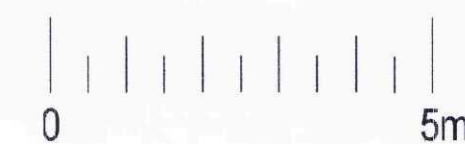

DO NOT SCALE FROM THIS DRAWING.

NAME	PAGA HOUSE	DATE	03.06.2011
ADDRESS	Postland, Crowland, UNITED KINGDOM	SCALE	1:100 (A2)
TITLE	PROPOSED INNER SOUTH and EAST ELEVATIONS	DRAWING NUMBER	4B