



PROPOSED INNER WEST ELEVATION

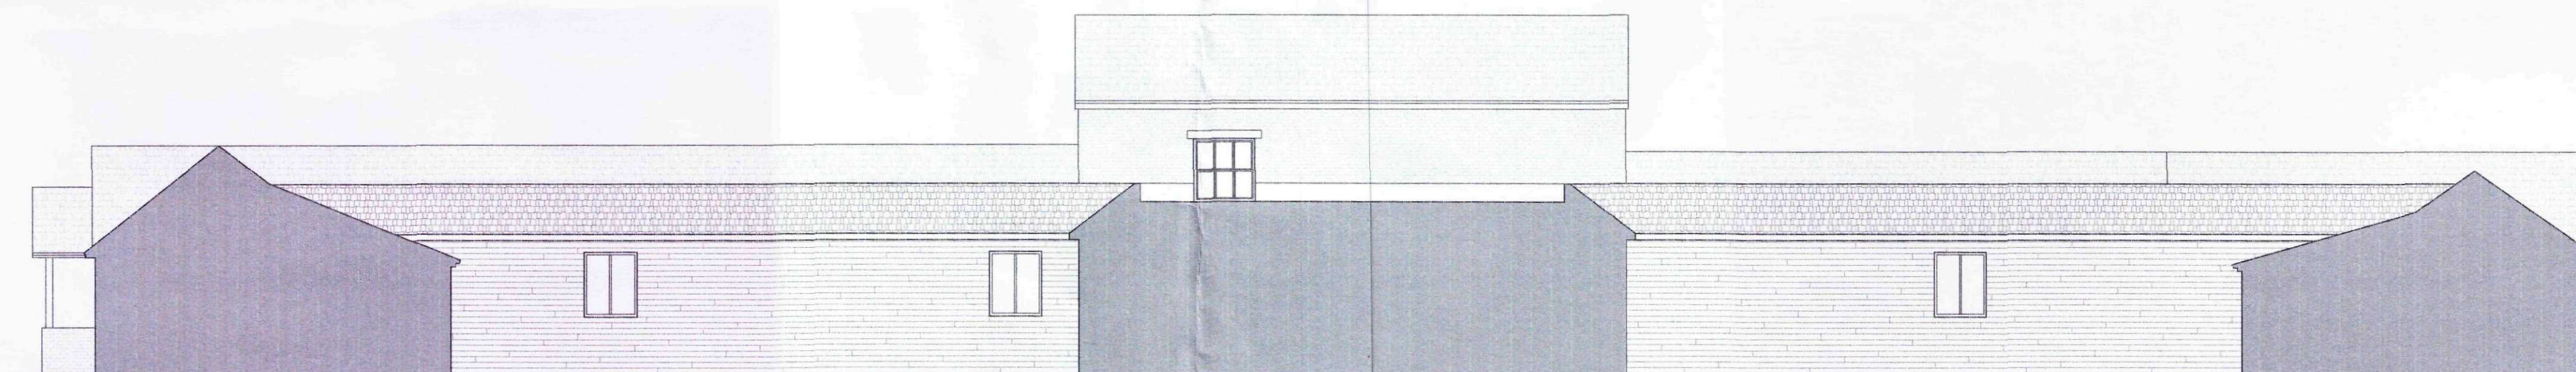

PROPOSED INNER NORTH ELEVATION

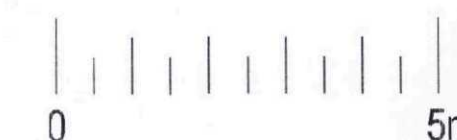

DO NOT SCALE FROM THIS DRAWING.

NAME	PAGA HOUSE	DATE	03.0
ADDRESS	Postland, Crowland, UNITED KINGDOM	SCALE	1:1
TITLE	PROPOSED INNER NORTH and WEST ELEVATIONS	DRAWING NO.	58