



EXISTING EAST ELEVATION

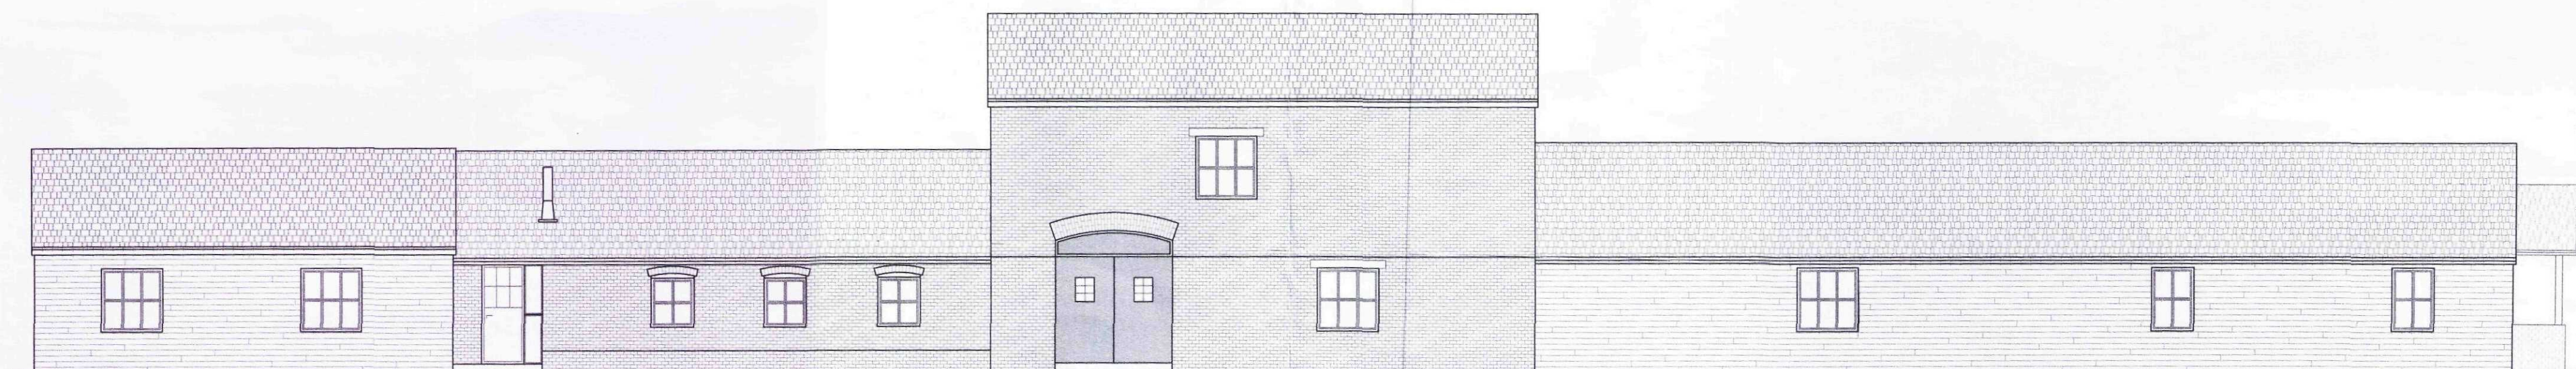

EXISTING NORTH ELEVATION

DO NOT SCALE FROM THIS DRAWING.

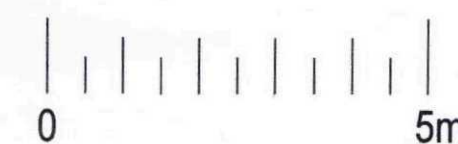

NAME	PAGA HOUSE	DATE	30.05.2011
ADDRESS	Postland, Crowland, UNITED KINGDOM	SCALE	1:100 (A2)
TITLE	EXISTING NORTH and EAST ELEVATIONS	DRAWING NUMBER	2