




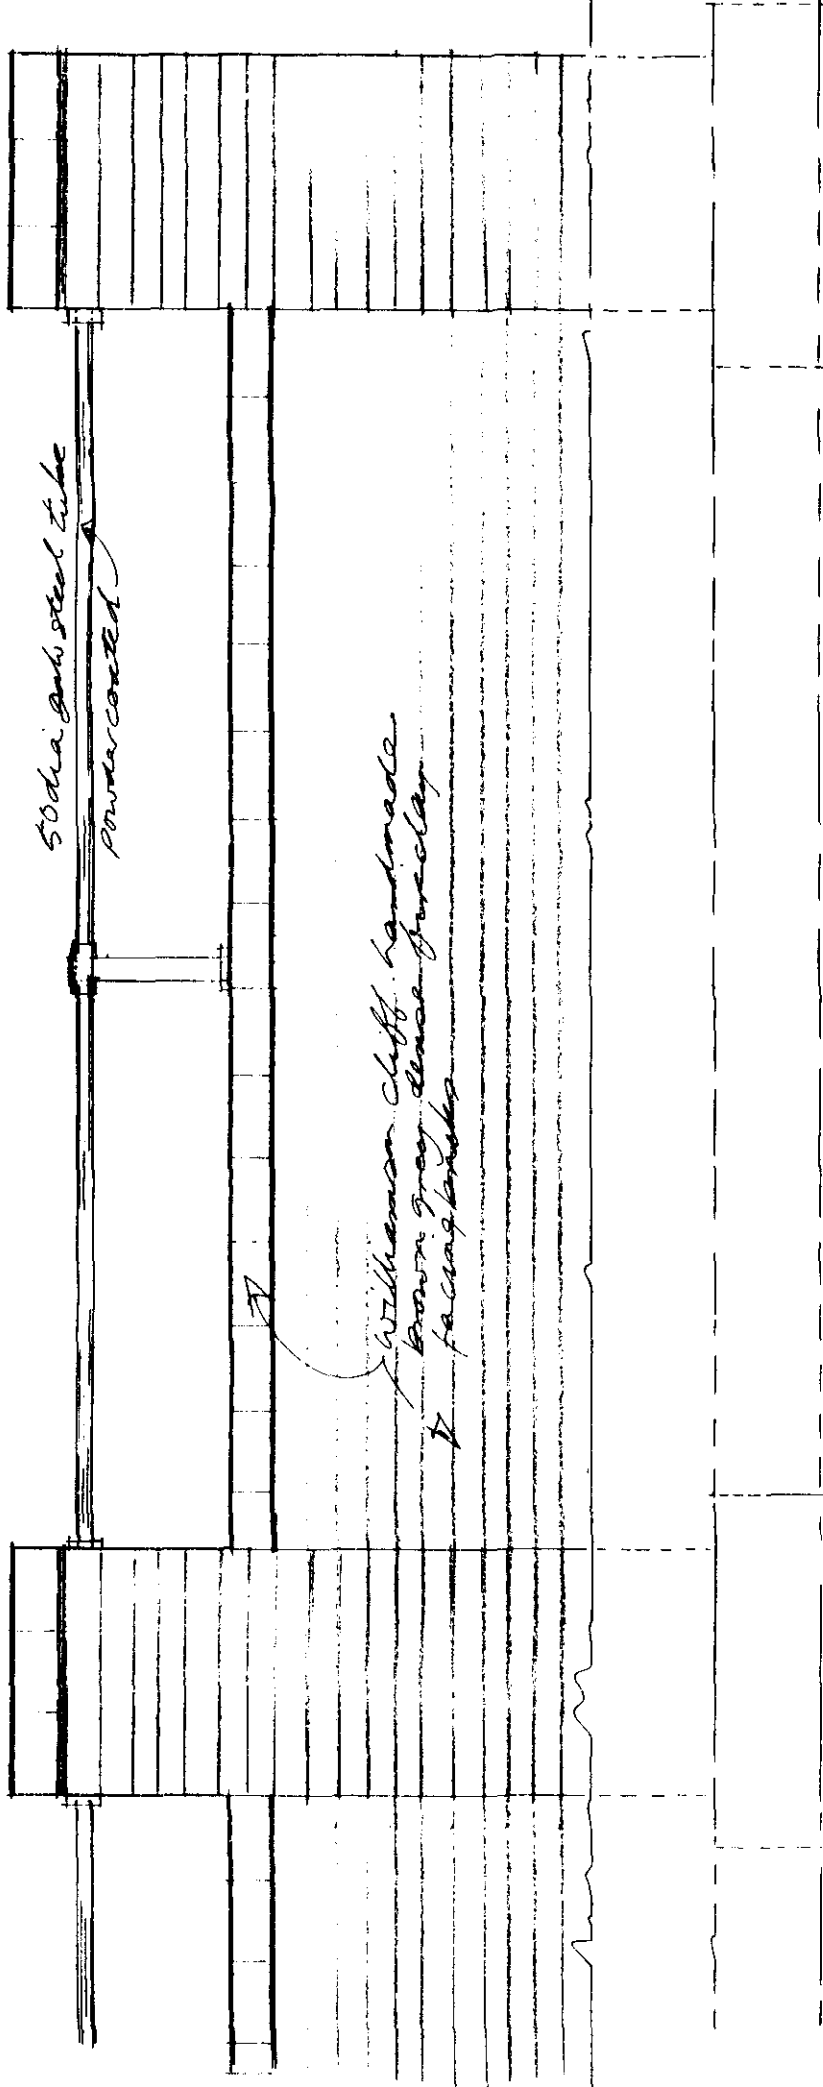

elevation of typical bay

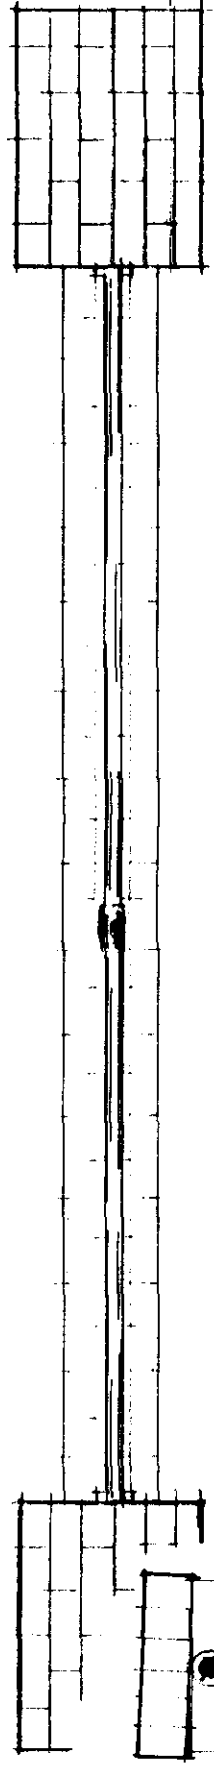

typical plan of bay

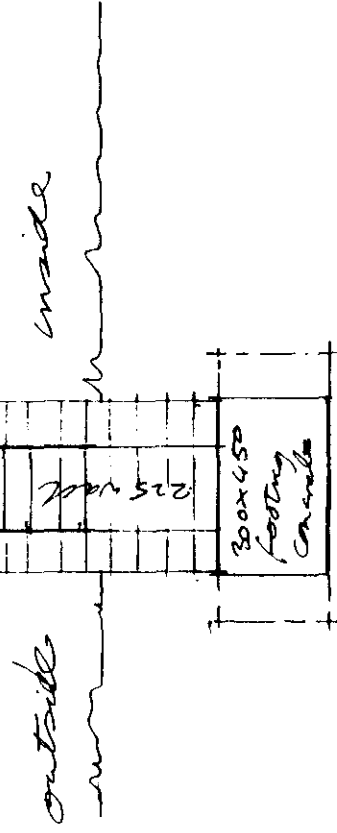

typical cross-section

PLAN

0.2 1.24/27

Client: Mrs M S D Spenceley PE6089

Project: 47A North Street, Whitland

Drawing: new dwelling is original speedlight tings


Common Brine Whitland

Drawing: details of garden walls


Scale: 1:20 Date: Nov 1 Ref. no.: SP03




Columb Hanna,
Architect
BSc, RIBA

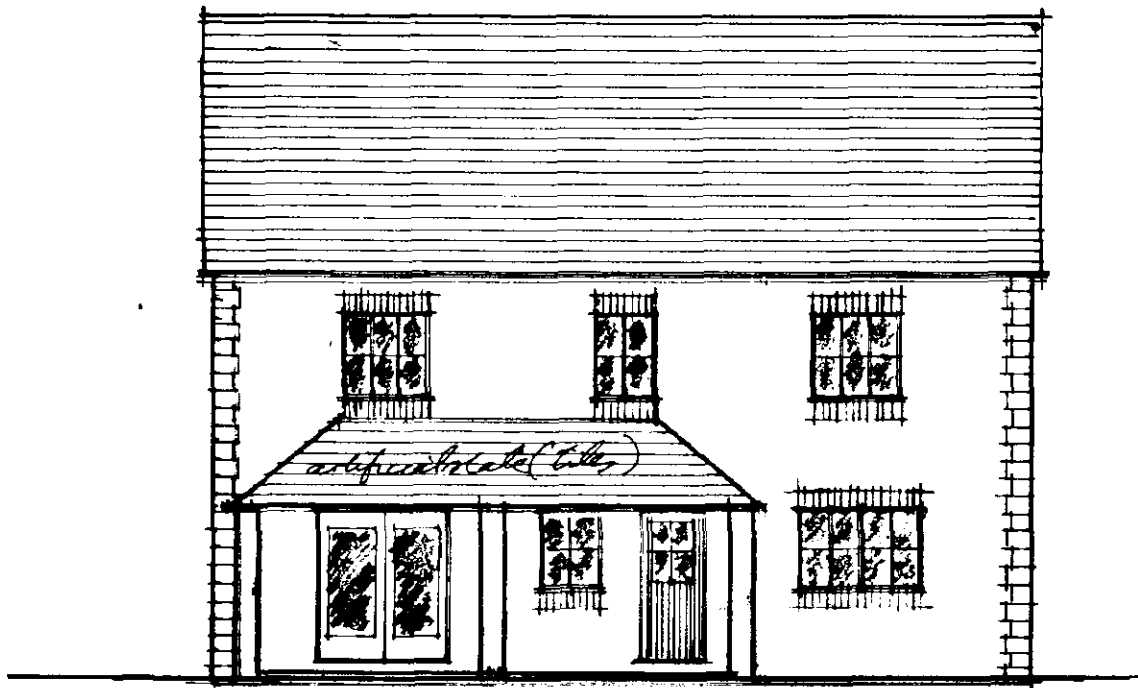


rear (west) elevation

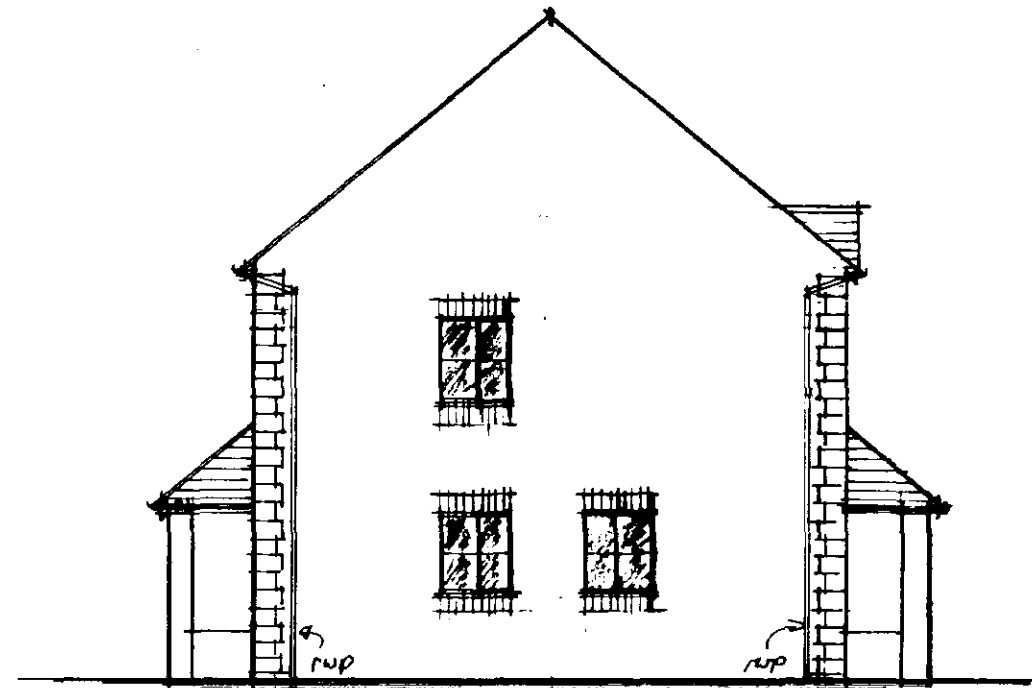


side (south) elevation

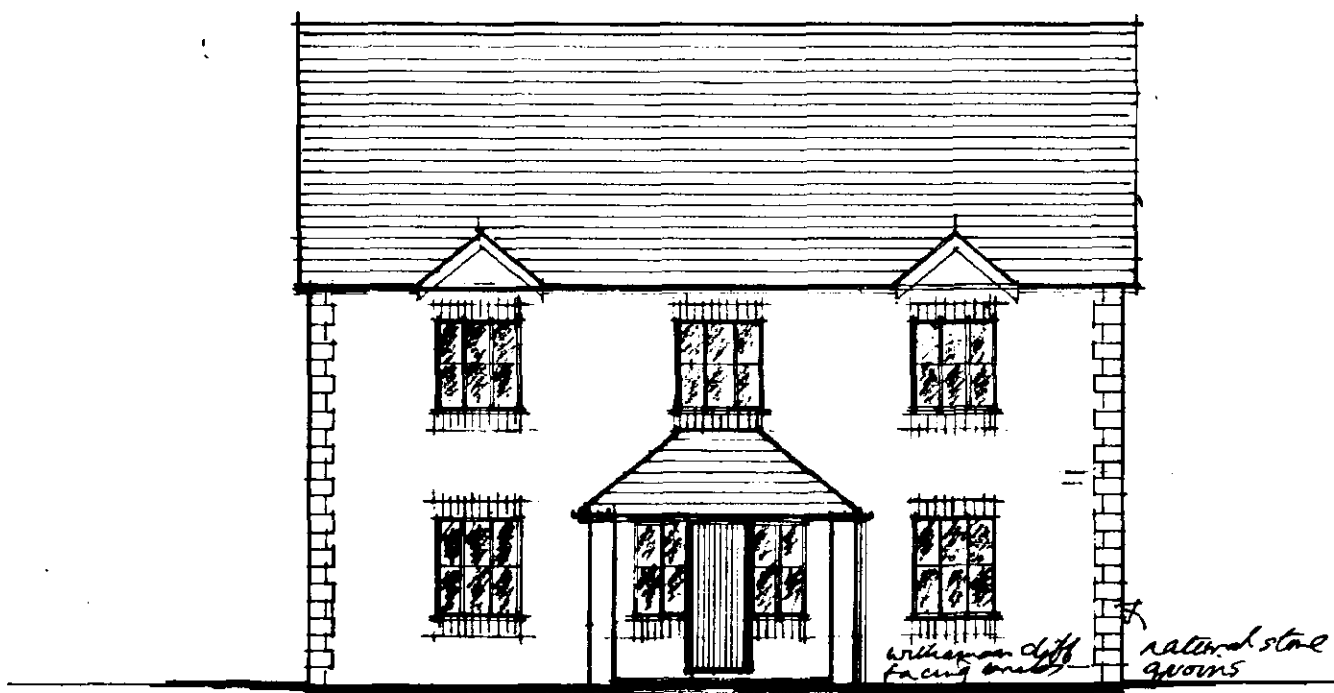


front (east) elevation

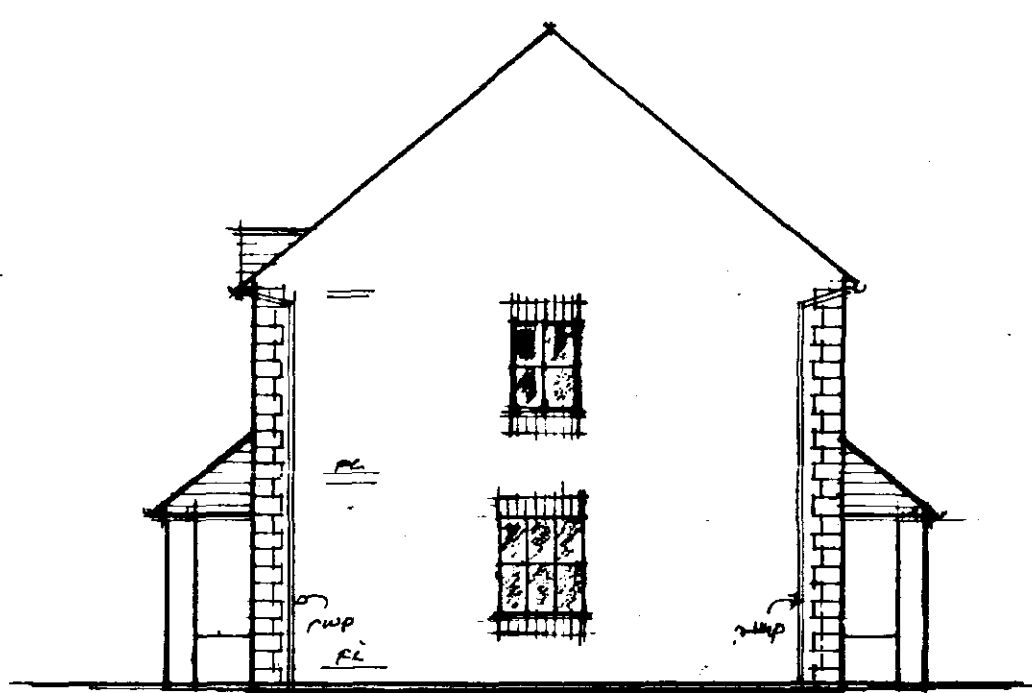

side (north) elevation

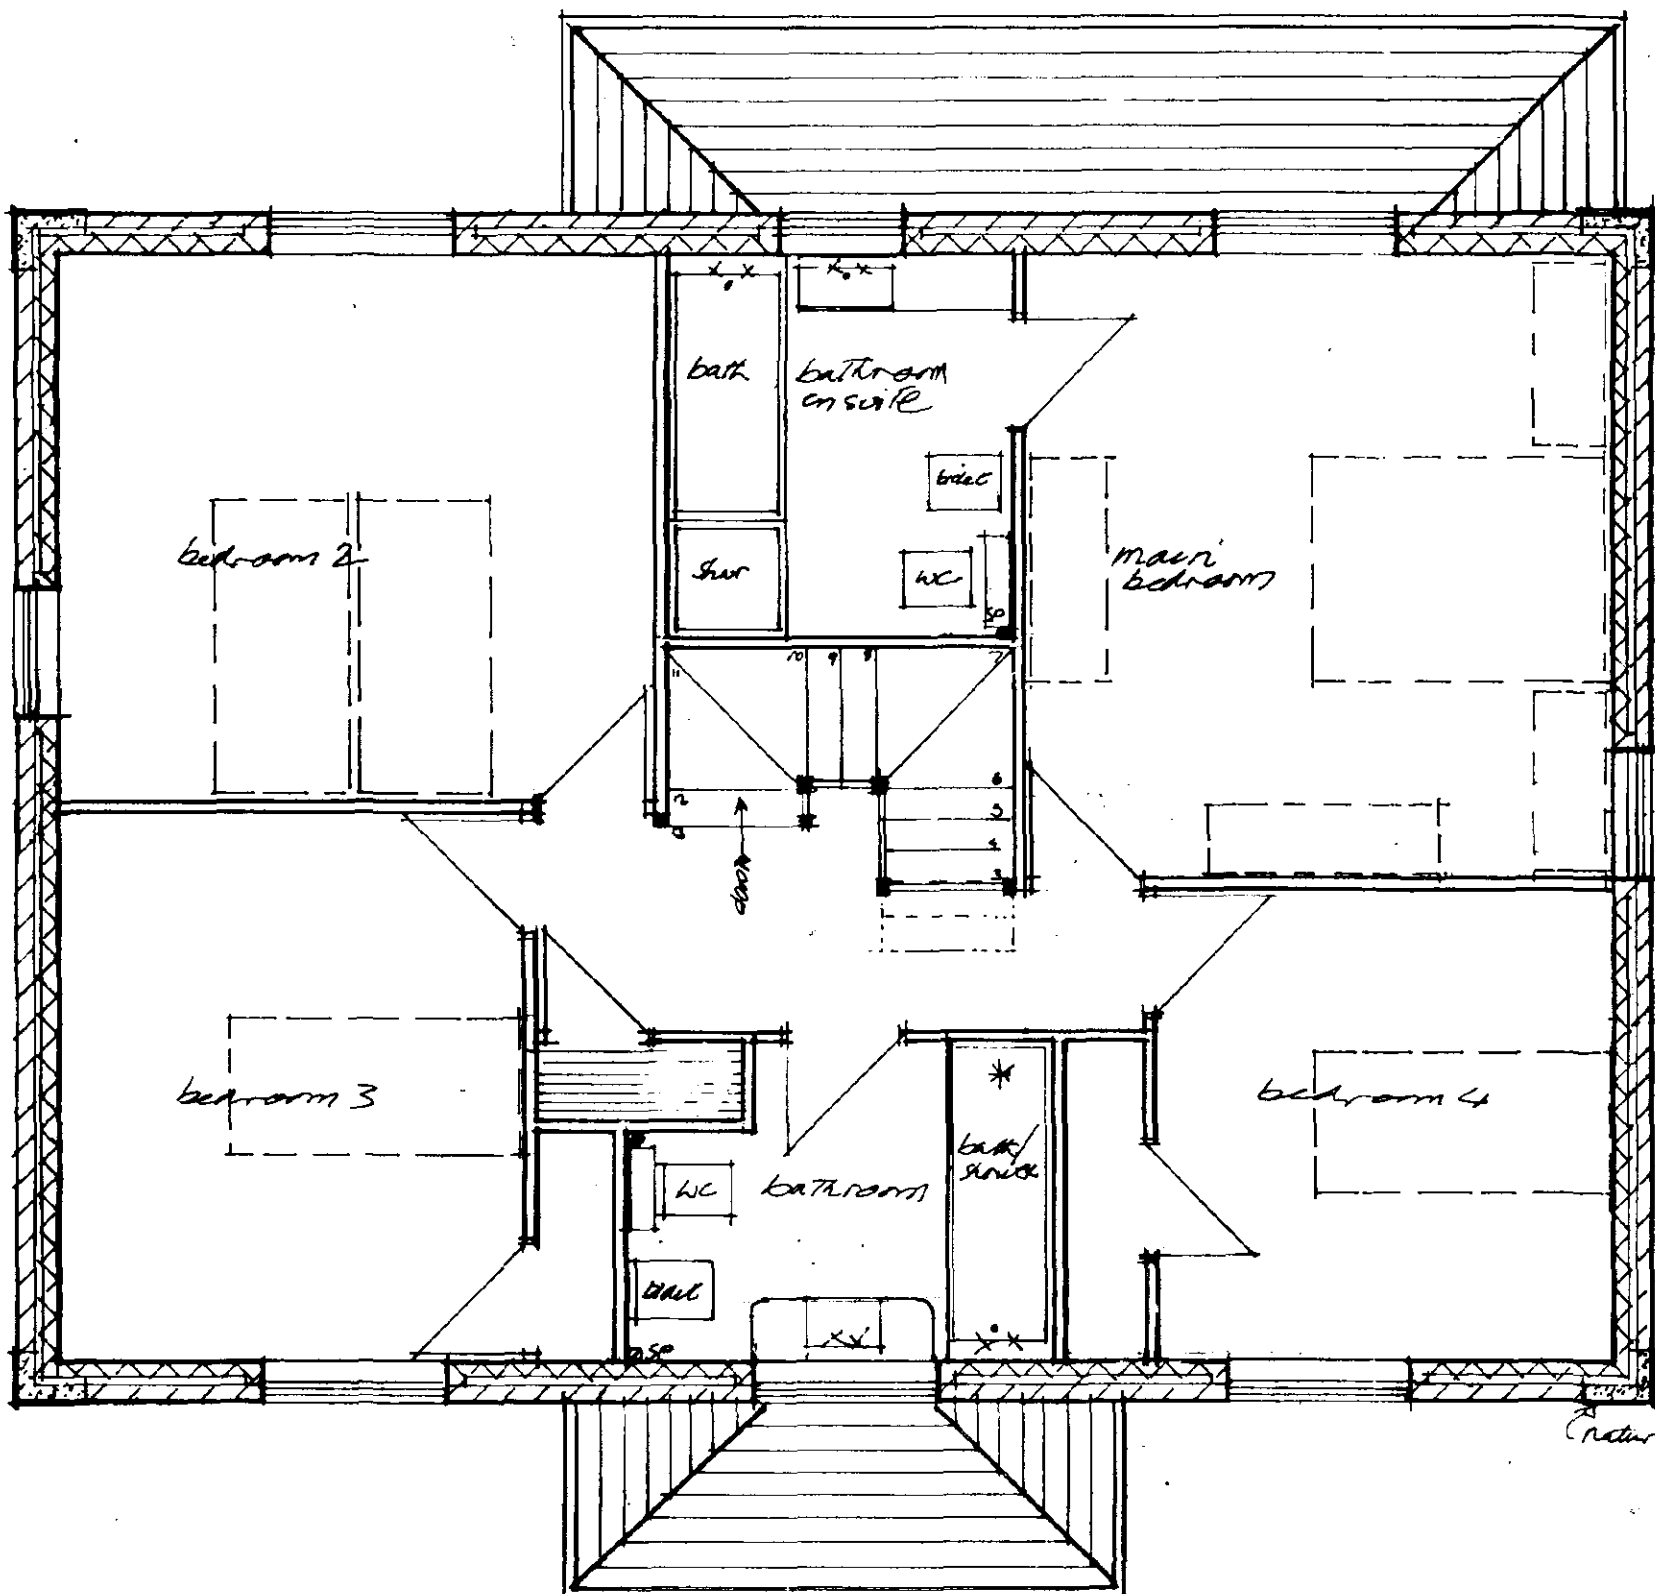

first floor plan 1:50

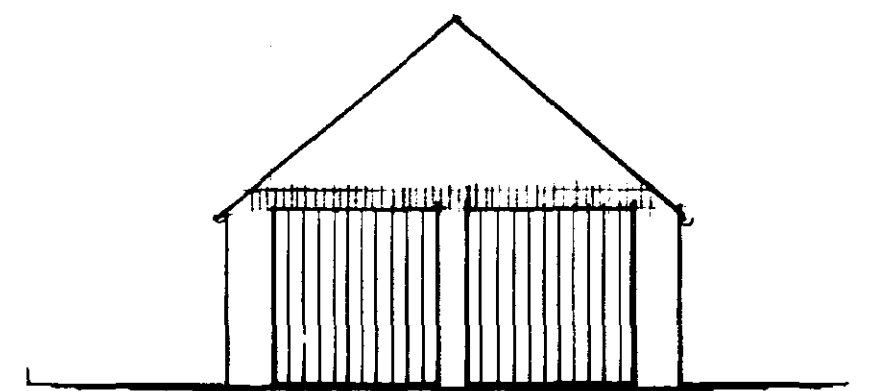


garage south elevation (north same but blank)

**DETERMINED
PLAN**

SOUTH HOLLAND DC
HOUSING & PLANNING
- 6 APR 2001
Ref. CH 28101

Williamson cluff
buff facing bricks

natural stone quoins

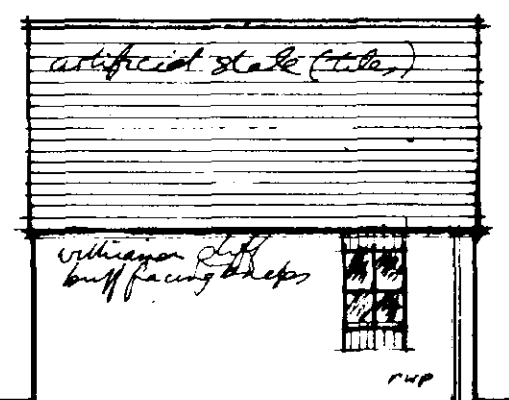

garage east elevation (west same, handed)

Client: Mr & Mrs D. Speechley PE6069

Project: new dwelling to replace Speechley's
Cottage Common Bore Crowland


Drawing: proposed 1st floor plan & elevations

Scale: 1:50 Date: 14 Feb 01 Ref. no.: SP 02




**Columb Hanna,
Architect**
BSc, RIBA


21 Church Lane, Bainton, Stamford, Lincolnshire PE9 3AQ
Telephone: 01780 740329

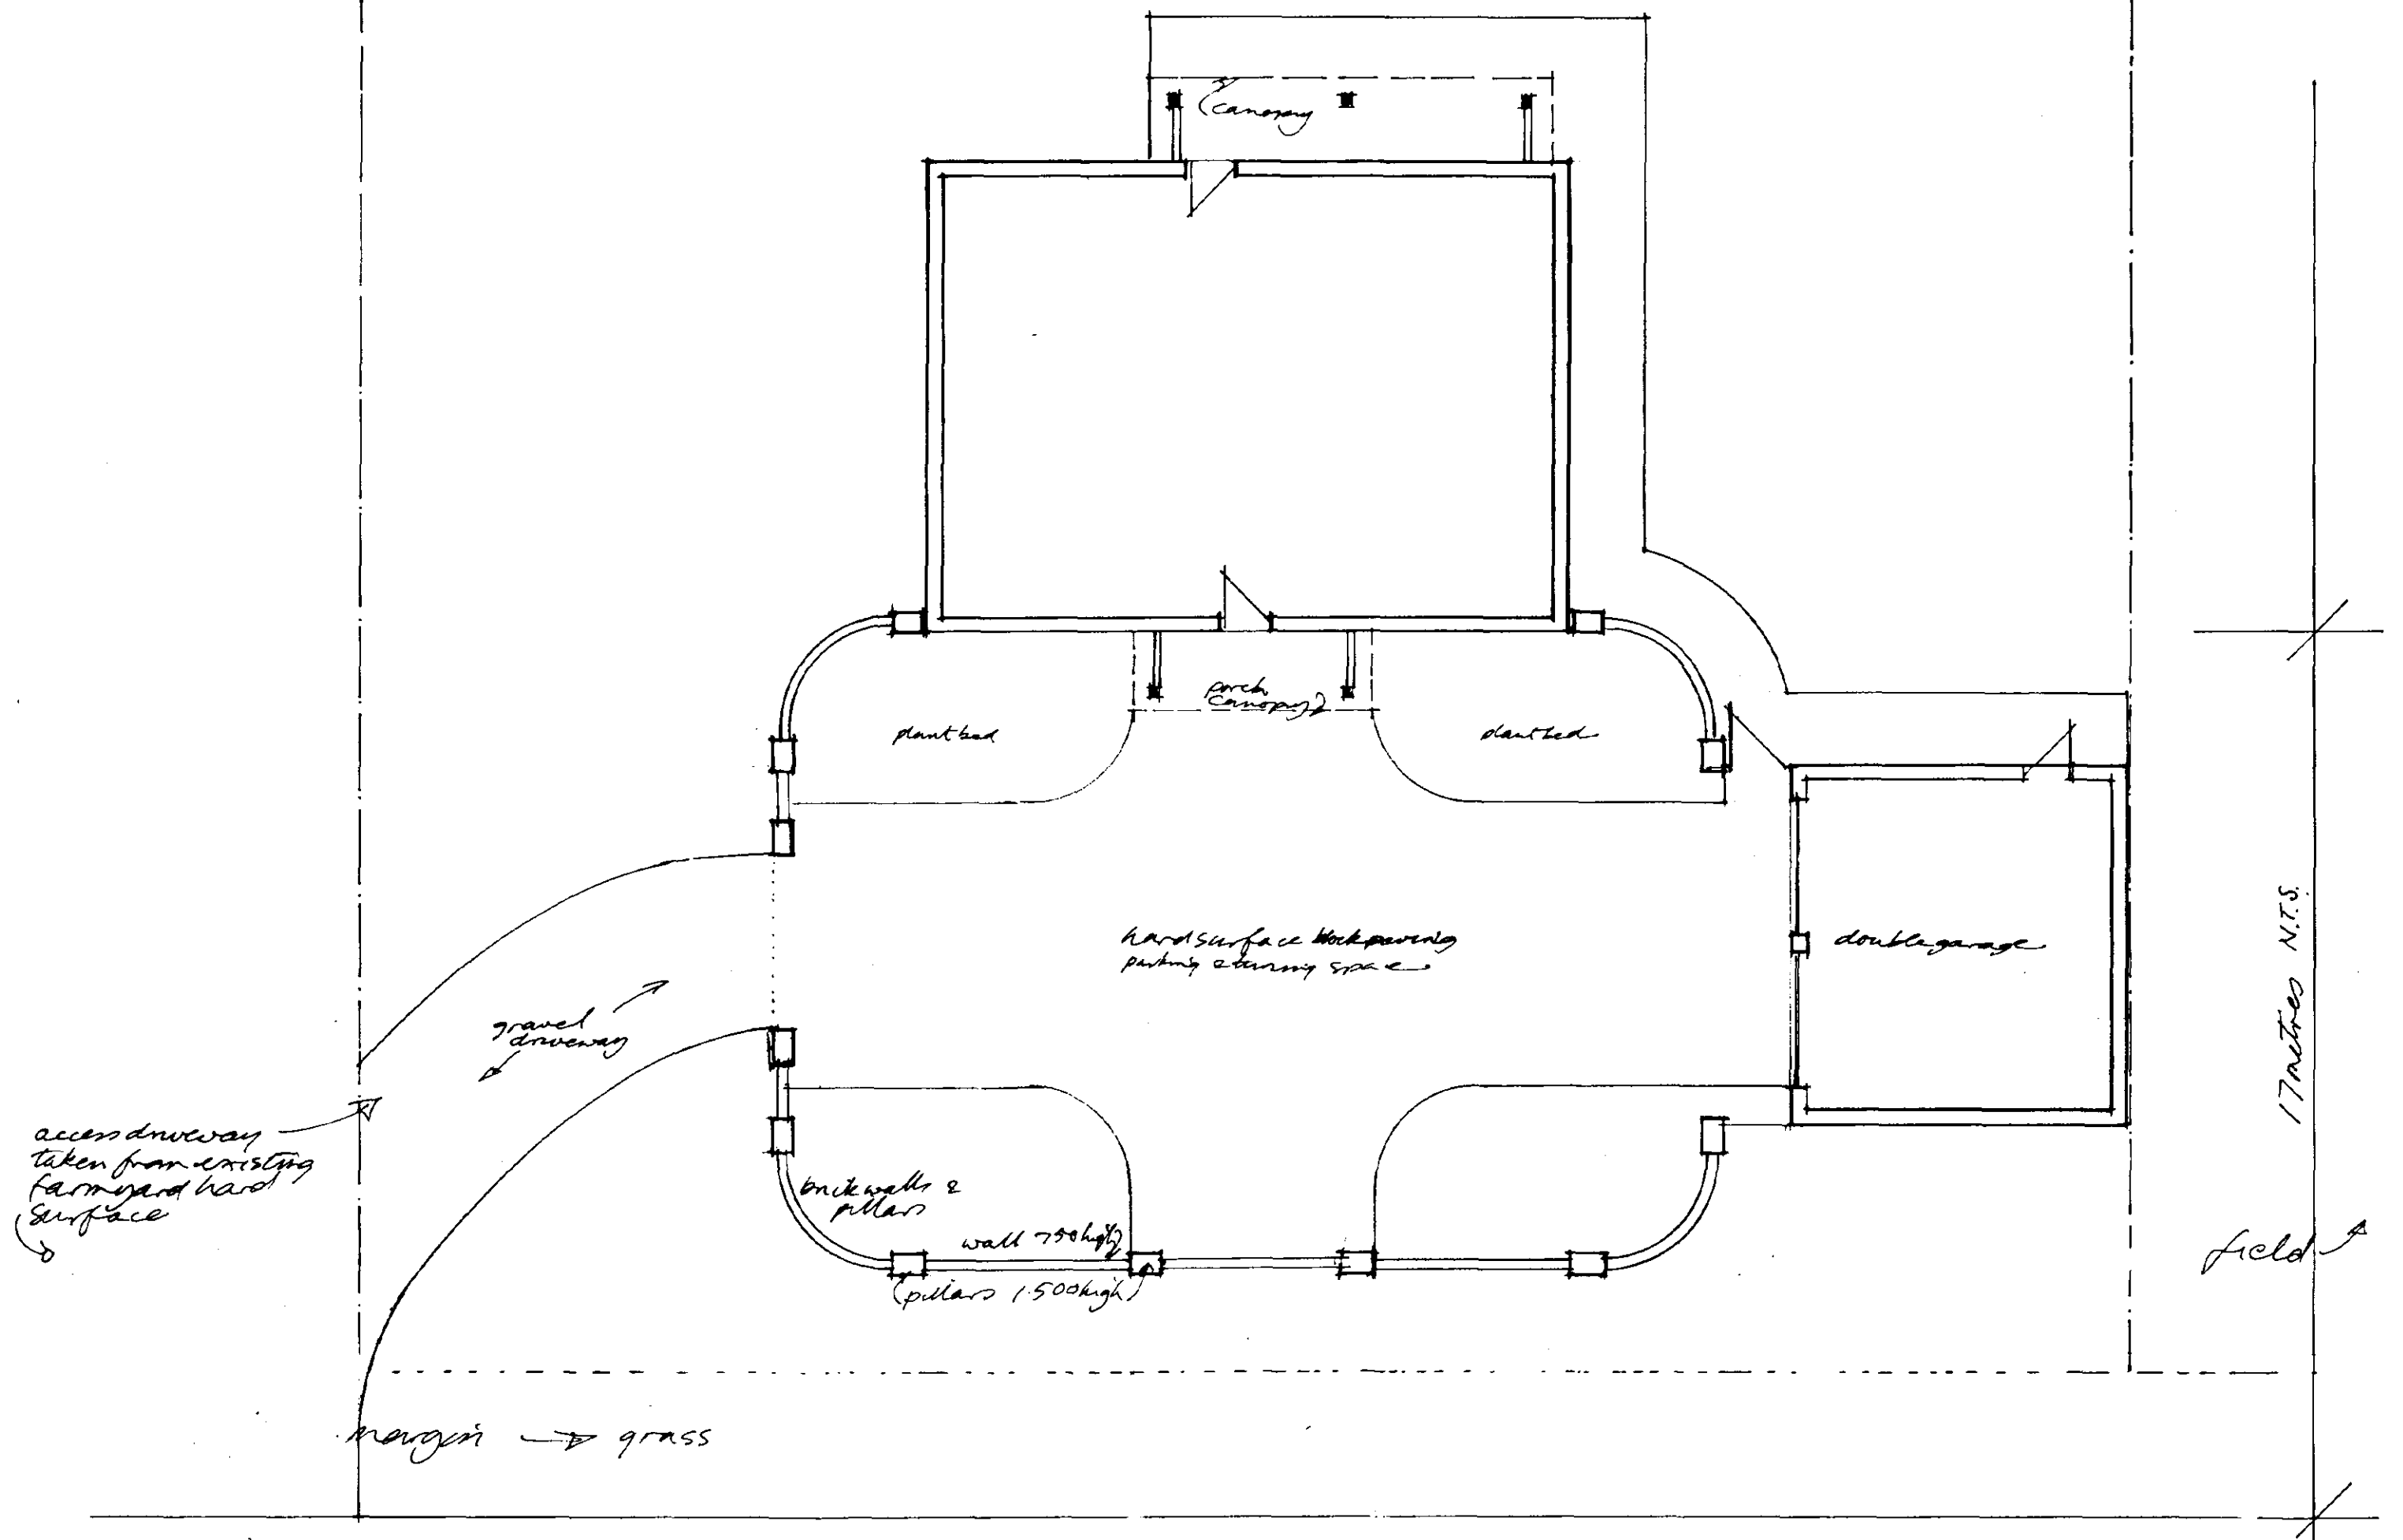

Block plan/landscape 1:100

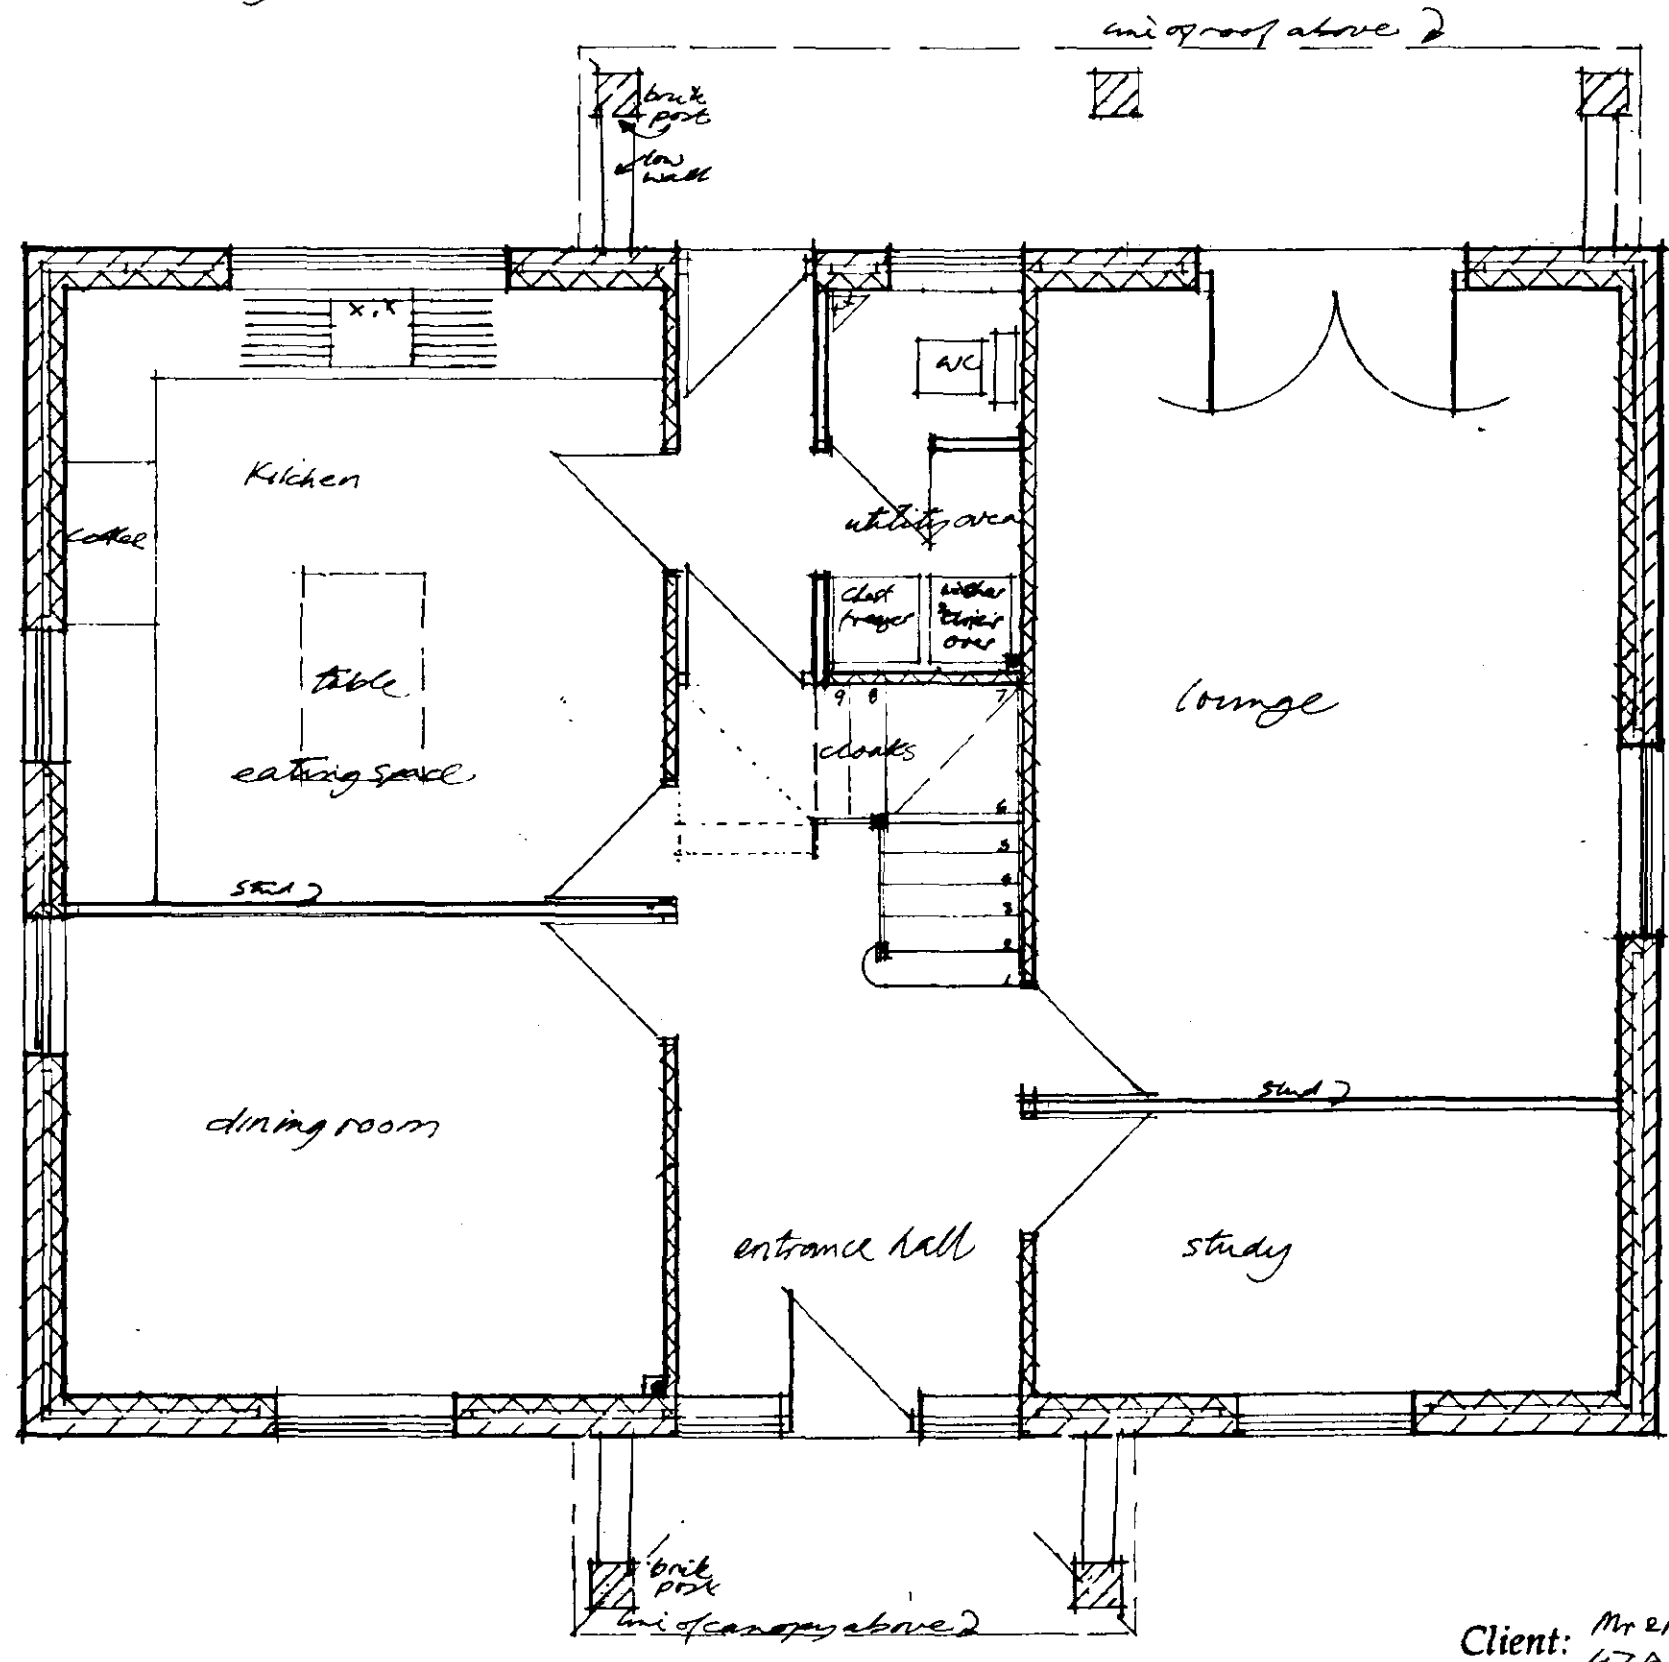

Ground floor plan 1:50

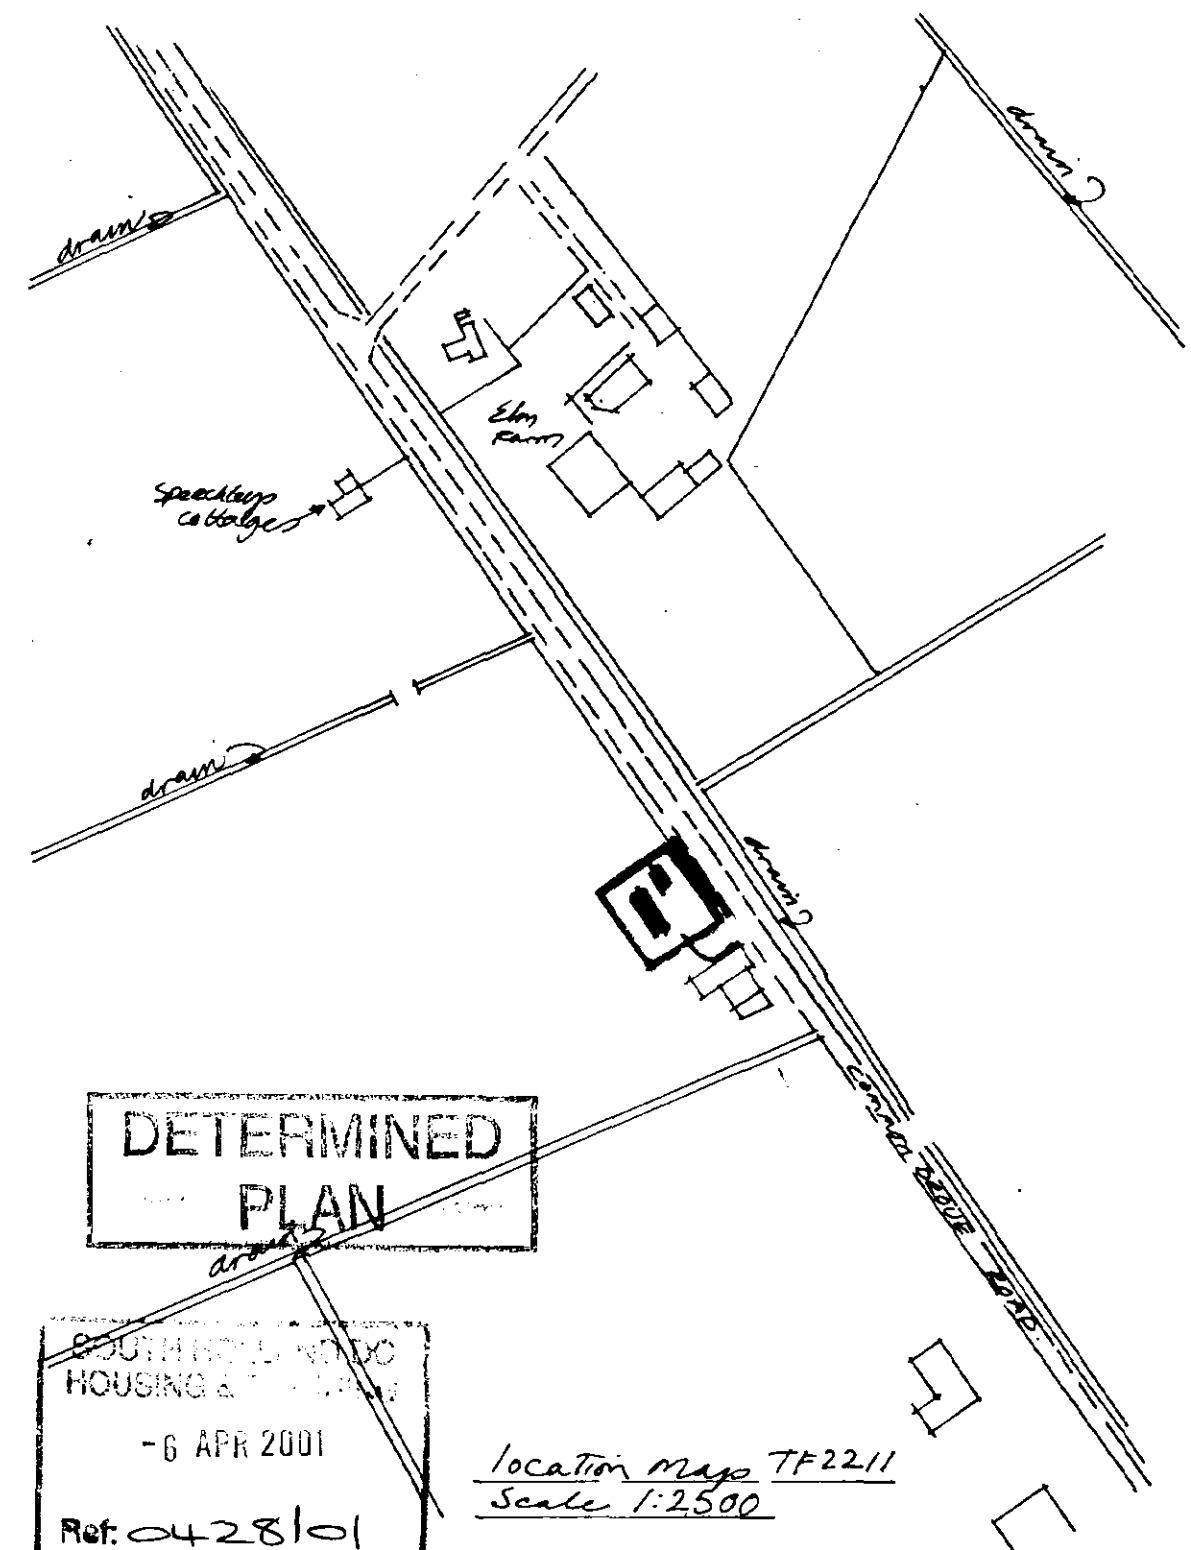

Client: Mr & Mrs D. Speechley
 47A North Street, Conyland, PE10 6EQ
 Project: new dwelling to replace speechley cottages common above road
 Drawing: Proposed ground floor plan & location map
 Scale: 1:50 Date: 5/10/01 Ref. no.: SP01
 & 1:2500



Columb Hanna,
 Architect
 BSc, RIBA

21 Church Lane, Bainton, Stamford, Lincolnshire PE9 3AQ
 Telephone: 01780 740329