

All dimensions to be checked on site prior to work commencing on site. Any discrepancies must be reported to MR+P

All dimensions to be checked on site prior to work commencing as this property has not been surveyed by MR+P. Any discrepancies must be reported to MR+P

0 1000 2000 3000 4000 5000

1:100



WEST ELEVATION AS EXISTING



SOUTH ELEVATION AS EXISTING



EAST ELEVATION AS EXISTING




WEST ELEVATION AS PROPOSED




SOUTH ELEVATION AS PROPOSED




EAST ELEVATION AS PROPOSED

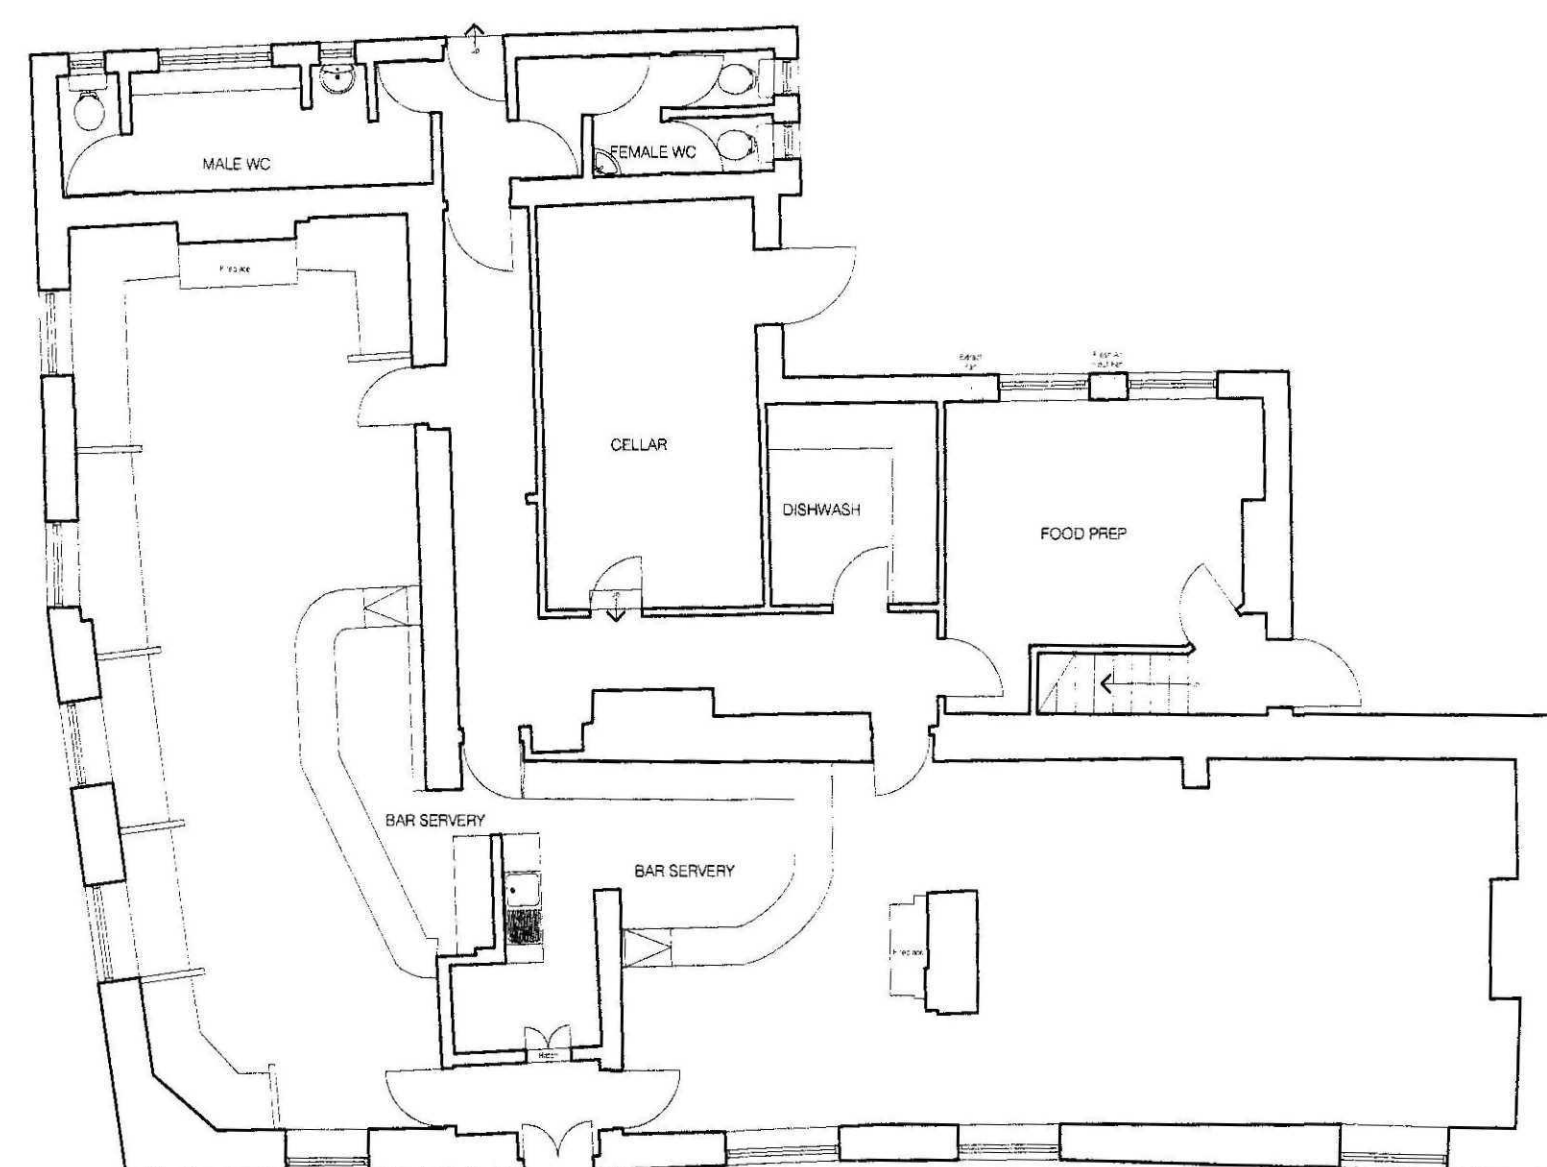

GROUND FLOOR PLAN AS EXISTING

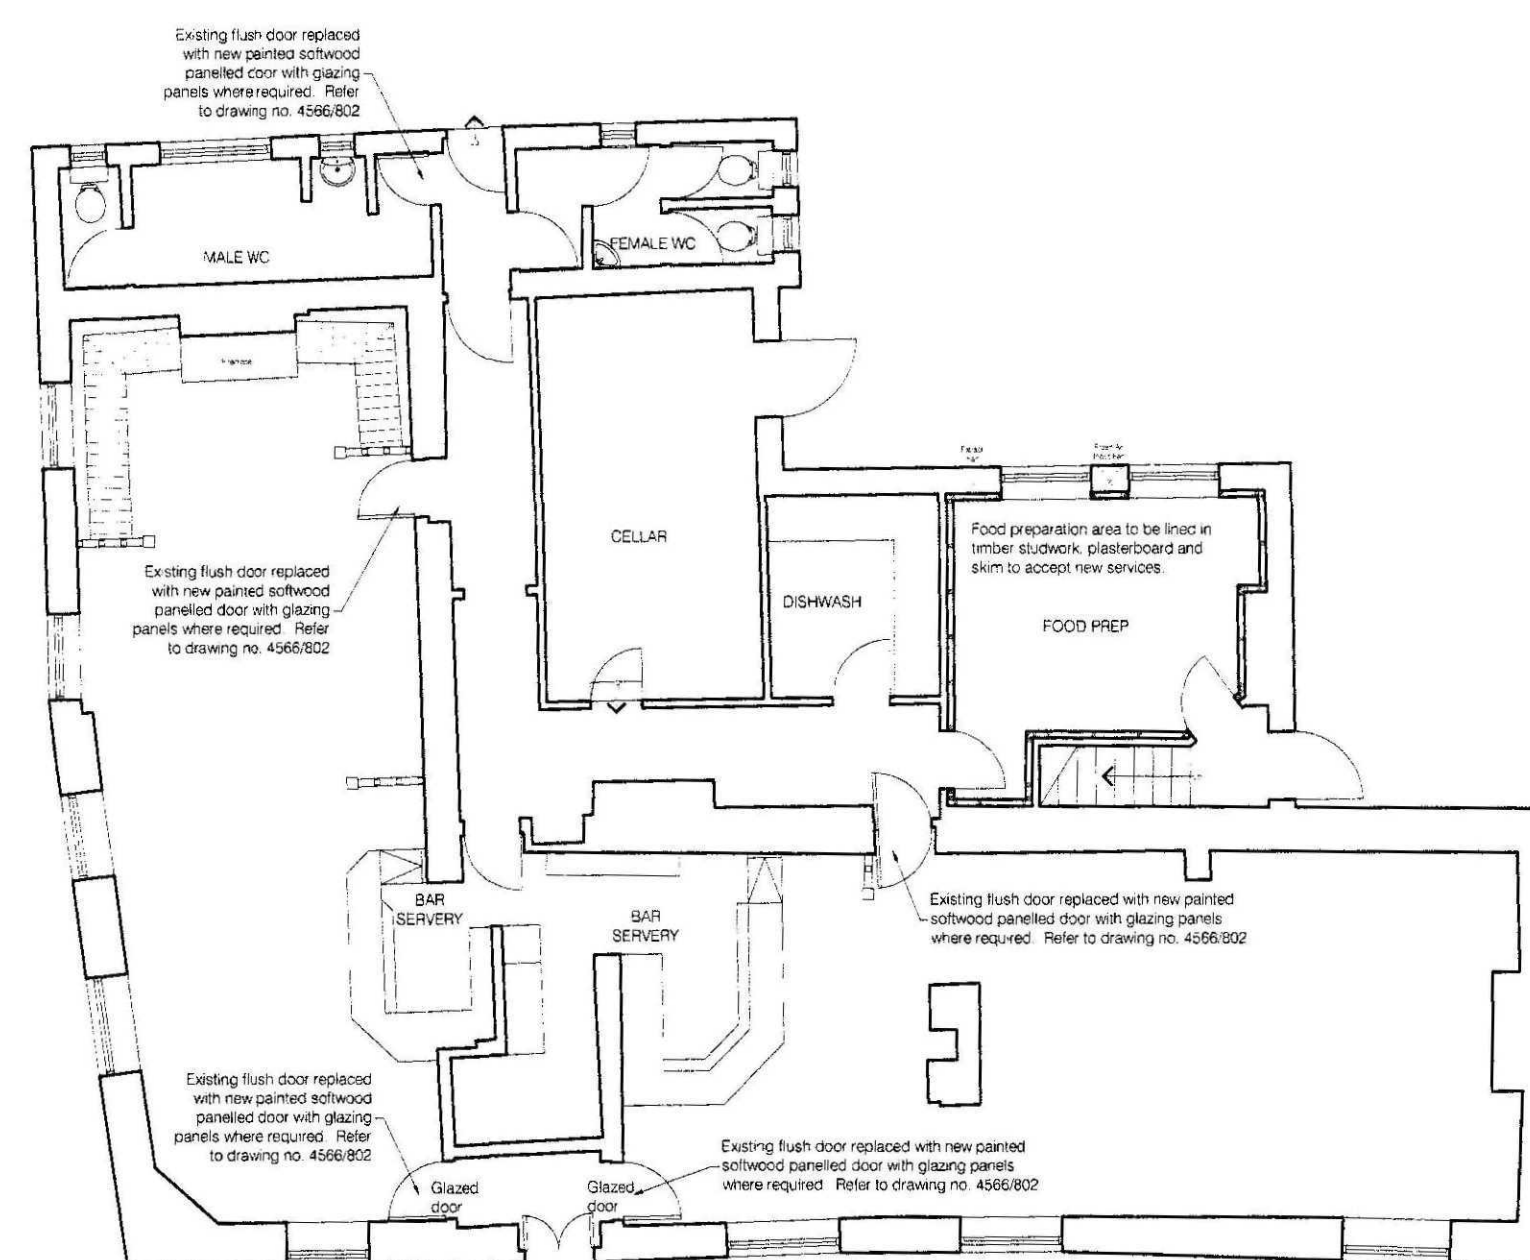

GROUND FLOOR PLAN AS PROPOSED

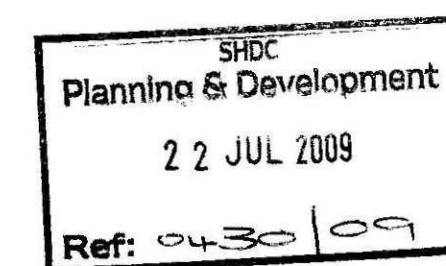

Rev A 21.07.09 Elevations corrected. Hanging sign added to elevations. Glazed doors identified.

MR+P
ARCHITECTS

MELLING RIDGEWAY + PARTNERS LTD
CHARTER HOUSE MOORE STREET
SHEFFIELD S3 7UR
t: (0114) 2723321
f: (0114) 2727395
e: info@mrp-architects.co.uk

PROJECT
ENTERPRISE INNS PLC
GEORGE & ANGEL
2 NORTH STREET, CROWLAND
PETERBOROUGH, PE6 0EF

TITLE
GROUND FLOOR PLAN & ELEVATIONS
AS EXISTING & PROPOSED
LISTED BUILDING CONSENT


DRAWING STATUS
PRELIMINARY

DRAWN BY: KJB
DATE: MAY 2009
SCALE: 1:100@A1
DRAWING No: 4566/402A


**DETERMINED
PLAN**

All dimensions to be checked on site prior to work on site. Any discrepancies must be reported to MR+P

All dimensions to be checked on site prior to work on this property has not been surveyed by MR+P. Any must be reported to MR+P

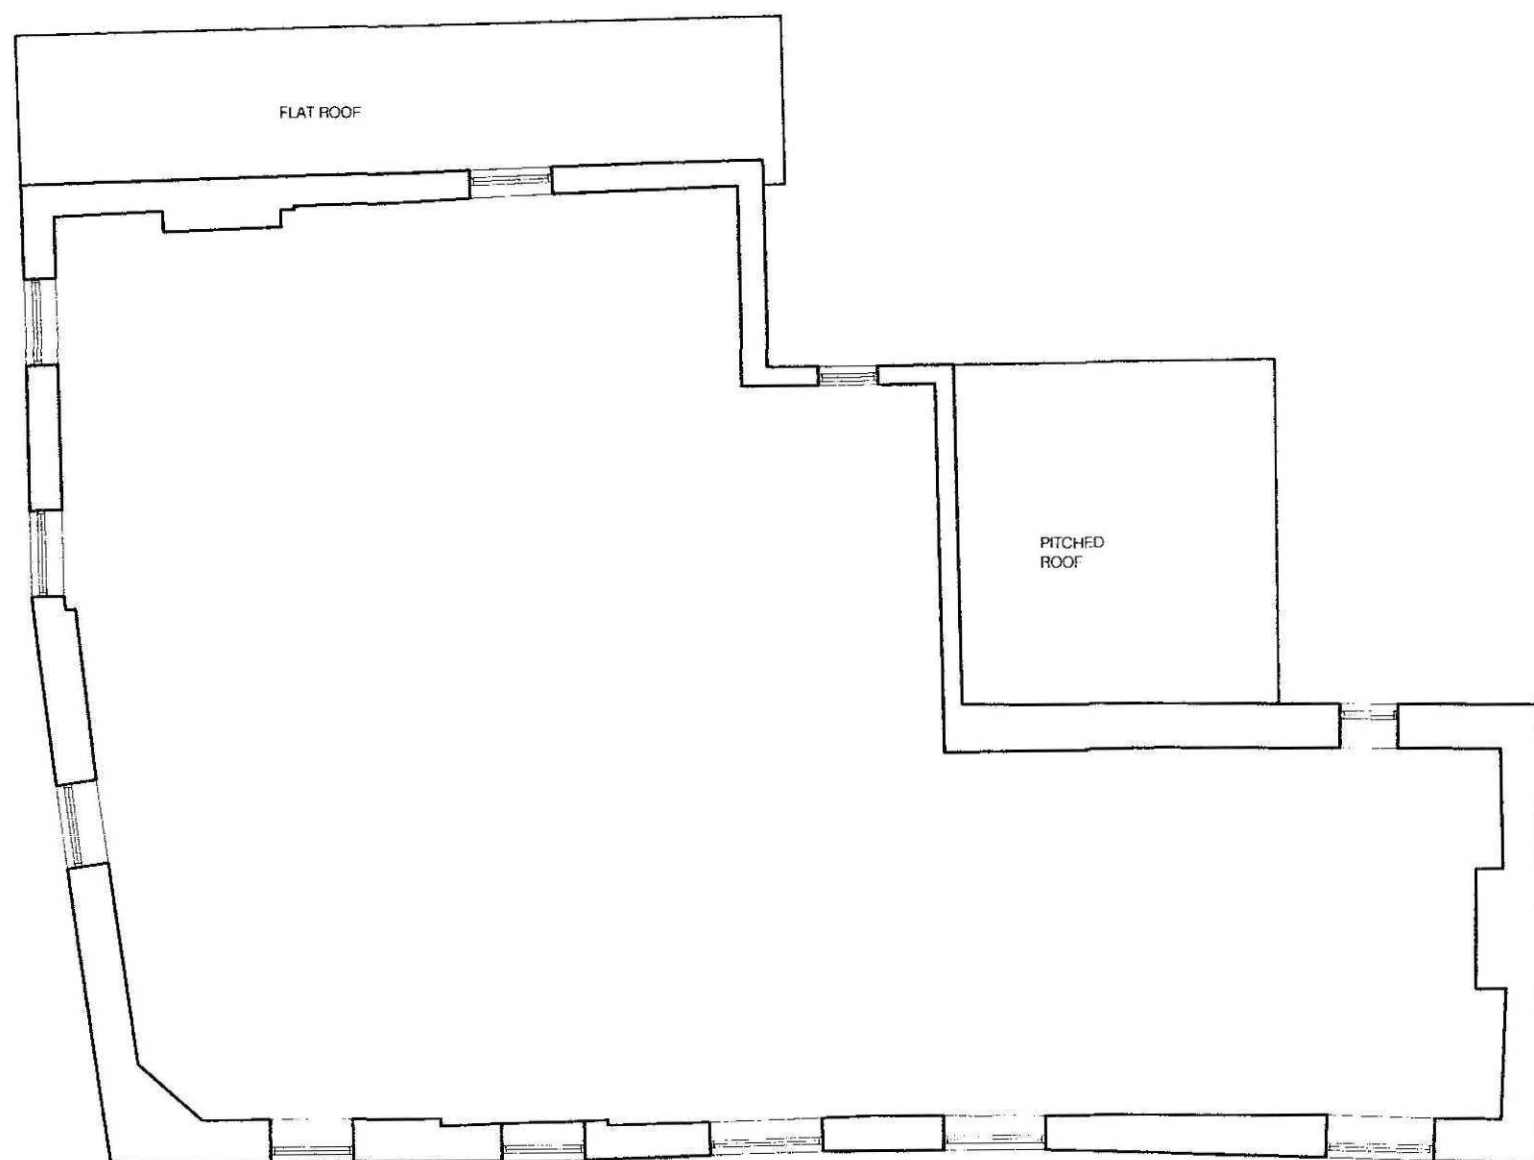

1ST FLOOR PLAN AS EXISTING

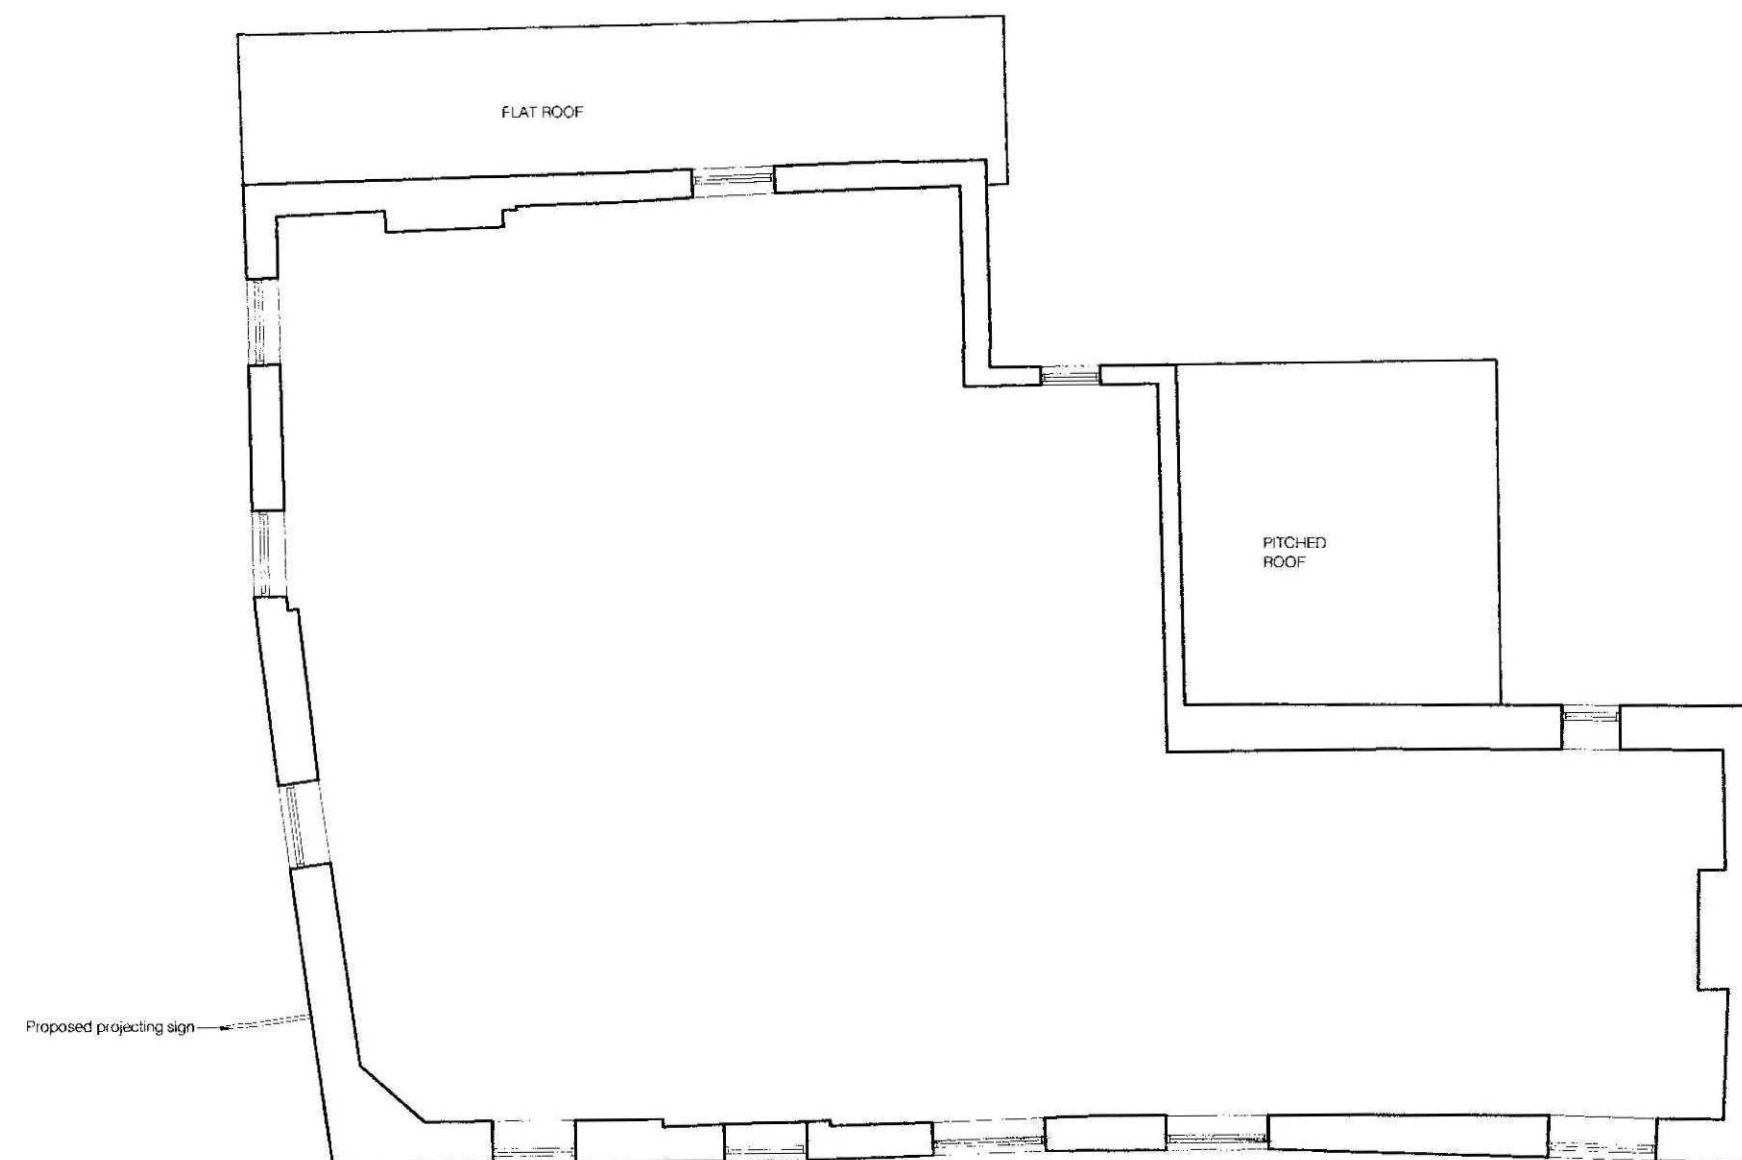

1ST FLOOR PLAN AS PROPOSED

**DETERMINED
PLAN**

SHDC
Planning & Development
22 JUL 2009
Ref: 0430/09

MR+P
ARCHITECT

MELLING RIDGEWAY + PARTNER
CHARTER HOUSE MOORE STREET
SHEFFIELD S3 7UR
t: (0114) 2723321
f: (0114) 2727395
e: info@mrp-architects.co.uk

PROJECT
ENTERPRISE INNS PLC
GEORGE & ANGEL
2 NORTH STREET, CROWLEY
PETERBOROUGH, PE6 0EF

TITLE
1ST FLOOR PLAN AS EXISTING
& PROPOSED

DRAWING STATUS
PLANNING

DRAWN BY:

DATE:

SCALE:

DRAWING No.