


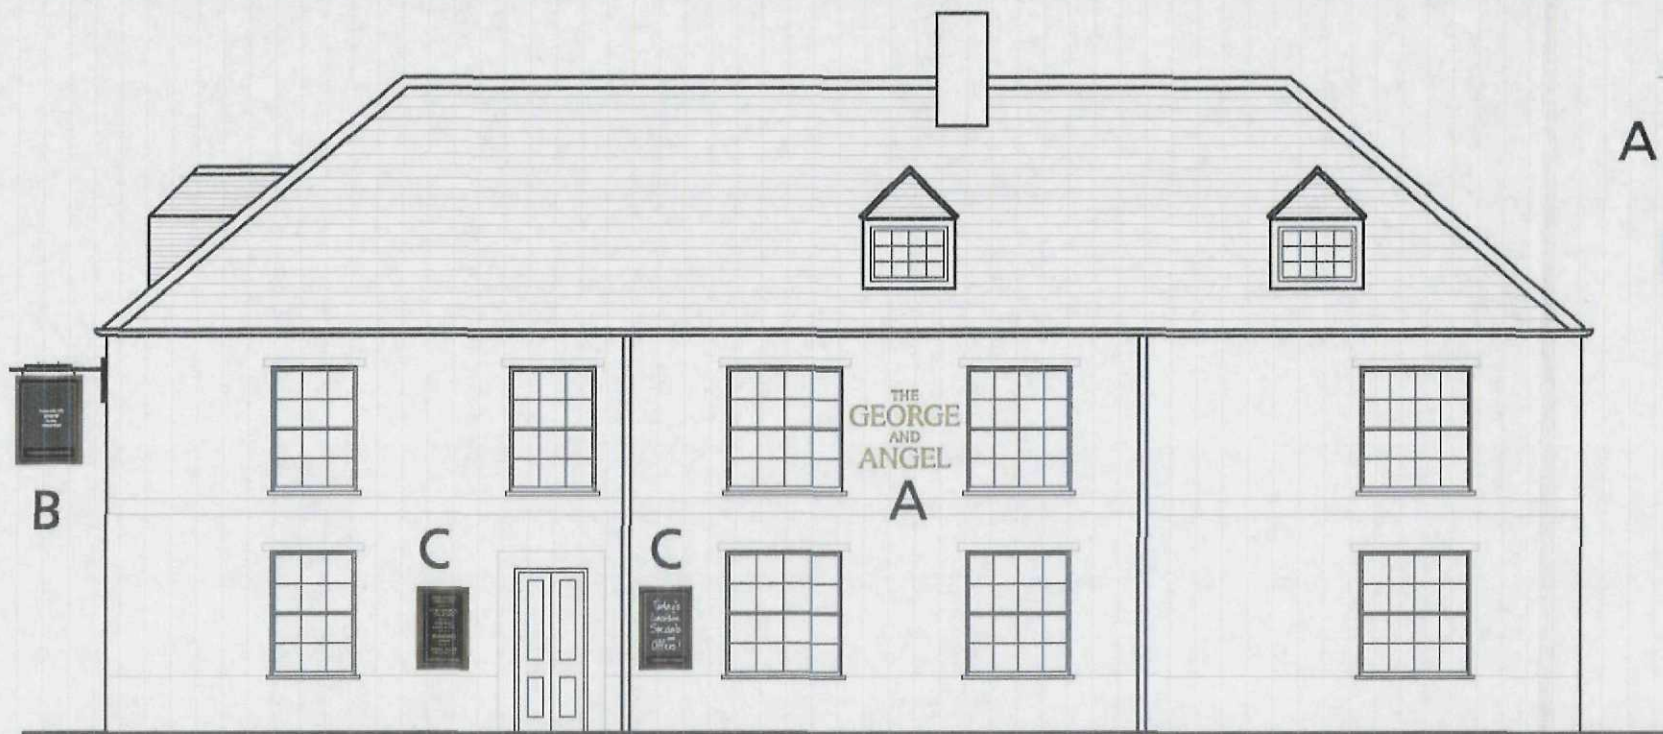

EAST ELEVATION AS PROPOSED

Scale @ A3 1:100




WEST ELEVATION AS PROPOSED

1500

A

THE GEORGE AND ANGEL

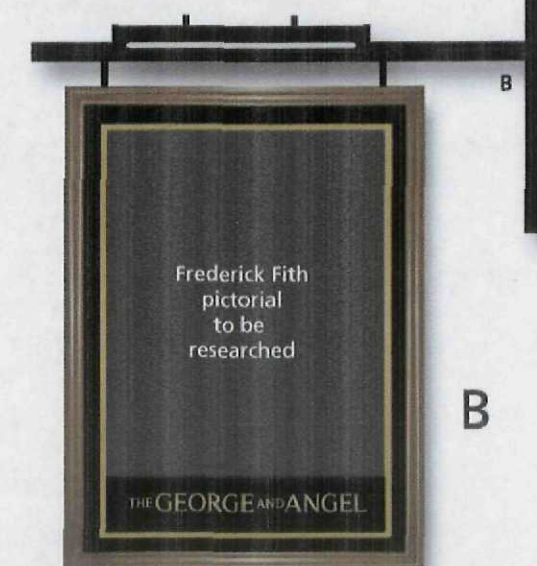

DETERMINED
PLAN



- Sign A.** ONE x set of individual letters. Gold face with black outline & return. Size 300 / 150mm high. Fixed 3.2m above ground level.
- Sign B.** ONE x double sided hanging panel & bracket. Linolites to illuminate. Size 900mm x 1200mm. Fixed 3.2m above ground level.
- Sign C.** TWO x chalkboards. ONE x amenity board. Size 600mm x 1000mm. Fixed 800mm above ground level.
- Sign D.** ONE x car park disclaimer panel. Size 600mm x 600mm. Fixed 600mm above ground level.




Wortley Moor Lane, Leeds. LS12 4HX
tel 0113 2798266
fax 0113 2794414
e-mail sales@sr-signs.co.uk

Site: THE GEORGE AND ANGEL
Address: 2 North Street
Crowland
Peterborough
Planting for visual purposes only

Scale: -
Client: Jane Rhodes
Drawn by: JW3.7.09
Saved as: 24480-Planning
Typefaces: Timeless
Amended: D9.7.09 J21.7.09

Colours:

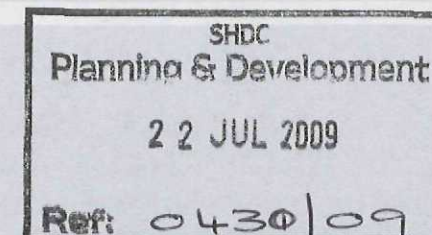

DESIGN COPYRIGHT
This drawing should not
be reproduced unless by
explicit consent.
NOTE: Printed colours may
not show true representation.