

All dimensions to be checked on site prior to work commencing on site. Any discrepancies must be reported to MR+P

All dimensions to be checked on site prior to work commencing as this property has not been surveyed by MR+P. Any discrepancies must be reported to MR+P



WEST ELEVATION AS EXISTING - From Car Park



SOUTH ELEVATION AS EXISTING



EAST ELEVATION AS EXISTING




WEST ELEVATION AS PROPOSED




SOUTH ELEVATION AS PROPOSED




EAST ELEVATION AS PROPOSED

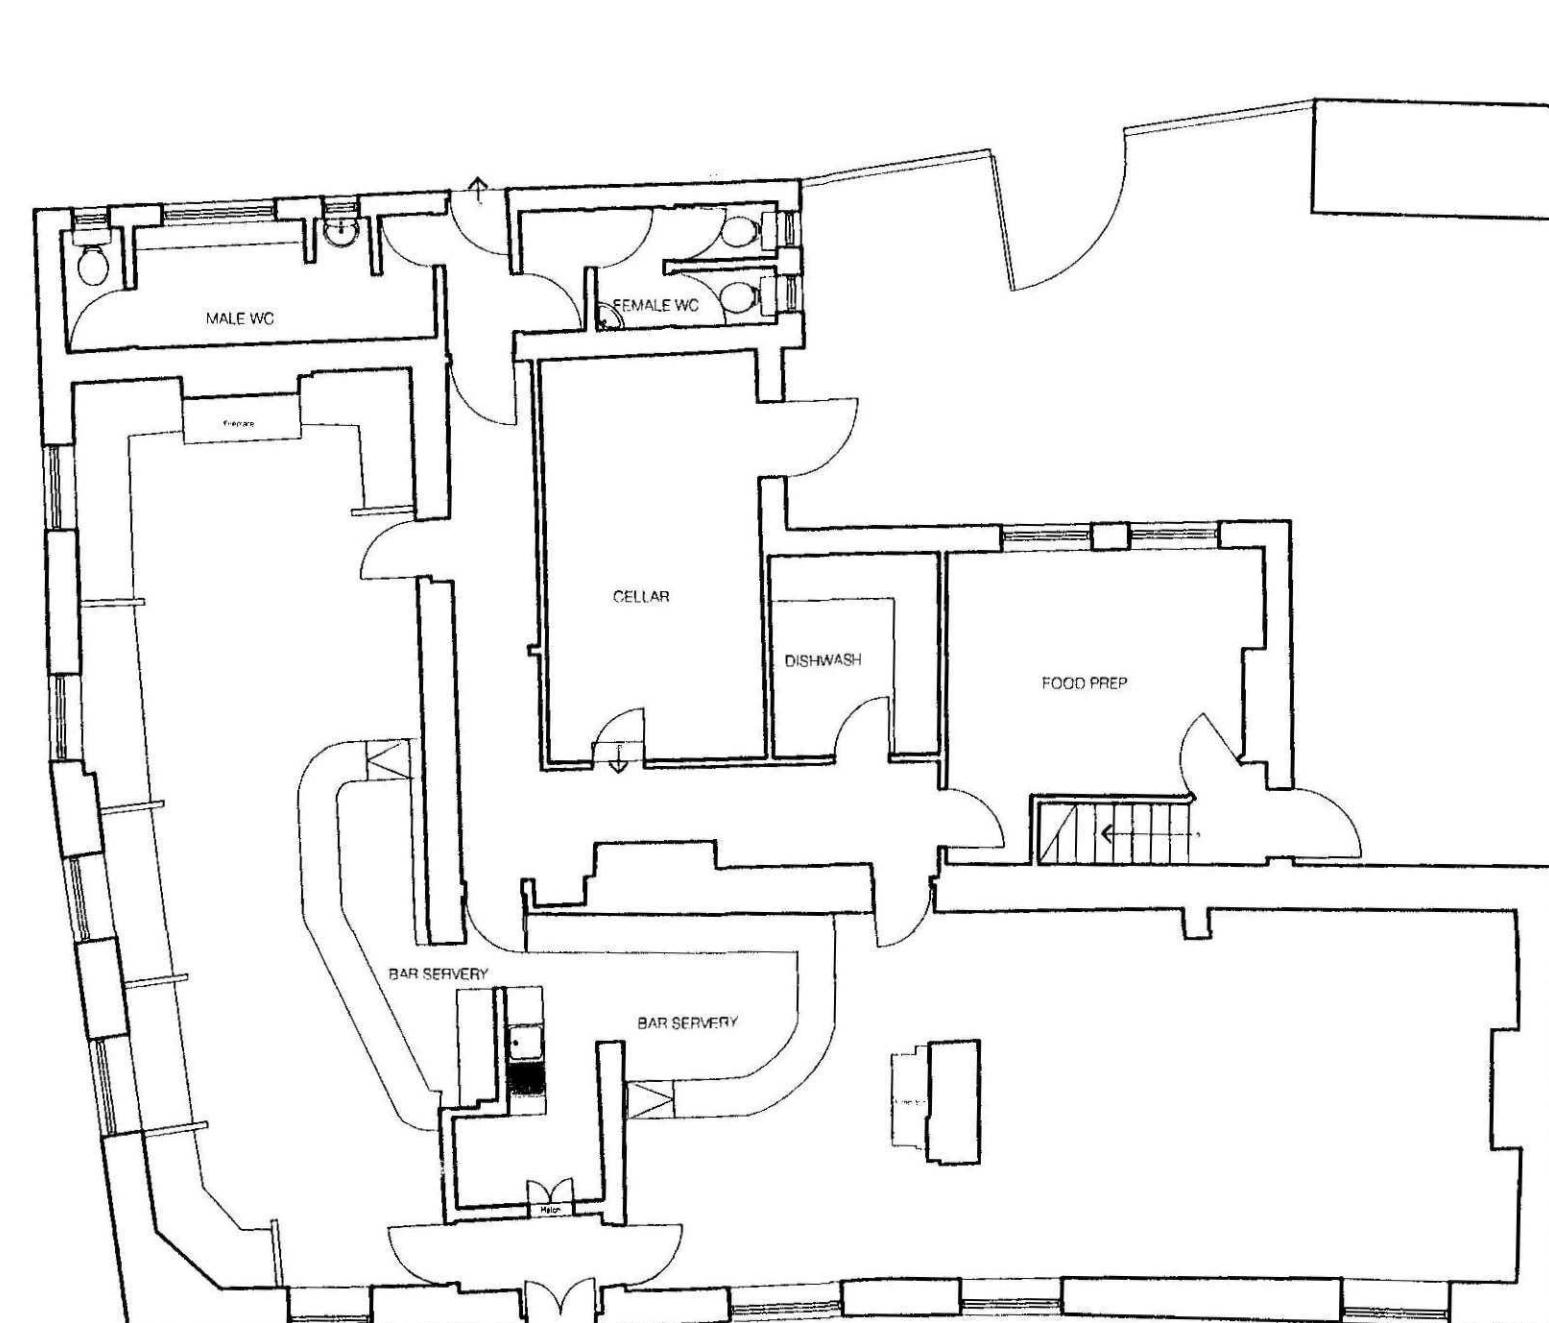

GROUND FLOOR PLAN AS EXISTING

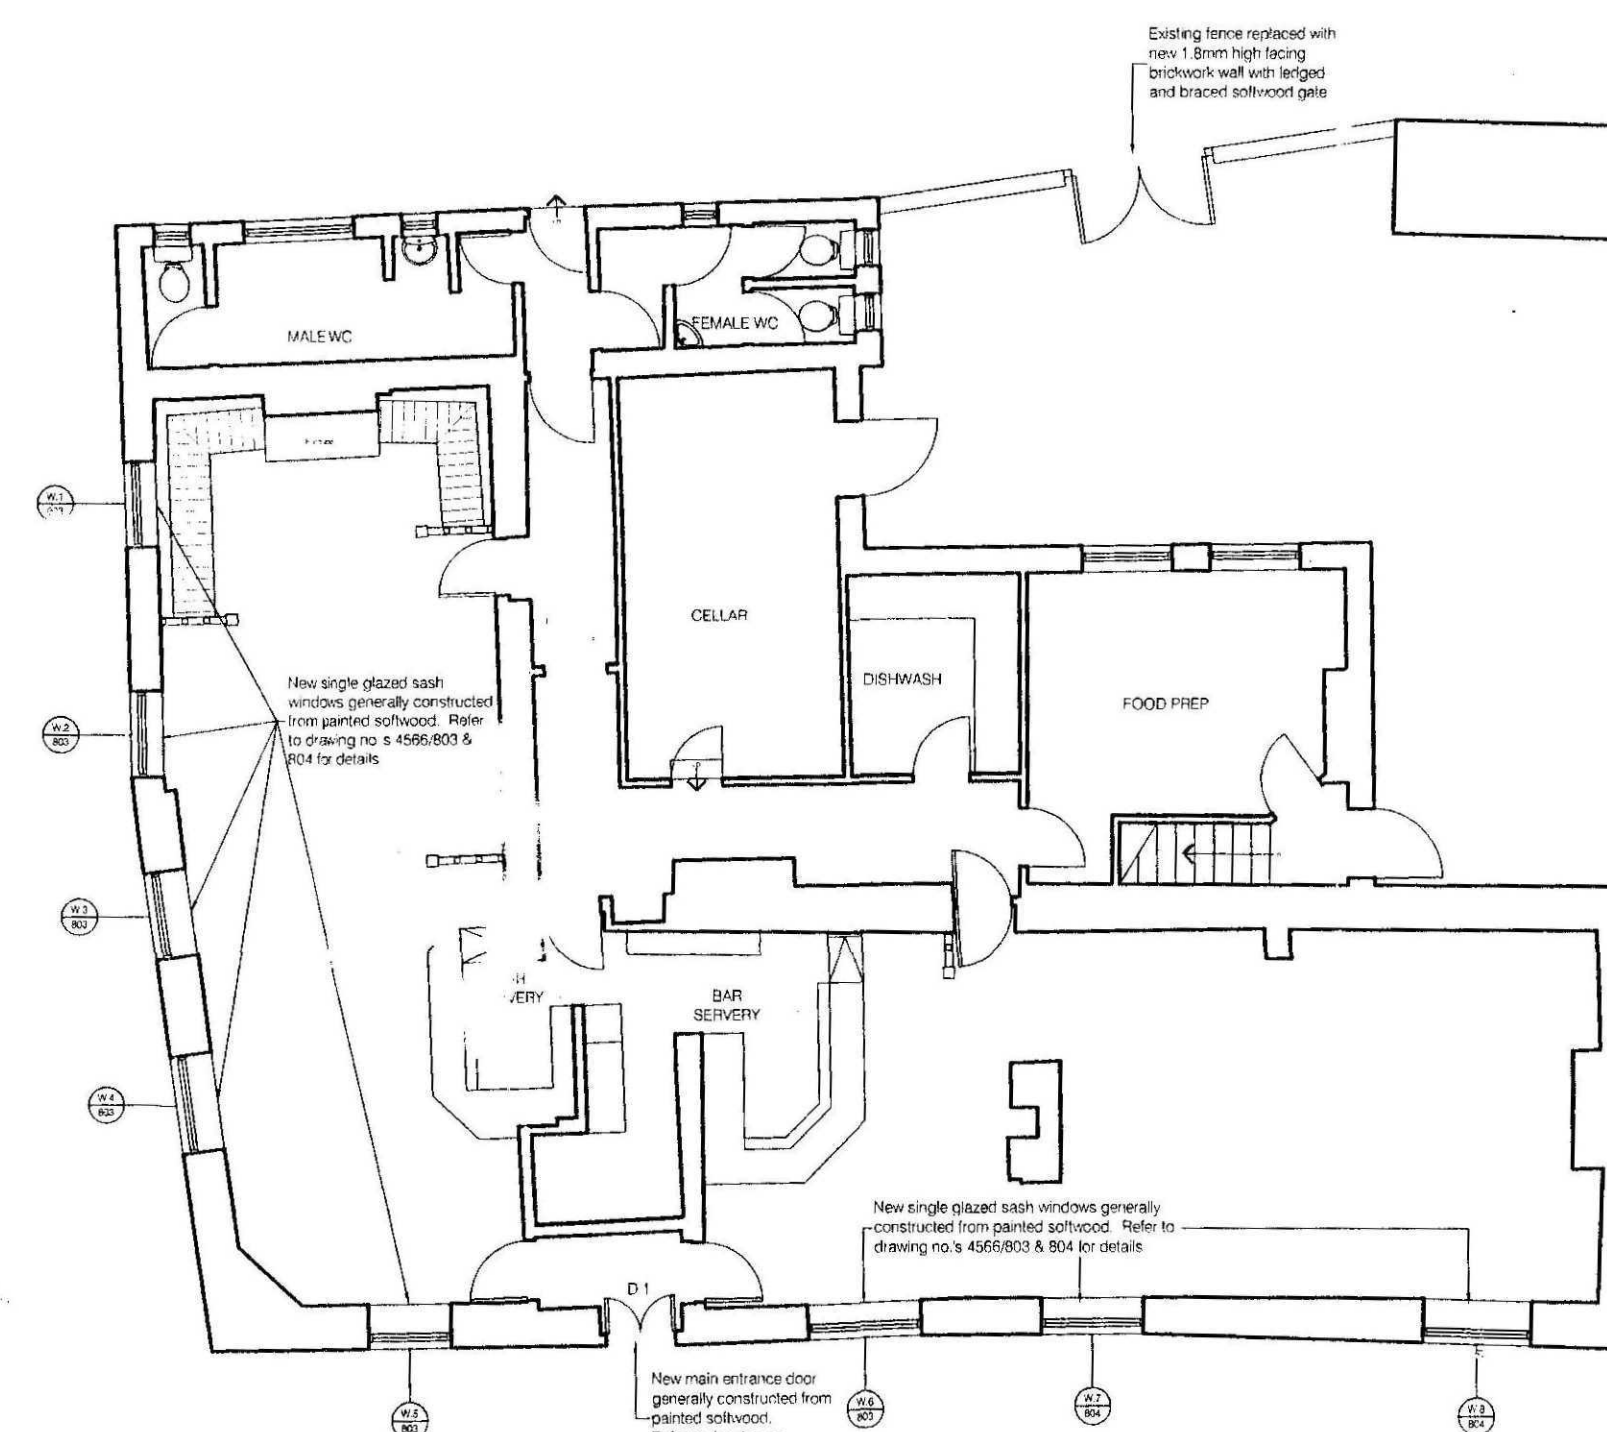

GROUND FLOOR PLAN AS PROPOSED

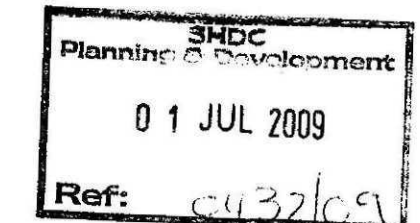

SUPERSEDED

Rev A - 25.06.09 - Drawing amended following comments from Planning Officer. West elevation and east elevation updated to suit existing building.

MR+P
ARCHITECTS

MELLING RIDGEWAY + PARTNERS LTD
CHARTER HOUSE MOORE STREET
SHEFFIELD S3 7UR
T: (0114) 2723321
F: (0114) 2727395
E: info@mrp-architects.co.uk

PROJECT
ENTERPRISE INNS PLC
GEORGE & ANGEL
2 NORTH STREET, CROWLAND
PETERBOROUGH, PE6 0EF

TITLE
GROUND FLOOR PLAN & ELEVATIONS
AS EXISTING & PROPOSED
PLANNING & LISTED BUILDING CONSENT

DRAWING STATUS
PRELIMINARY

DRAWN BY: KJB / DJL




DATE: MAY 2009





All dimensions to be checked on site prior to work commencing on site. Any discrepancies must be reported to MR+P

All dimensions to be checked on site prior to work commencing as this property has not been surveyed by MR+P. Any discrepancies must be reported to MR+P





0 100 200 300 400 500
1:10

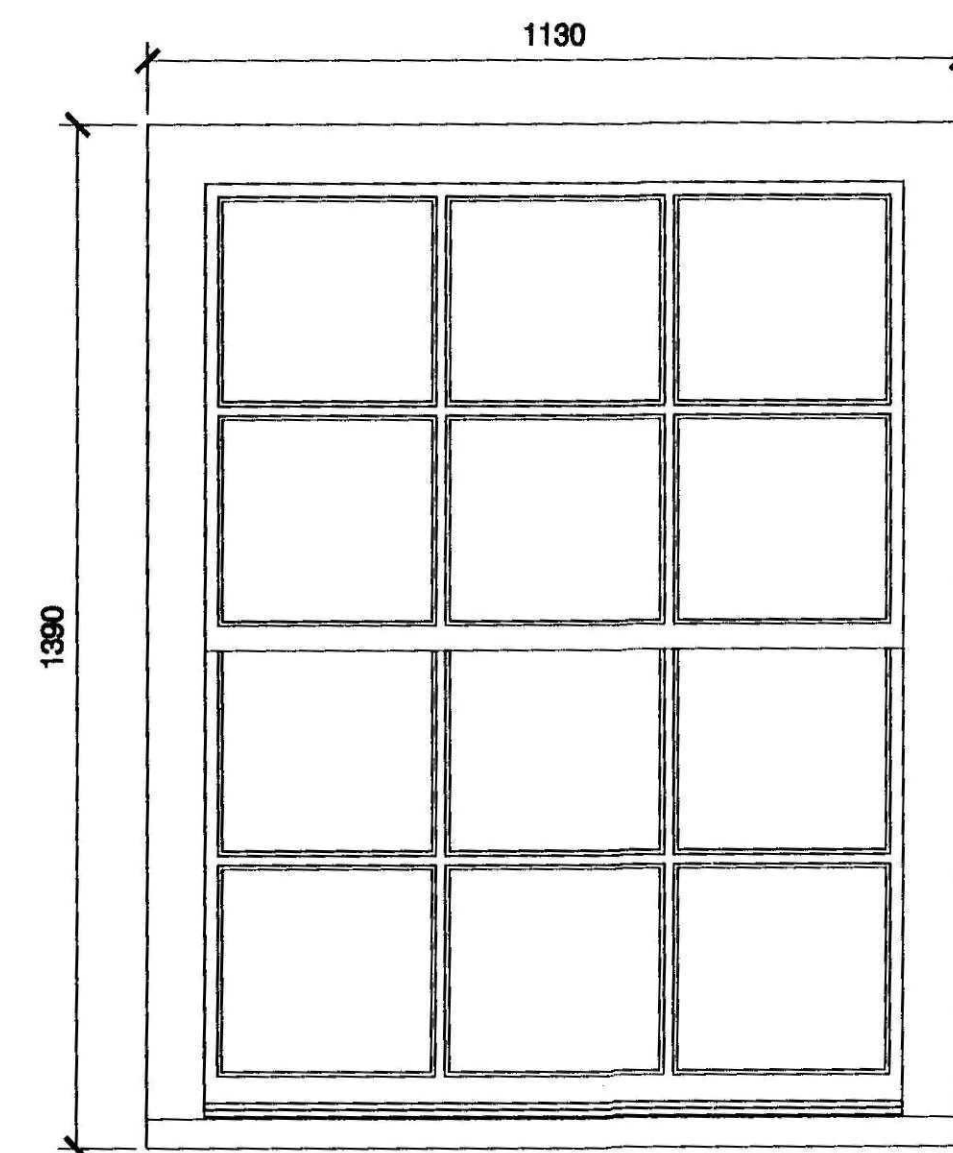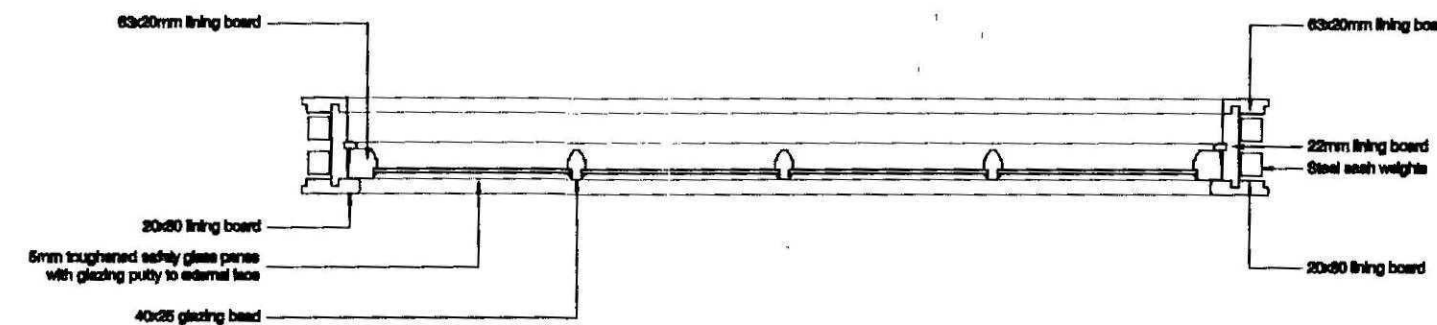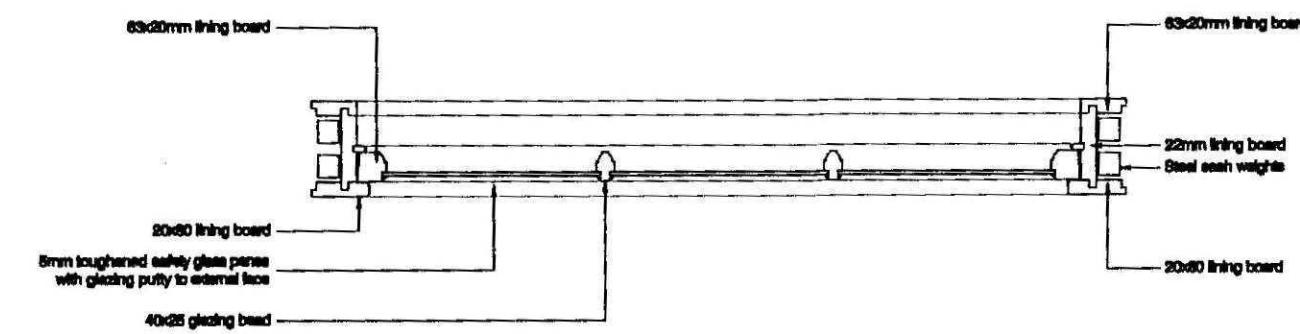



SOUTH ELEVATION
WINDOWS 1, 2 & 3 DETAIL

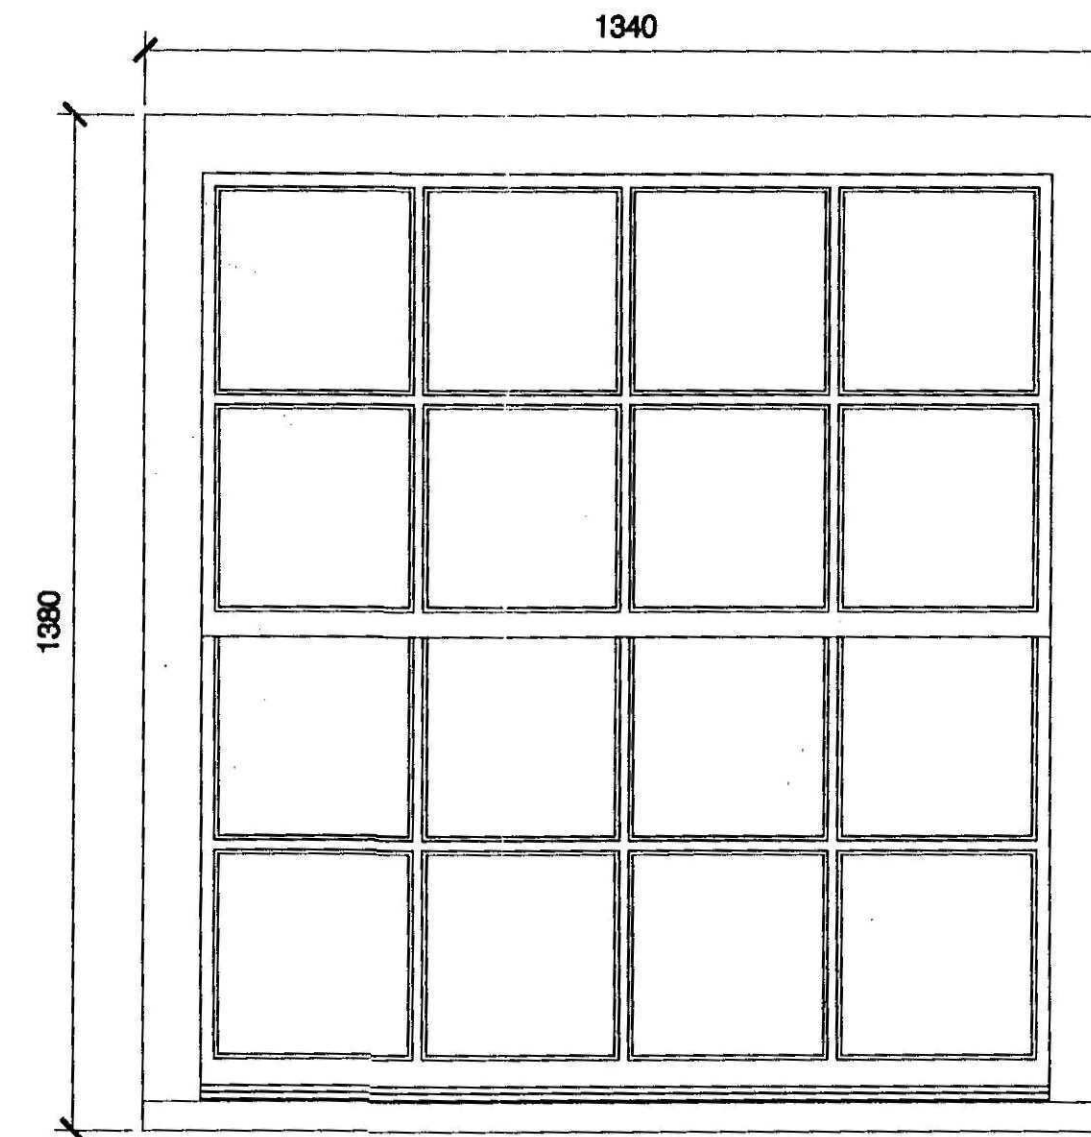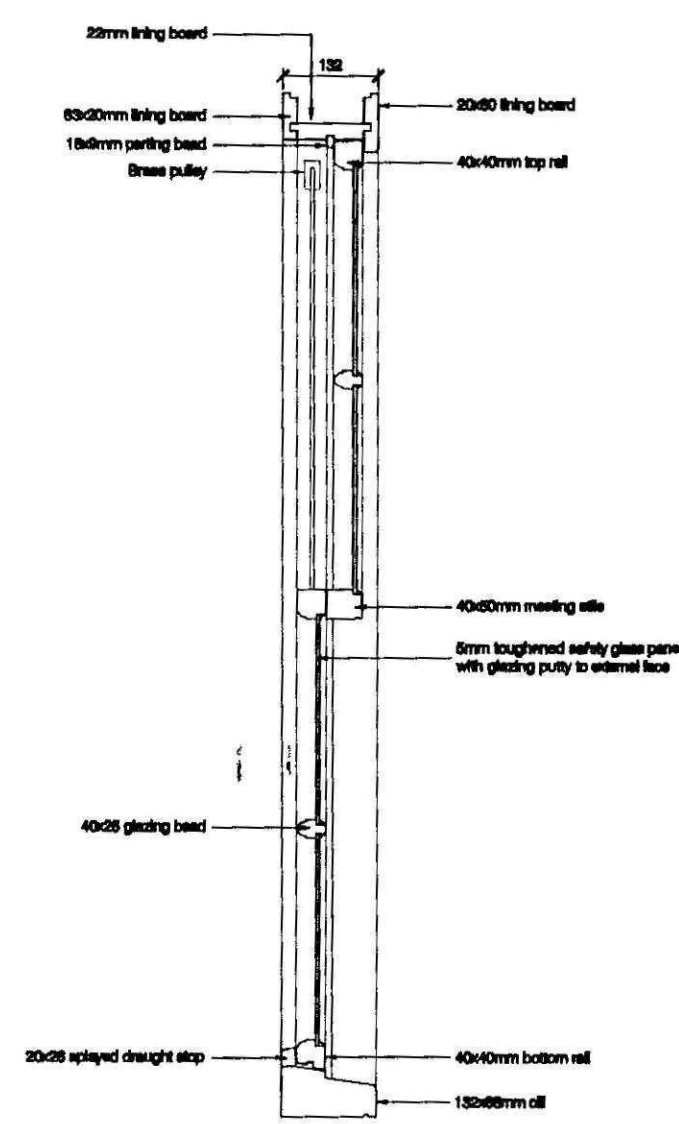


SOUTH ELEVATION
WINDOW 4 DETAIL

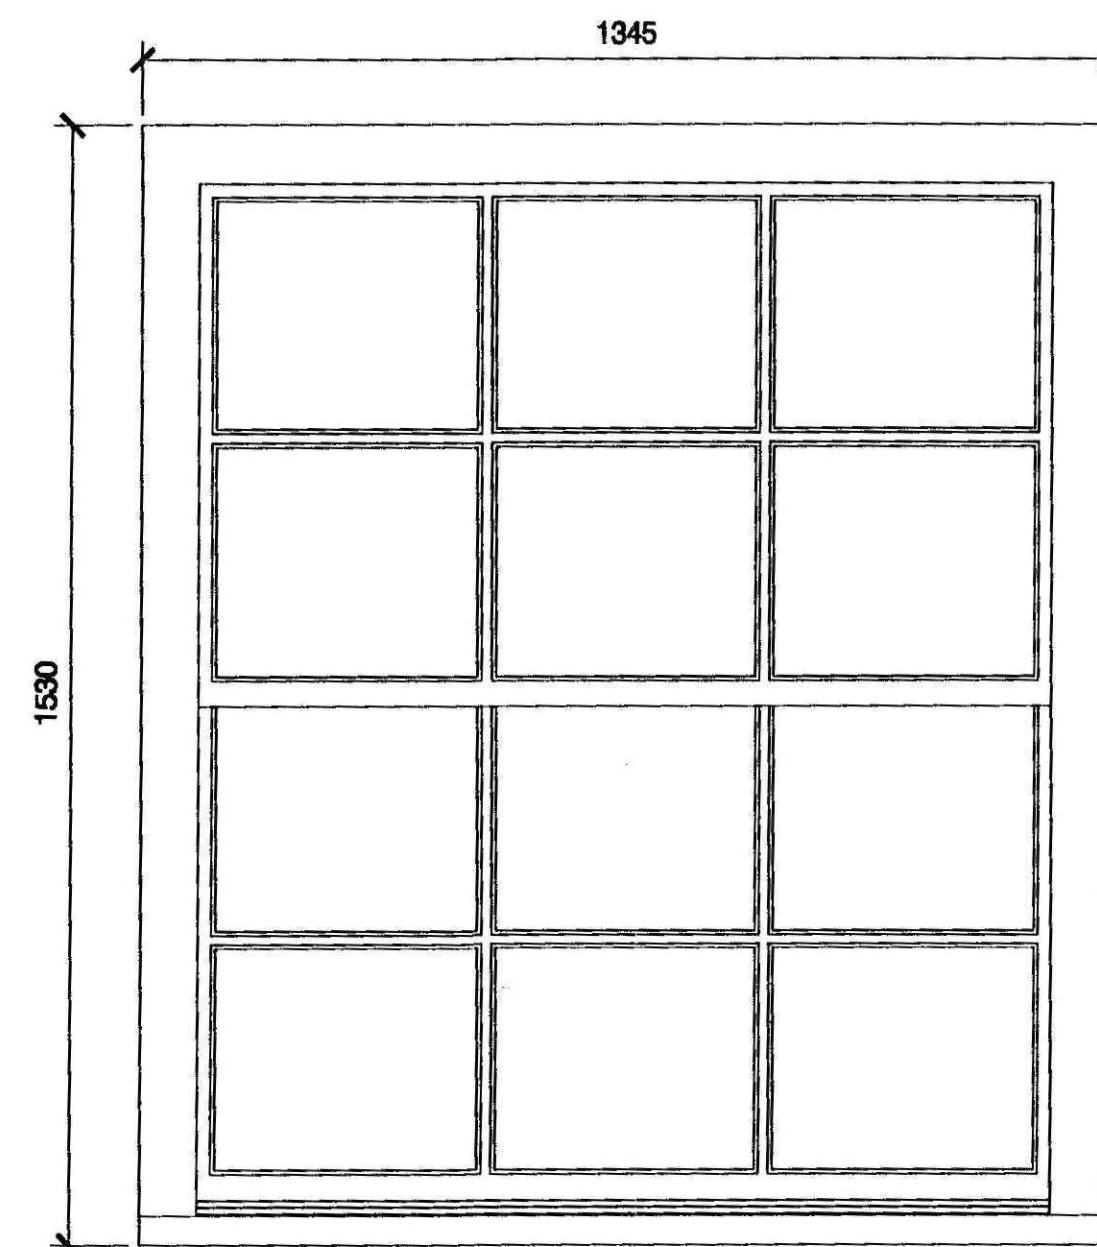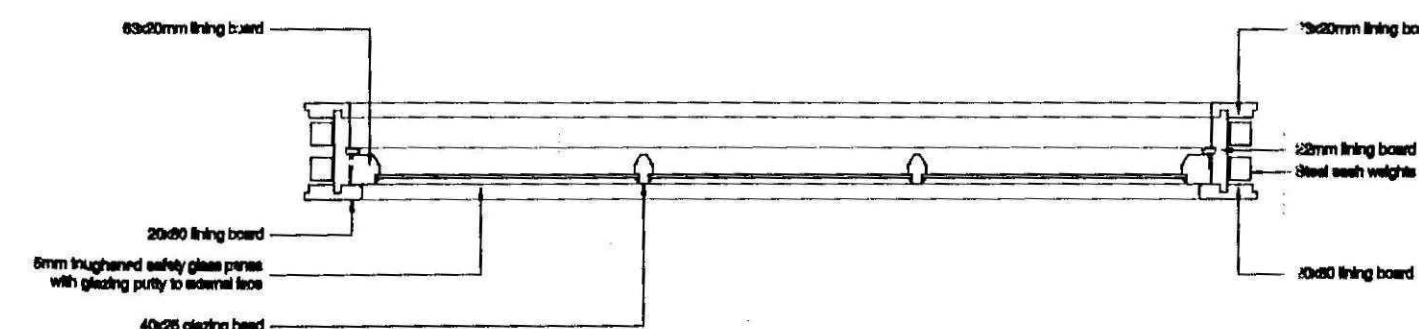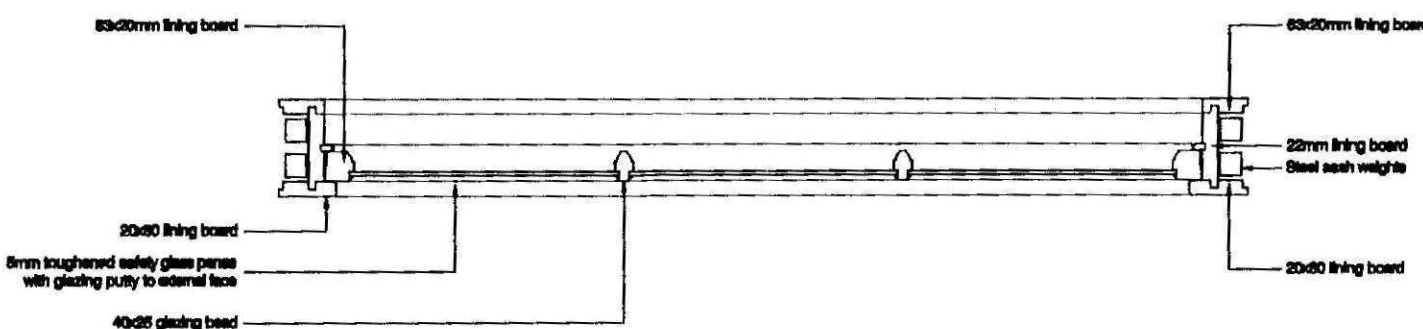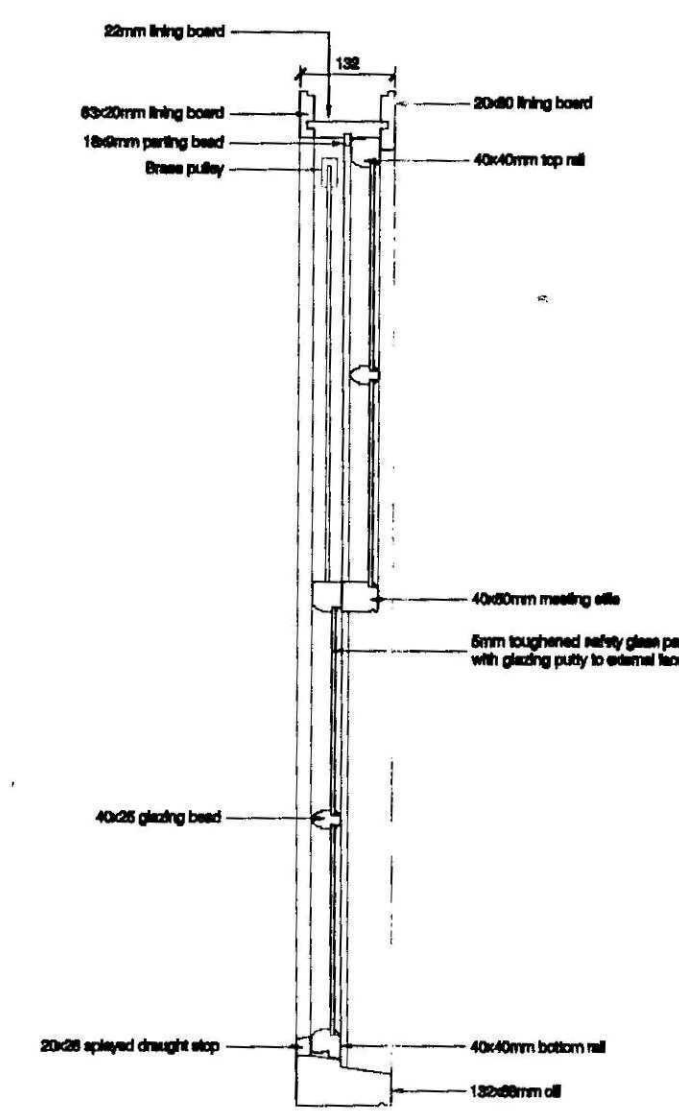

EAST ELEVATION
WINDOW 5 DETAIL

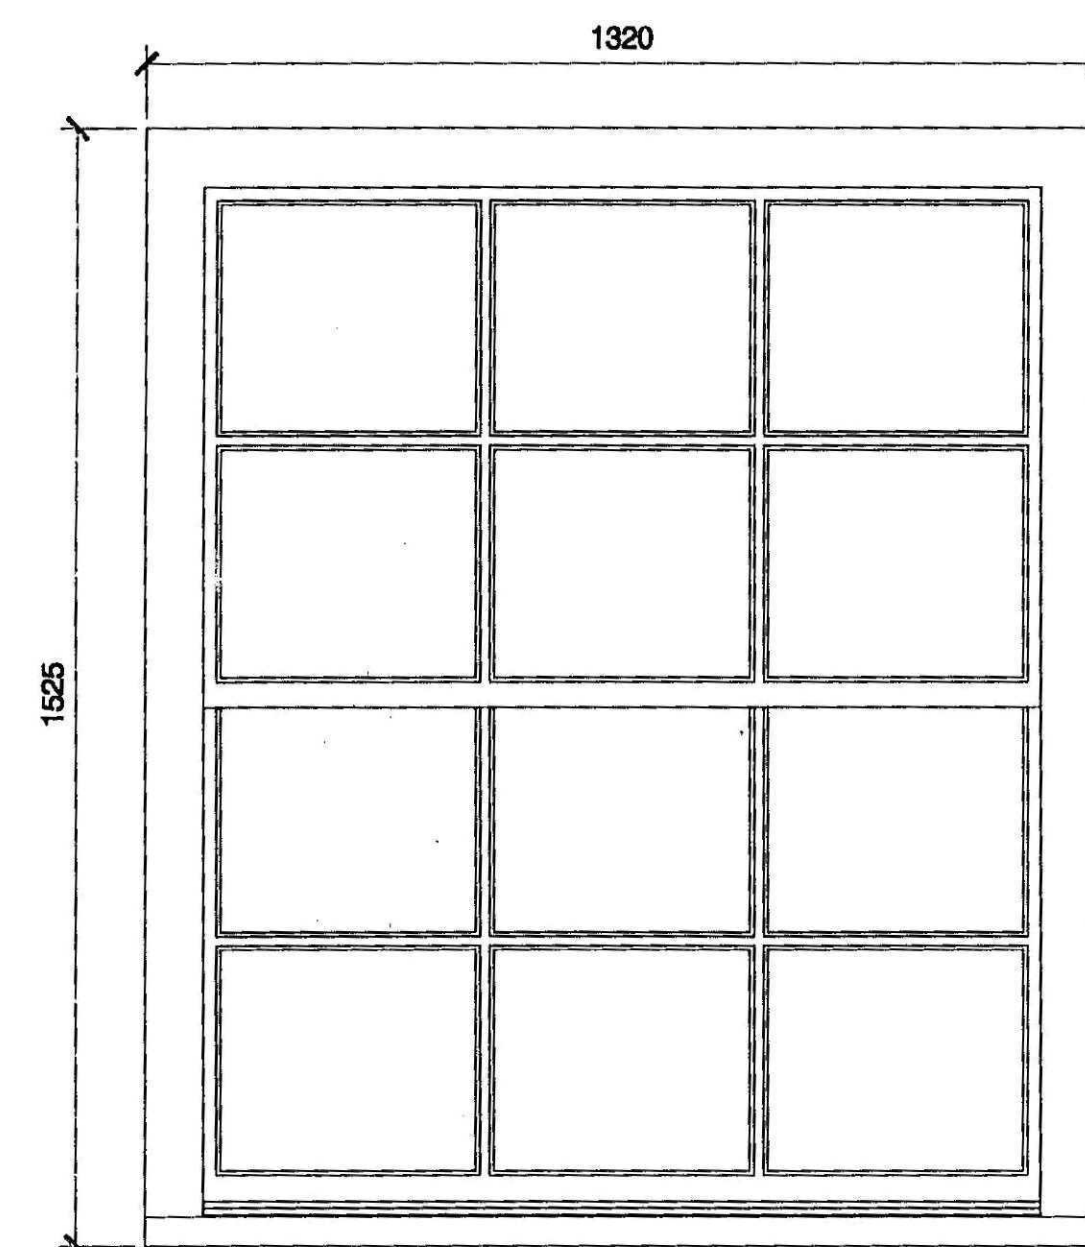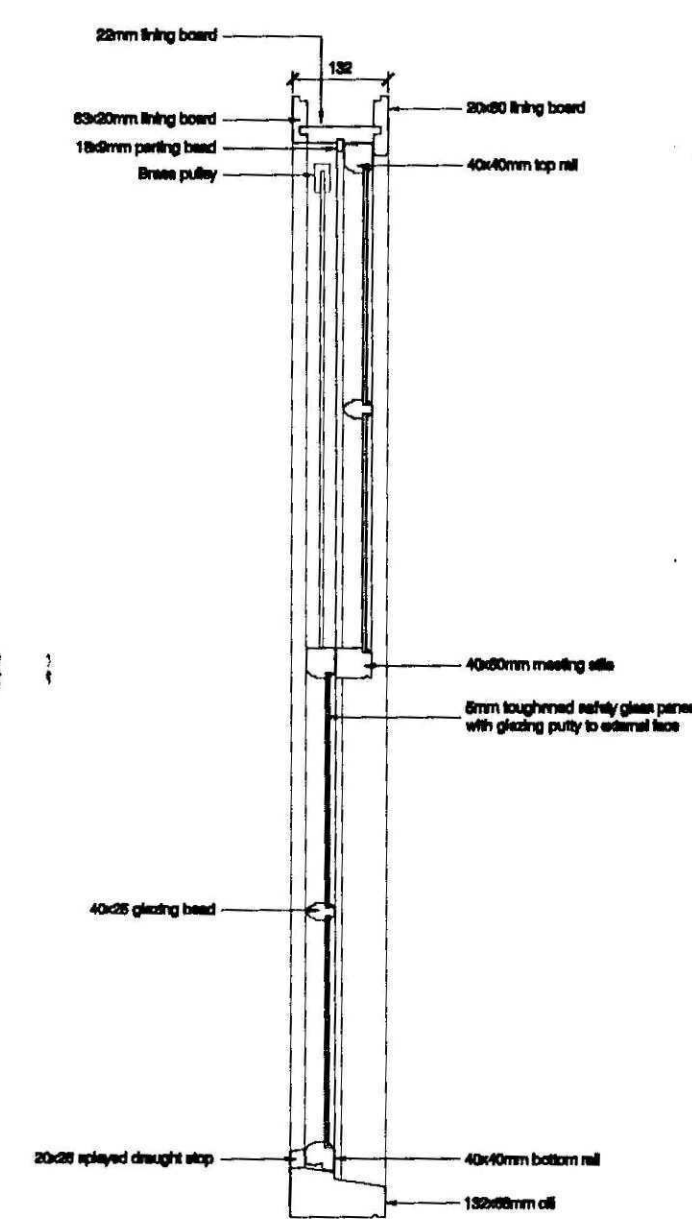

EAST ELEVATION
WINDOW 6 DETAIL

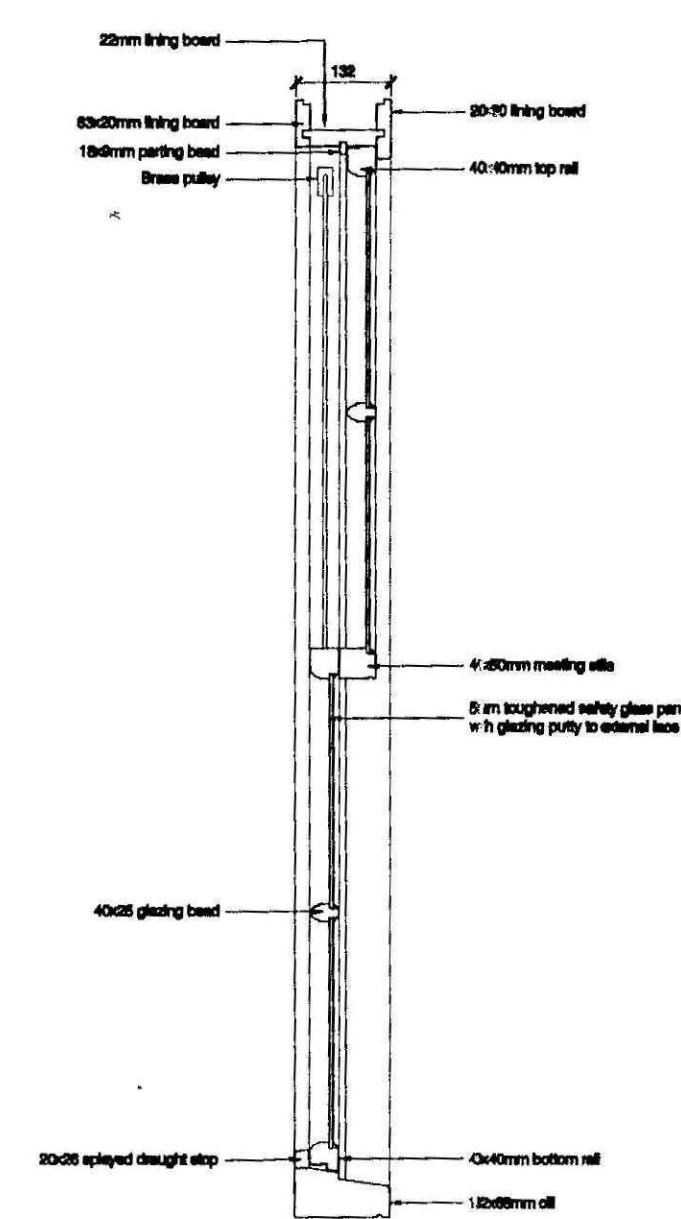

APC
Planning & Development
15 JUN 2009
Ref: 0432/09

SUPERSEDED

MR+P
ARCHITECTS



MELLING RIDGEWAY + PARTNERS LTD
CHARTER HOUSE MOORE STREET
SHEFFIELD S3 7UR
t: (0114) 2723321
f: (0114) 2727395
e: info@mrp-architects.co.uk

PROJECT
ENTERPRISE INNS PLC
GEORGE & ANGEL
2 NORTH STREET, CROWLAND
PETERBOROUGH, PE6 0EF

TITLE
WINDOW DETAILS AS PROPOSED



DRAWING STATUS
PLANNING

DRAWN BY: KJB
DATE: MAY 2009
SCALE: 1:10@A1
DRAWING No. 4506/003

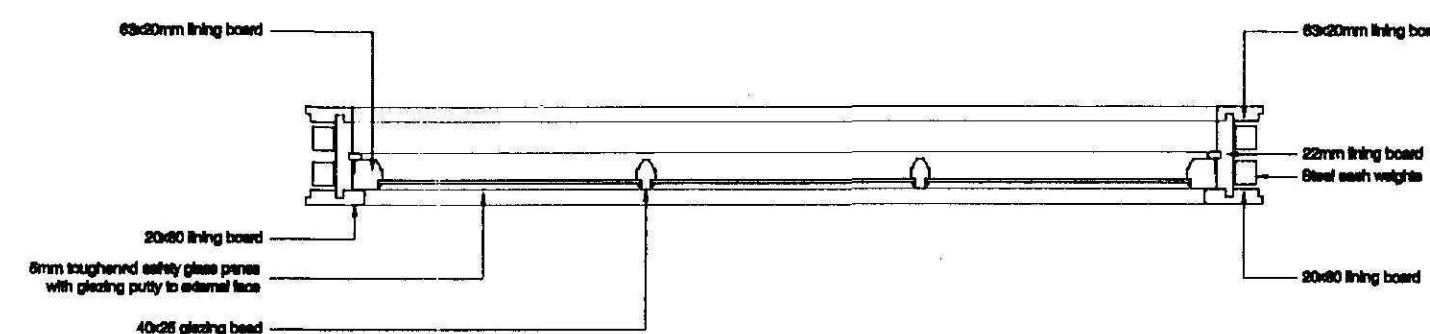
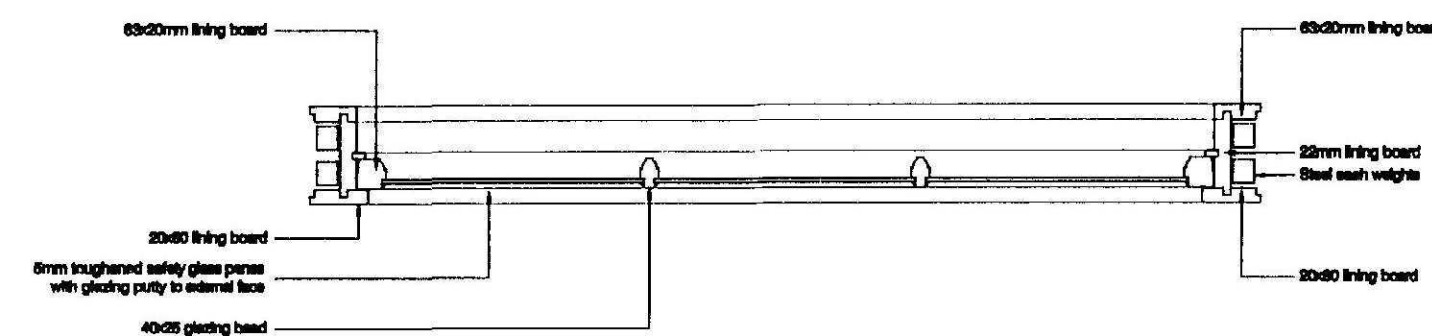


All dimensions to be checked on site prior to work commencing on site. Any discrepancies must be reported to MR+P



All dimensions to be checked on site prior to work commencing as this property has not been surveyed by MR+P. Any discrepancies must be reported to MR+P

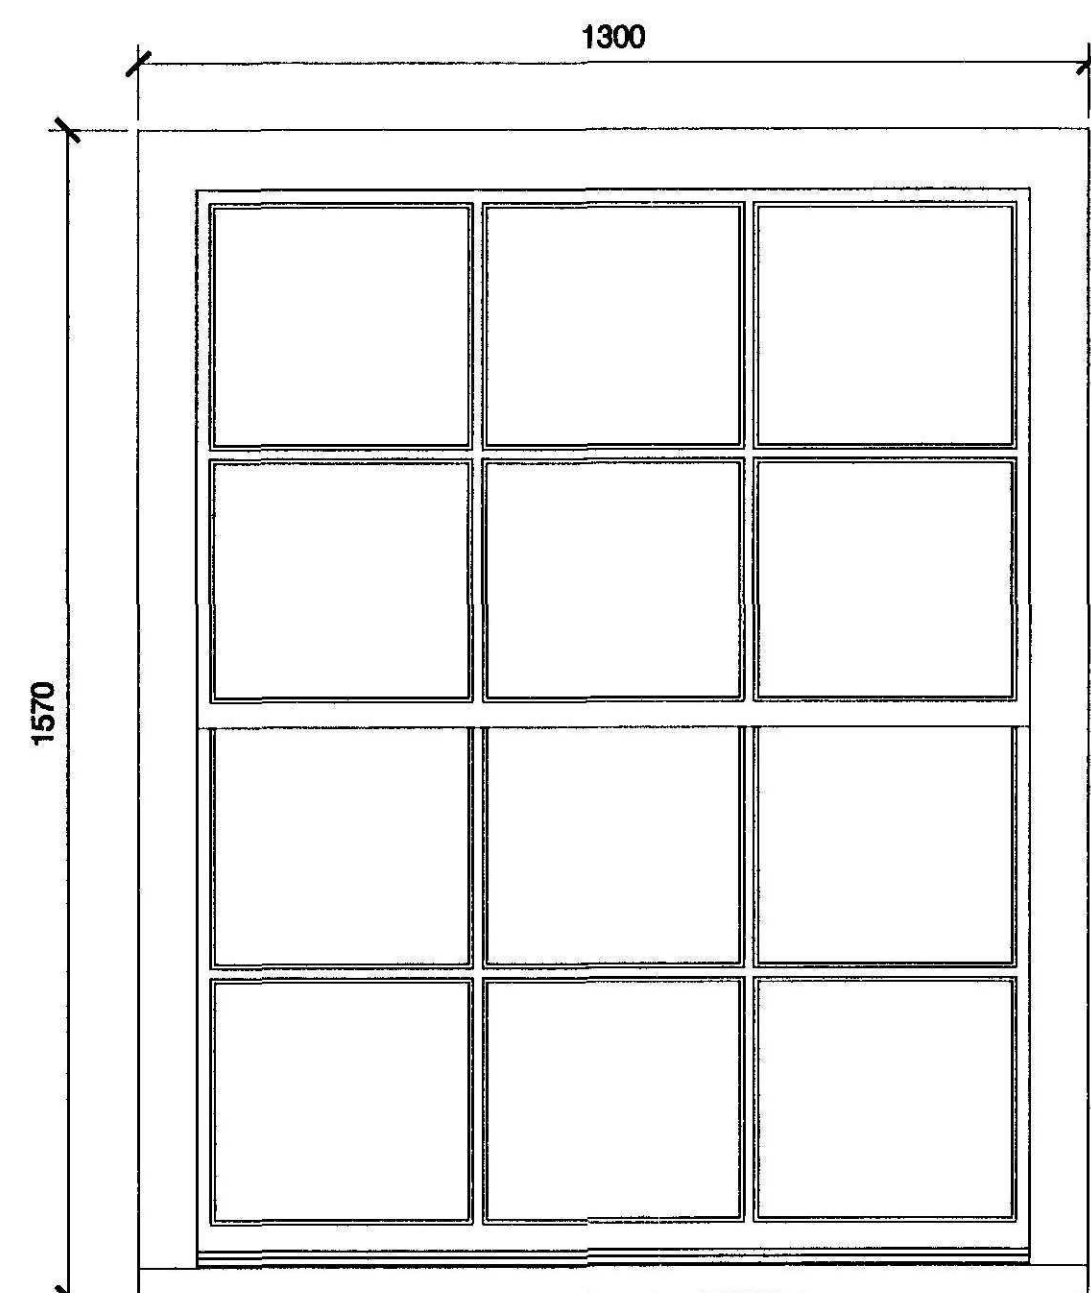 

EAST ELEVATION
WINDOW 7 DETAIL

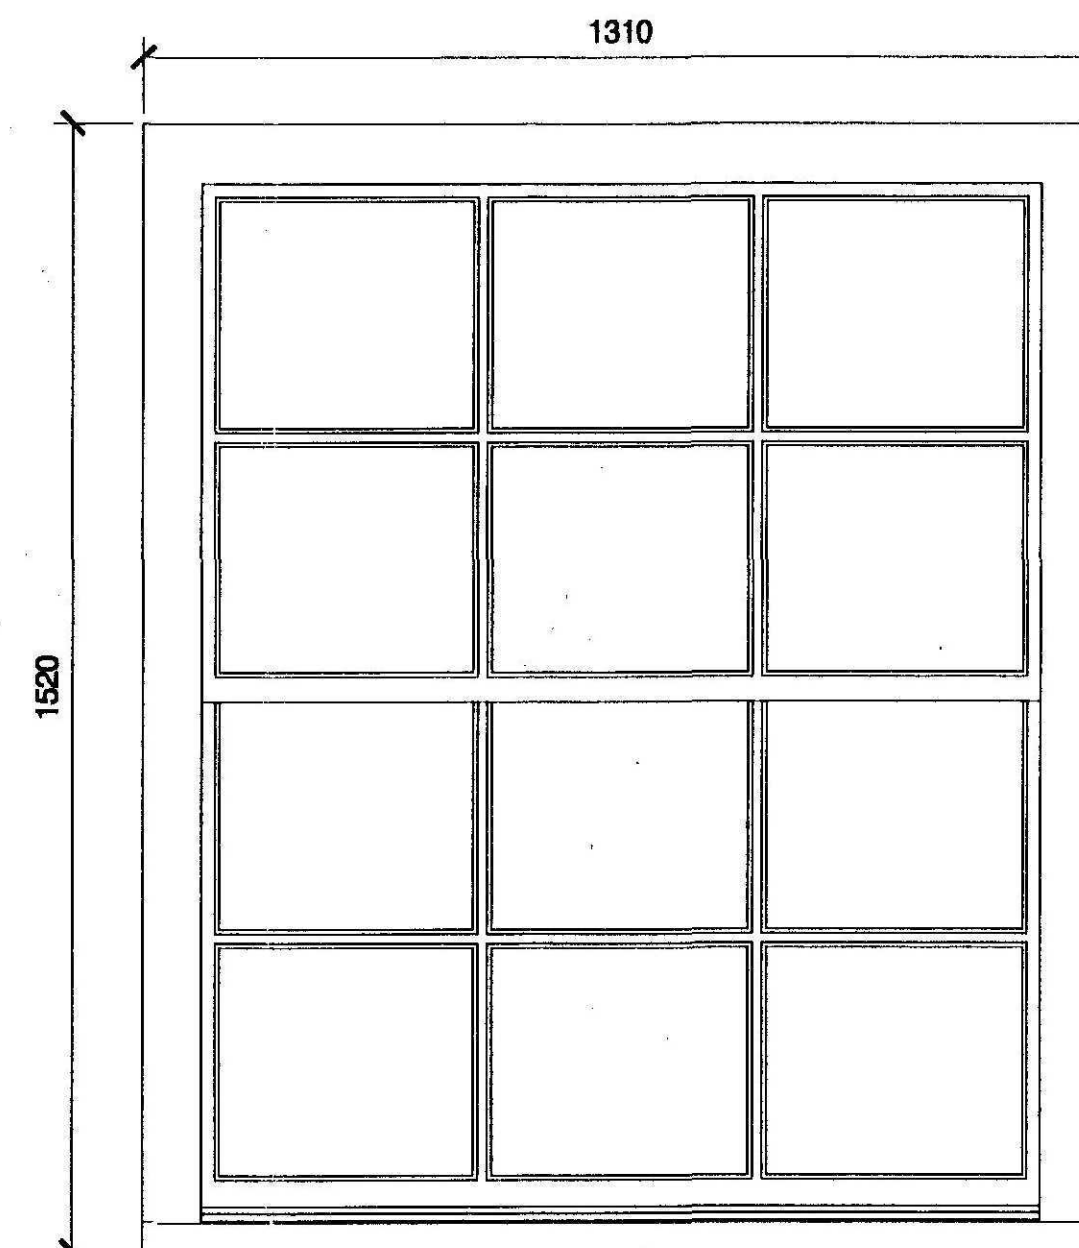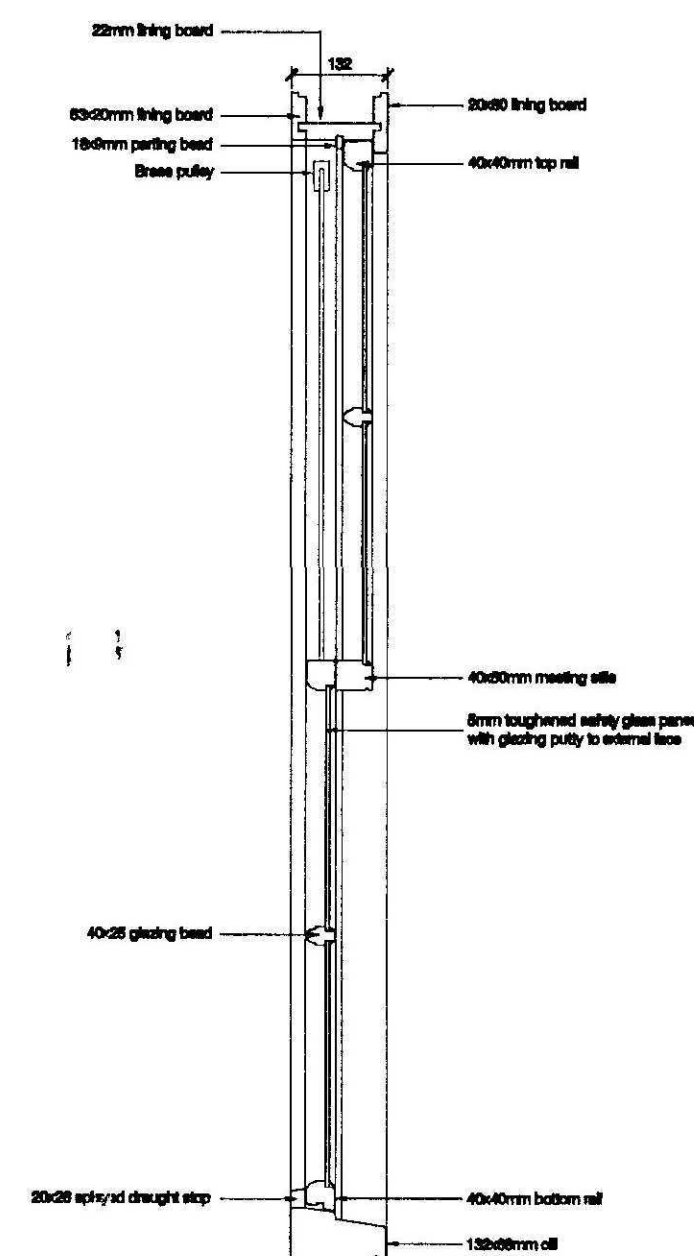

EAST ELEVATION
WINDOW 8 DETAIL

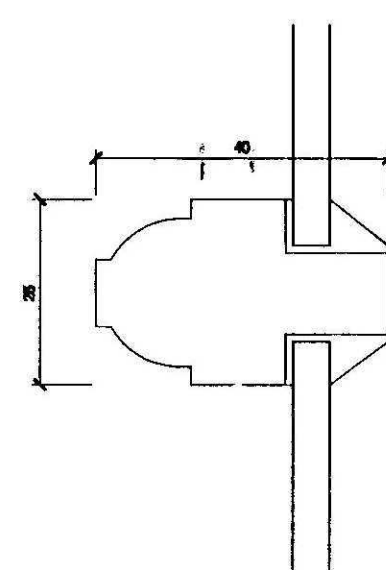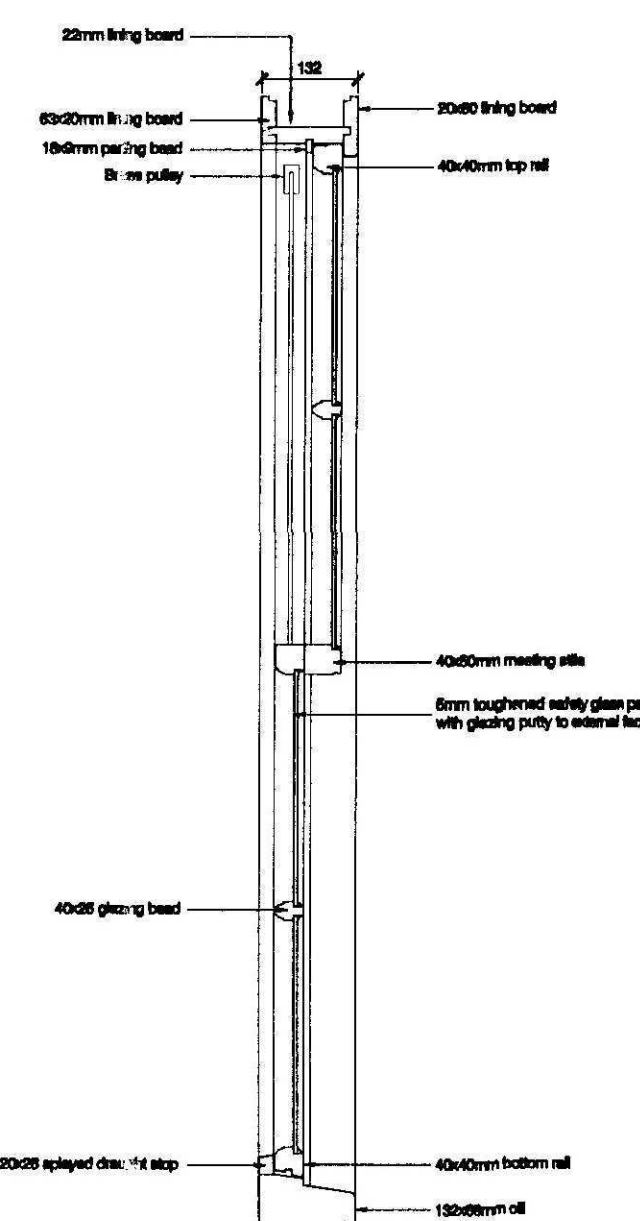

GLAZING BEAD
Scale: 1:1

SHDC
Planning & Development
15 JUN 2009
Ref: 043269

SUPERSEDED

MR+P
ARCHITECTS

MELLING RIDGEWAY + PARTNERS LTD
CHARTER HOUSE MOORE STREET
SHEFFIELD S3 7UR
t: (0114) 2723321
f: (0114) 2727395
e: info@mrp-architects.co.uk

PROJECT
ENTERPRISE INNS PLC
GEORGE & ANGEL
2 NORTH STREET, CROWLAND
PETERBOROUGH, PE8 0EF

TITLE
WINDOW DETAILS AS PROPOSED

DRAWING STATUS
PRELIMINARY

DRAWN BY: KJB
DATE: MAY 2009
SCALE: 1:10@A1
DRAWING NO: 4566/804