

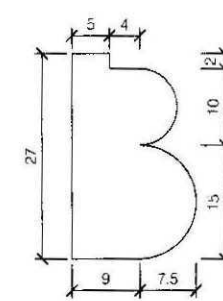
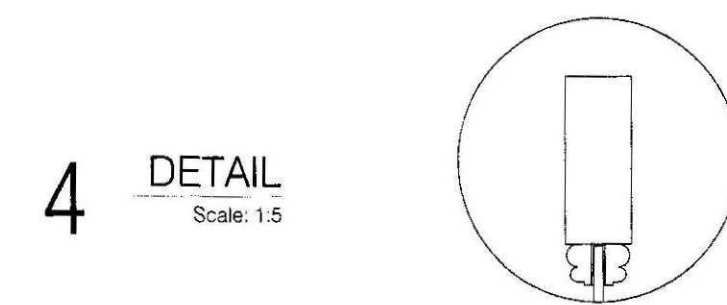
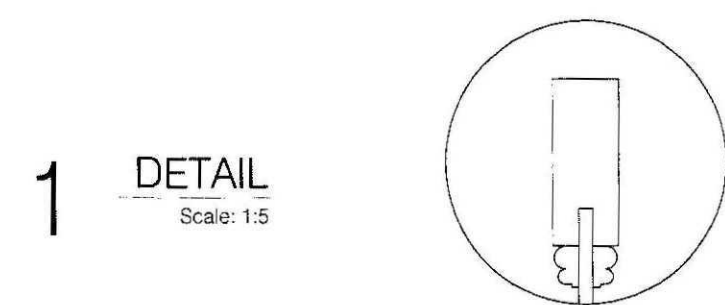
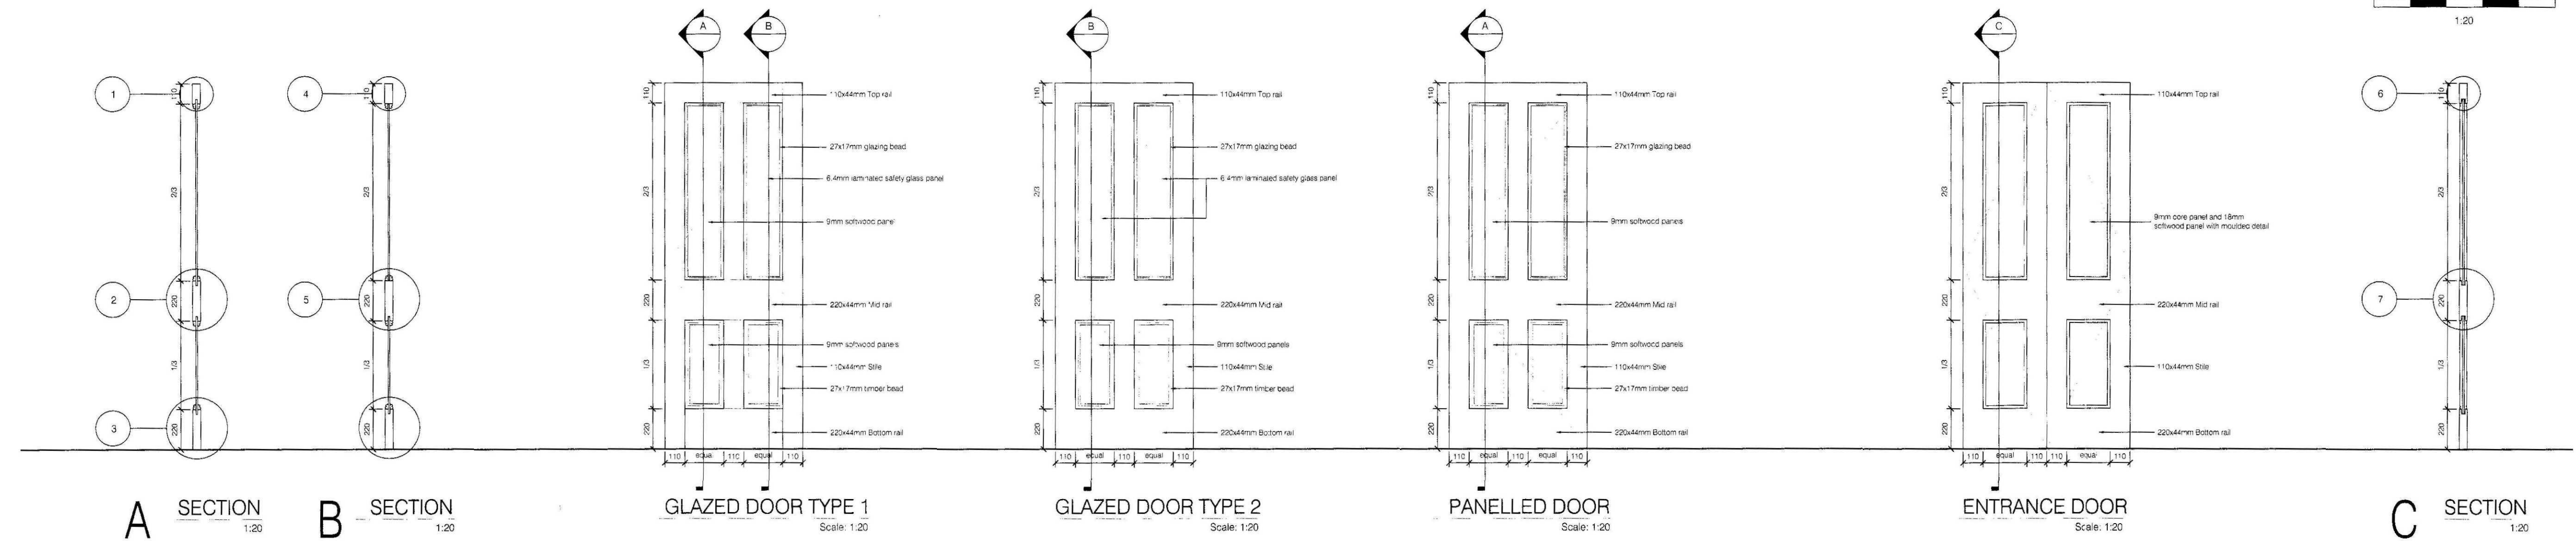
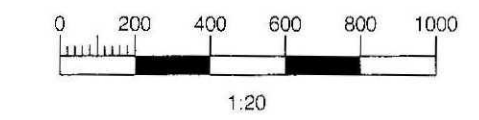
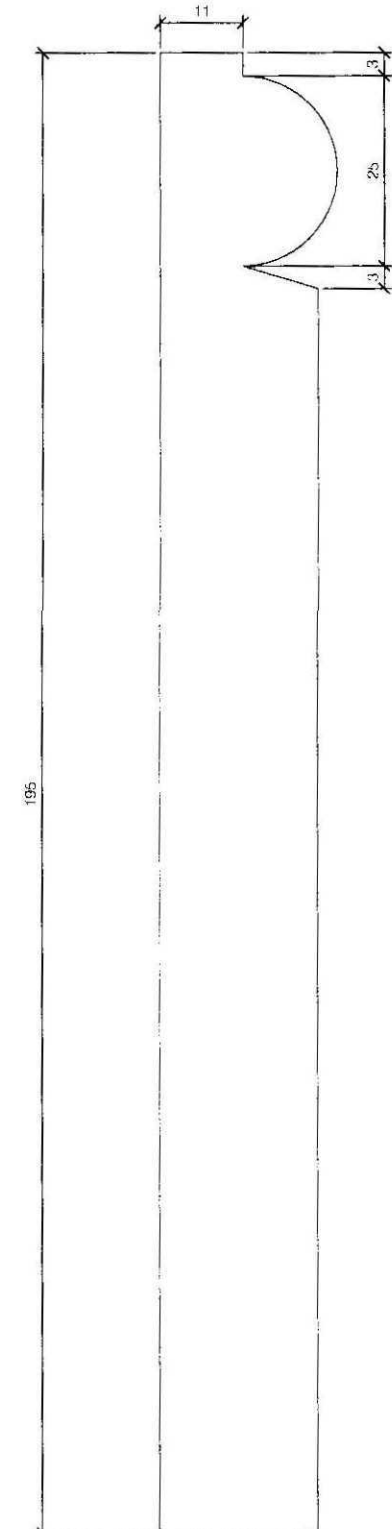
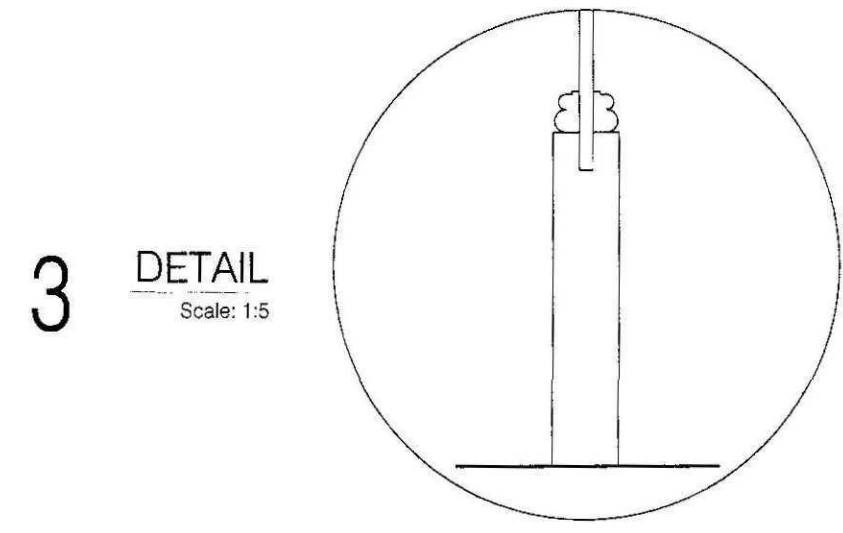
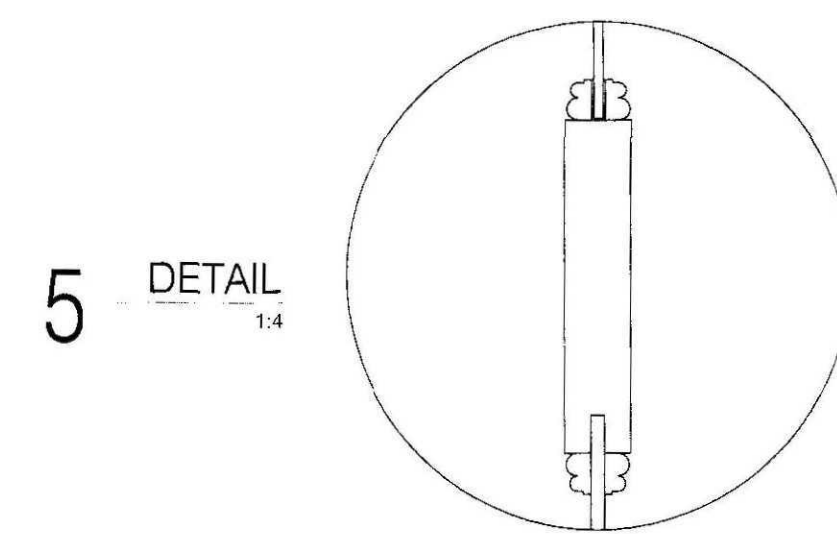
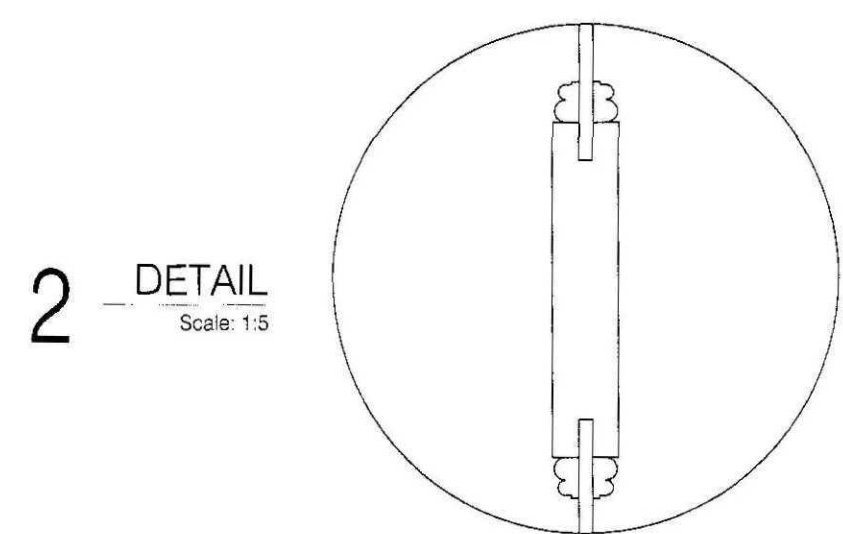
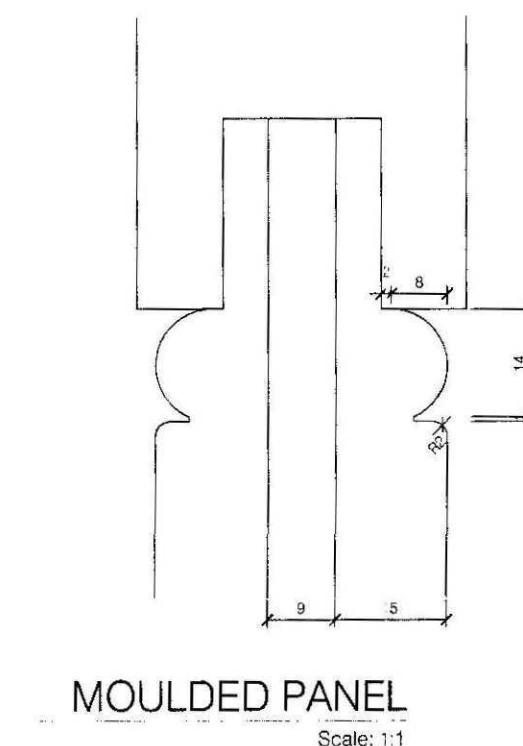


All dimensions to be checked on site prior to work commencing on site. Any discrepancies must be reported to MR+P


All dimensions to be checked on site prior to work commencing as this property has not been surveyed by MR+P. Any discrepancies must be reported to MR+P

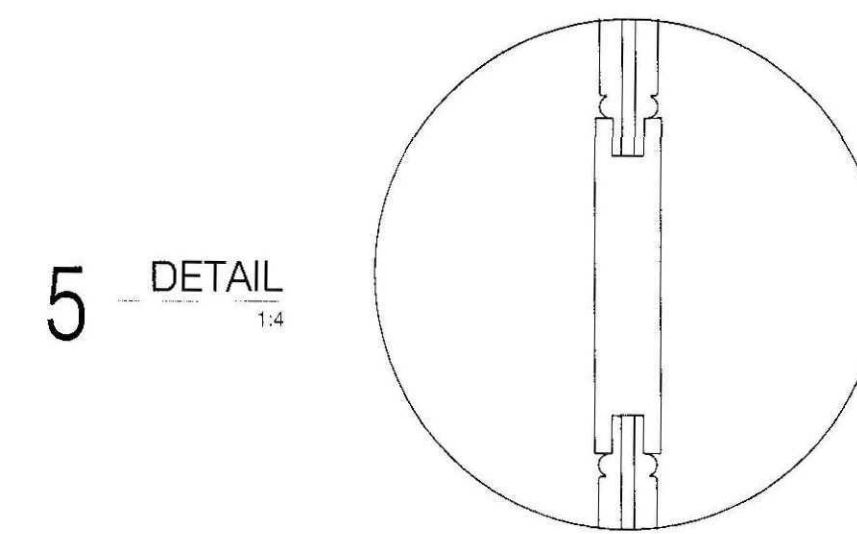

TIMBER BEAD Scale: 1:1

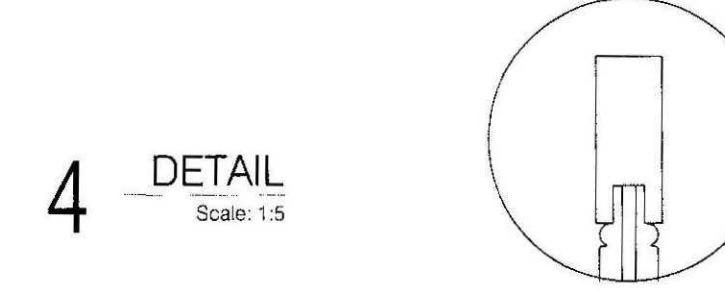

SKIRTING SECTION Scale: 1:1

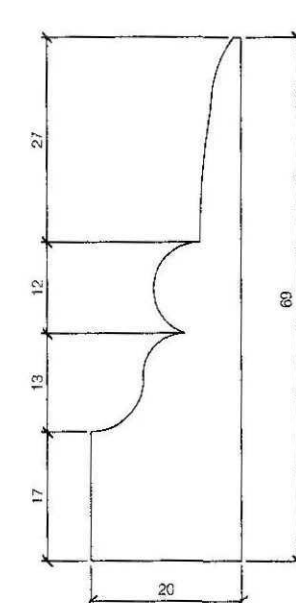

ARCHITRAVE SECTION Scale: 1:1



MR+P
ARCHITECTS

MELLING RIDGEWAY + PARTNERS LTD
CHARTER HOUSE MOORE STREET
SHEFFIELD S3 7UR
t: (0114) 2723321
f: (0114) 2727395
e: info@mrp-architects.co.uk

PROJECT
ENTERPRISE INNS PLC
GEORGE & ANGEL
2 NORTH STREET, CROWLAND
PETERBOROUGH, PE6 0EF

TITLE
DOOR & JOINERY DETAILS AS
PROPOSED

**DETERMINED
PLAN**

DRAWING STATUS
PLANNING

DRAWN BY: KJB

DATE: MAY 2009

SCALE: 1:20@A1

DRAWING No: 4566/802

All dimensions to be checked on site prior to work commencing on site. Any discrepancies must be reported to MR+P

All dimensions to be checked on site prior to work commencing as this property has not been surveyed by MR+P. Any discrepancies must be reported to MR+P



WEST ELEVATION AS EXISTING - From Car Park



SOUTH ELEVATION AS EXISTING



EAST ELEVATION AS EXISTING




WEST ELEVATION AS PROPOSED




SOUTH ELEVATION AS PROPOSED




EAST ELEVATION AS PROPOSED

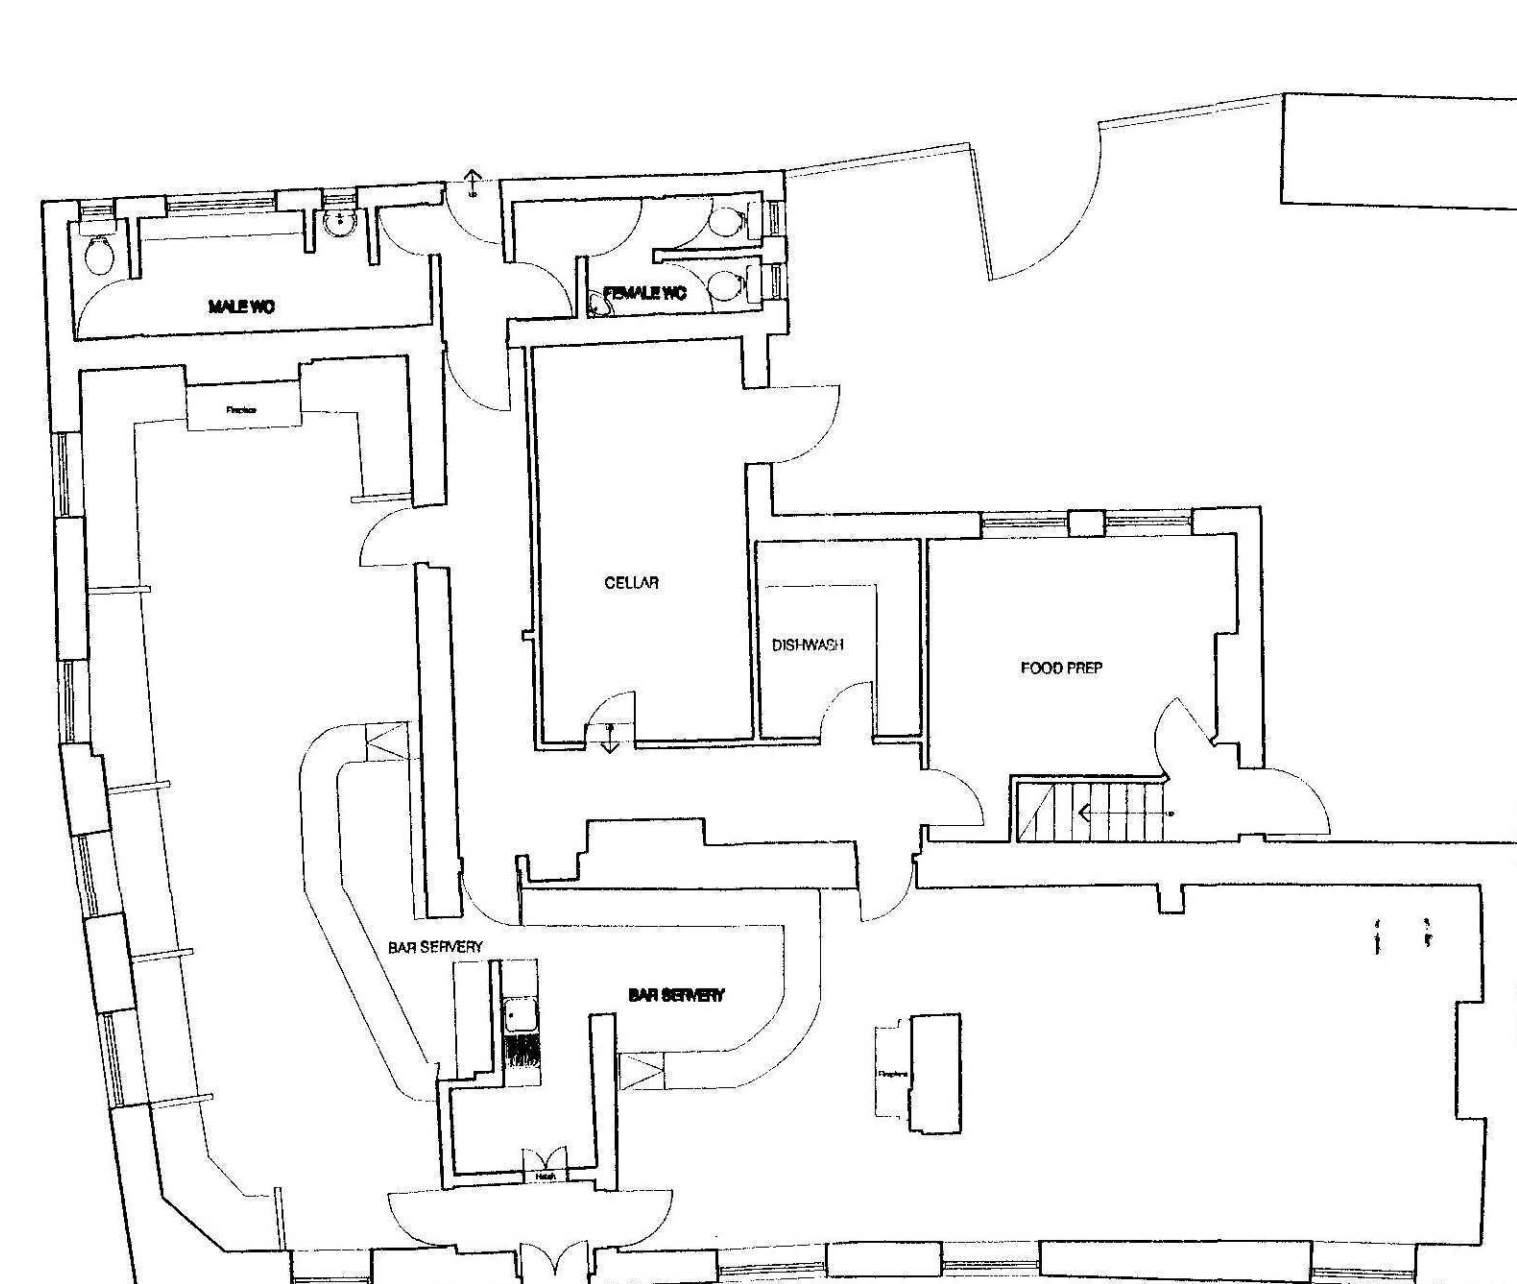

GROUND FLOOR PLAN AS EXISTING

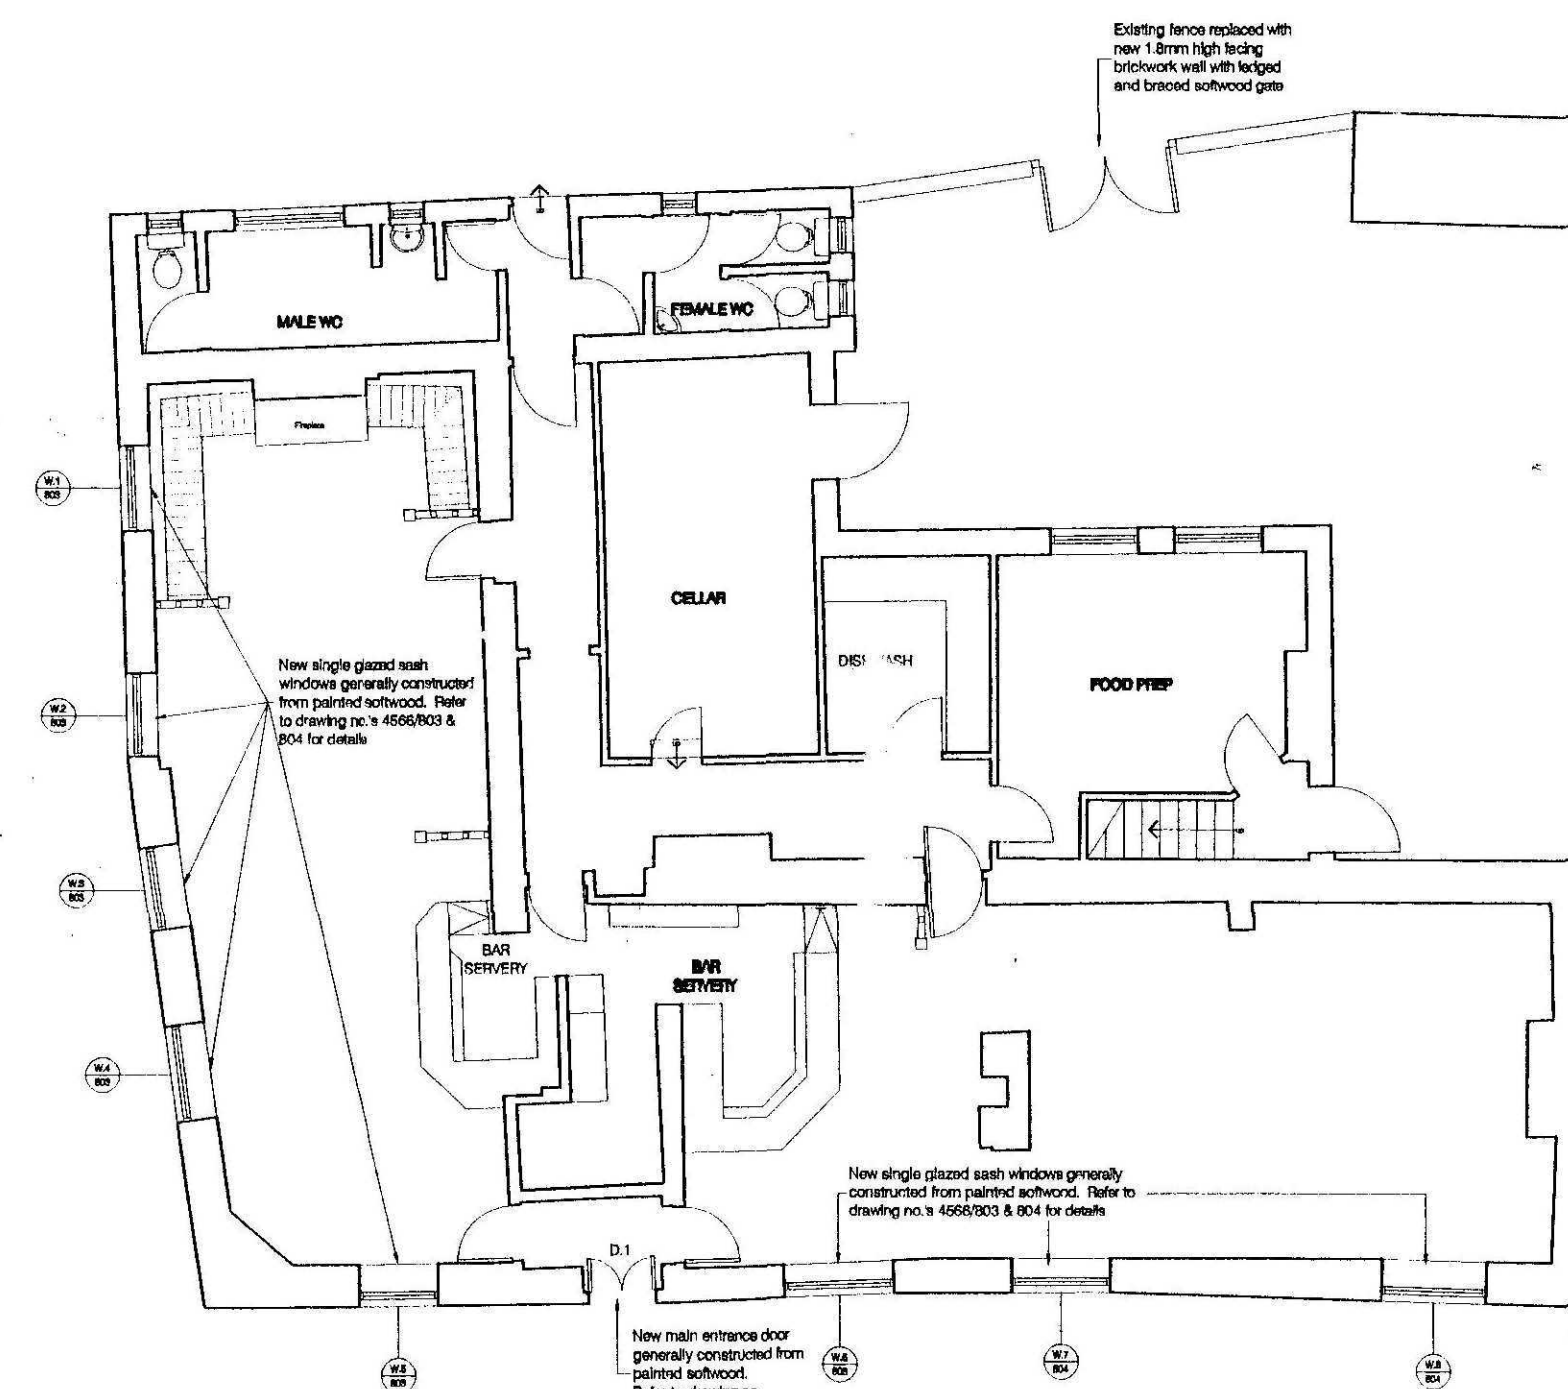

GROUND FLOOR PLAN AS PROPOSED

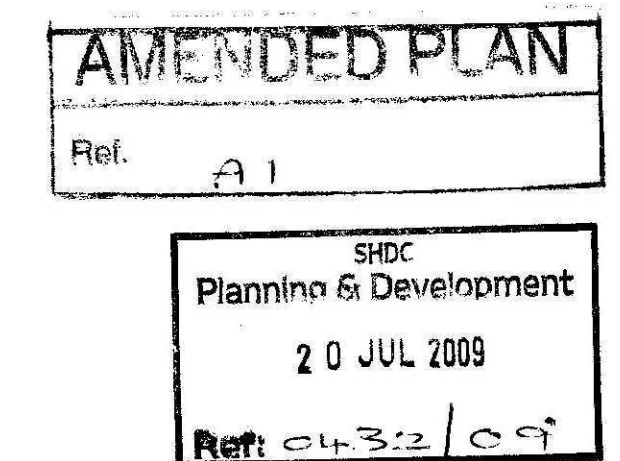

Rev B 15.07.09 Windows 6, 7 and 8 changed from 6/8 to 8/8 sash windows
Rev A 25.08.09 Drawing amended following comments from Planning Officer. West elevation and east elevation updated to suit existing building

MR+P
ARCHITECTS


MELLING RIDGEWAY + PARTNERS LTD
CHARTER HOUSE MOORE STREET
SHEFFIELD S3 7UR
t: (0114) 2723321
f: (0114) 2727395
e: info@mrp-architects.co.uk

PROJECT
ENTERPRISE INNS PLC
GEORGE & ANGEL
2 NORTH STREET, CROWLAND
PETERBOROUGH, PE6 0EF

TITLE
GROUND FLOOR PLAN & ELEVATIONS
AS EXISTING & PROPOSED
PLANNING & LISTED BUILDING CONSENT





DRAWING STATUS
PRELIMINARY

DRAWN BY: KJB / DJL
DATE: MAY 2009
SCALE: 1:100@A1
DRAWING No: 4566/401B


 


All dimensions to be checked on site prior to work commencing on site. Any discrepancies must be reported to MR+P





All dimensions to be checked on site prior to work commencing as this property has not been surveyed by MR+P. Any discrepancies must be reported to MR+P

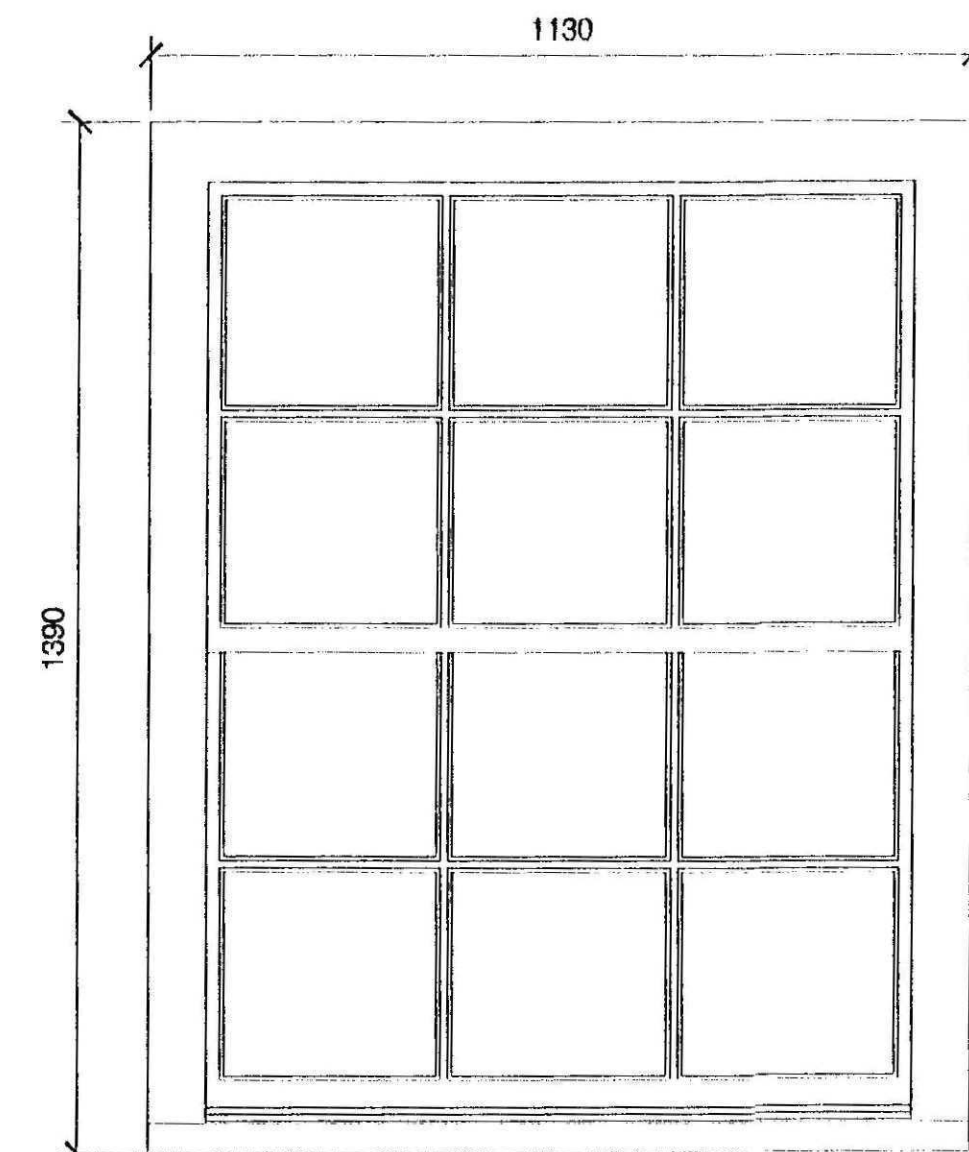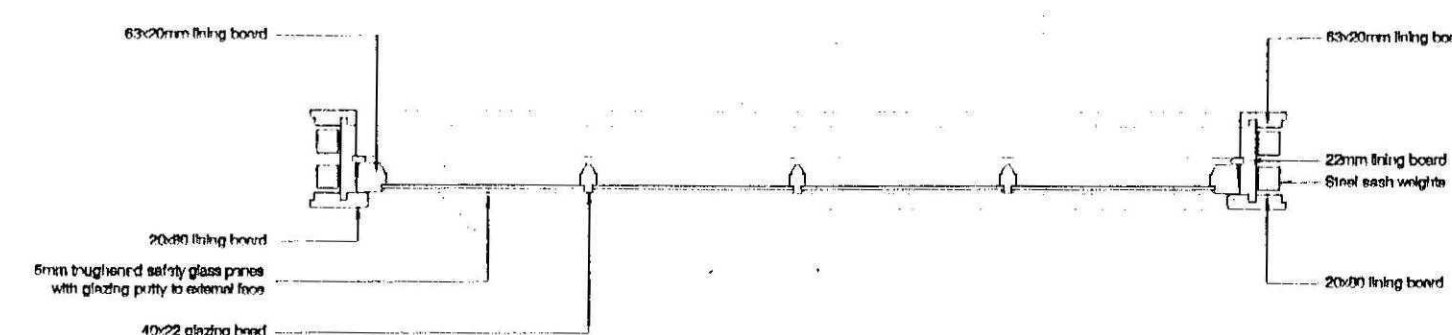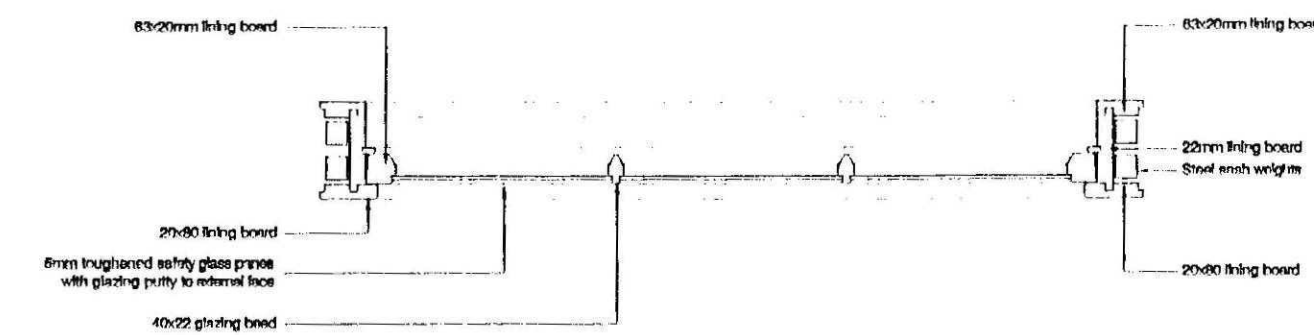 



SOUTH ELEVATION
WINDOWS 1, 2 & 3 DETAIL

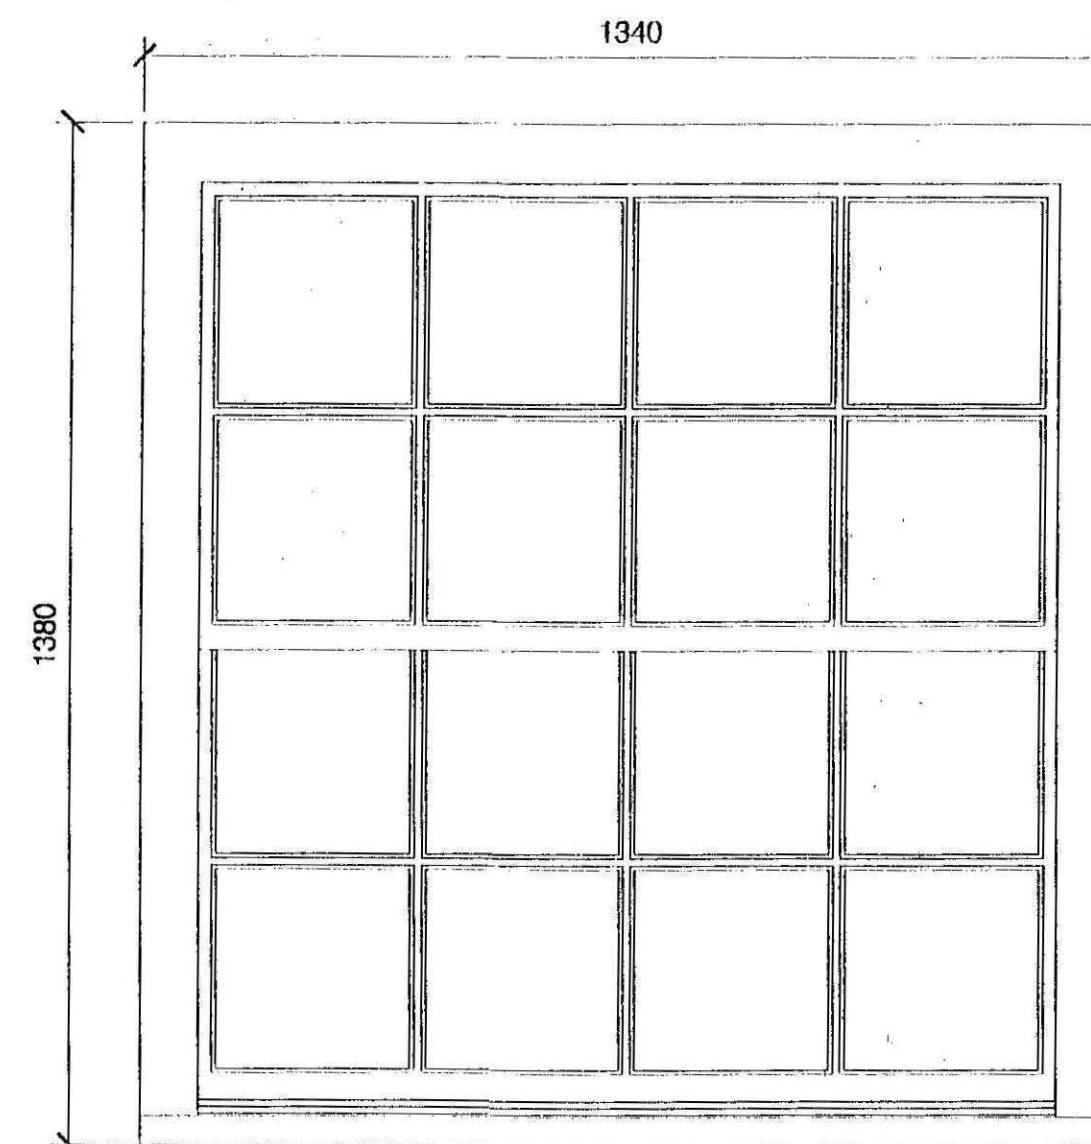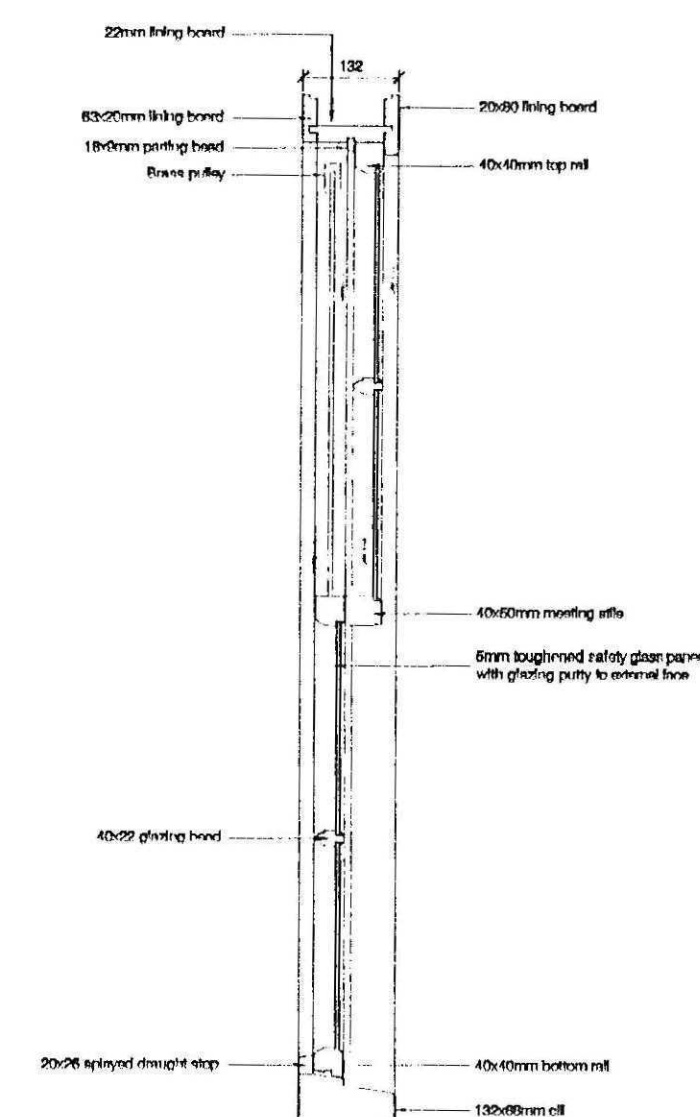


SOUTH ELEVATION
WINDOW 4 DETAIL

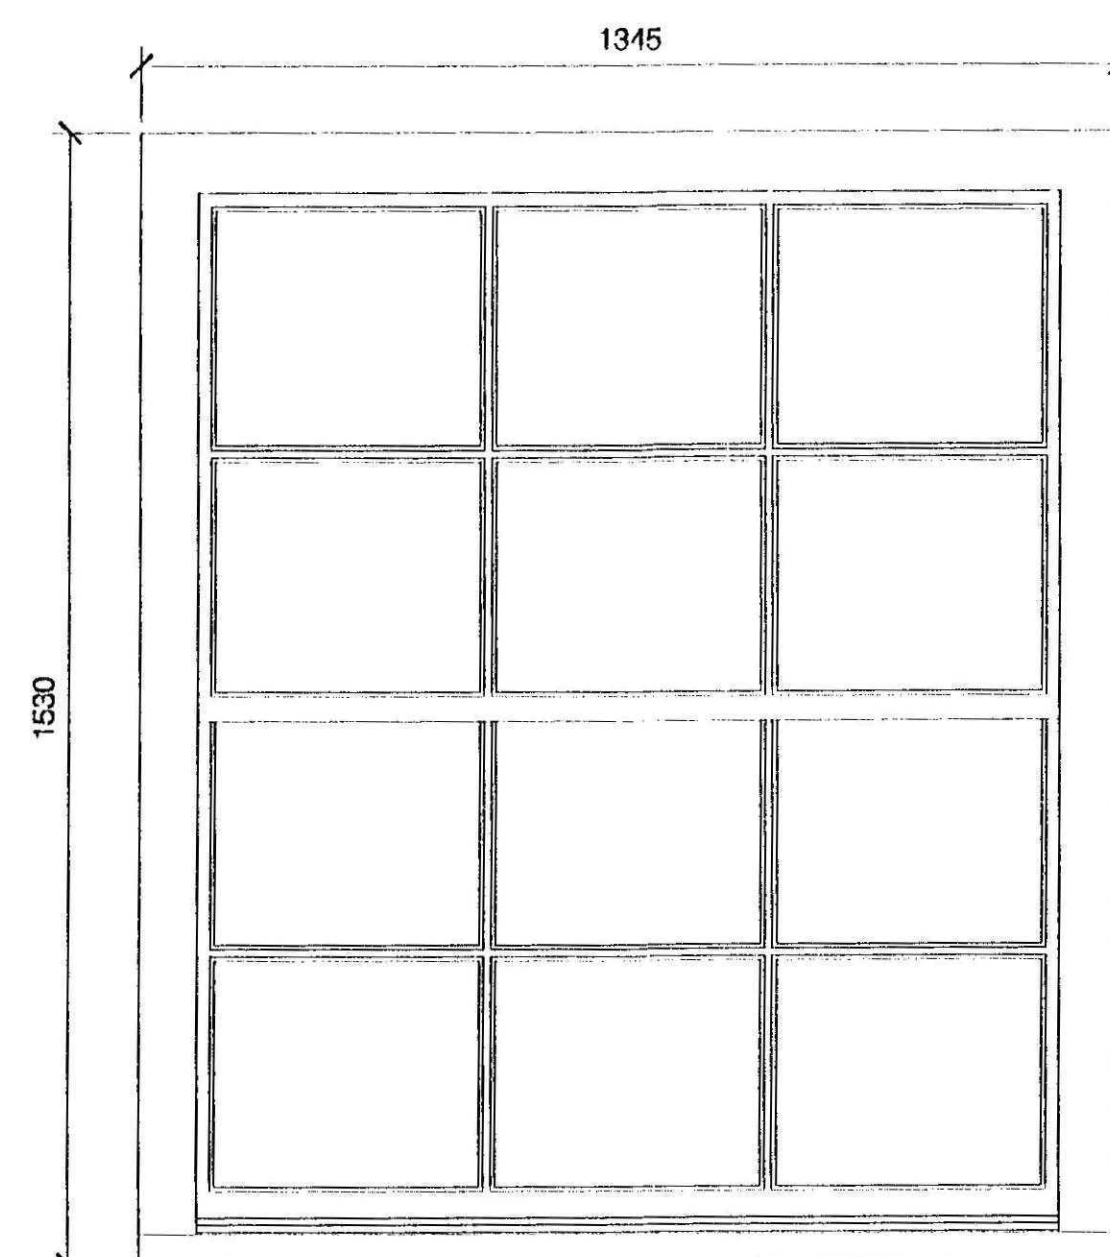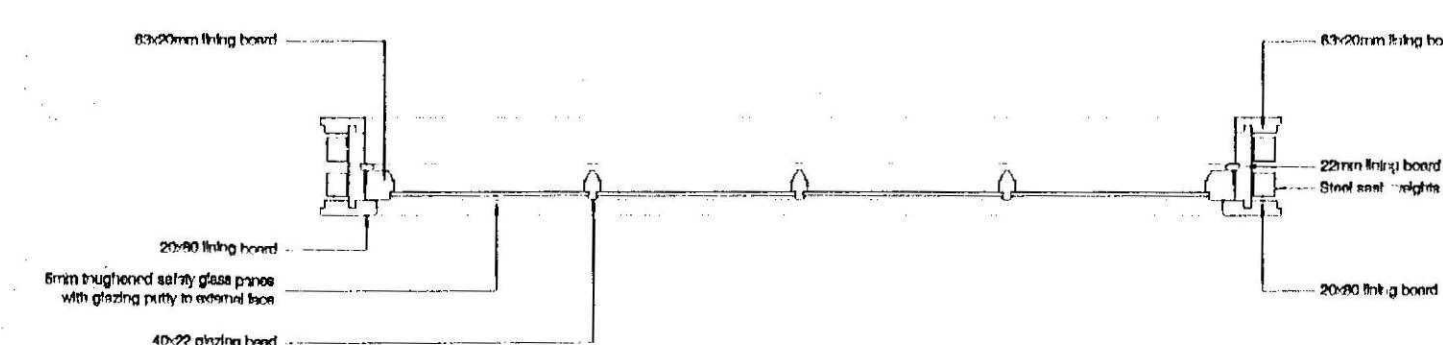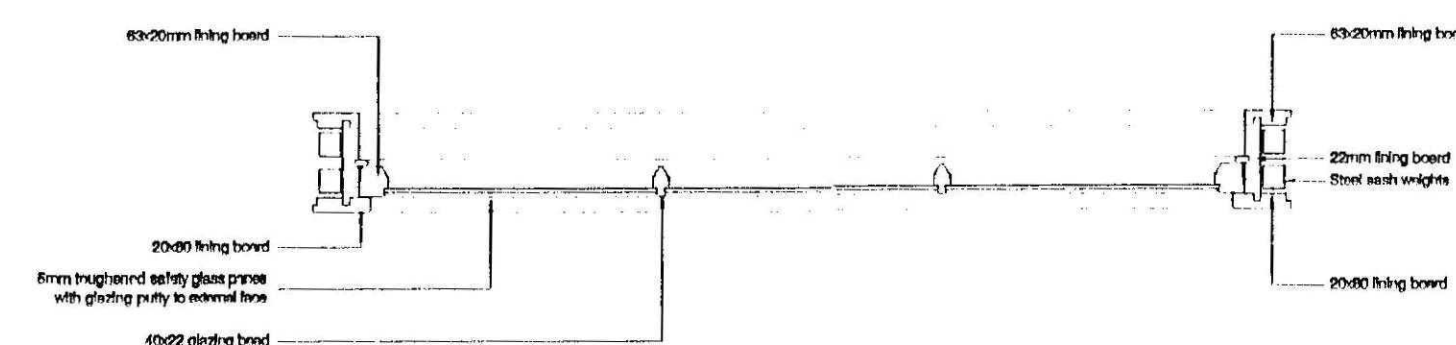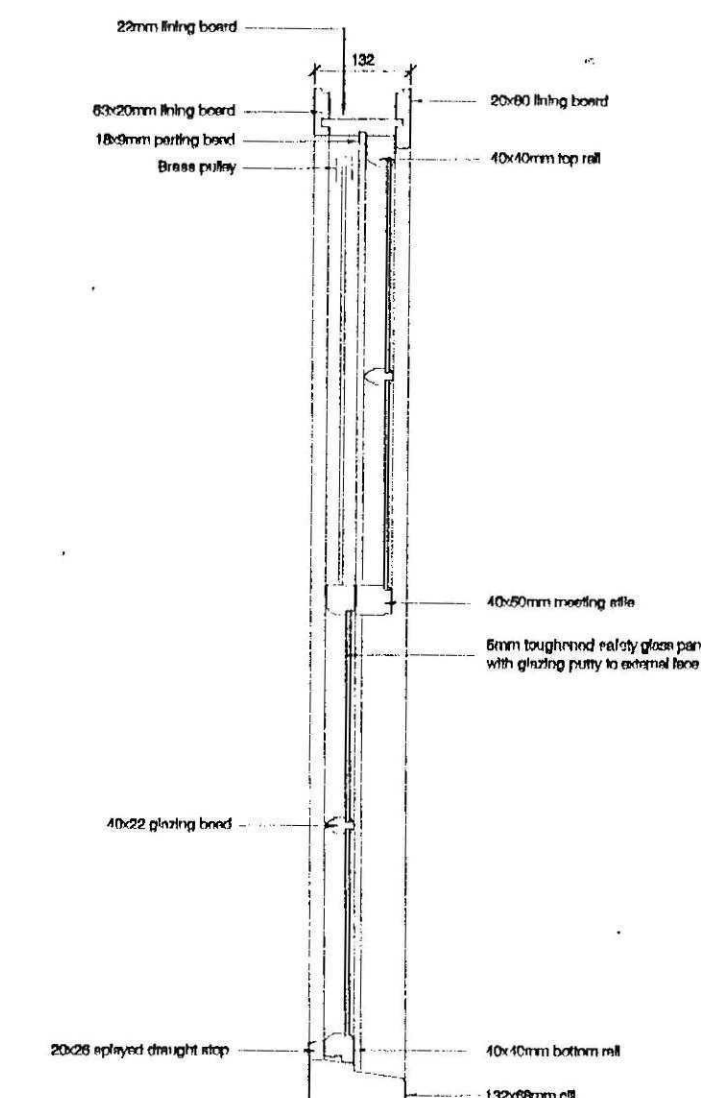

EAST ELEVATION
WINDOW 5 DETAIL

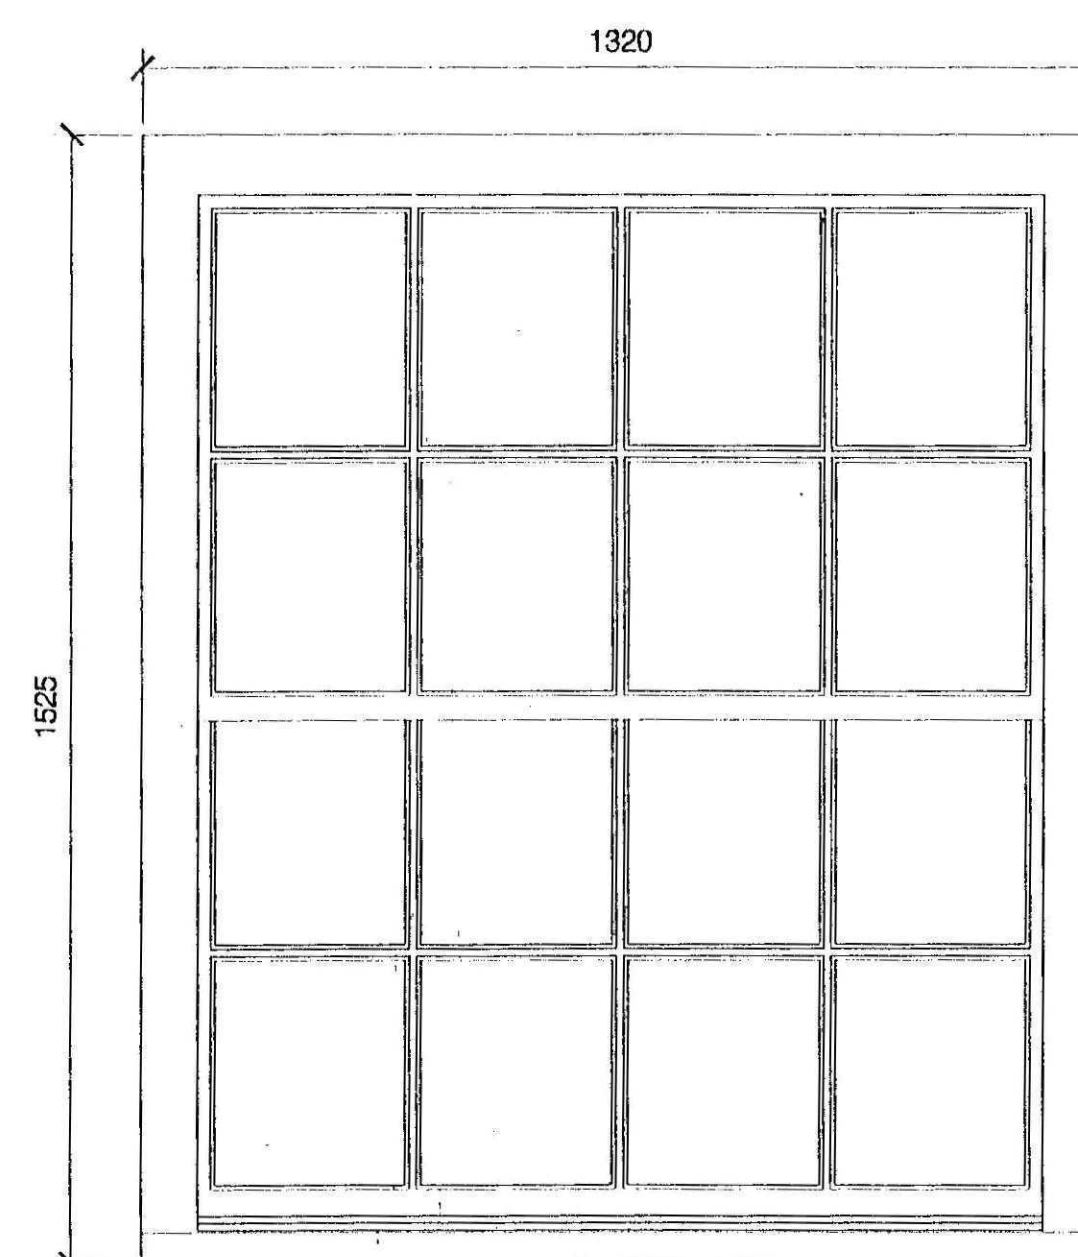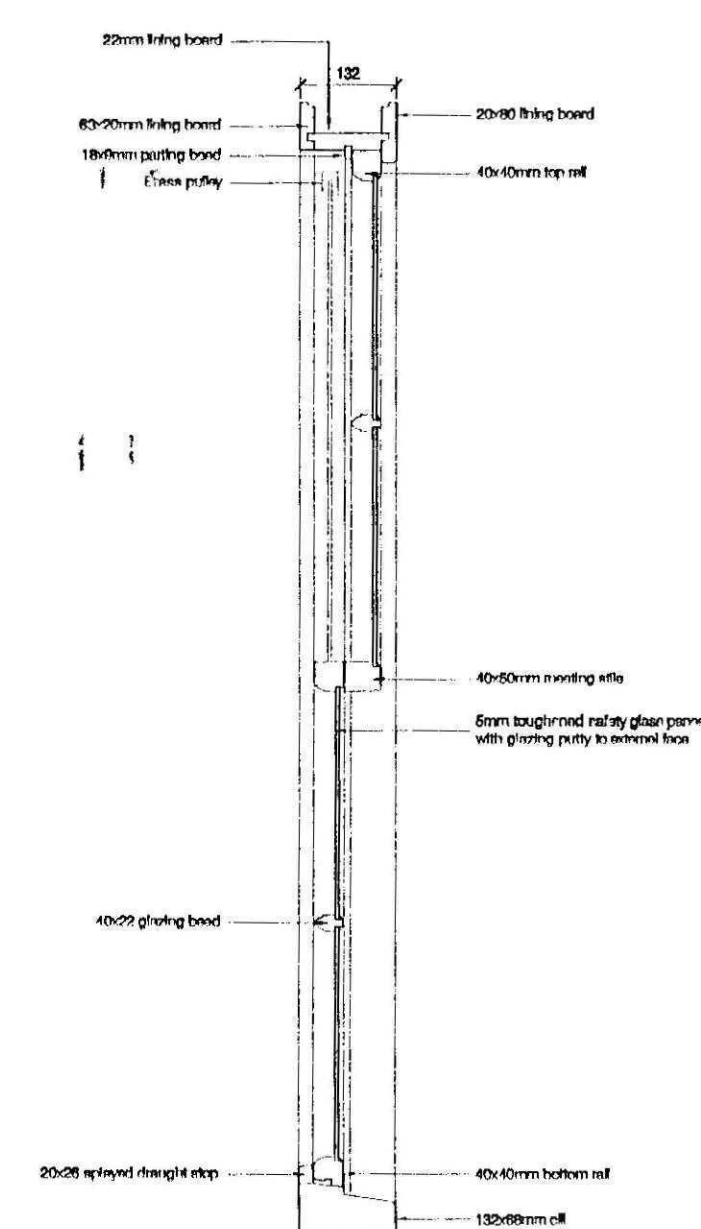

EAST ELEVATION
WINDOWS 6 DETAIL

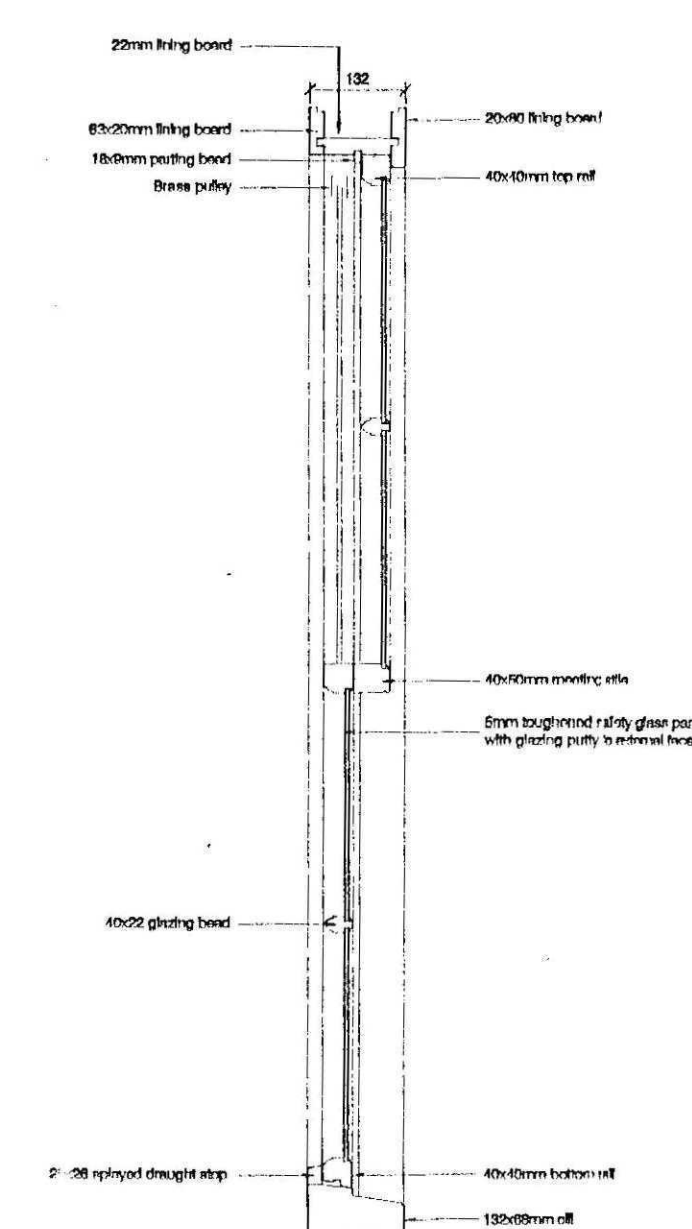

AMENDED PLAN
Ref: A1

SHDC
Planning & Development
20 JUL 2009
Ref: 0432/09

Rev A 15.07.09 Glazing bar size changed. Window 6 changed to RR configuration

MR+P
ARCHITECTS

MELLING RIDGEWAY + PARTNERS LTD
CHARTER HOUSE MOORE STREET
SHEFFIELD S3 7UR
t: (0114) 2723321
f: (0114) 2727395
e: info@mrp-architects.co.uk

PROJECT
ENTERPRISE INNS PLC
GEORGE & ANGEL
2 NORTH STREET, CROWLAND
PETERBOROUGH, PE6 0EF

TITLE
WINDOW DETAILS AS PROPOSED





DETERMINED
PLAN

DRAWING STATUS
PLANNING
DRAWN BY: KJB
DATE: MAY 2009
SCALE: 1:10@A1



4506/8034

All dimensions to be checked on site prior to work commencing on site. Any discrepancies must be reported to MR+P



All dimensions to be checked on site prior to work commencing as this property has not been surveyed by MR+P. Any discrepancies must be reported to MR+P

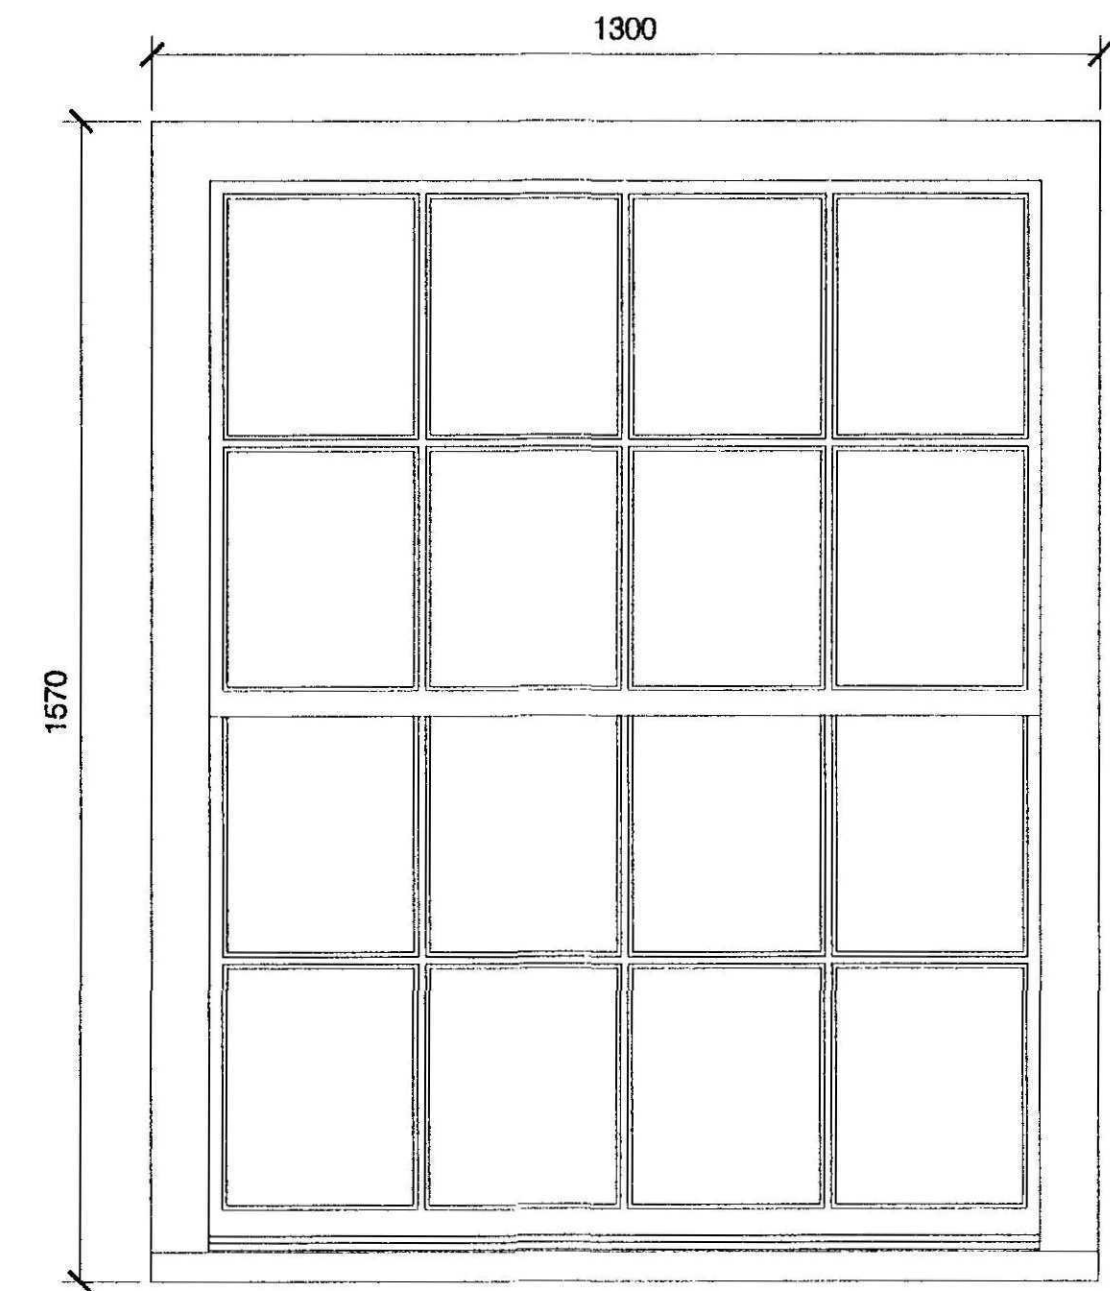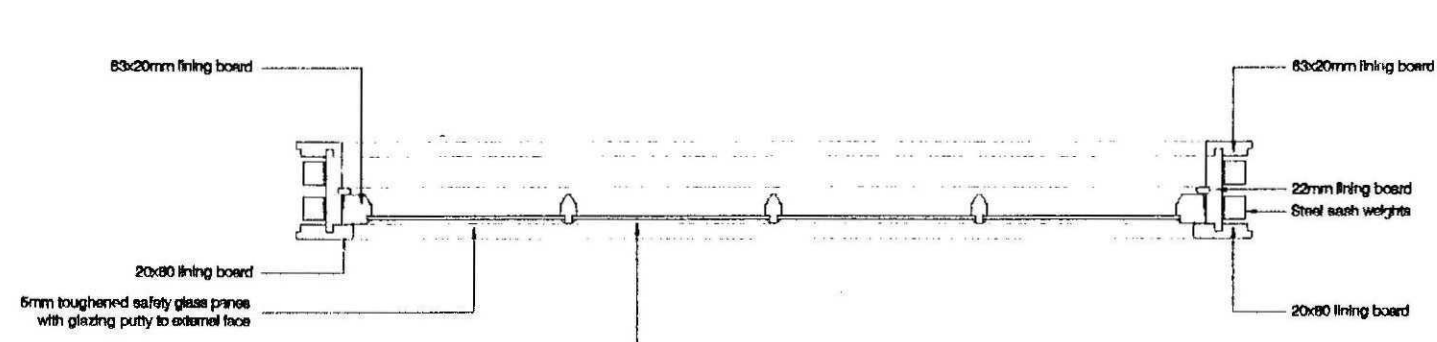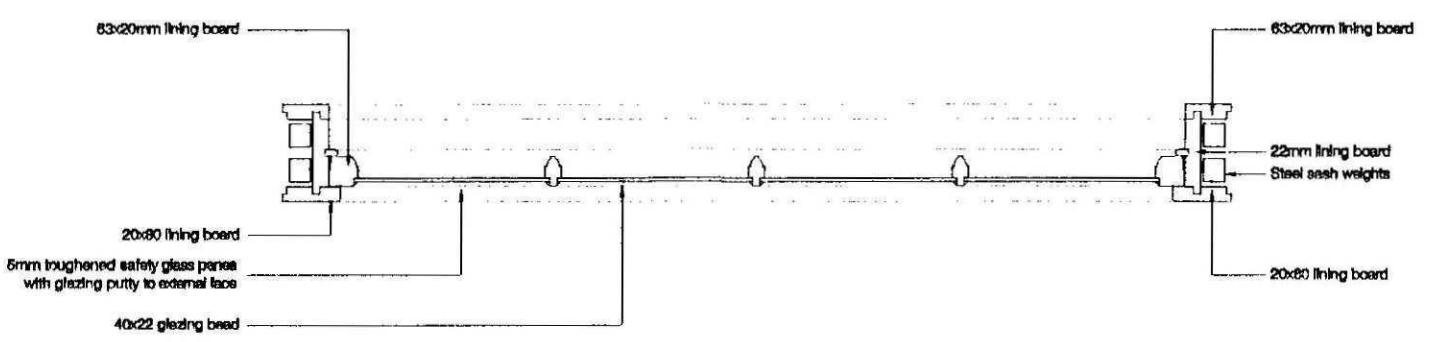 

EAST ELEVATION
WINDOW 7 DETAIL

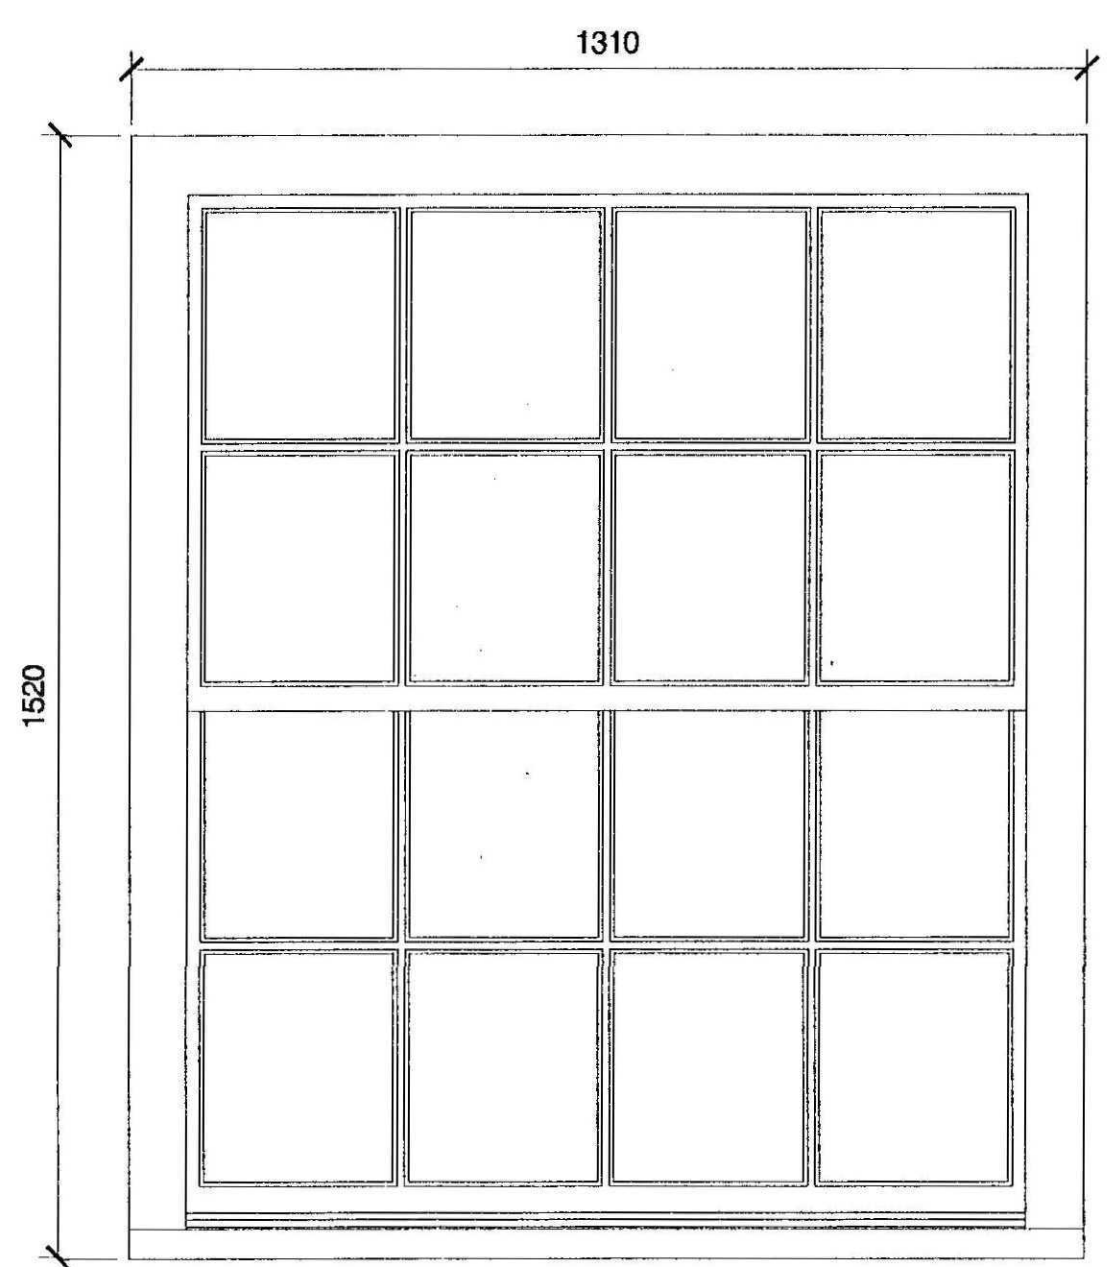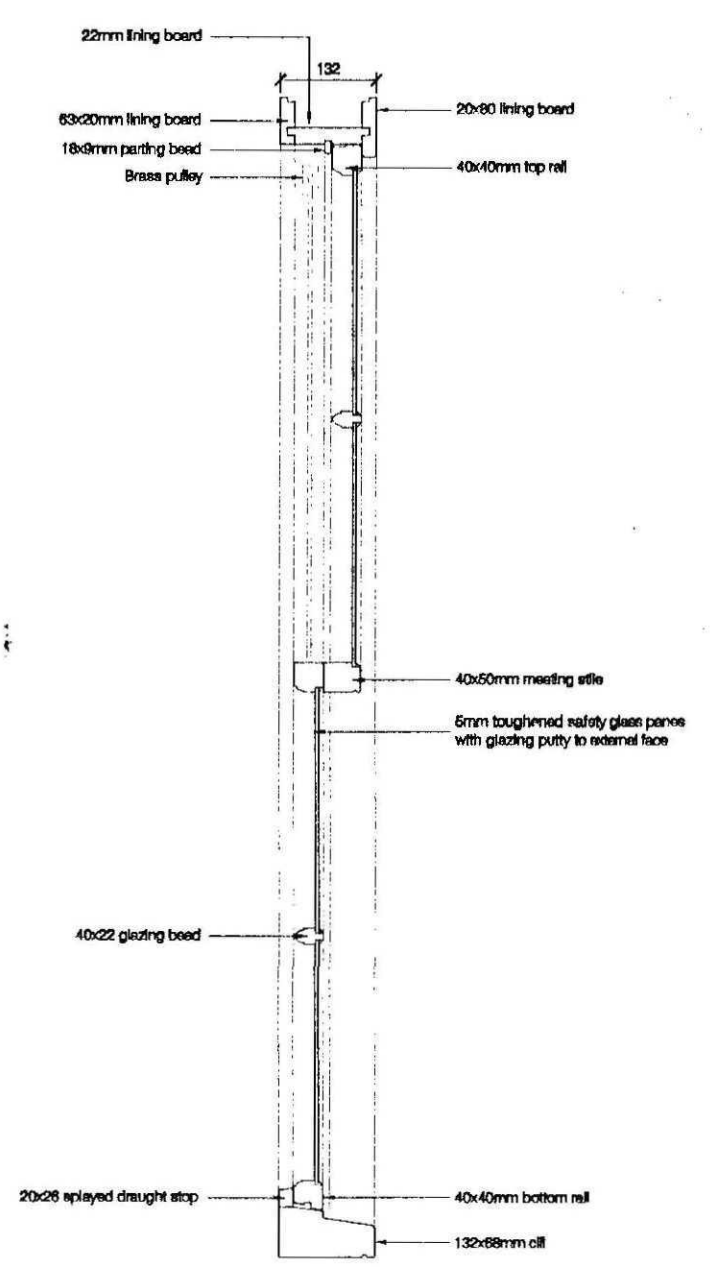

EAST ELEVATION
WINDOW 8 DETAIL

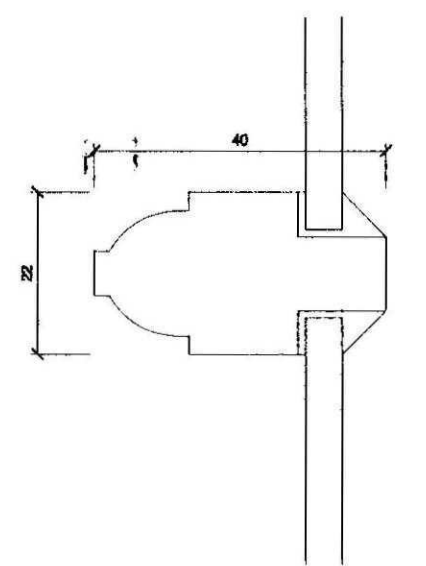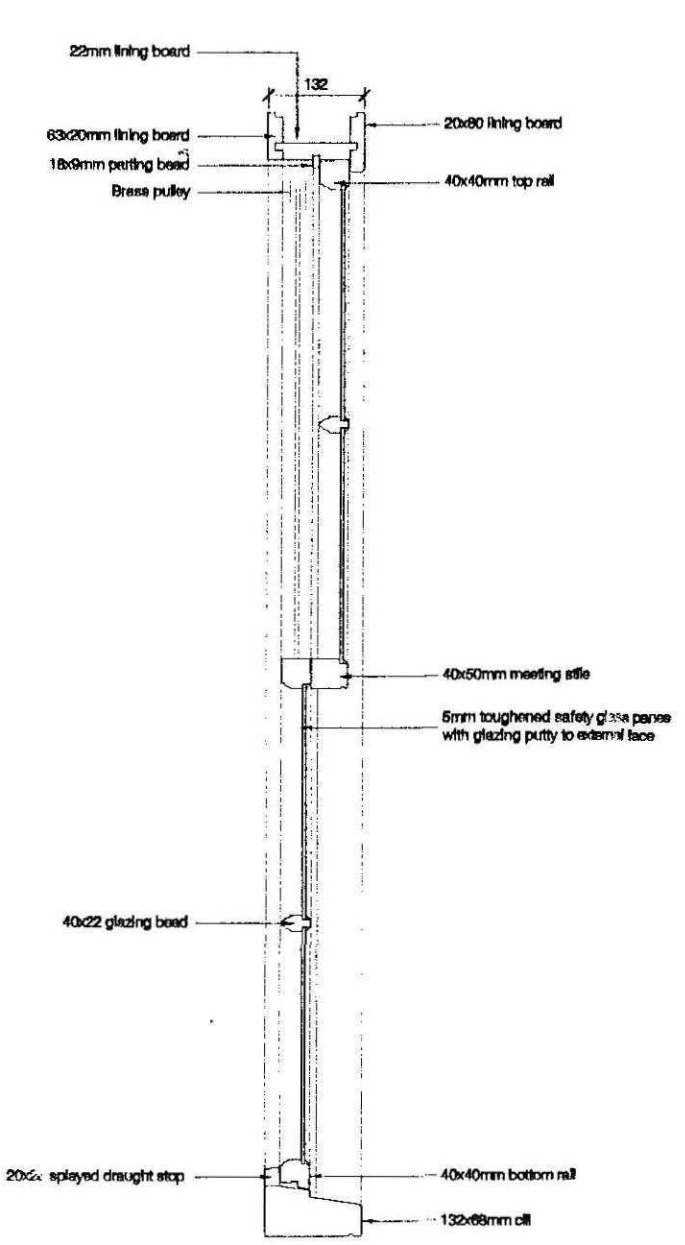

GLAZING BEAD
Scale: 1:1

AMENDED PLAN
Ref. A1

SHDC
Planning & Development
20 JUL 2009
Ref: 0132/09

Rev A 15.07.09 Glazing bar size changed. Window 7 & 8 changed to 8/8 configuration

MR+P
ARCHITECTS

MELLING RIDGEWAY + PARTNERS LTD
CHARTER HOUSE MOORE STREET
SHEFFIELD S3 7UR
t: (0114) 2723321
f: (0114) 2727395
e: info@mrp-architects.co.uk

PROJECT
ENTERPRISE INNS PLC
GEORGE & ANGEL
2 NORTH STREET, CROWLAND
PETERBOROUGH, PE6 0EF

TITLE
WINDOW DETAILS AS PROPOSED

DRAWING STATUS
PRELIMINARY

DRAWN BY:	KJB
DATE:	MAY 2009
SCALE:	1:10@A1
DRAWING No.	4566/804A

DETERMINED
PLAN