



DETERMINED
PLAN




Location Plan
Scale 1:1250

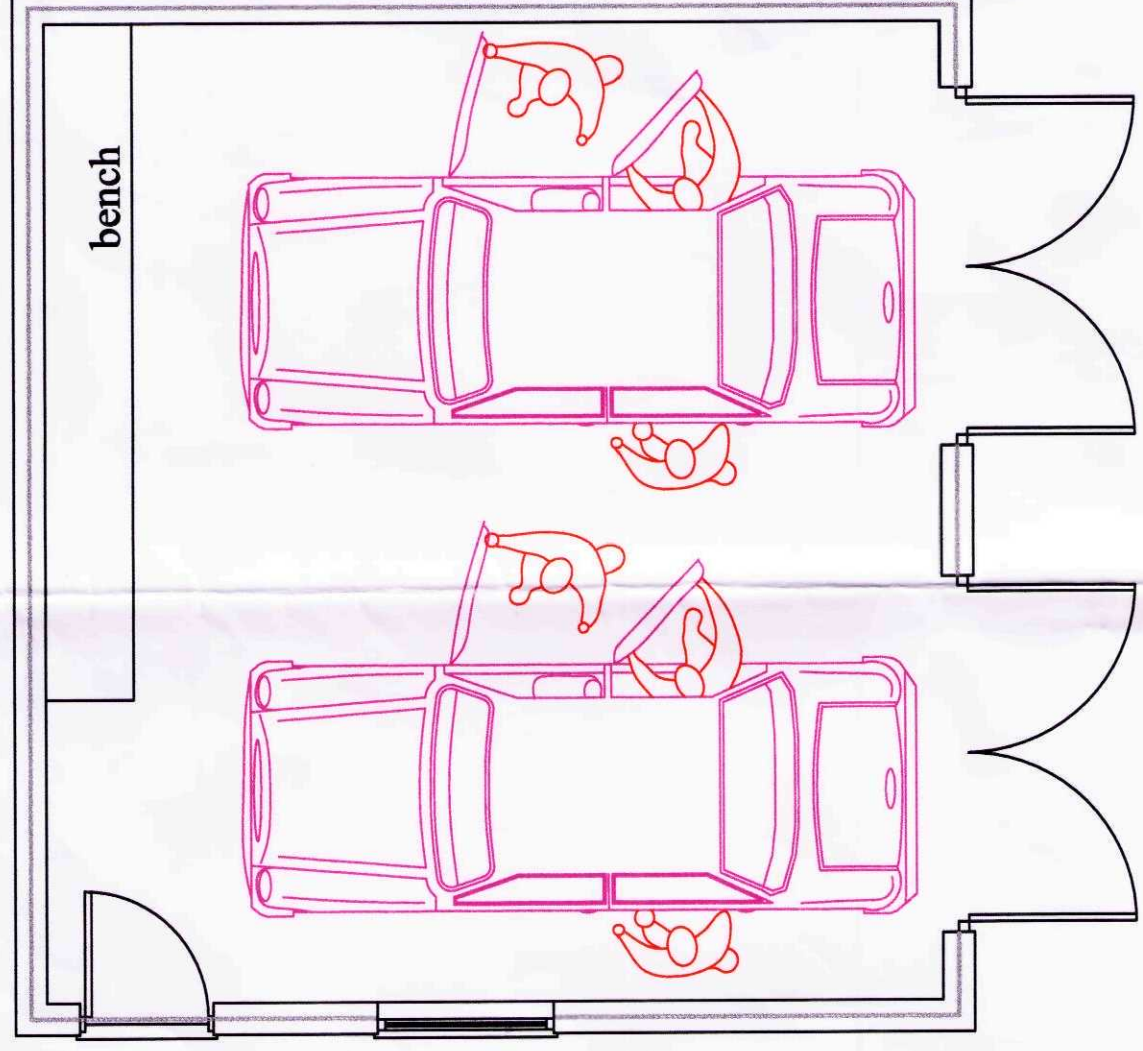


PLAN

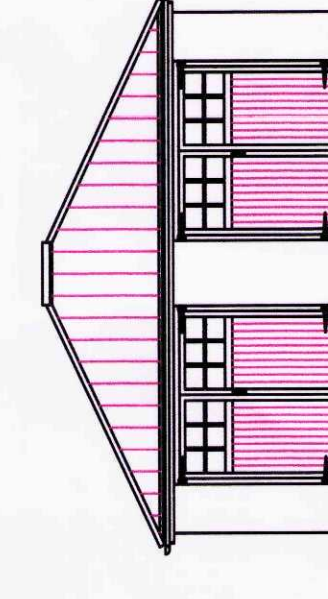


FRONT ELEVATION (West)

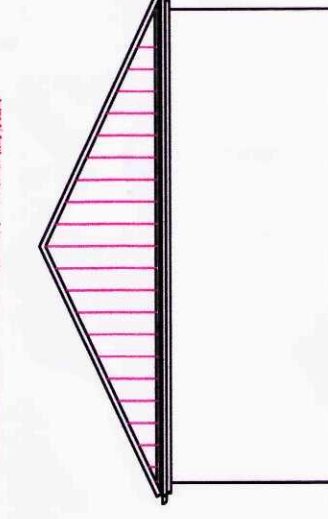


FRONT ELEVATION (North)

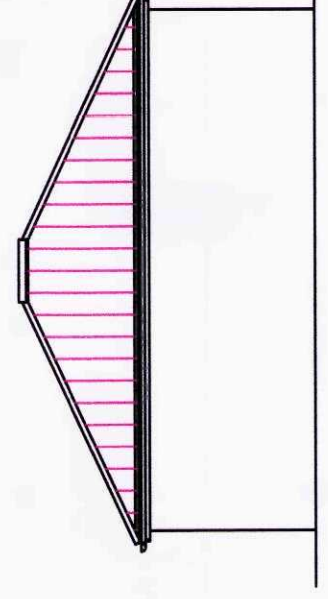

REAR ELEVATION (East)

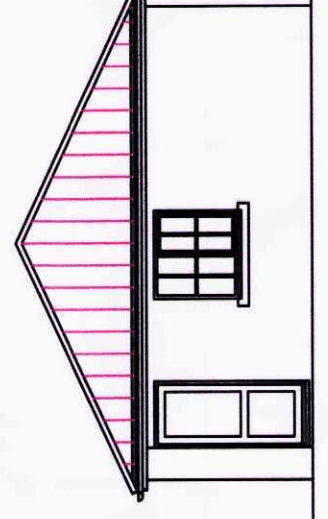


REAR ELEVATION (South)

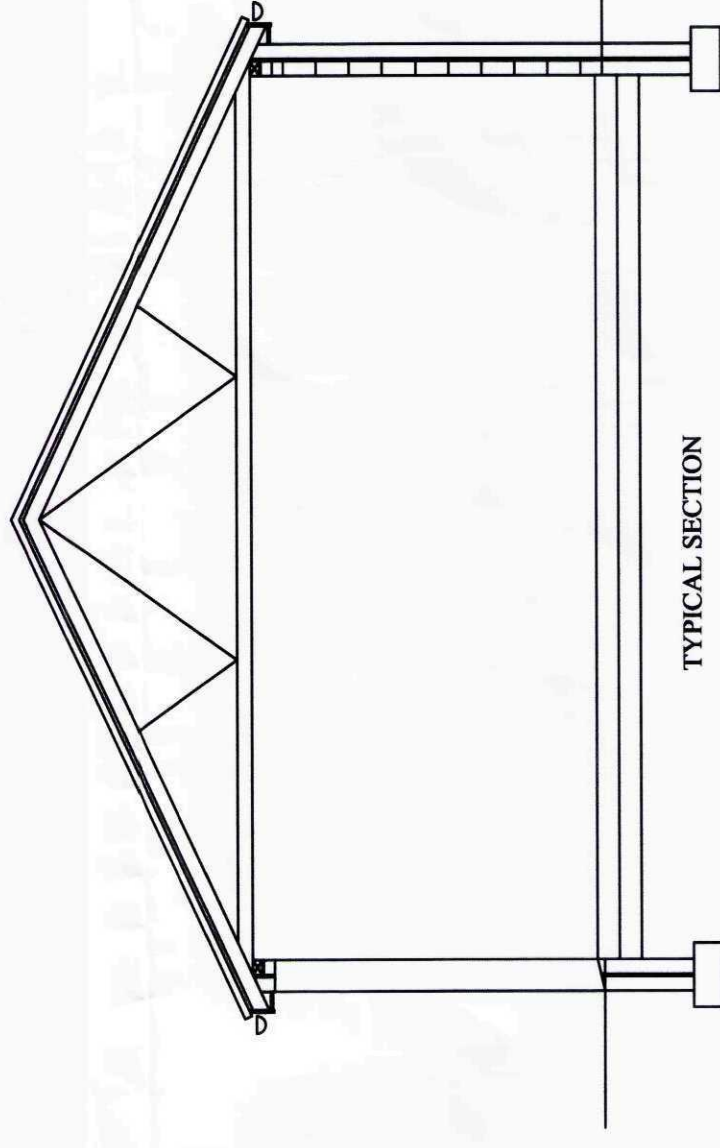

TYPICAL SECTION

HARVESTER WAY

Proposed position of garage

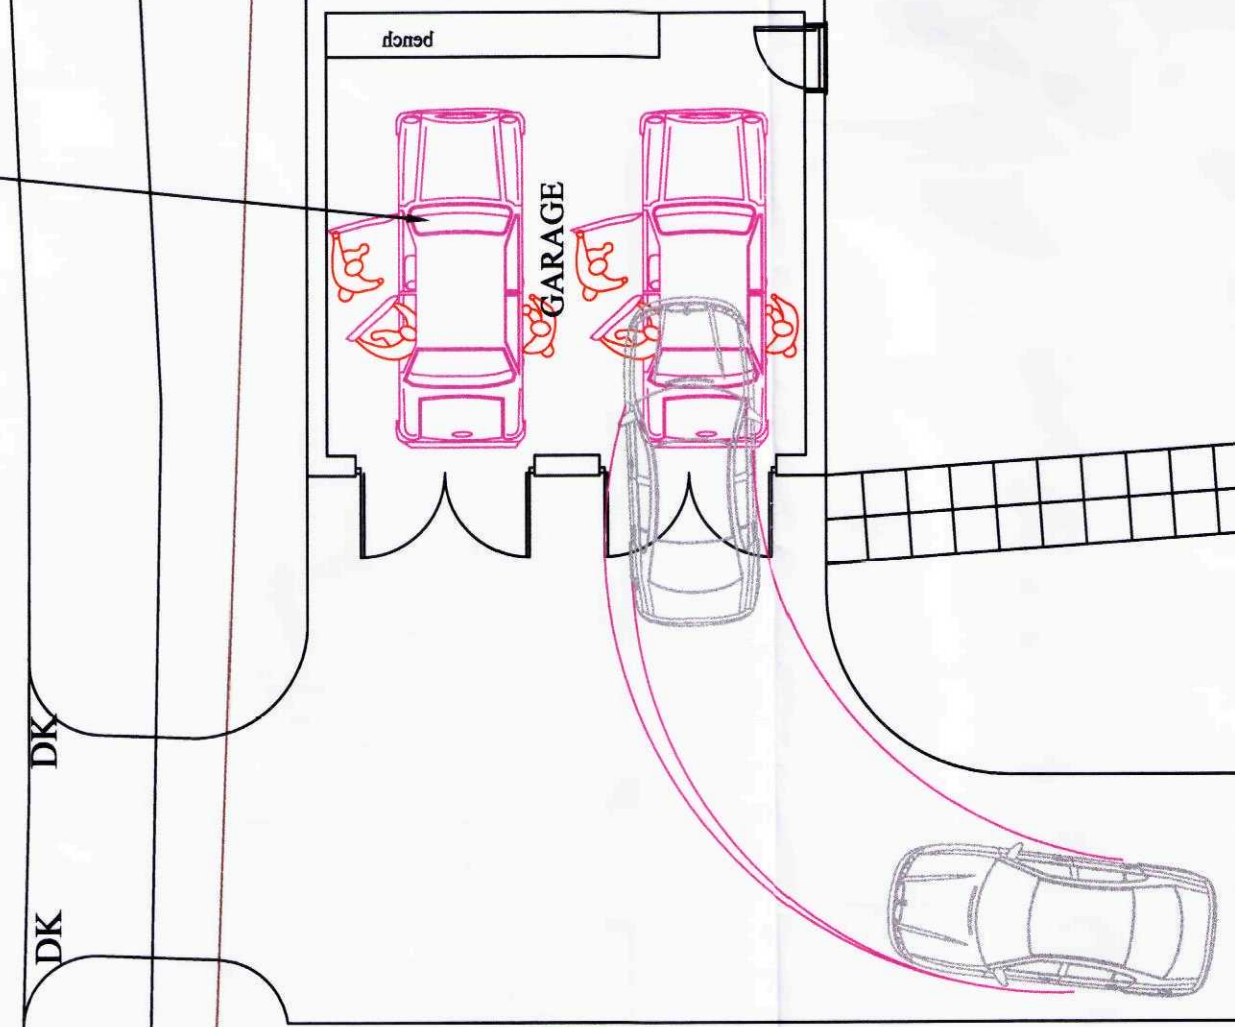


Existing fence.

HARVESTER WAY


Existing position of garage

DK


DK

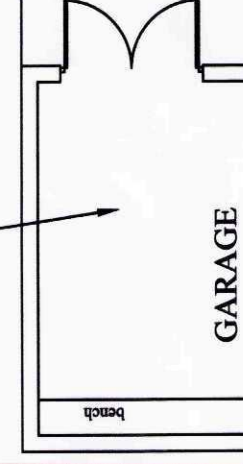

Existing fence.

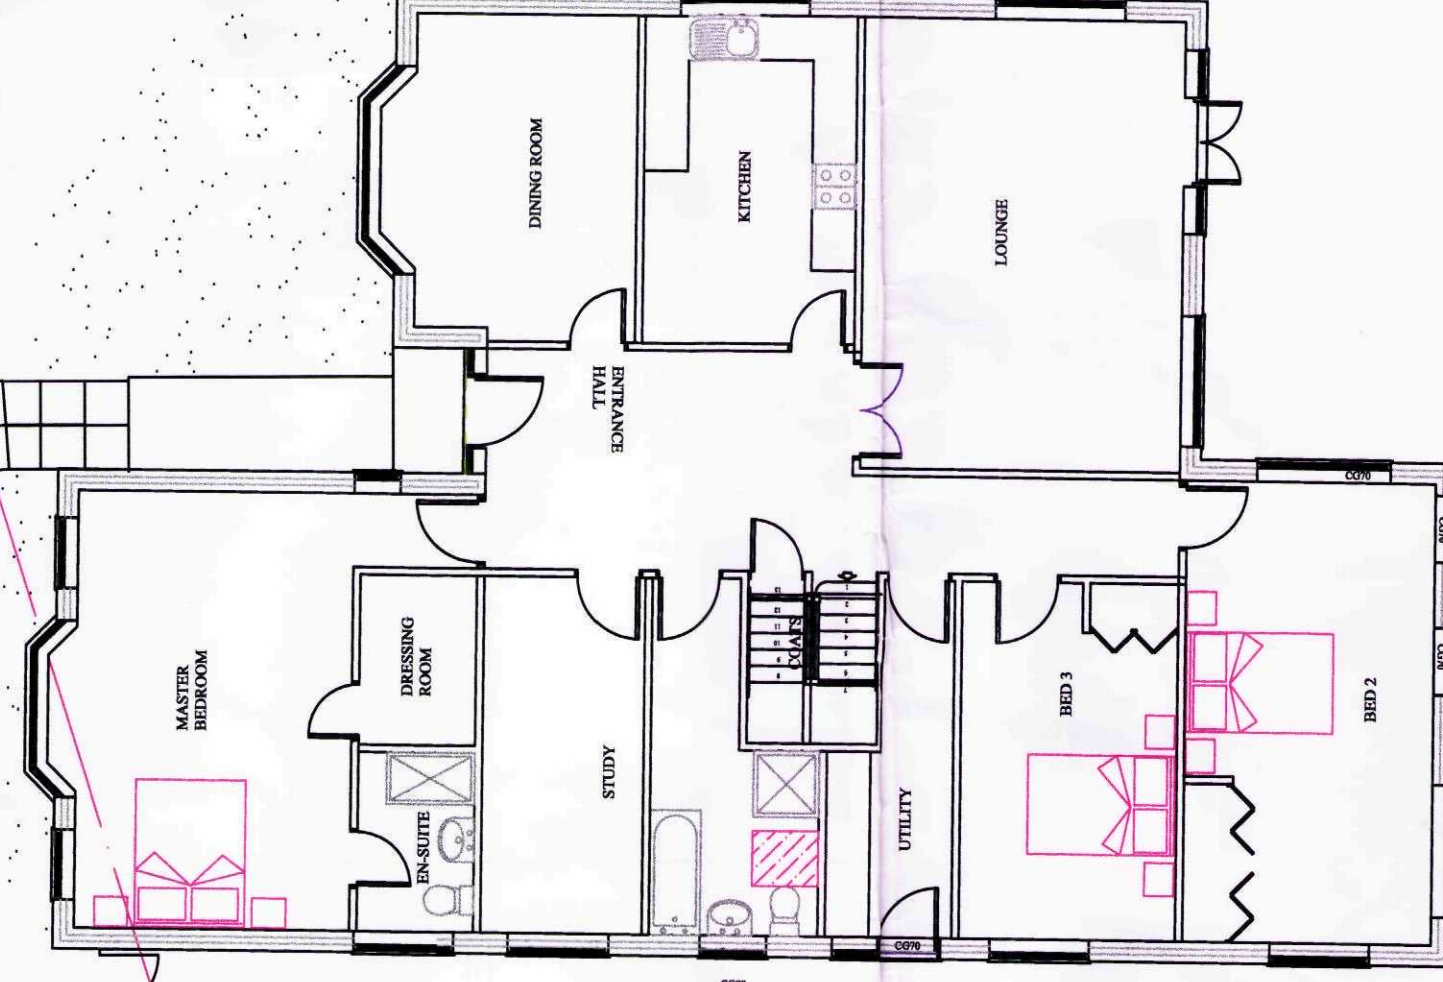

EXISTING POSITION OF GARAGE
Scale 1:100

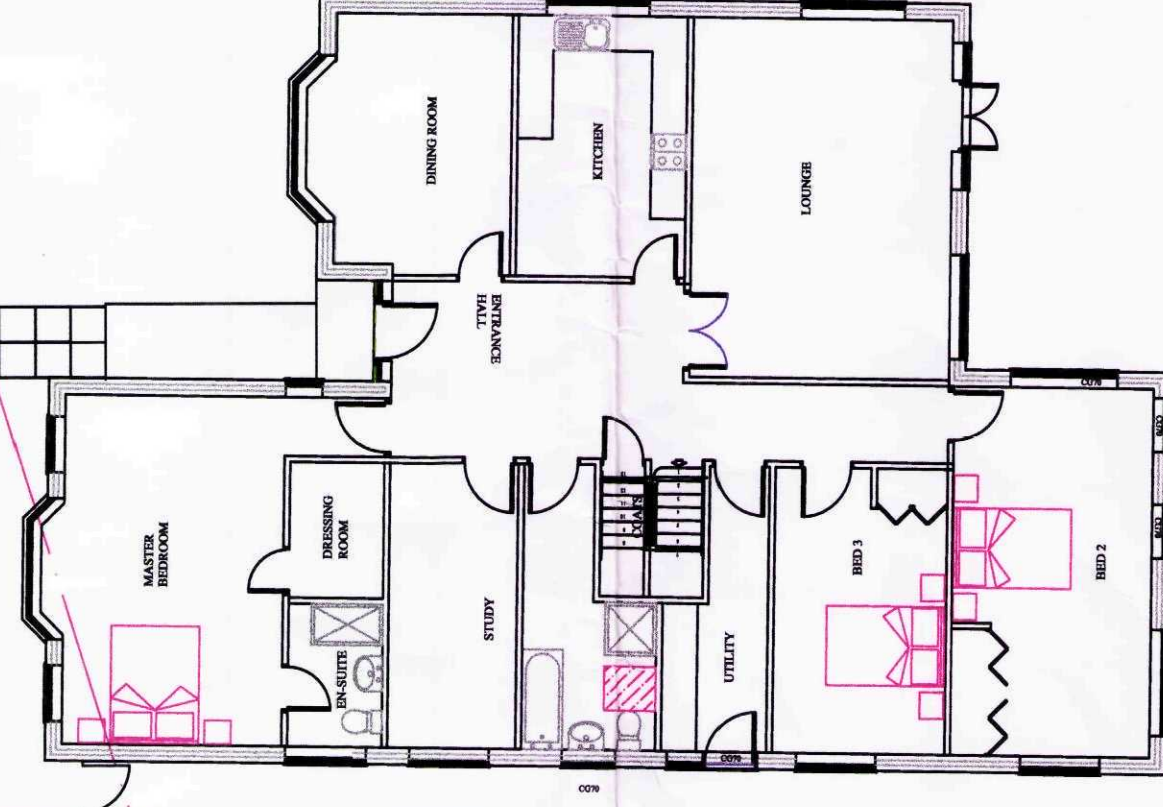

EXISTING POSITION OF GARAGE
Scale 1:125



SHDC
Planning & Development
16 JUN 2009
Ref: 043409

© Copyright. All Rights Reserved.
This drawing must not be produced without permission.
DO NOT SCALE
The Contractor is responsible for checking all dimensions.

drawing title
Scheme Proposals


project
Proposed Detached Garage on
Land to the rear of
79 Peterborough Rd, Crowland
& Fronting on Harvester Way
for
A & G Builders

scale
1:100, 1:125, 1:1250 @ A1

date
June 2009

project number / drawing number
94708/600-01

revision

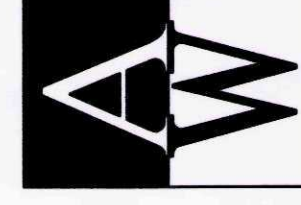

ACCENT
&
WILKINSON

ARCHITECTS - LANDSCAPE ARCHITECTS
TOWN PLANNERS - CONSERVATIONISTS
16 Peterborough Road, Crowland,
Lincolnshire, PE2 5ZJ
Telephone: 01733 236666 Fax: 01733 236591
E-mail: admin@accentandwilkinson.co.uk