


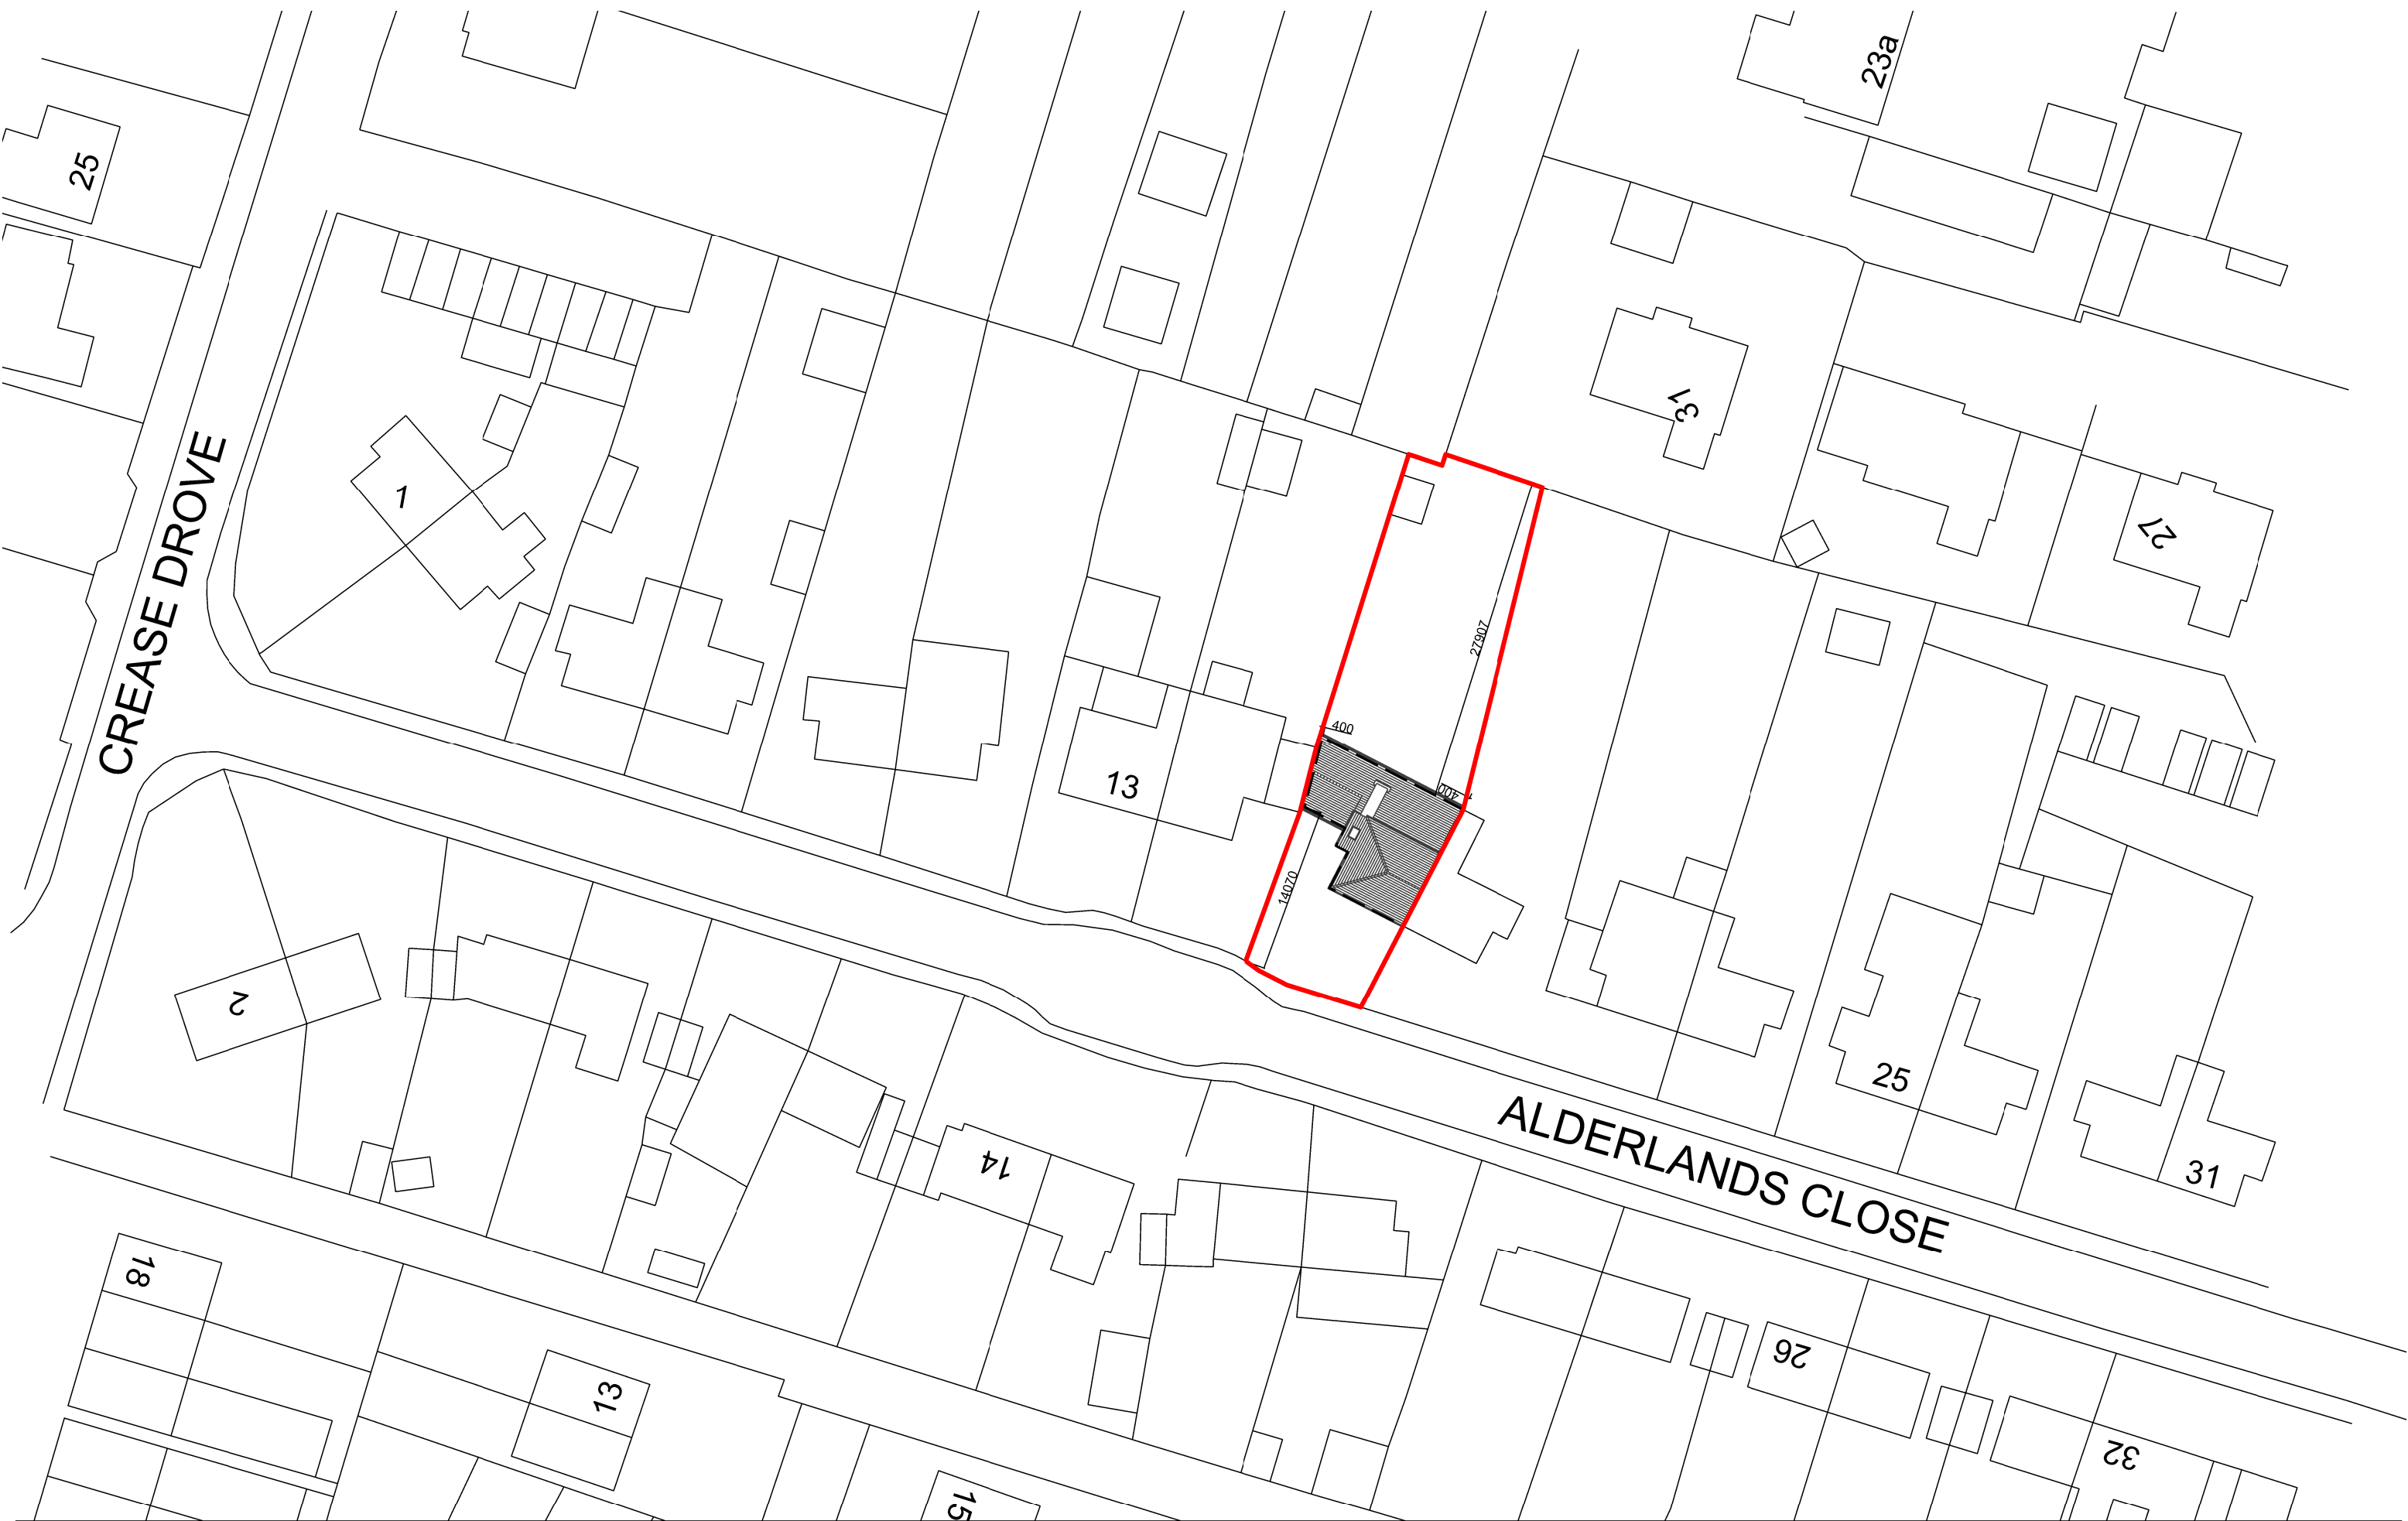

Notes

Do not scale from drawing **UNLESS FOR PLANNING PURPOSES**
Use figured dimensions only
All Dimensions to be checked and confirmed by the contractor/ builder on site

DATE	REV	DWN	Description
10/05/2023	-	KM	Issued for Discussion
20/05/2023	A	KM	Dimensions to boundaries added

DATE	REV	DWN	Description

N

0 1m 3m 5m 10m 15m 20m

Scale Bar - 1:500 @ A3

Application Site Boundary

CLIENT

Mr Ghalib Hassan

PROJECT

17 Alderlands Close

ARCHITECT

Phi Architectural Design Ltd (PAD)

PHI ARCHITECTURAL DESIGN

e-mail: ken.mwaniki@phiarchitecturaldesign.com

Tel: +44 7809575090

Drawing

Proposed Site Plan

Description

FOR DISCUSSION

Scale(s)	Date	Drawn
1:500 @ A3	May 2023	KM
Job No	Drawing No	Revision
139	A_003	A