

MON AMI CROWLAND scale 1:100
PROPOSED ELEVATIONS




Front Elevation - North Facing



Side Elevation - East Facing



Rear Elevation - South Facing

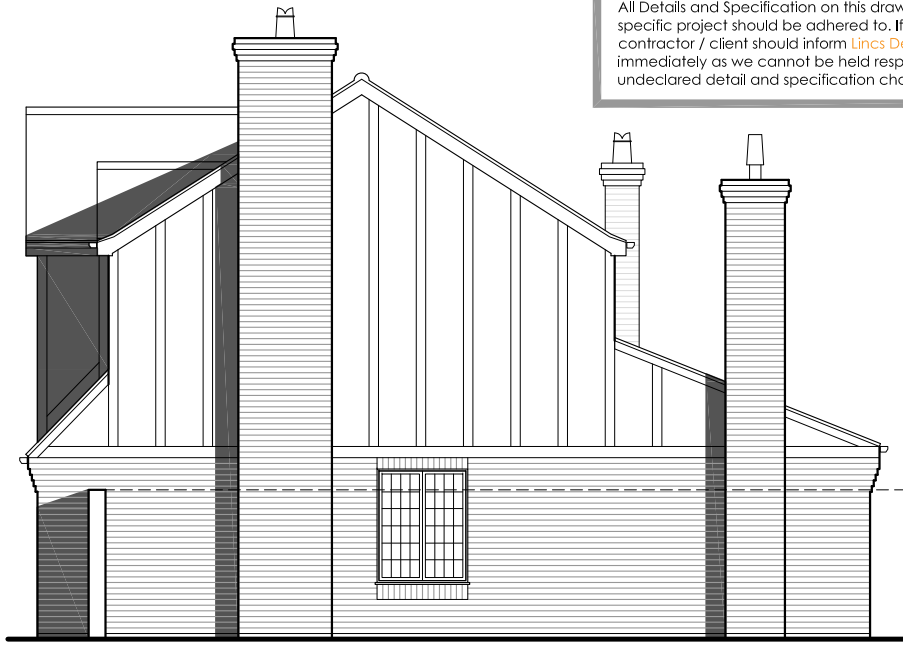


Side Elevation - West Facing


This drawing is the copyright of Lincs Design Consultancy and must not be reproduced without written consent. The contractor is responsible for taking and checking all dimensions on site prior to commencement and reporting back to the architect/consultant any discrepancies. All materials specified on this drawing are to be used in full accordance with manufacturers written instructions and current codes of practice.

All Details and Specification on this drawing and in relation to this specific project should be adhered to. If any deviation occur the contractor / client should inform Lincs Design Consultancy immediately as we cannot be held responsible for errors resulting from unapproved detail and specification changes.

MON AMI CROWLAND scale 1:200
PROPOSED ROOF PLAN

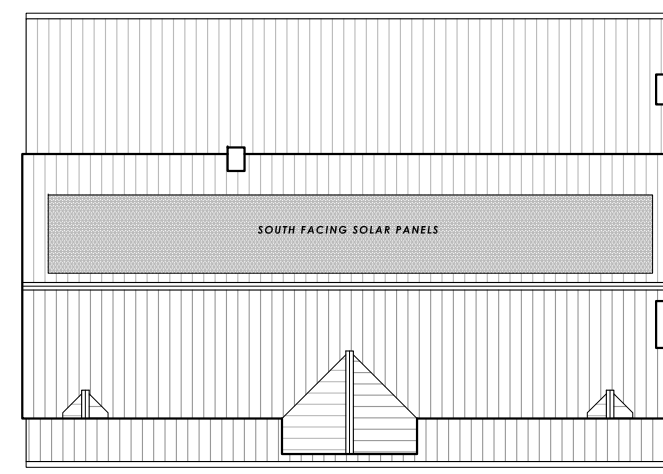

MON AMI CROWLAND scale 1:100
PROPOSED FIRST FLOOR PLAN

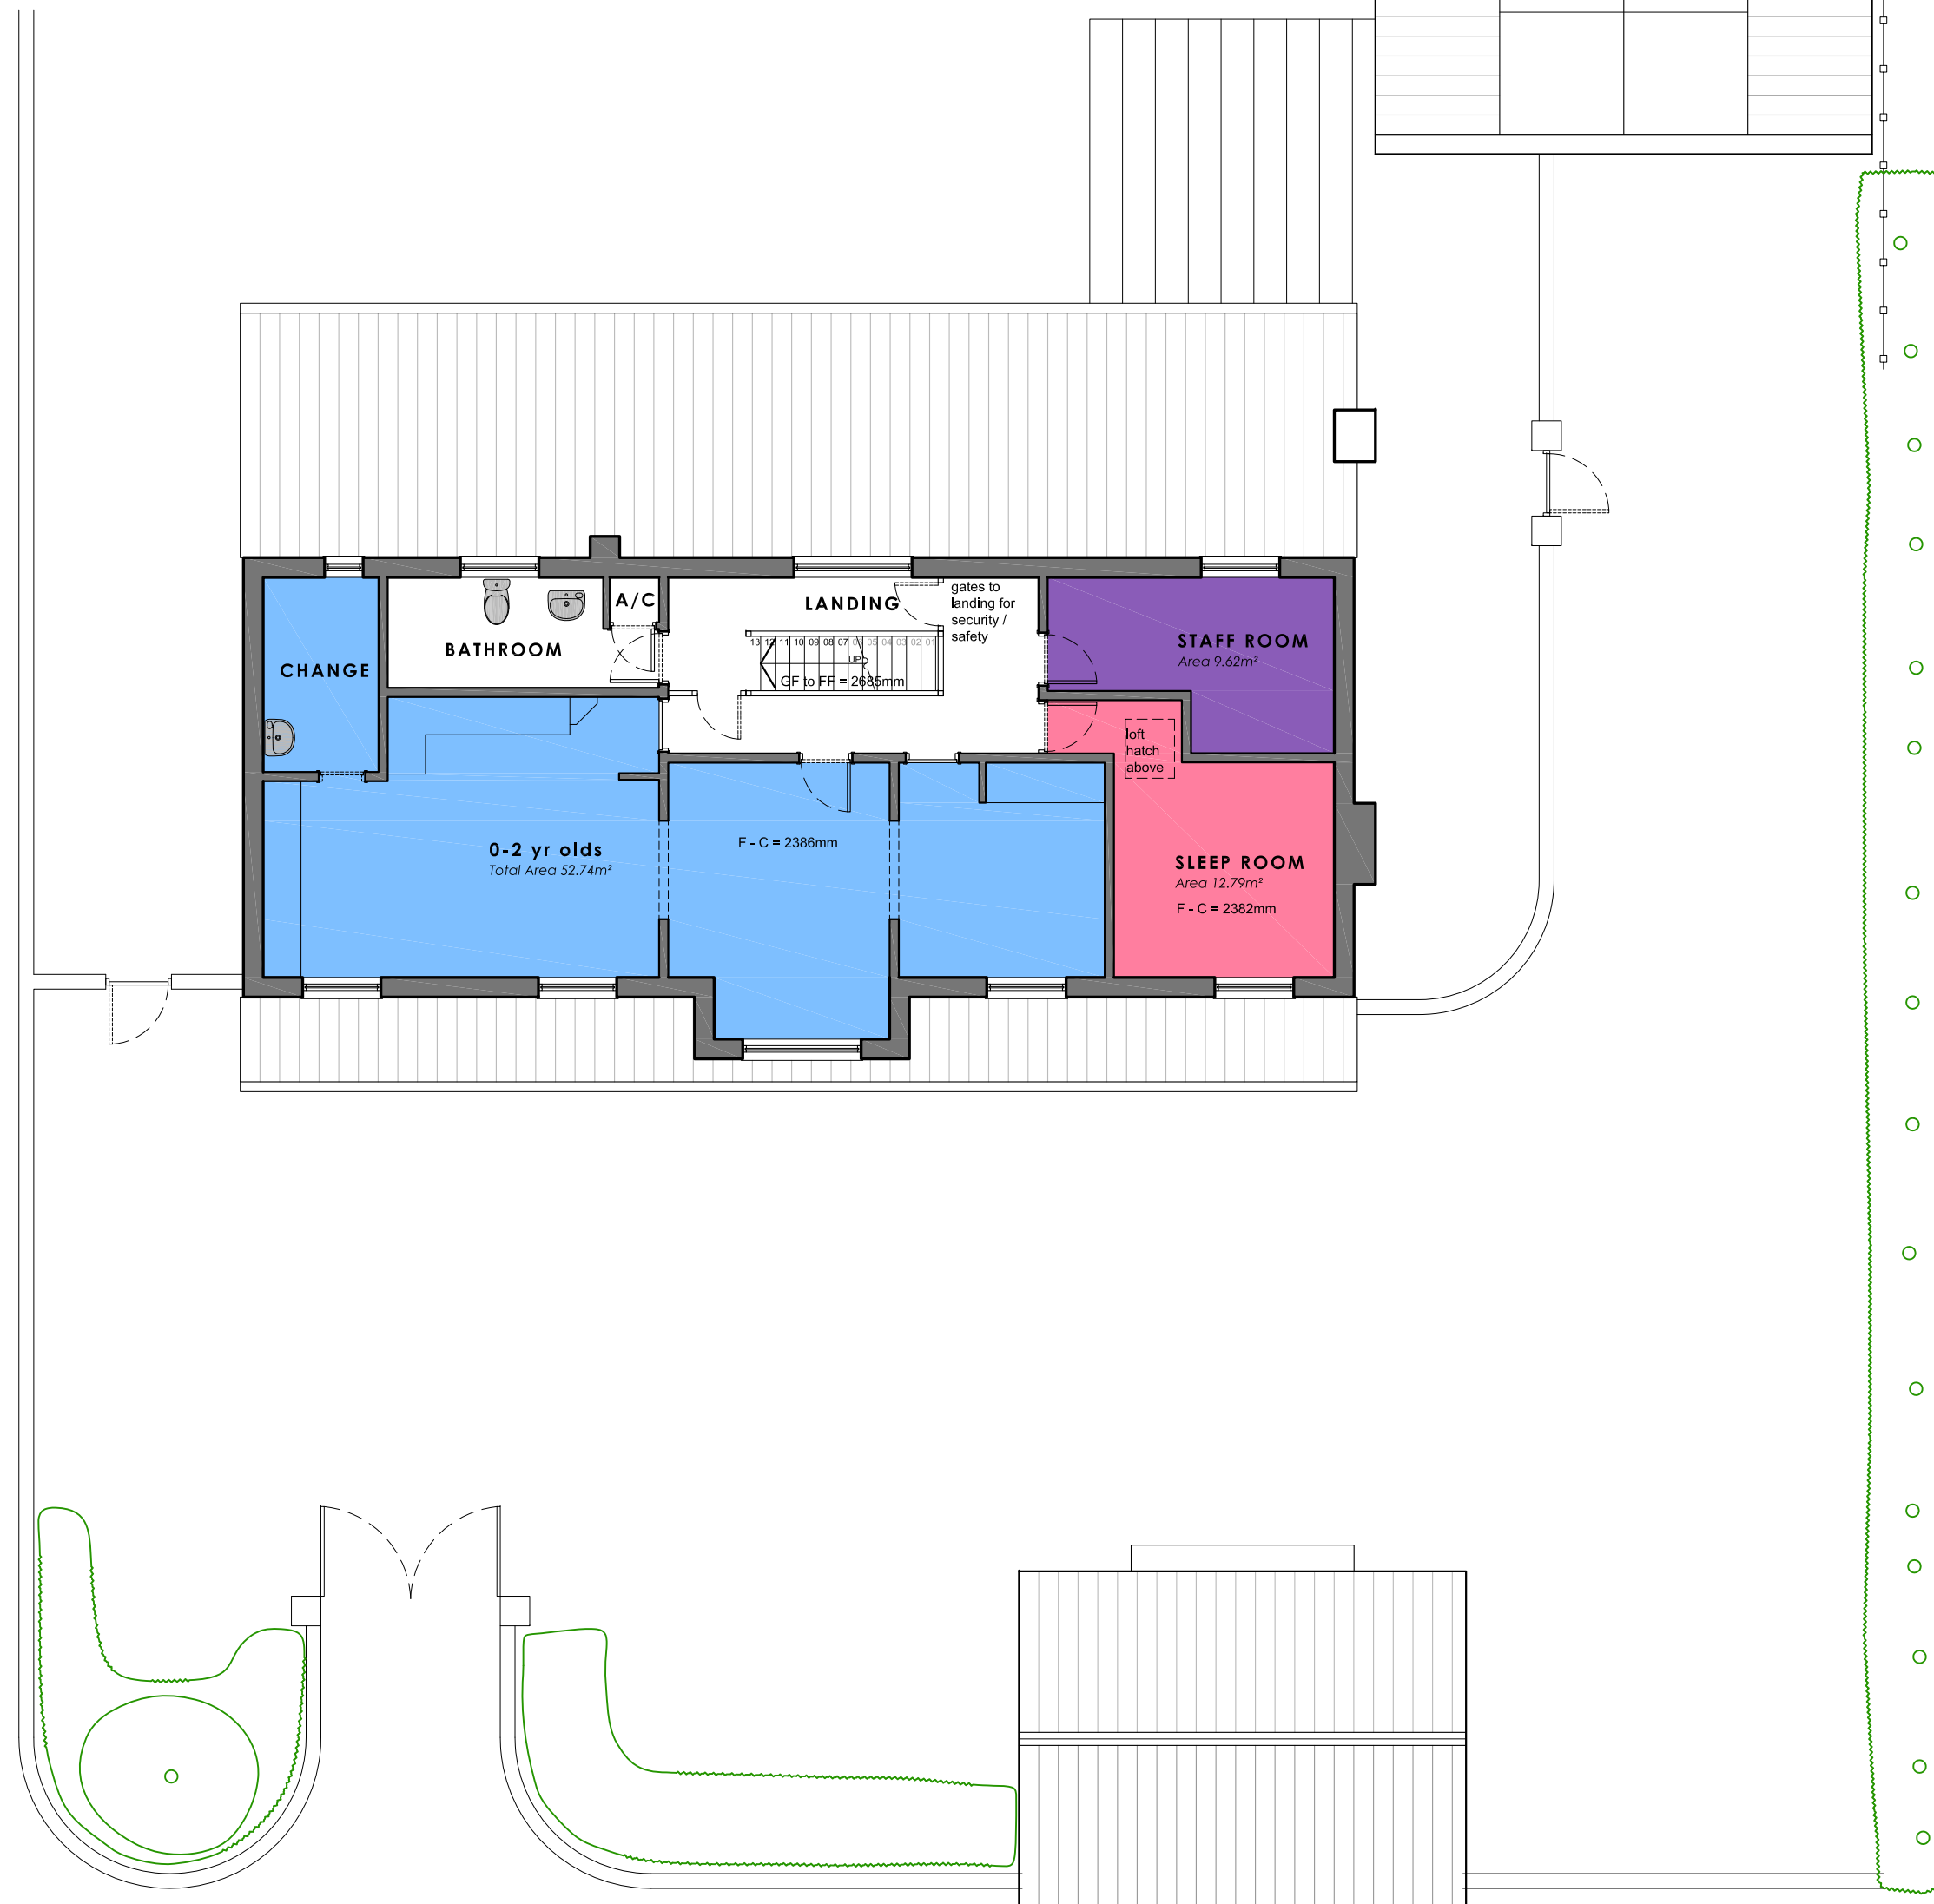

MON AMI CROWLAND scale 1:100
PROPOSED GROUND FLOOR PLAN



DRAWING ISSUES AND REVISIONS

Foundation Passage | Mercury Row | Louth | LN11 9JG



PROJECT | Change of Use of Existing Dwelling to Childcare Facility
55 Broadway, Crowland
Peterborough, PE6 0BH

DATE | May 2014

TITLE | Proposed Floor Plans
& Elevations

SCALE | 1:100

ORIGINAL SIZE | A1

DRAWING NUMBER | ldc1030-05