




House Type 4

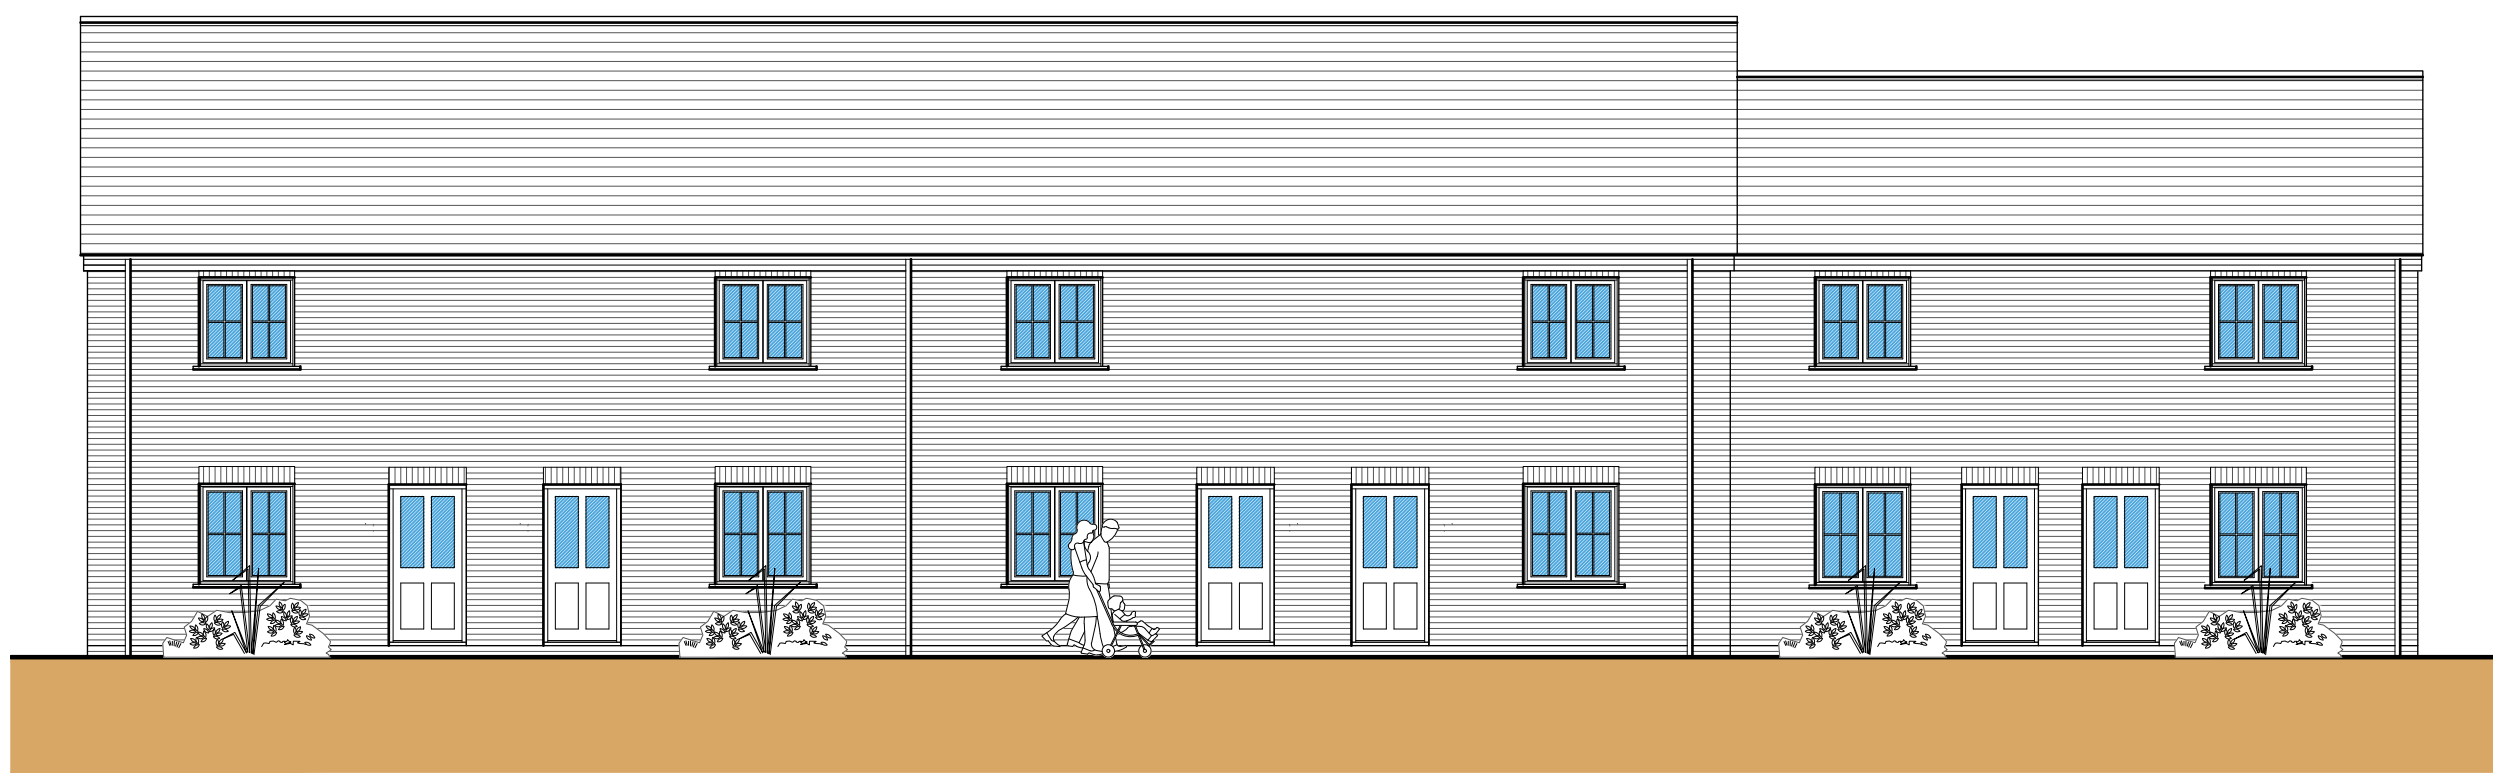

Front Elevation
Scale: 1:100

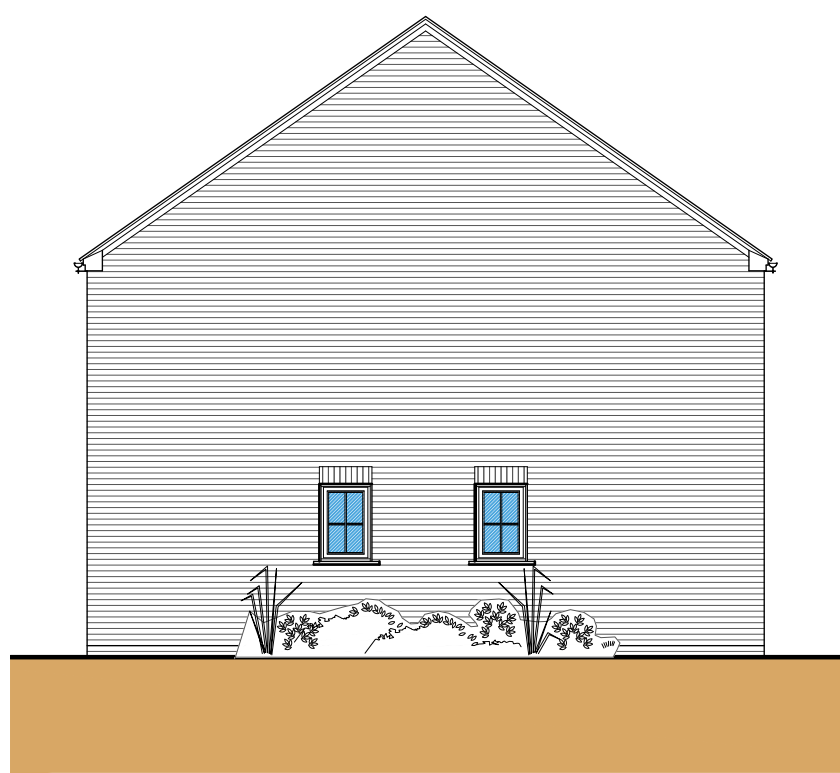

Side Elevation
Scale: 1:100

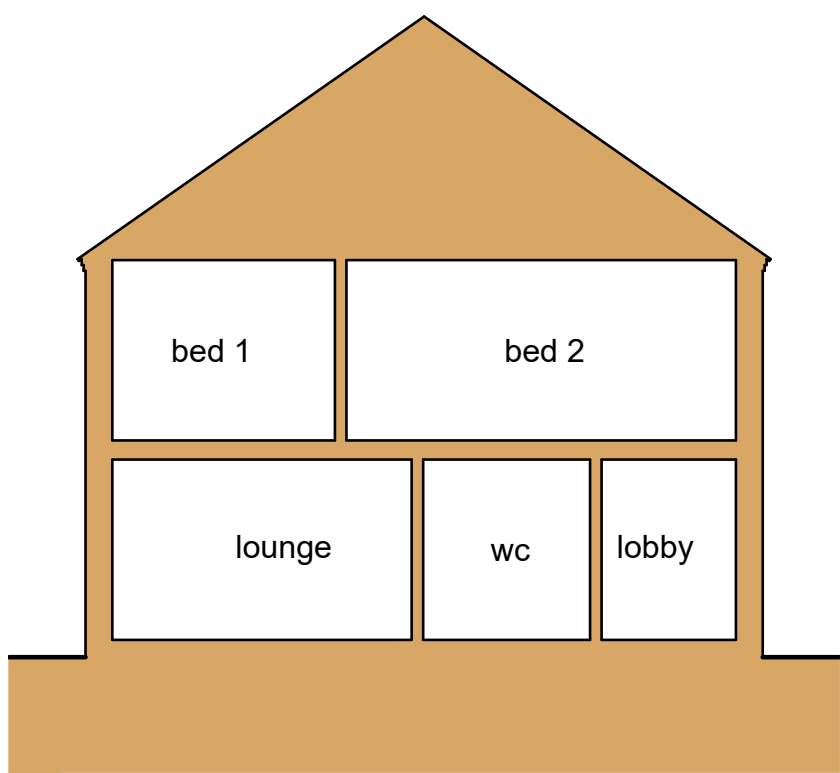


Section A-A
Scale: 1:100




Rear Elevation
Scale: 1:100




Side Elevation
Scale: 1:100

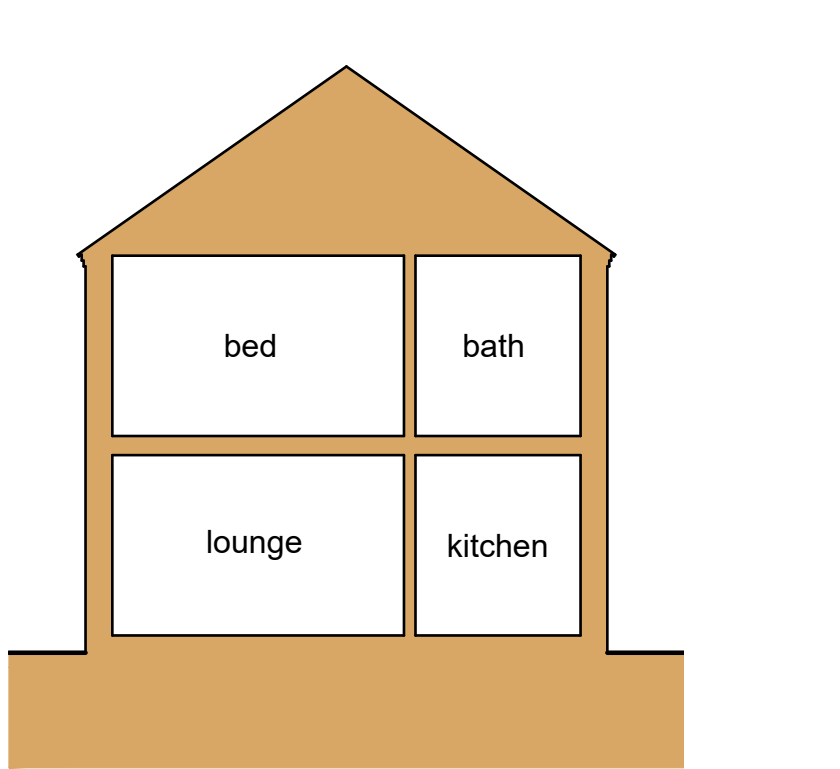

Section B-B
Scale: 1:100

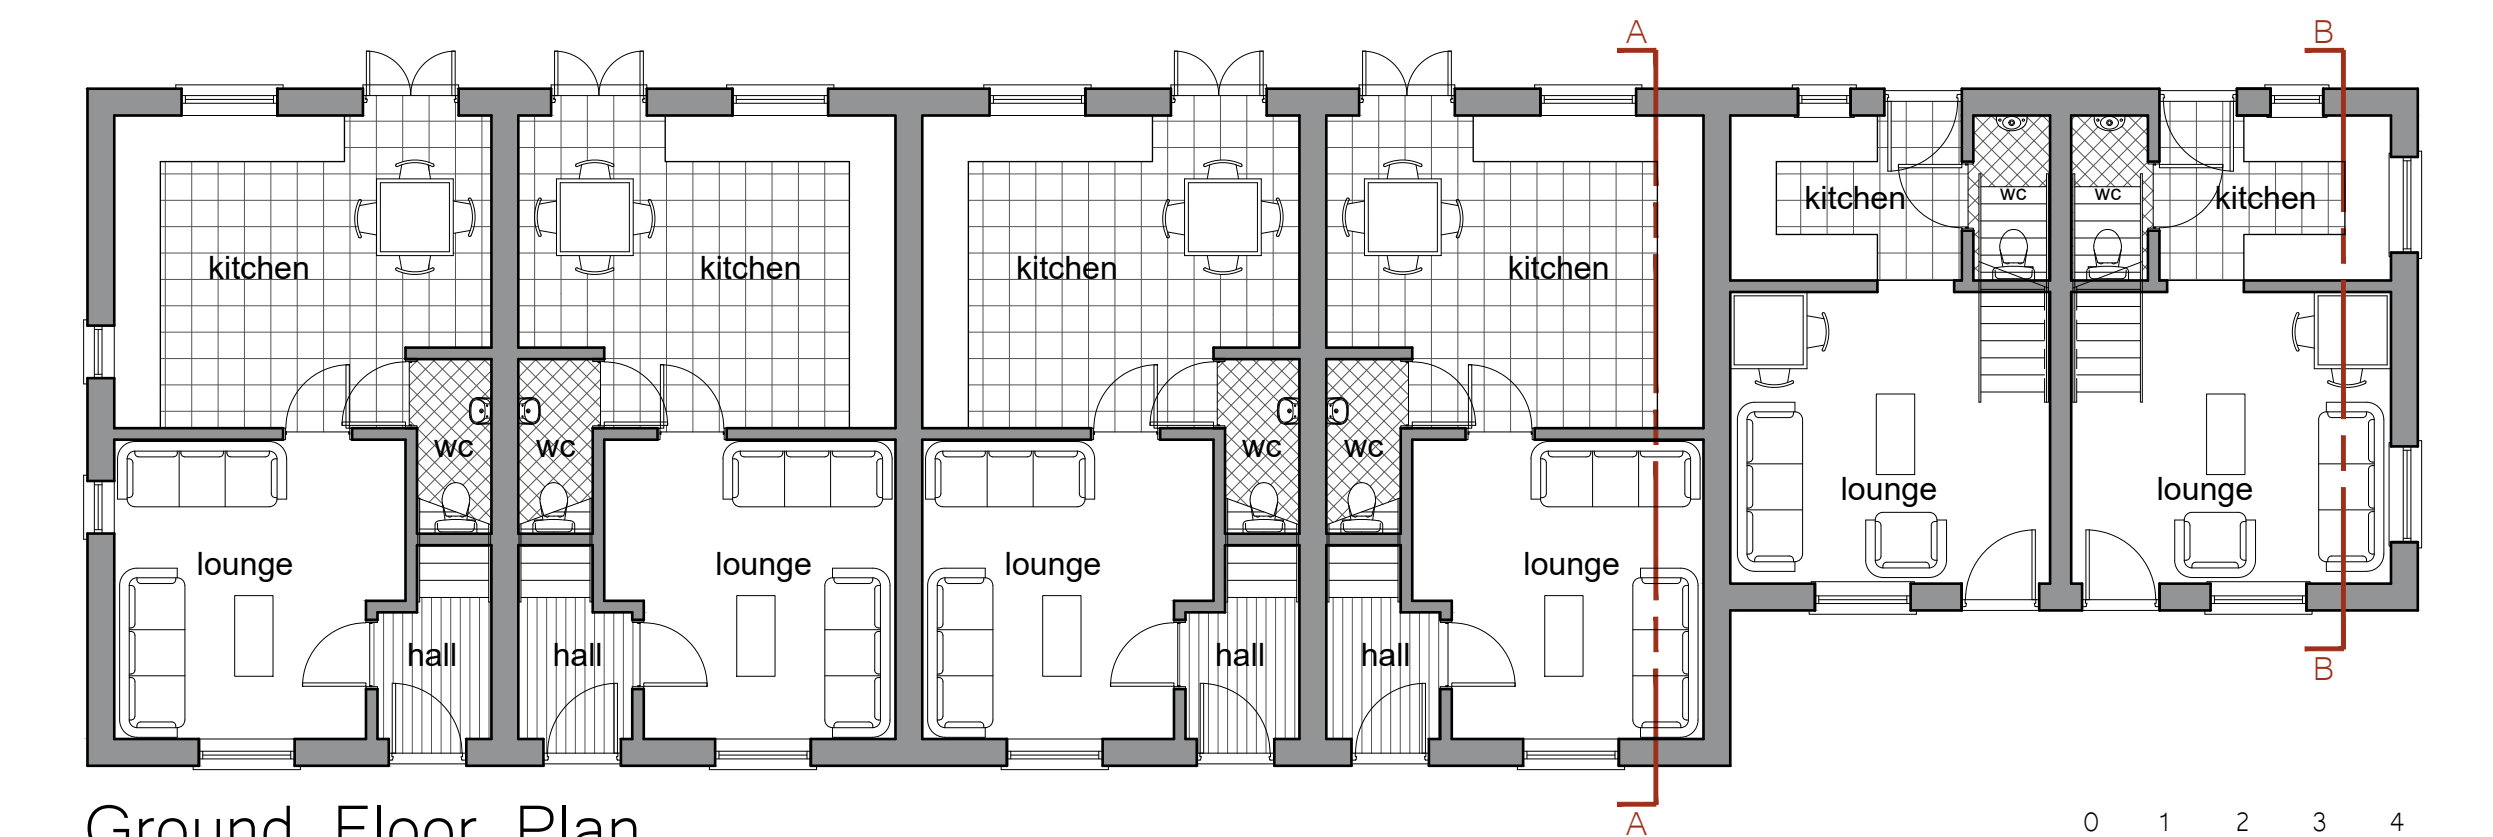

Ground Floor Plan
Scale: 1:100

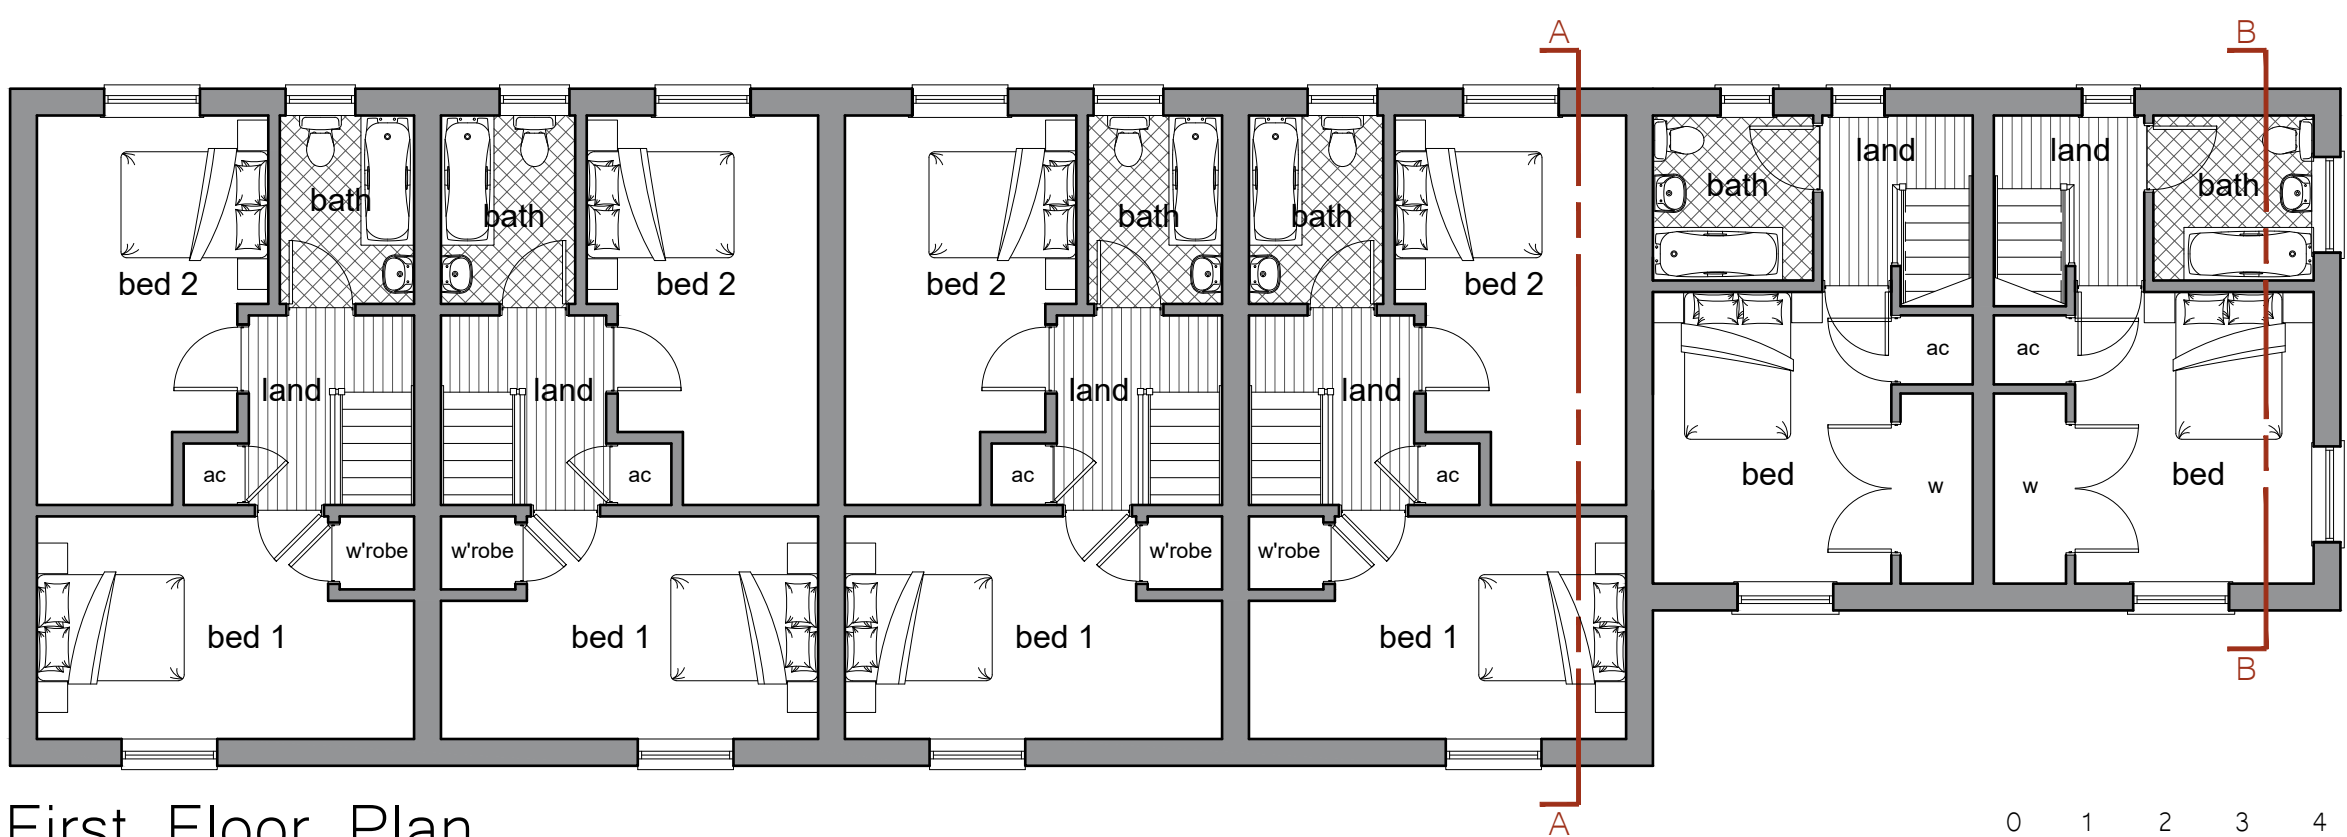

First Floor Plan
Scale: 1:100

- General Notes
- 1.This drawing shall not be scaled, figured dimensions only to be used.
 - 2.All dimensions are shown in 'mm' unless otherwise stated.
 - 3.The contractor, sub-contractors and suppliers must verify all dimensions on site prior to the commencement of any work.
 - 4.This drawing is to be read in conjunction with all relevant engineers and specialist sub-contractors drawings and specifications.
 - 5.Any discrepancies are to be brought to the designers attention.

Revisions	
A	May 2018
Clients Amendments	

Status

FOR APPROVAL

SWANN
EDWARDS
ARCHITECTURE

Swann Edwards Architecture Limited, Fen Road,
Guyhirn, Wisbech, Cambs. PE13 4AA
t 01945 450694 e info@swannedwards.co.uk w www.swannedwards.co.uk

Job Title		Date	Scale
Proposed Residential Development		April 2018	1:100
Drawing Title		Job No.	Drawn by
Planning Drawing		SE-955	MN
House Type 4		Dwg No.	Revision
Floor Plans and Elevations		14	A