


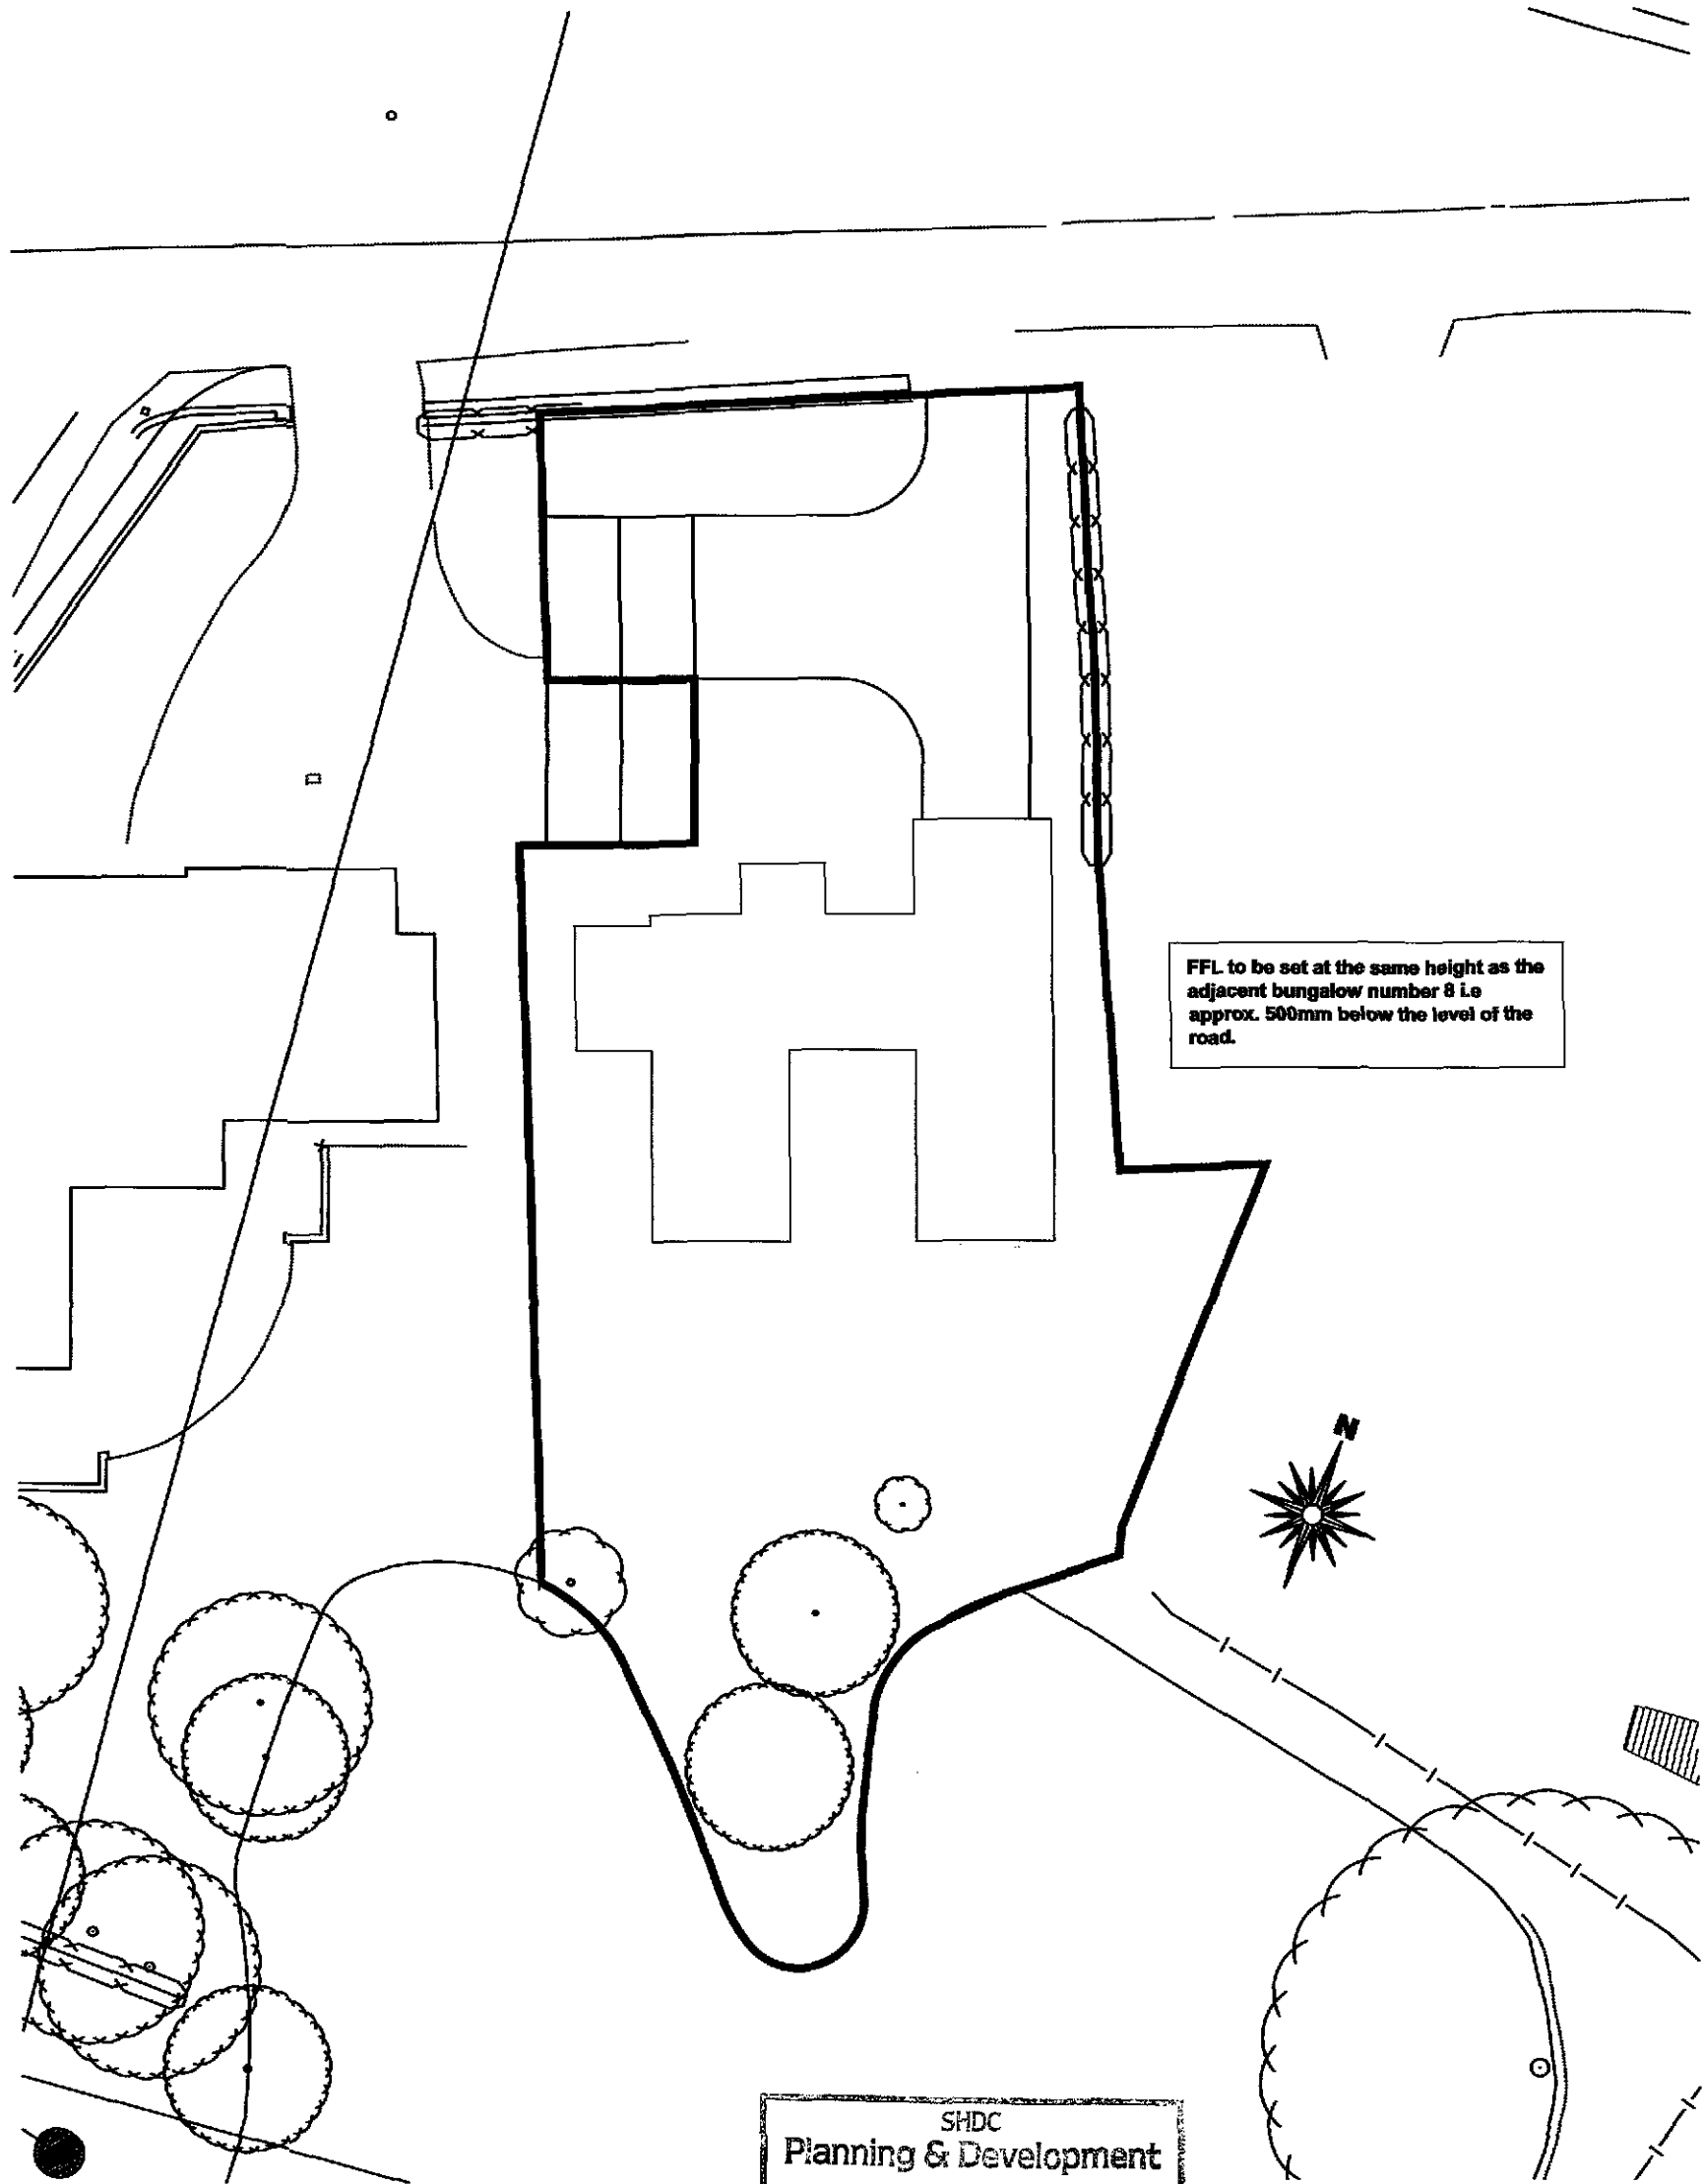

Site Block Plan
Scale 1:250

SHDC
Planning & Development
27 MAY 2010
Ref: 04SI-10



2nd Floor - 58 Sheepmarket
Spalding
PE11 1BH
Tel: 01775 788 921
e-mail: enquiries@remwaydesign.co.uk

Site :

Mr T Morriss

Client :

**Residential Development at:
Low Road,
Crowland**

Date : ****

Scale : as noted



Drawing No:

1892-02

SHDC
Planning & Development

27 MAY 2010

Ref: 0451-10

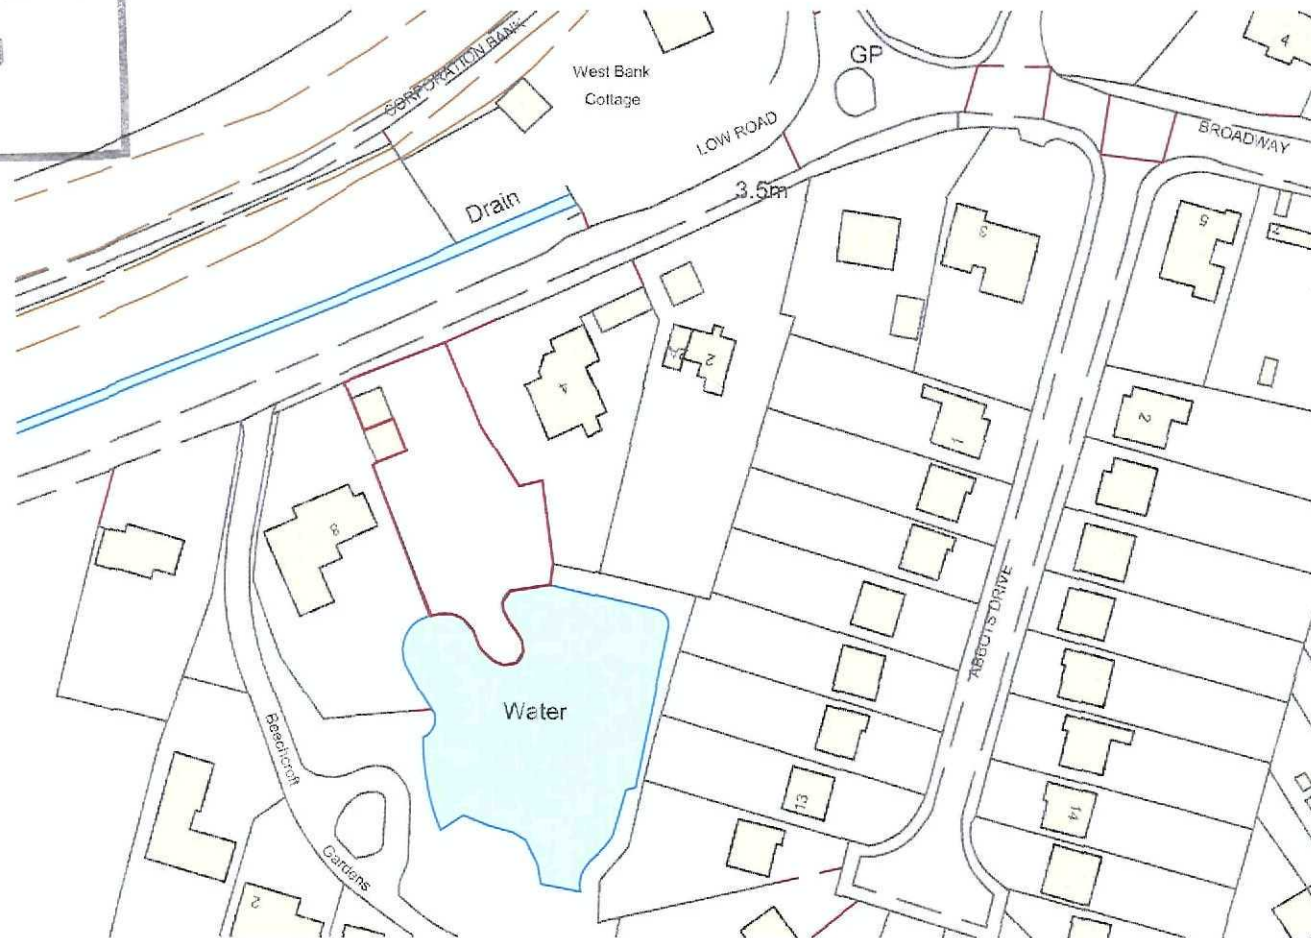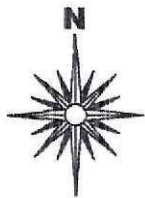

Site Location Plan

Scale 1:1250



2nd Floor • 5B Sheepmarket
Spalding
PE11 1BH
Tel: 01775 766 921
e-mail: enquiries@remwaydesign.co.uk

Site:

Mr T Morriss

Client:

**Residential Development at:
Low Road,
Crowland**

Date: ****

Scale: as noted


Drawing No:

1892-01


Contractor to check all Dimensions on site prior to ordering materials / commencing work.Do Not Scale from this Drawing - If in doubt then please ask




Front Elevation
Scale 1:100

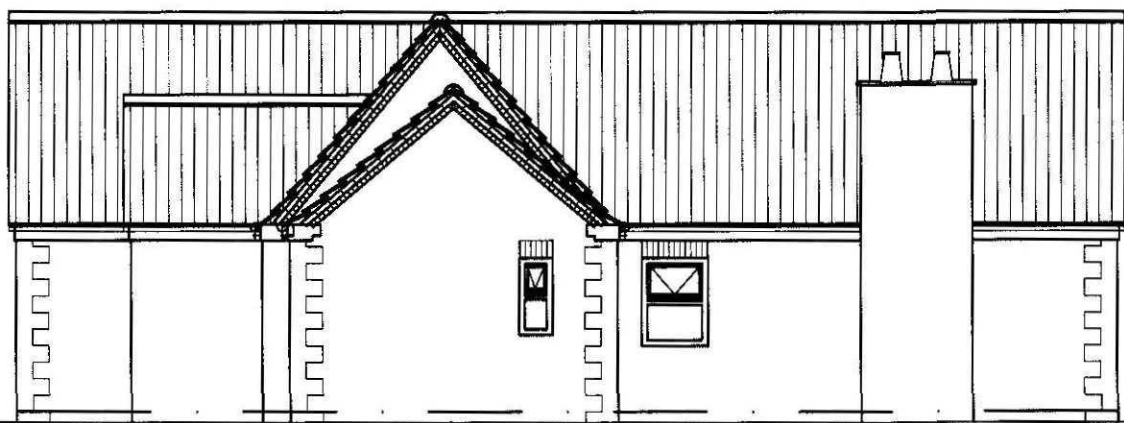


Side Elevation
Scale 1:100

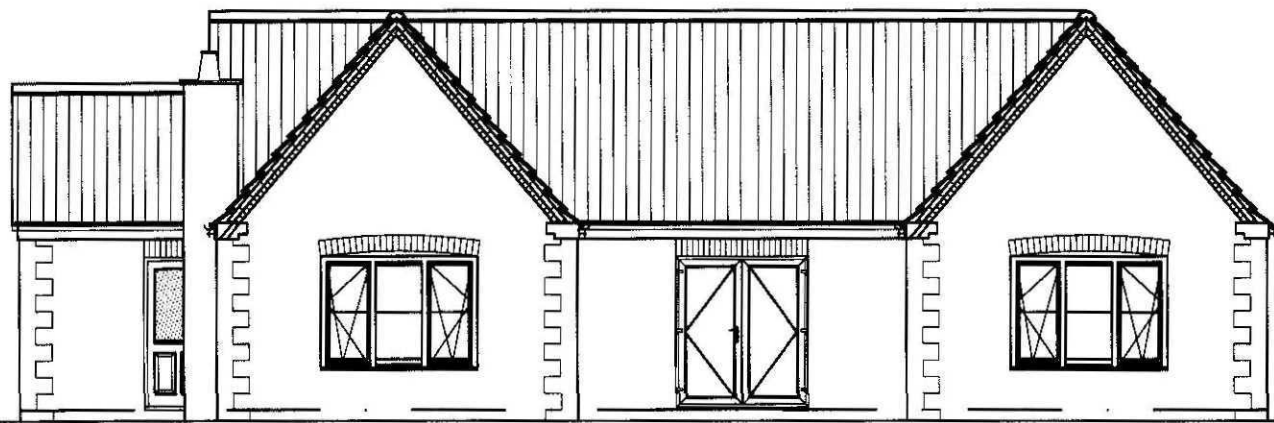

Rear Elevation
Scale 1:100

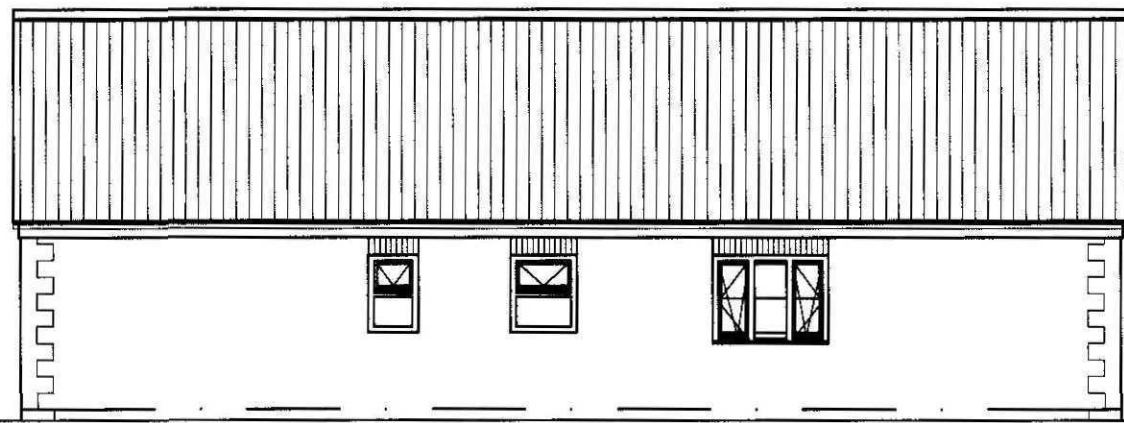


Side Elevation
Scale 1:100

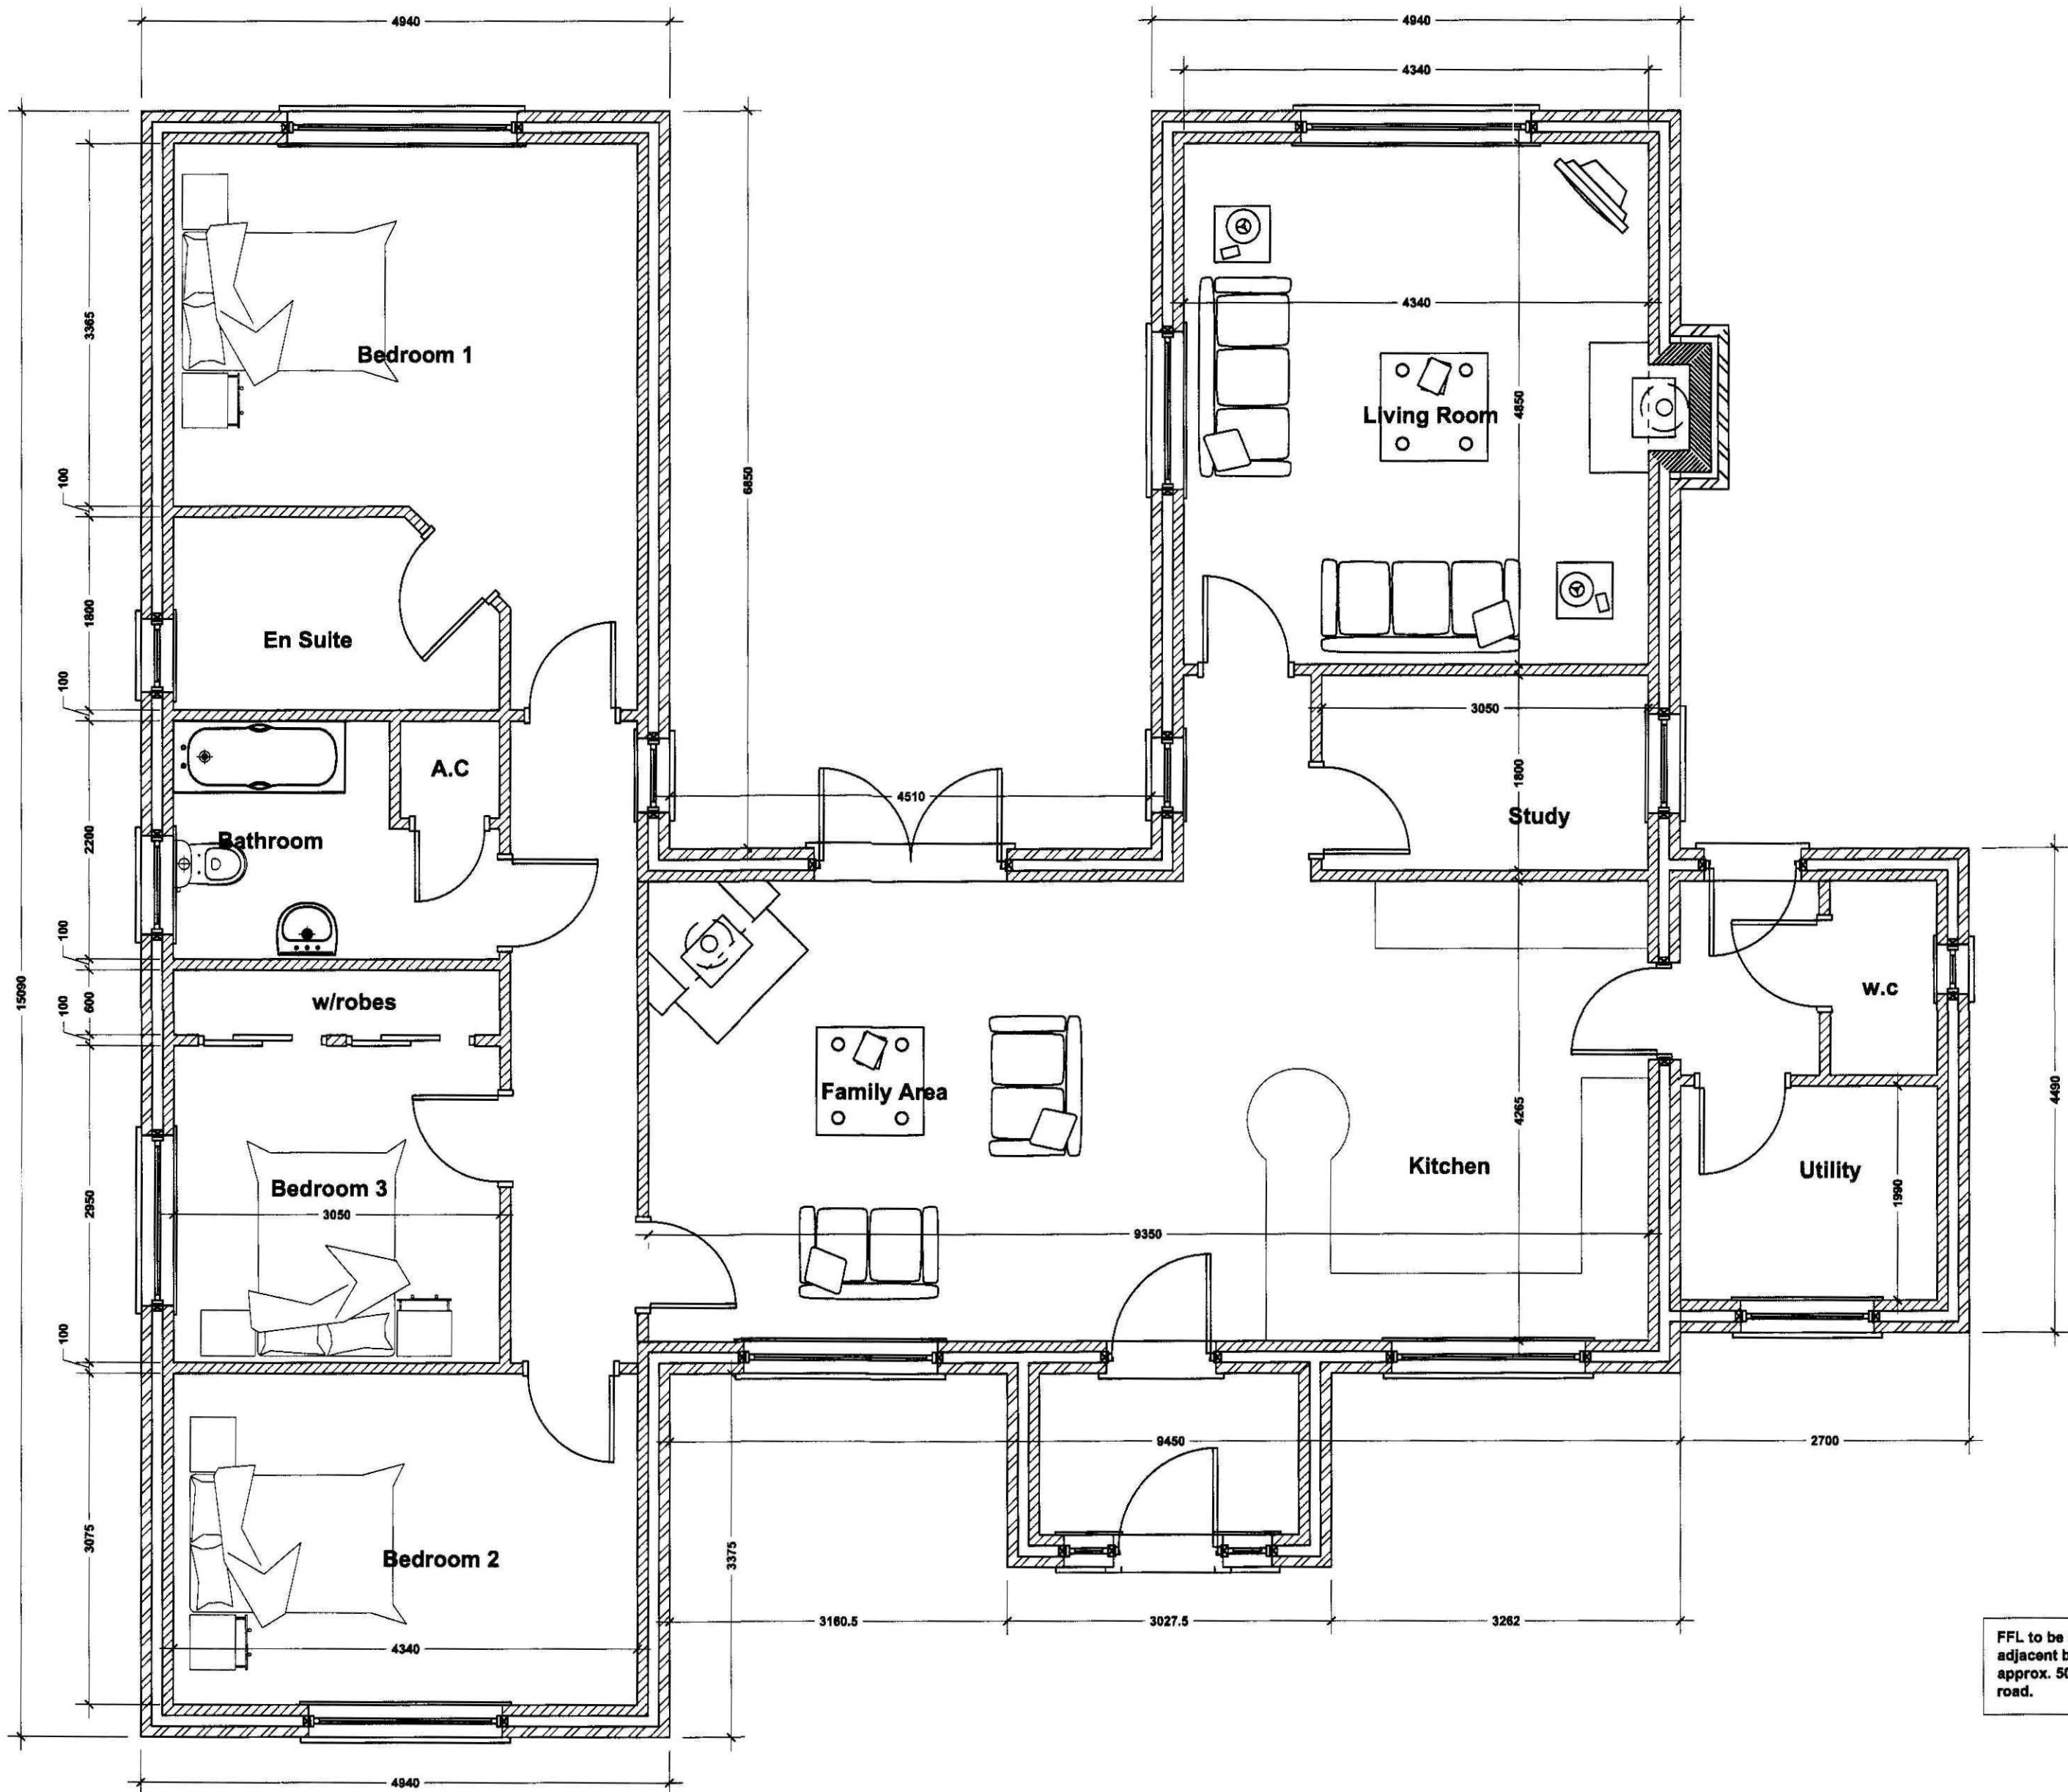

General Arrangement Plan
Scale 1:50

Brickwork = Kenilworth Antique
Desimpe Stock brick
Roof Covering = Victorian Old Hollow
Pantiles by Sandikoff
Windows and Doors = uPVC

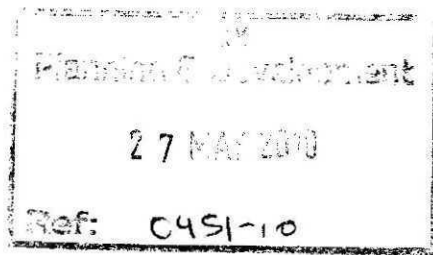

GENERAL CONDITIONS
Contractors are responsible for checking all dimensions on site
when work commences and before ordering any materials. Any
discrepancies should be brought to the attention of the Client
for remedial action before commencing further.

All materials not specified to be of a standard suitable for the
work proposed and be fit for purpose. All work to be in
accordance with good building practice and all necessary BS
codes for Workmanship on Building Sites.

Revisions

"C" - 26.06.10 - Amended to suit Clients comments
"B" - 11.05.10 - Amended to suit Clients comments
"A" - 13.04.10 - Amended to suit Clients comments

Client:

Mr T Morriss

Site:

Residential Development at:
Low Road,
Crowland

Drg Title:

Proposed Plans and
Elevations



2nd Floor - 5B Sheepmarket
Spalding
PE11 1BH
Tel: 01775 768 921
e-mail: enquiries@remwaydesign.co.uk

Drg Size	Drawing Number	Revision
A1	1892-03	C