
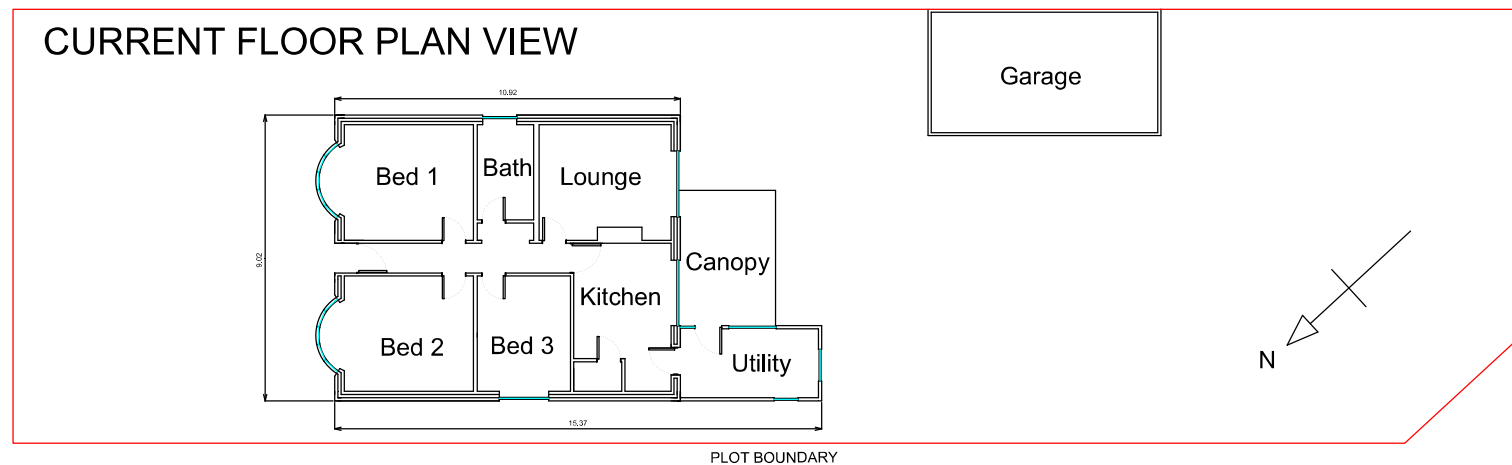


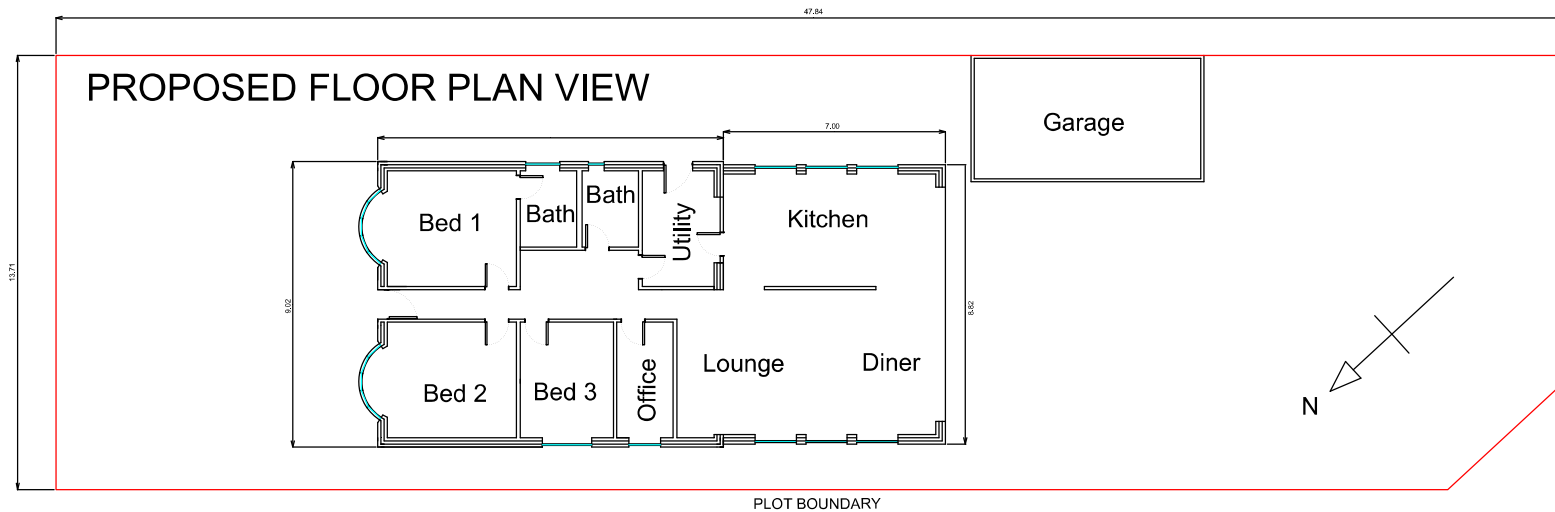

SCALE 1:100 0 5 m 10 m

TITLE	SITE FLOOR PLANS	DRAWING N°	BDN-02	DATE	26-05-2024
ADDRESS	4 BARBERS DROVE NORTH, CROWLAND, PE6 0BE				