




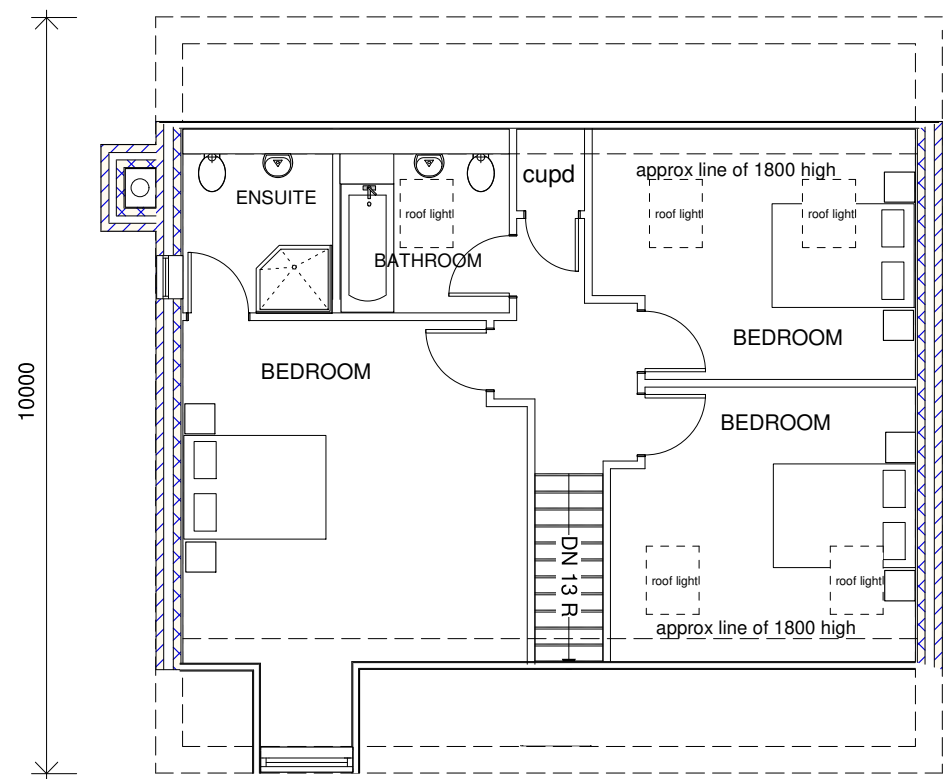

66 sqm floor area
FIRST FLOOR PLAN

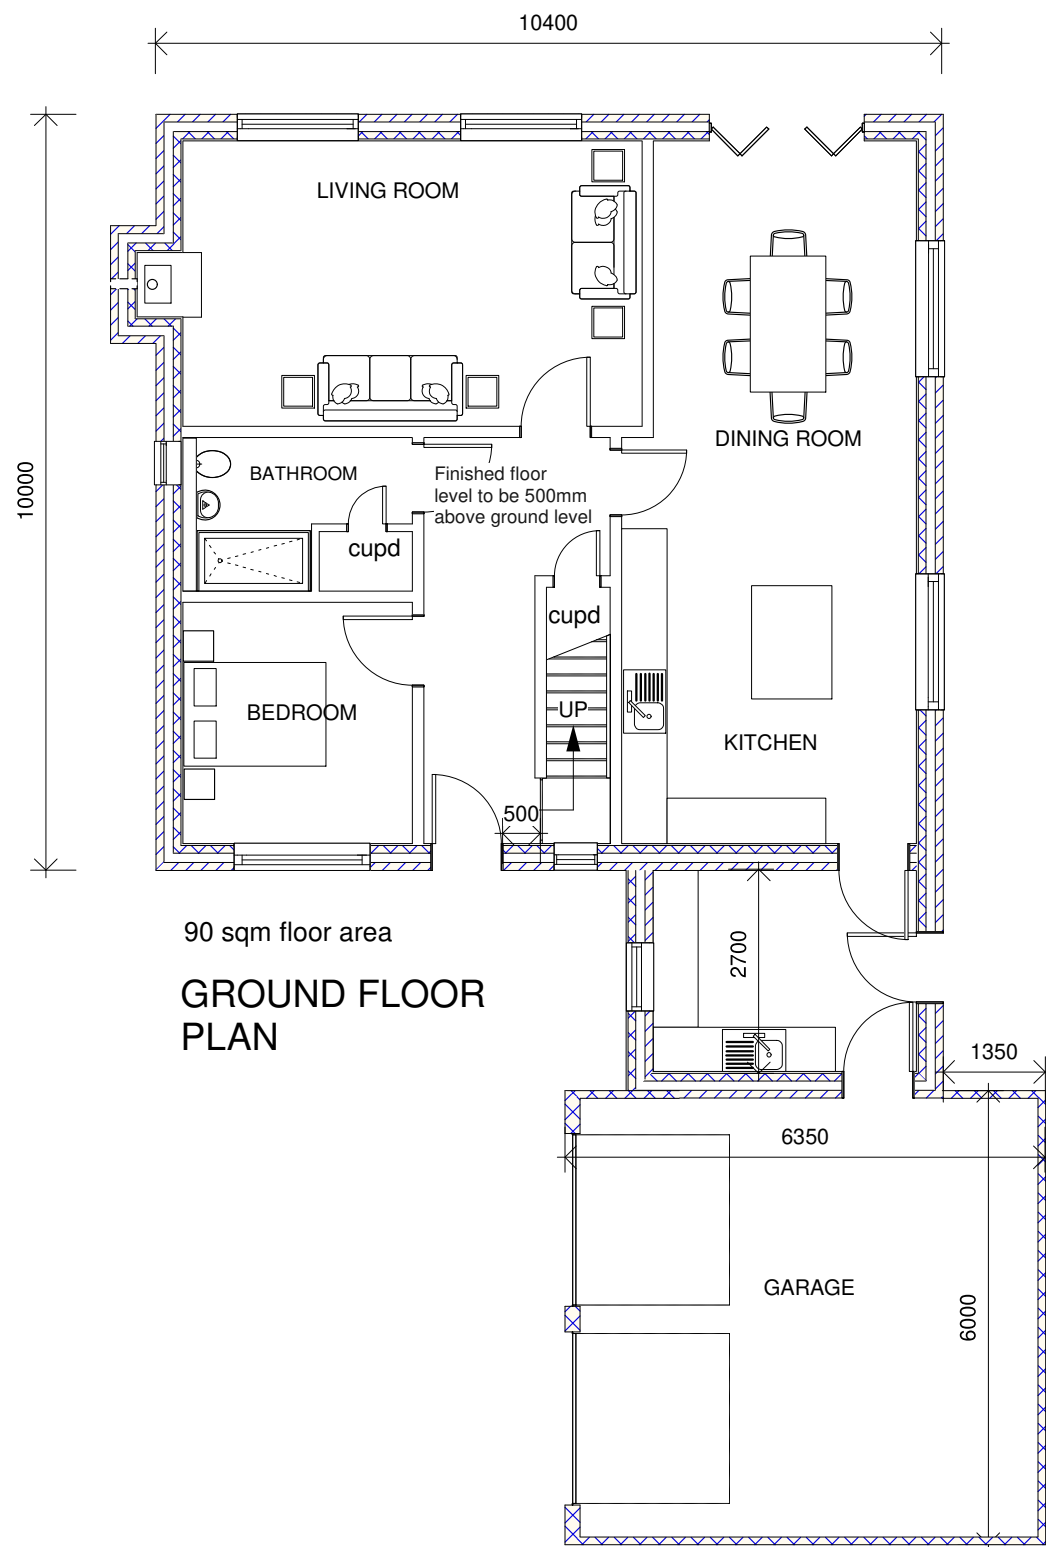


90 sqm floor area
GROUND FLOOR PLAN

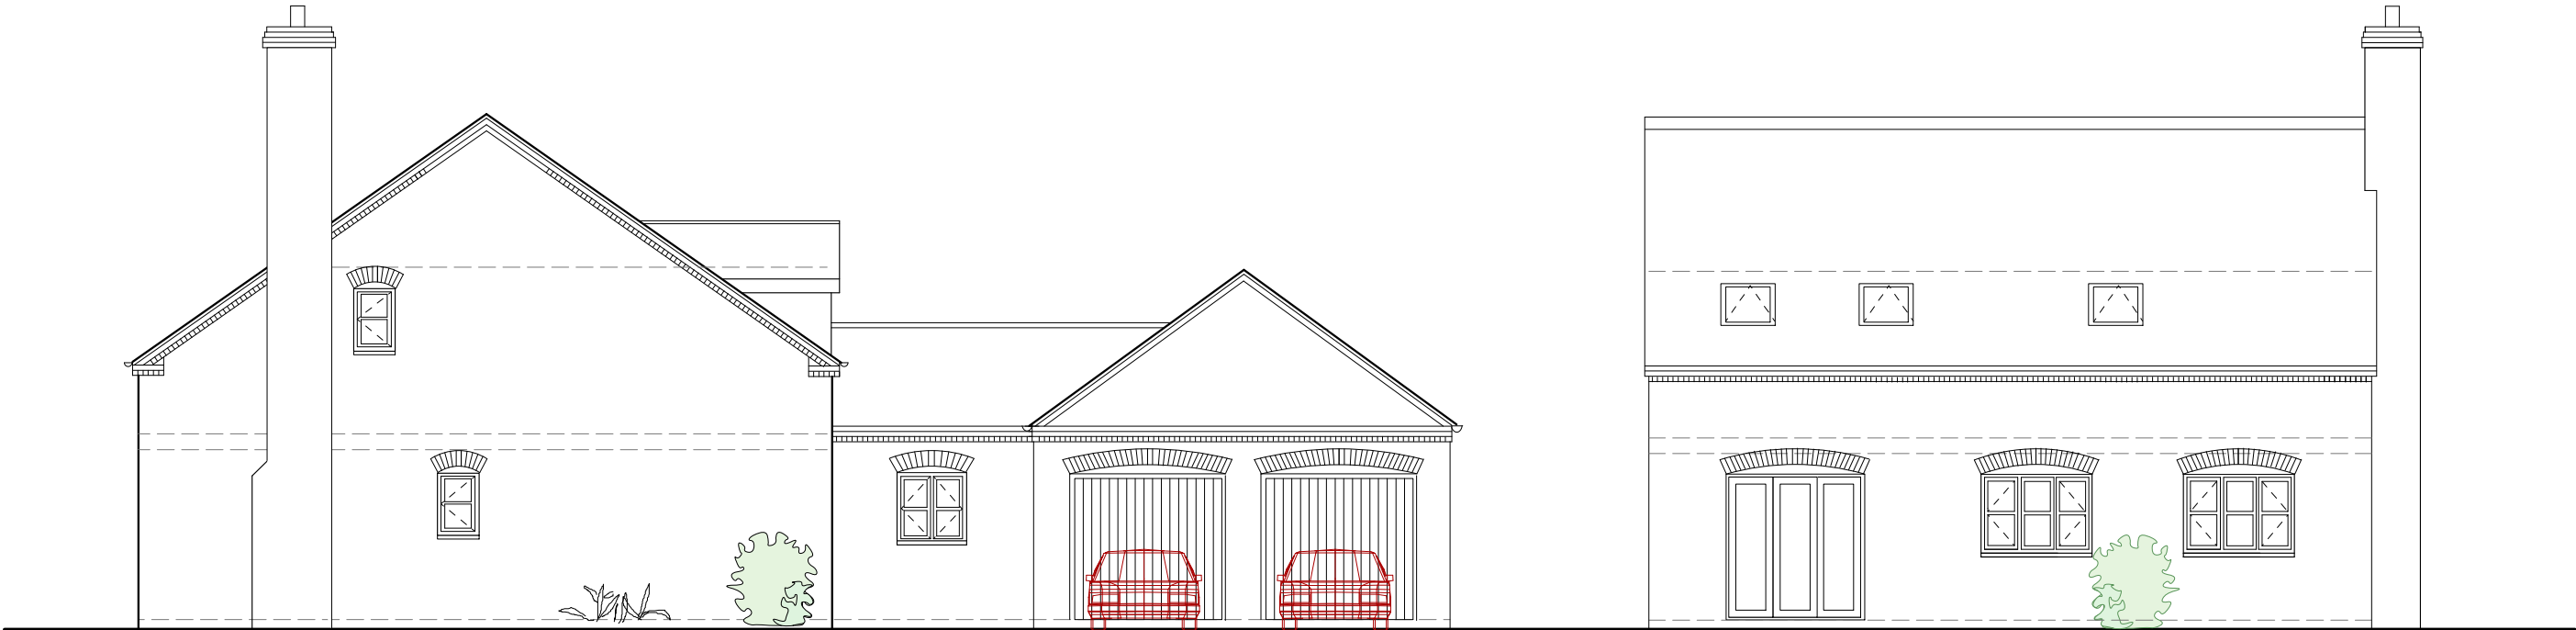

SIDE ELEVATION

REAR ELEVATION

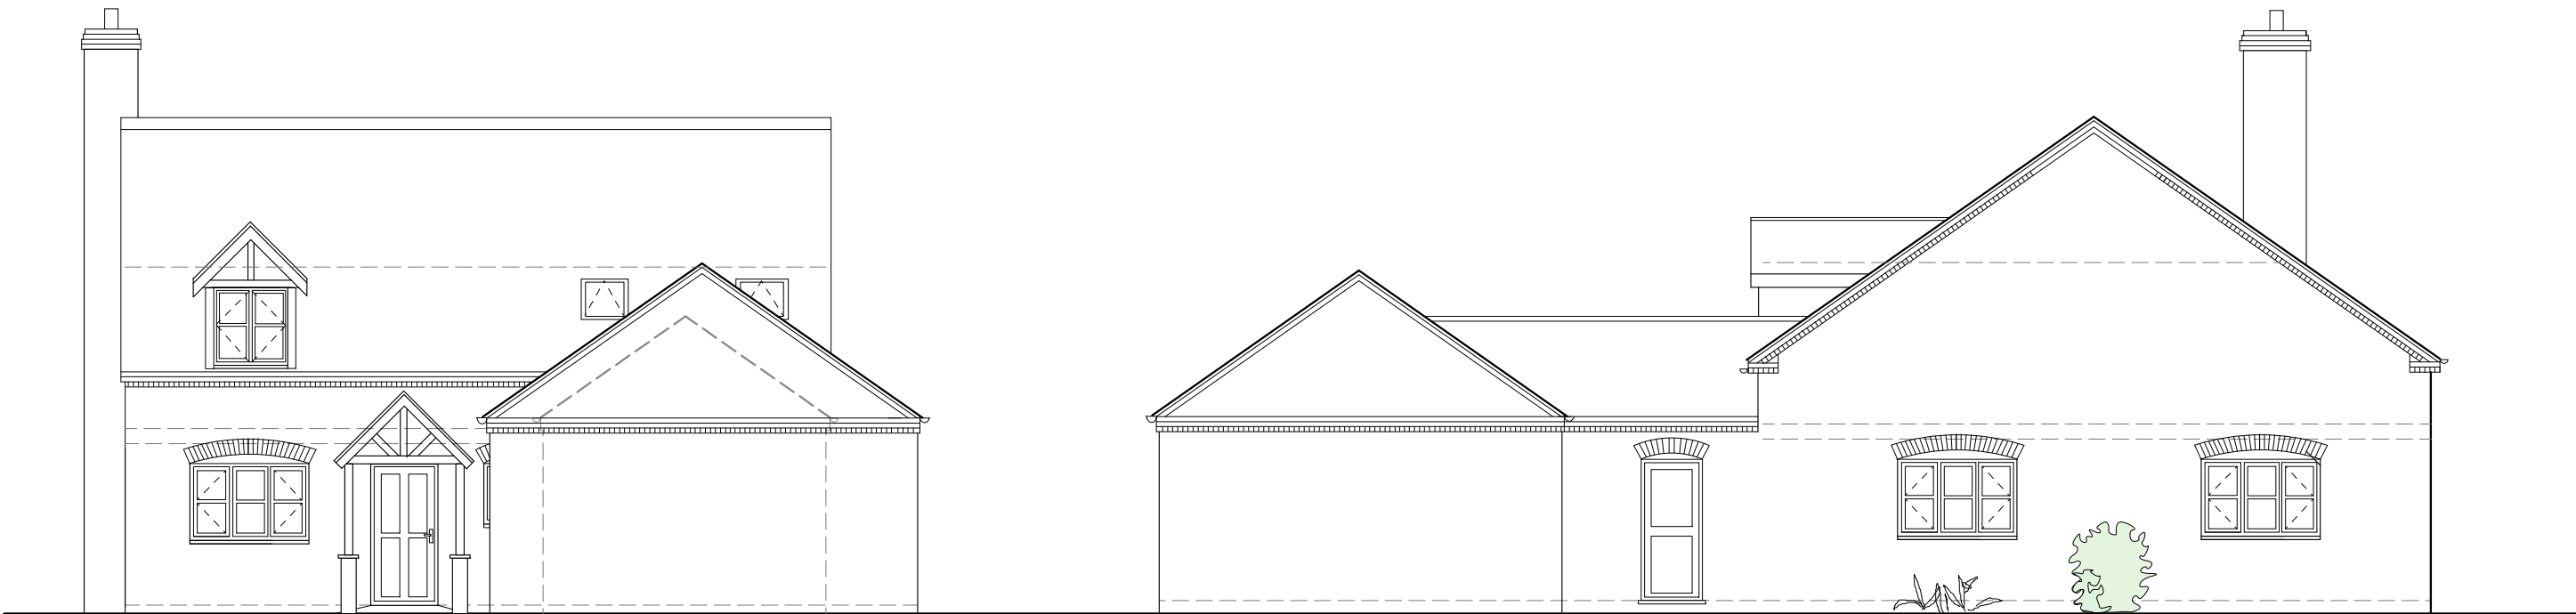

FRONT ELEVATION

SIDE ELEVATION

Scale Bar - 1:100



Project PLOT 8,POSTLAND ROAD CROWLAND				Aspect Architectural Design
Title PLOT 8 FLOOR PLANS & ELEVATIONS				
29A Church Street Northborough Peterborough PE6 9BN Telephone 07907030047				
Scale 1:100	Date Nov 19	Job No 219	© Copyright	
Category D	CisB Element (--)	Sequential No 03	Revisions A	

Rev A: July 20 - Finish floor level confirmation note added to the ground floor plan