




plot 1 plot 2
PROPOSED FRONT ELEVATION 1:100




plot 1 plot 2
PROPOSED REAR ELEVATION 1:100

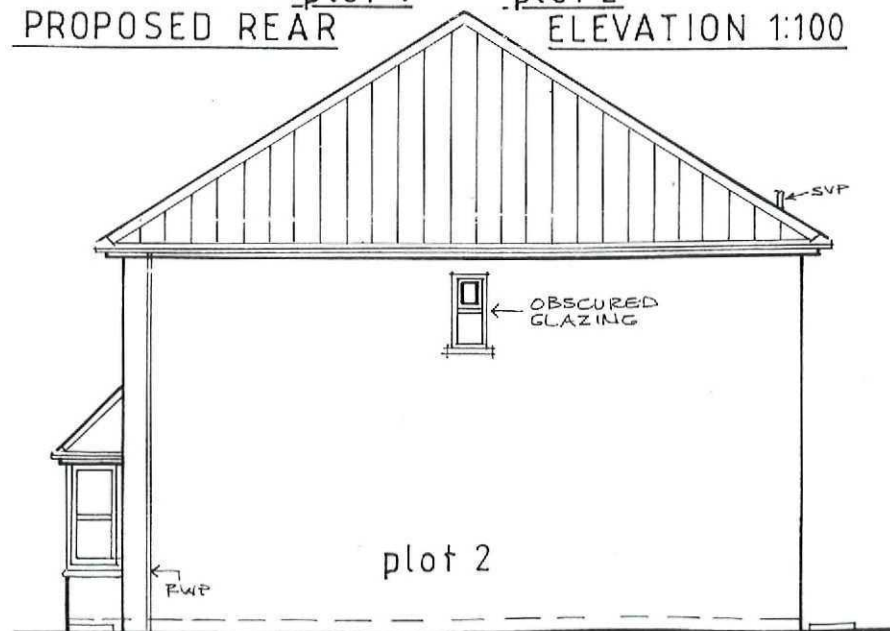


plot 2
PROPOSED SIDE ELEVATION 1:100

Proposed Materials:
Walls; Hanson Village Sunlight
Brickwork.
Roof; Sandtoft Double Grey
Pantiles.
White UPVC Doors, windows,
fascia, gutter & downpipes.

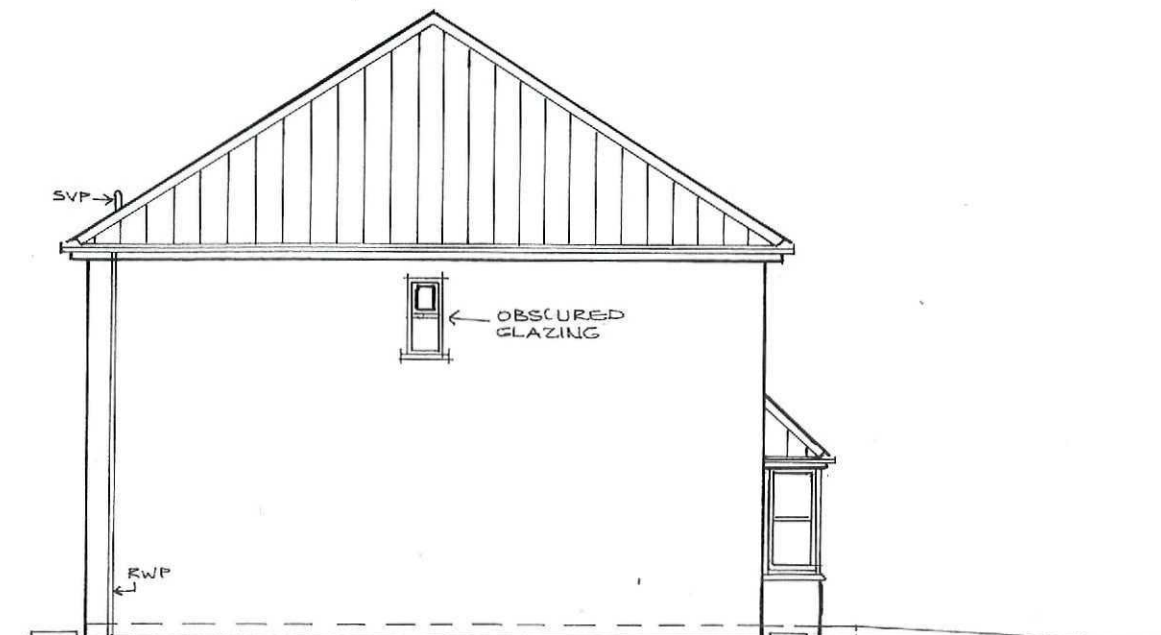


plot 1
PROPOSED SIDE ELEVATION
1:100

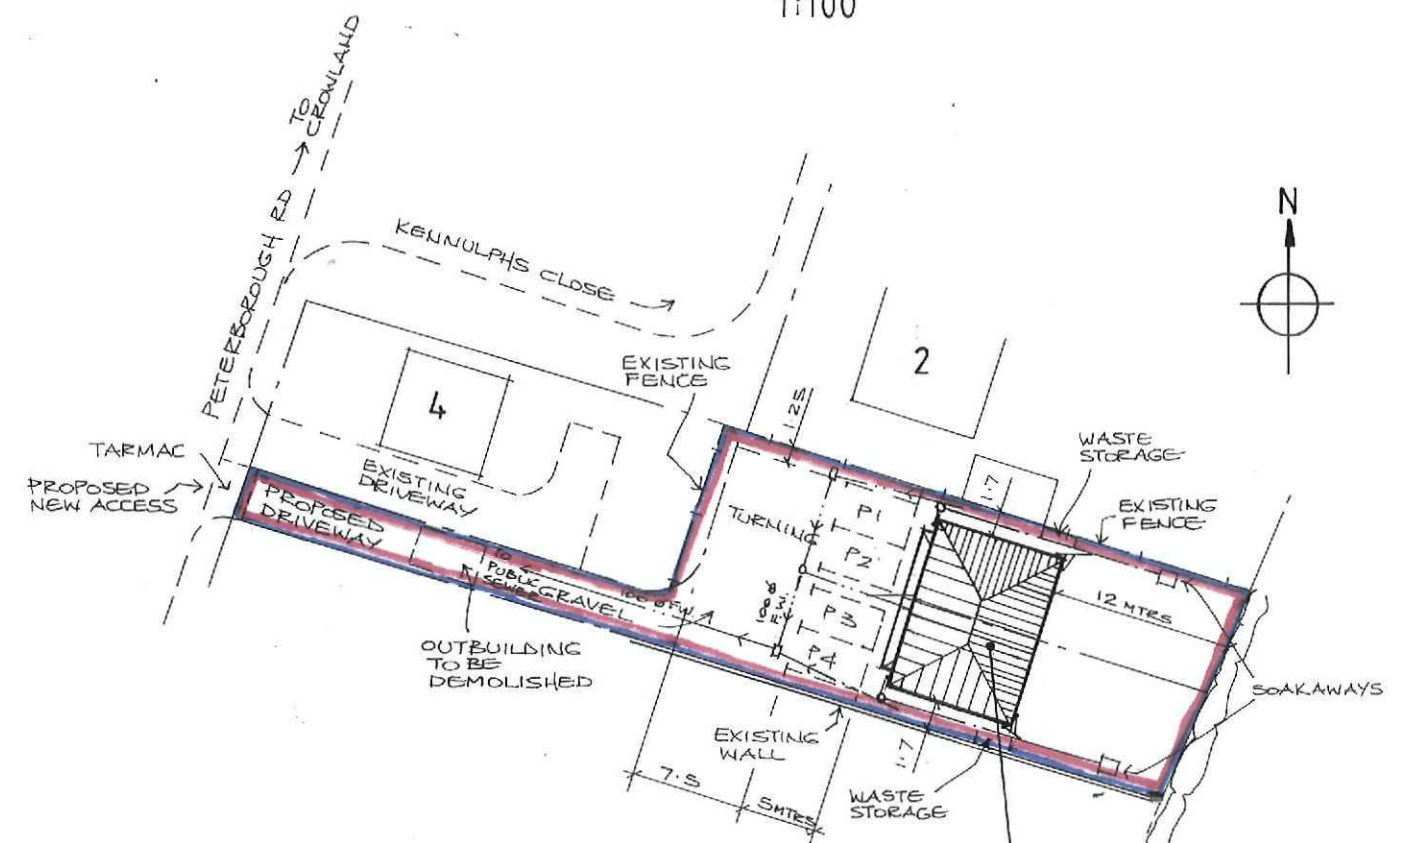

BLOCK PLAN 1:500

Proposed
1 No. pair semi-detached
dwellings.

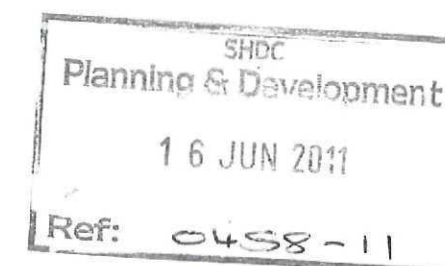

Subject to Planning Permission.

Proposed One Pair Semi -
Detached
Dwellings & New Access at
Land to the rear of 4 Peterborough
Road,
Crowland, Peterborough
for Messrs A & C. Cooper
Scale: as shown. Date: June 2011.

CC/DA/10027/11