

 


SITE PLAN

Scale 1:500

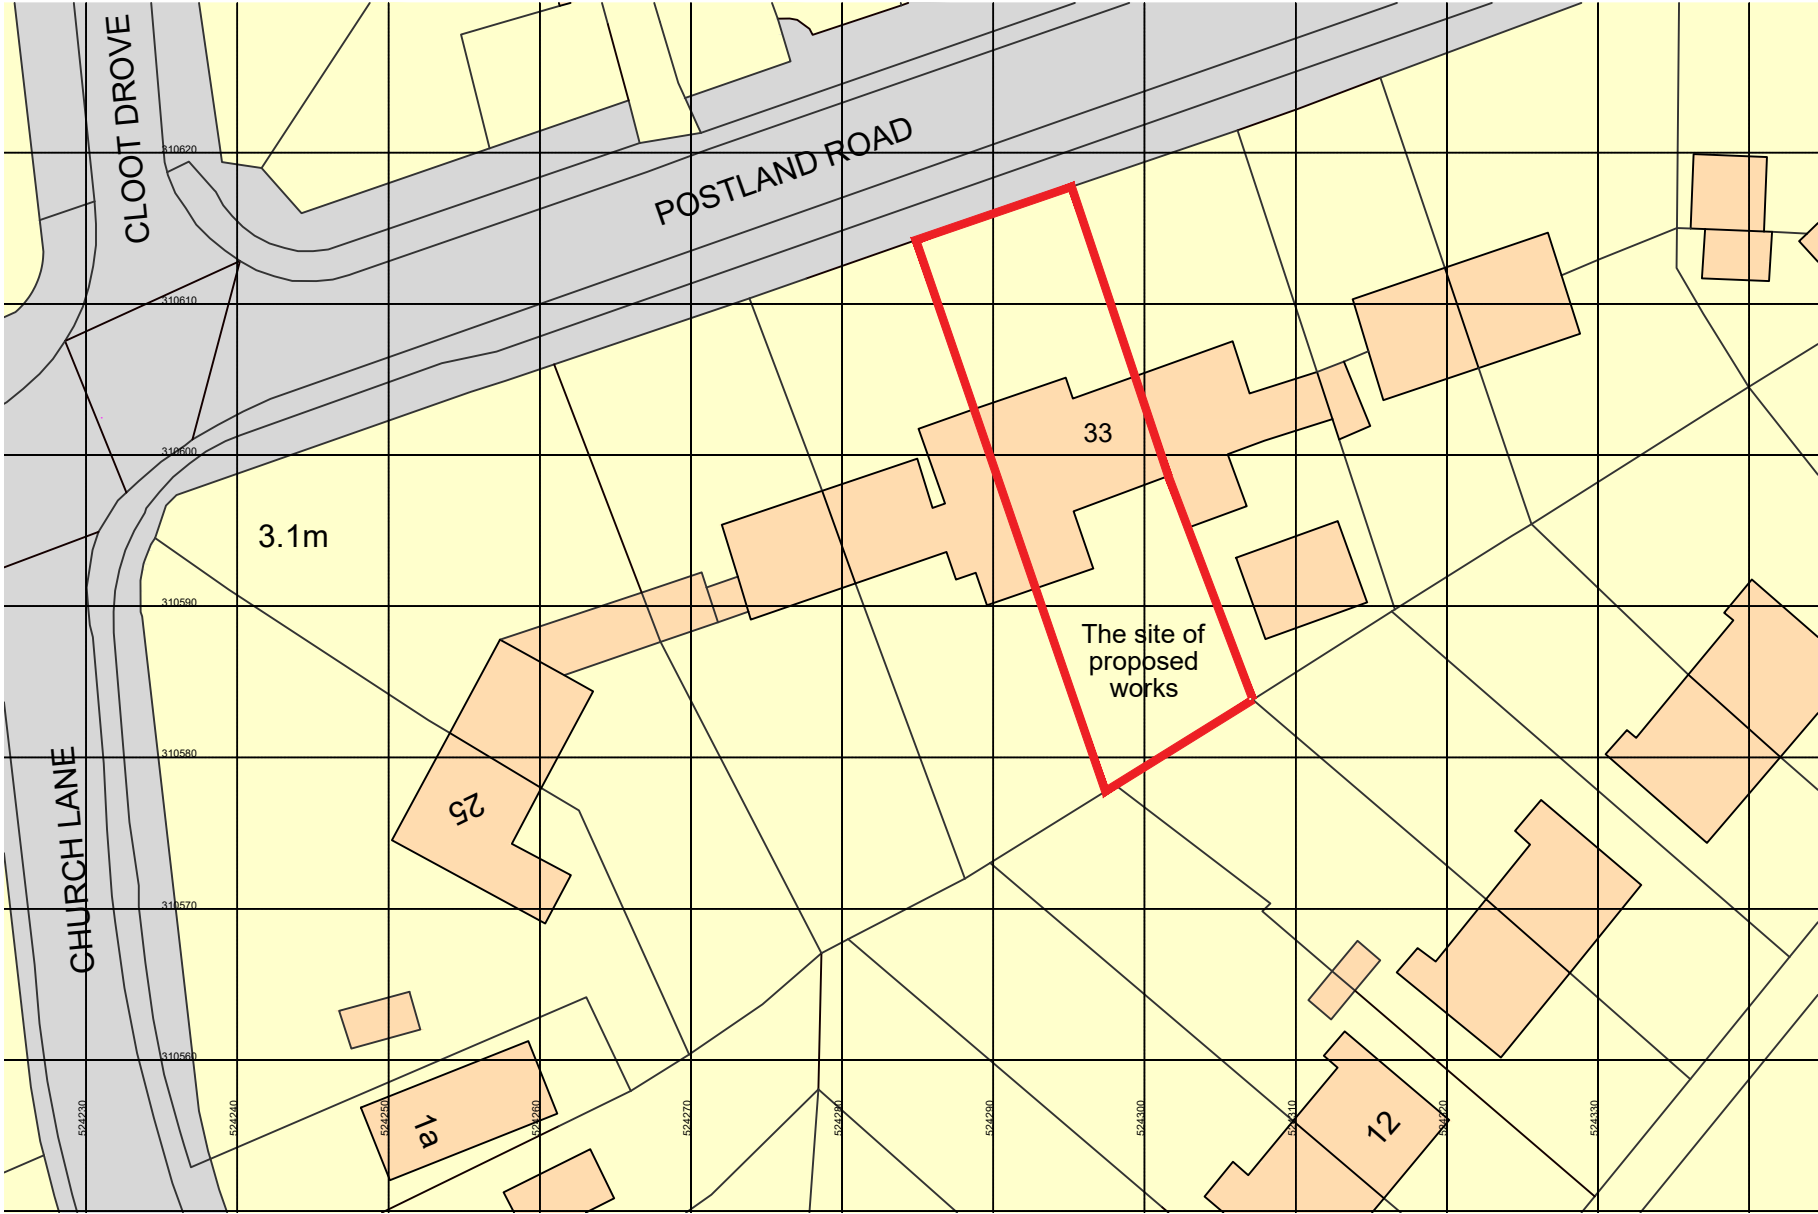

- = Site boundary line.
- = Building footprint.

 


Ordnance Survey, (c) Crown Copyright 2022. All rights reserved. Licence number 100022432

© 2023 DUNGATE DESIGN LIMITED, ALL RIGHTS RESERVED.

DO NOT SCALE FROM THIS DRAWING, IF ADDITIONAL DIMESNIONS ARE REQUIRED PLEASE CONTACT US.

P1	Drawing issued for planning.	2023.05.15
REV:	DESCRIPTION	DATE:
	DRAWN BY: <i>RDL</i>	SCALE @A3: <i>1:500</i>

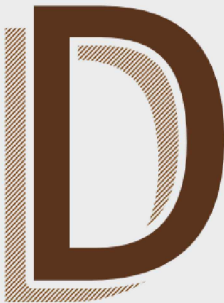

Dungate Design Ltd
Architectural Drafting & Design

CLIENT & LOCATION:

Mr & Mrs Owen
33 Postland Road
Crowland
Peterborough
PE6 0JB

TITLE:

SITE LOCATION PLAN
(AS EXISTING)

STATUS:

PLANNING APPLICATION ISSUE

DRAWING REFERENCE:

010.22 - 01 - P1