



PART GROUND FLOOR PLAN

Scale 1:50

 


- = Existing walls (refer to plan 010.22-03 for details)
- = Proposed internal wall insulation and finish.
- = Proposed walls (details TBC)

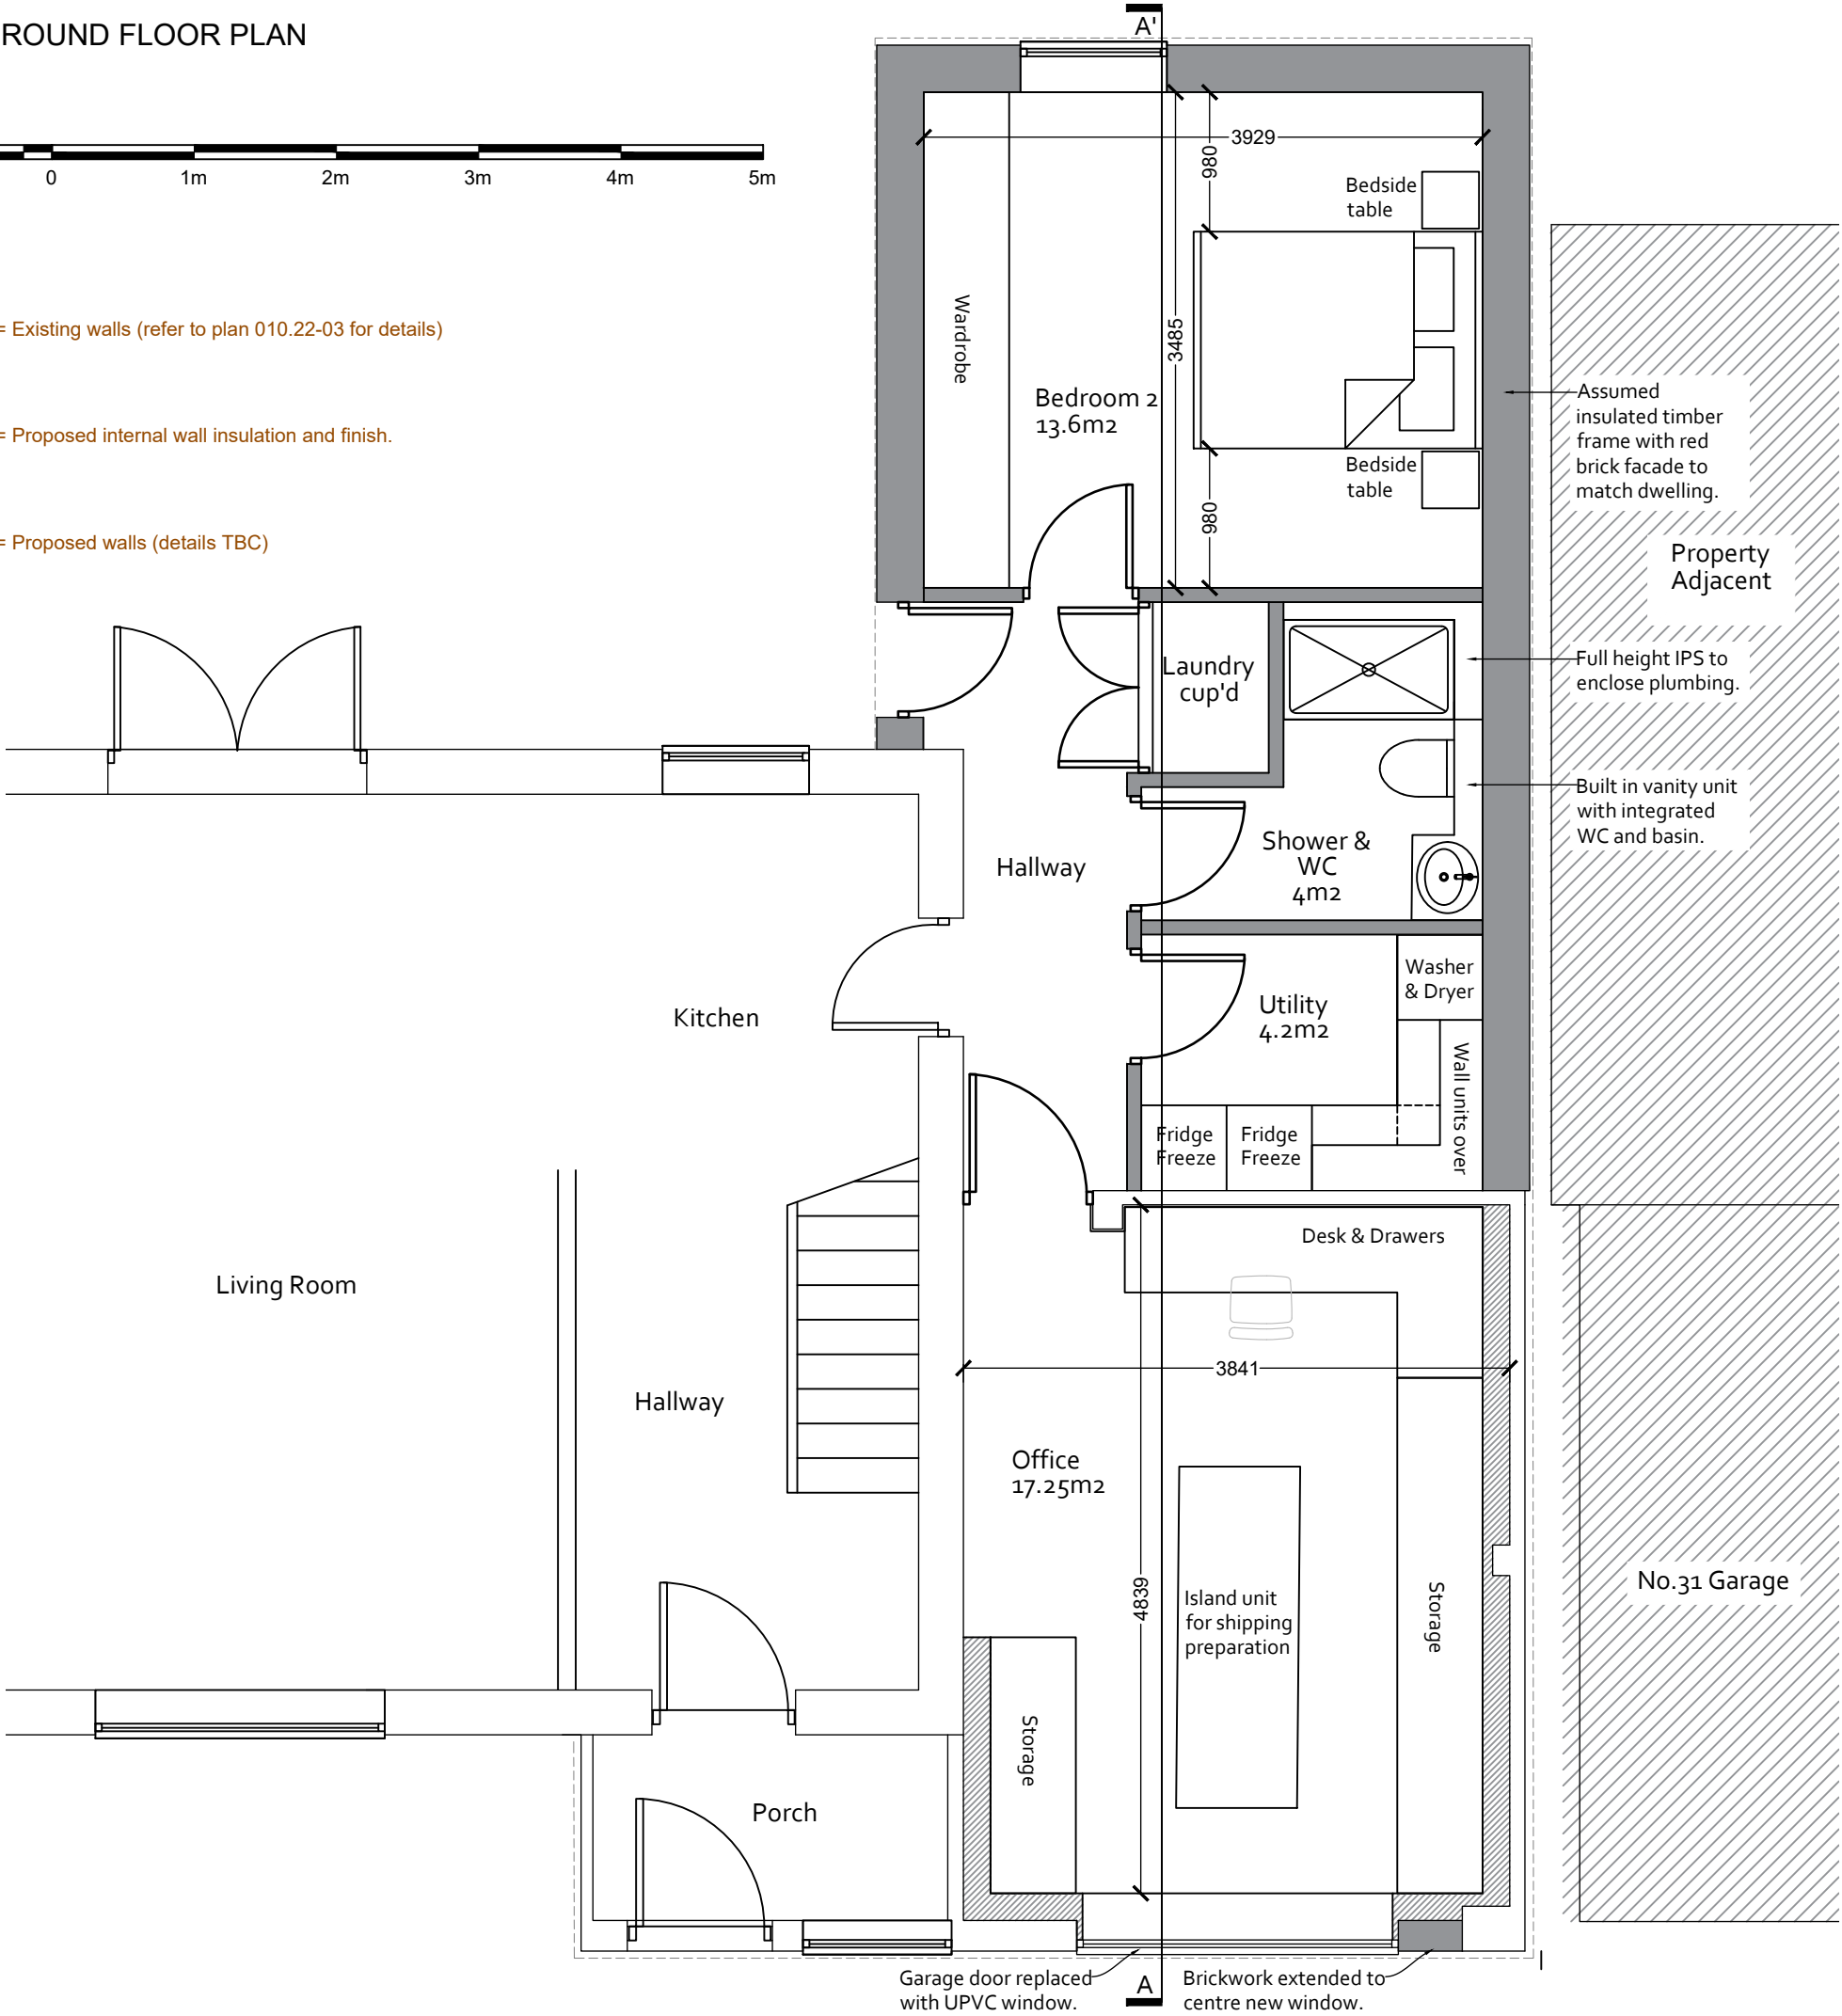

© 2023 DUNGATE DESIGN LIMITED, ALL RIGHTS RESERVED.

DO NOT SCALE FROM THIS DRAWING, IF ADDITIONAL DIMESNIONS ARE REQUIRED PLEASE CONTACT US.

|      |                              |                 |
|------|------------------------------|-----------------|
| P1   | Drawing issued for planning. | 2023.05.15      |
| REV: | DESCRIPTION                  | DATE:           |
|      | DRAWN BY: <i>RDL</i>         | SCALE @A3: 1:50 |

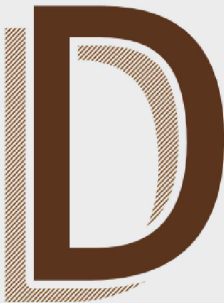

Dungate Design Ltd  
Architectural Drafting & Design

CLIENT & LOCATION:

Mr & Mrs Owen  
33 Postland Road  
Crowland  
Peterborough  
PE6 0JB

TITLE:

PART GROUND FLOOR PLAN  
(AS PROPOSED)

STATUS:

PLANNING APPLICATION ISSUE

DRAWING REFERENCE:

010.22 - 13 - P1