
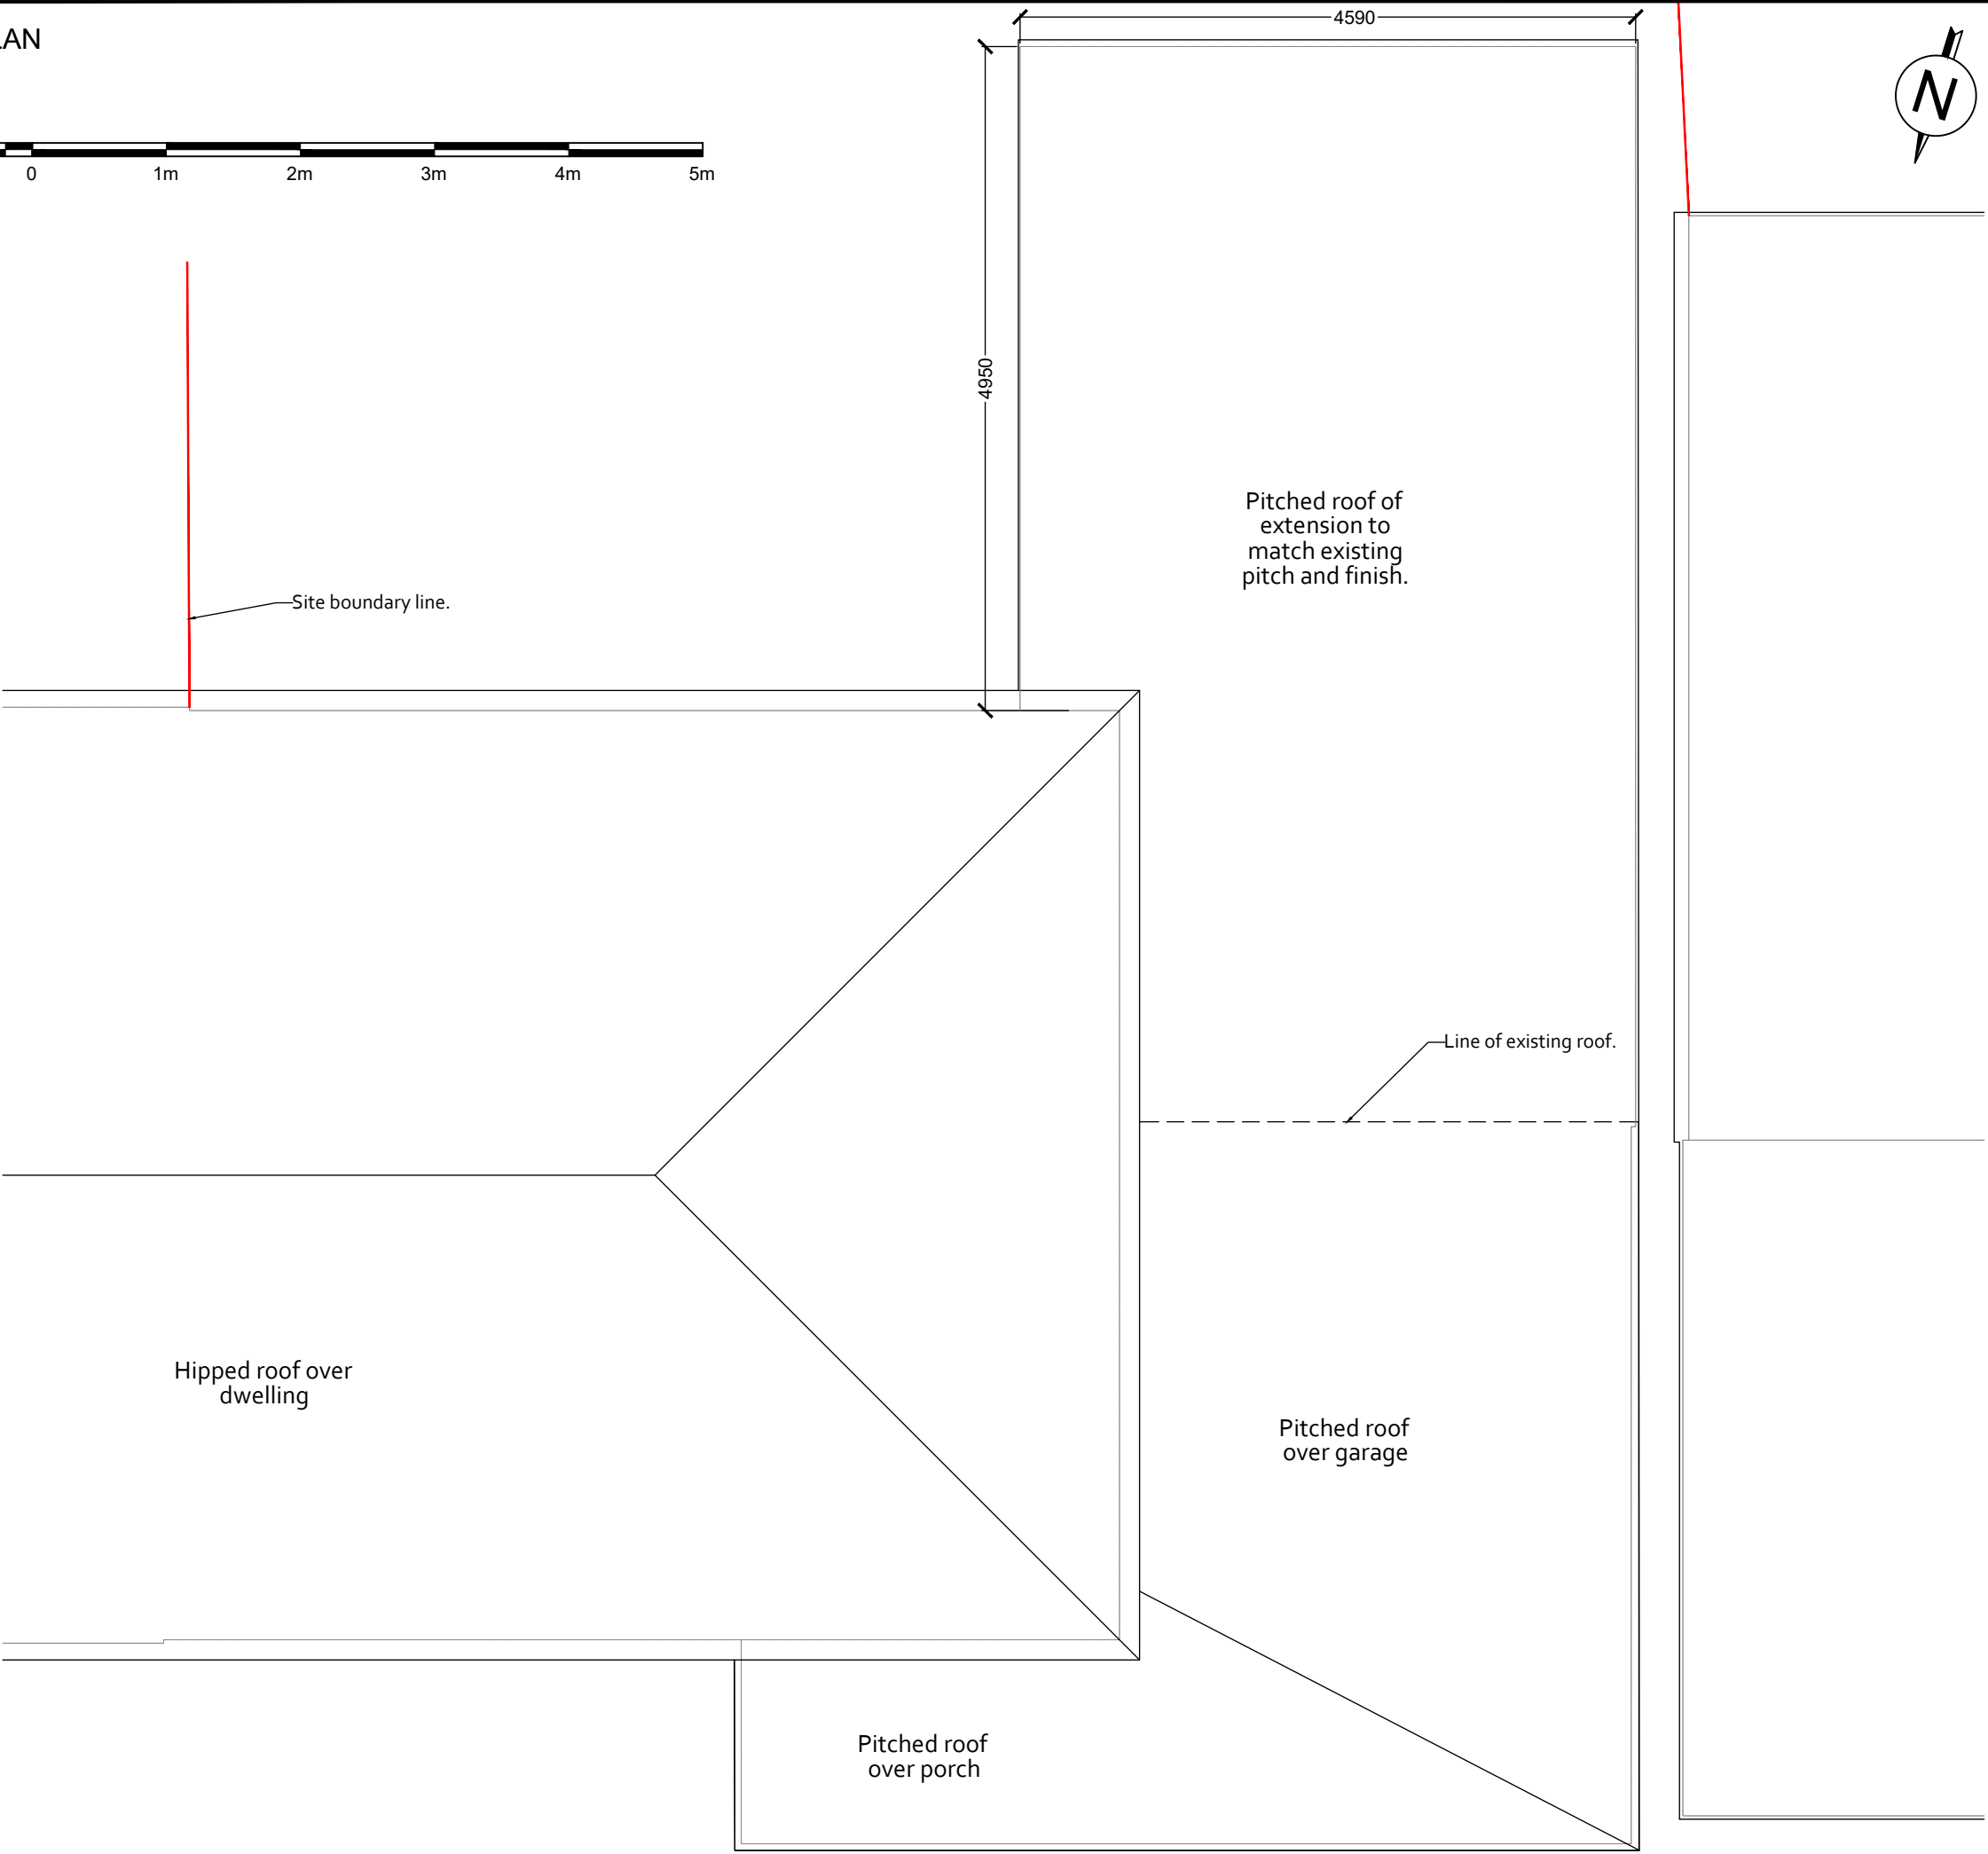


ROOF PLAN

Scale 1:50

 

© 2023 DUNGATE DESIGN LIMITED, ALL RIGHTS RESERVED.

DO NOT SCALE FROM THIS DRAWING, IF ADDITIONAL DIMESNIONS ARE REQUIRED PLEASE CONTACT US.

P1	Drawing issued for planning.	2023.05.15
REV:	DESCRIPTION	DATE:
	DRAWN BY: <i>RDL</i>	SCALE @A3: <i>1:50</i>

Dungate Design Ltd
Architectural Drafting & Design

CLIENT & LOCATION:

Mr & Mrs Owen
33 Postland Road
Crowland
Peterborough
PE6 0JB

TITLE:

ROOF PLAN
(AS PROPOSED)

STATUS:

PLANNING APPLICATION ISSUE

DRAWING REFERENCE:

010.22 - 14 - P1