

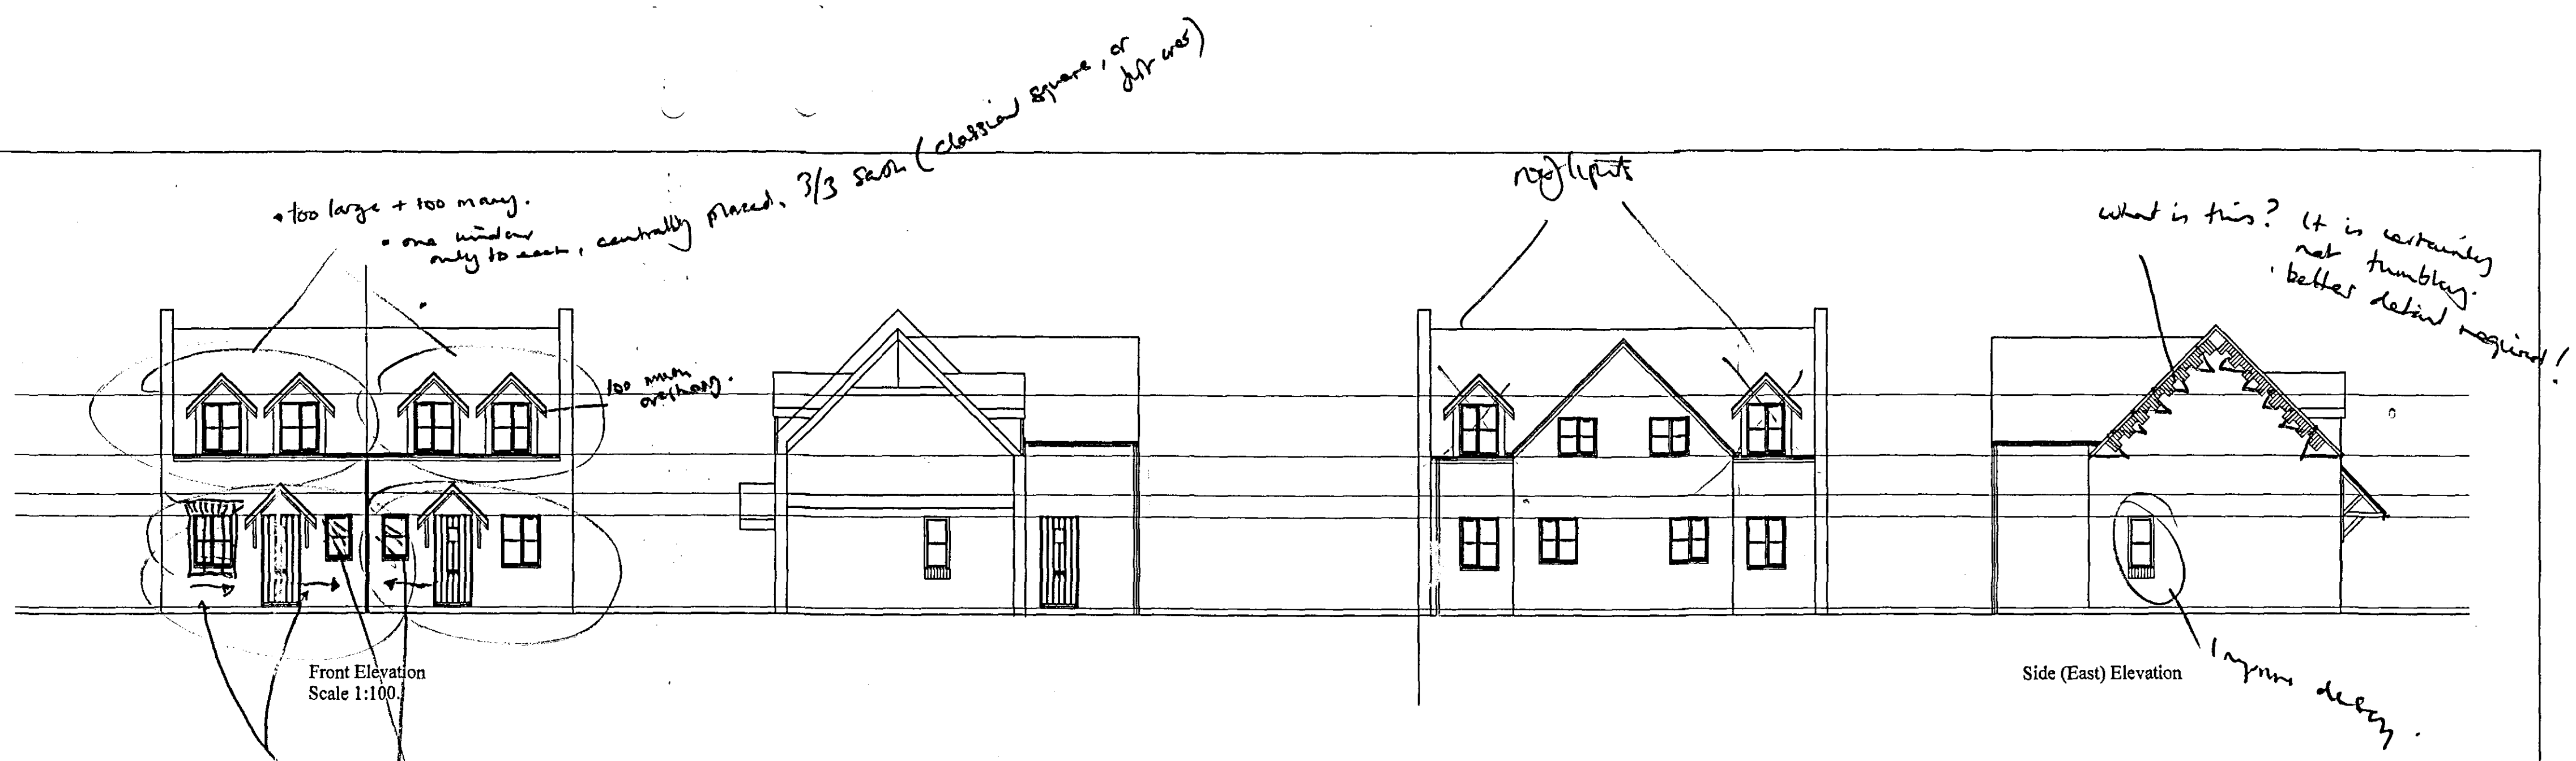
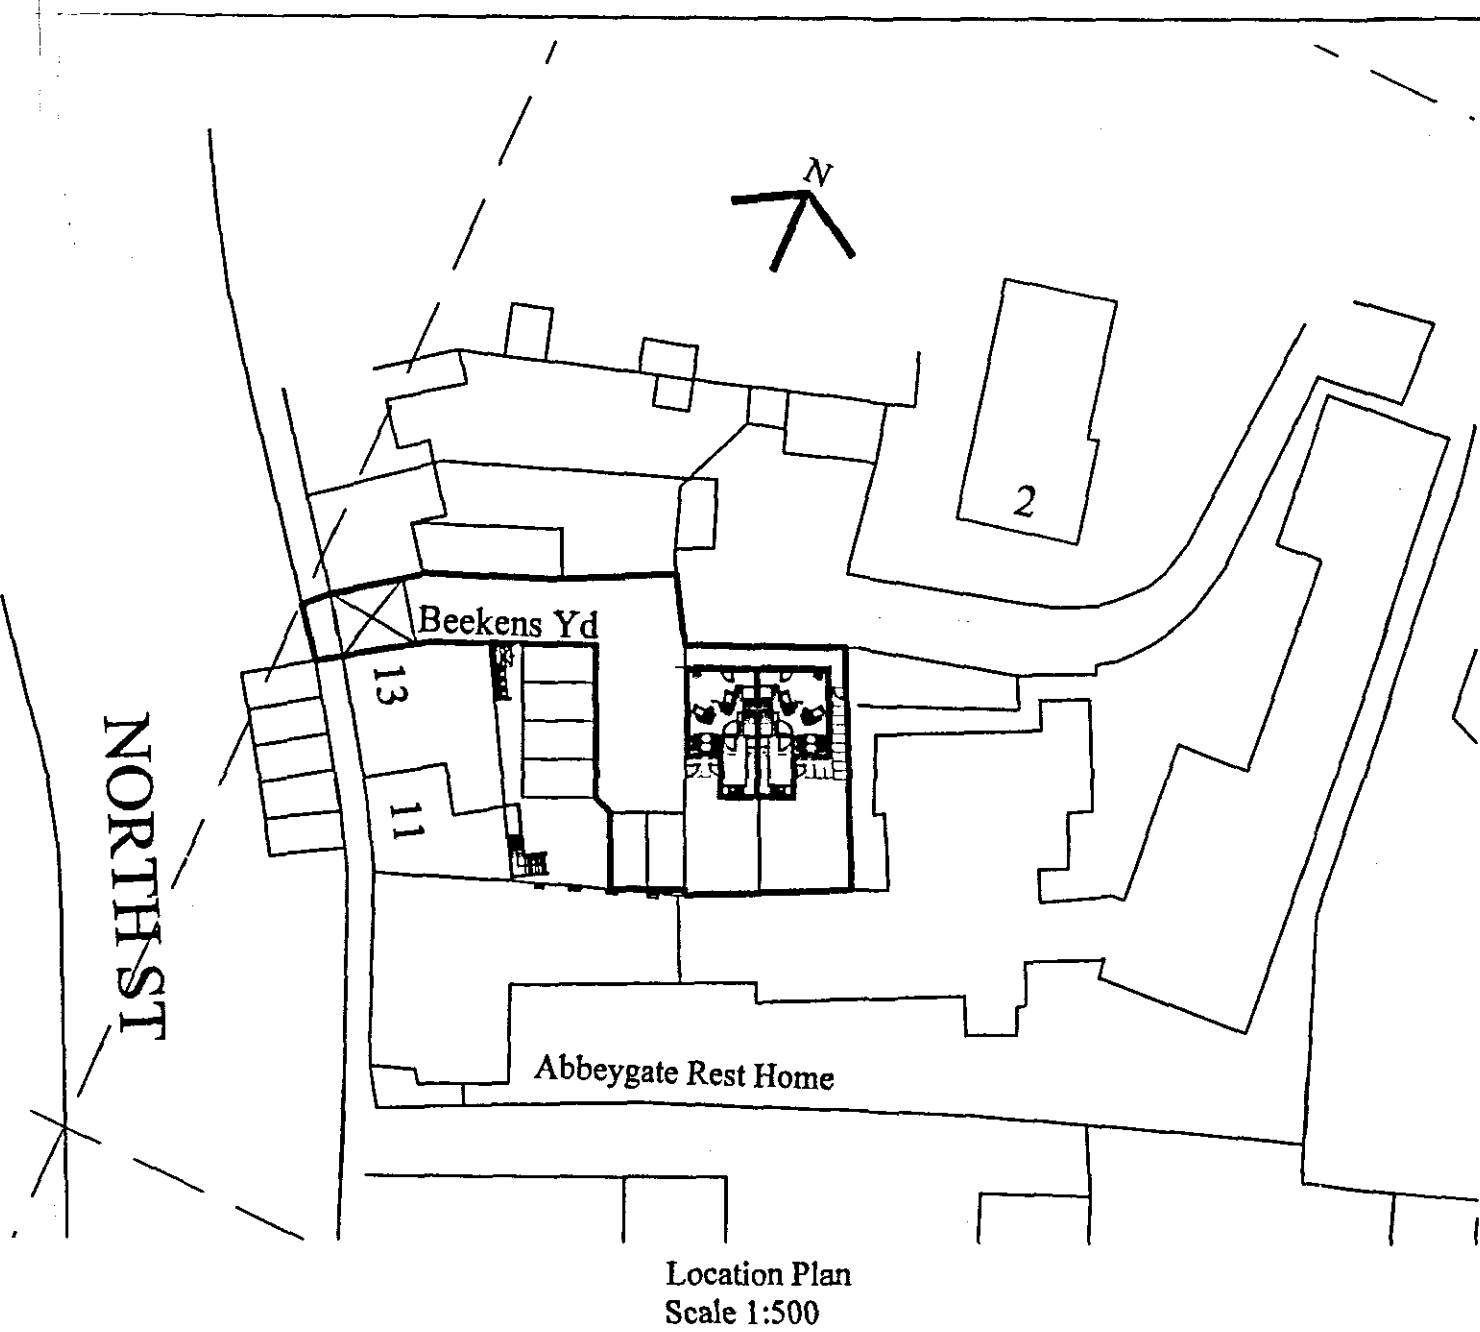
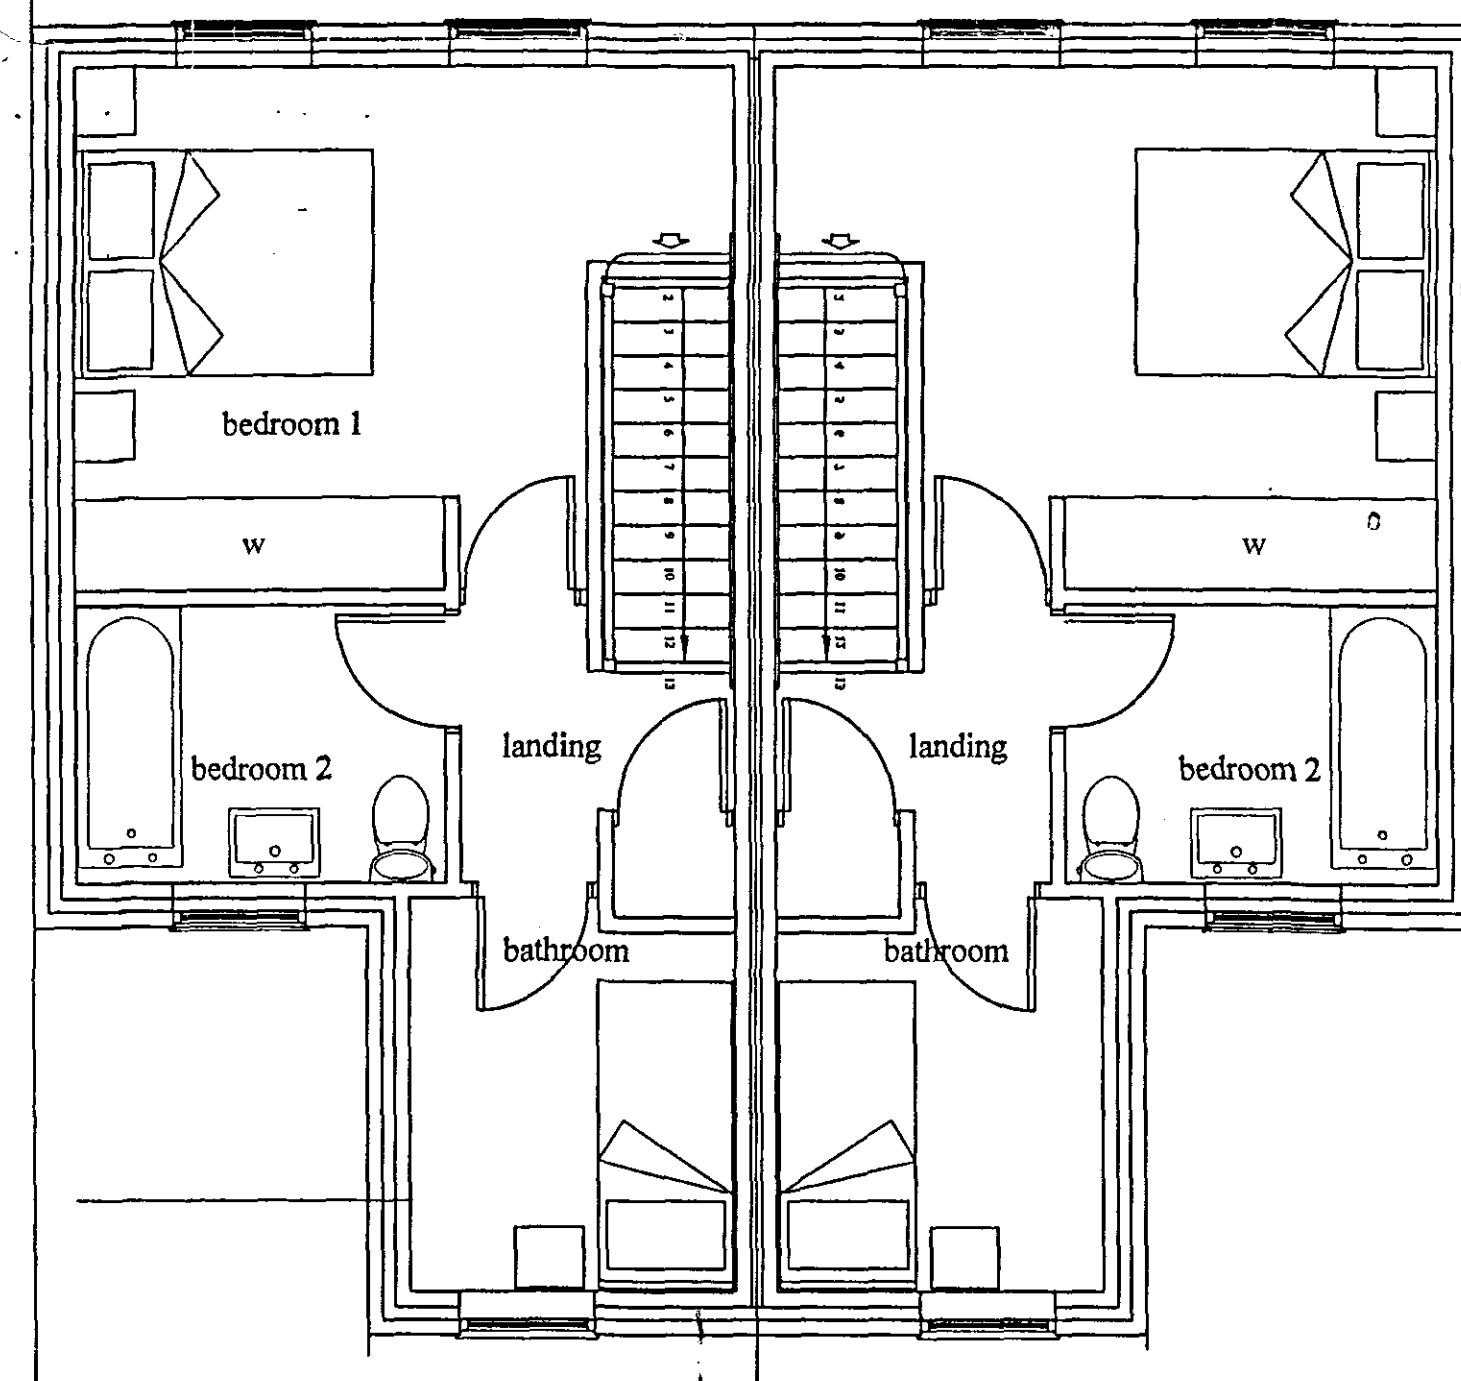


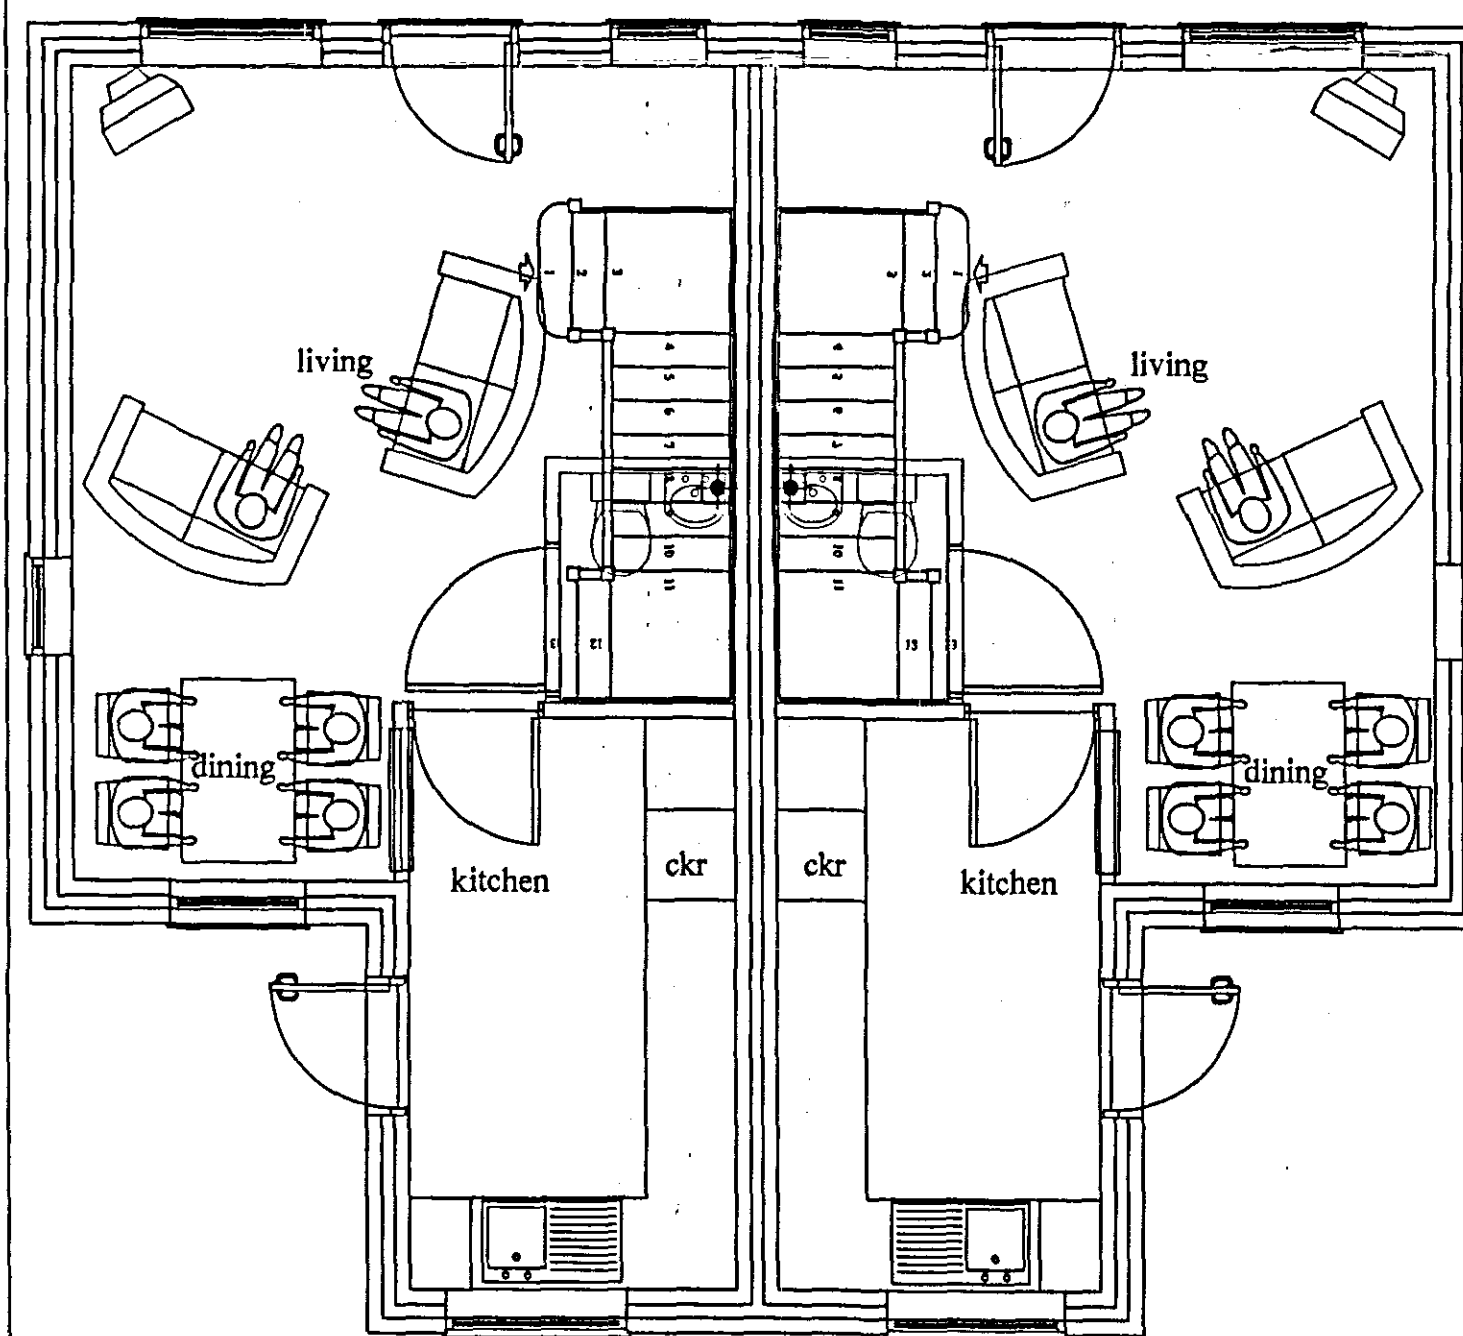

- remove windows
- remove porch in entirety
- realign front elevations in line with usual examples given already.
- ground floor windows need to be vertical emphasis - vertical shading ref. 6/6 (classical double square are square and a half)
- need central or gable stacks - well designed.
- need eaves and verge details - (support dentil course)
- front windows - ground floor - need well detailed window heads (wedge lintels with voussairs)

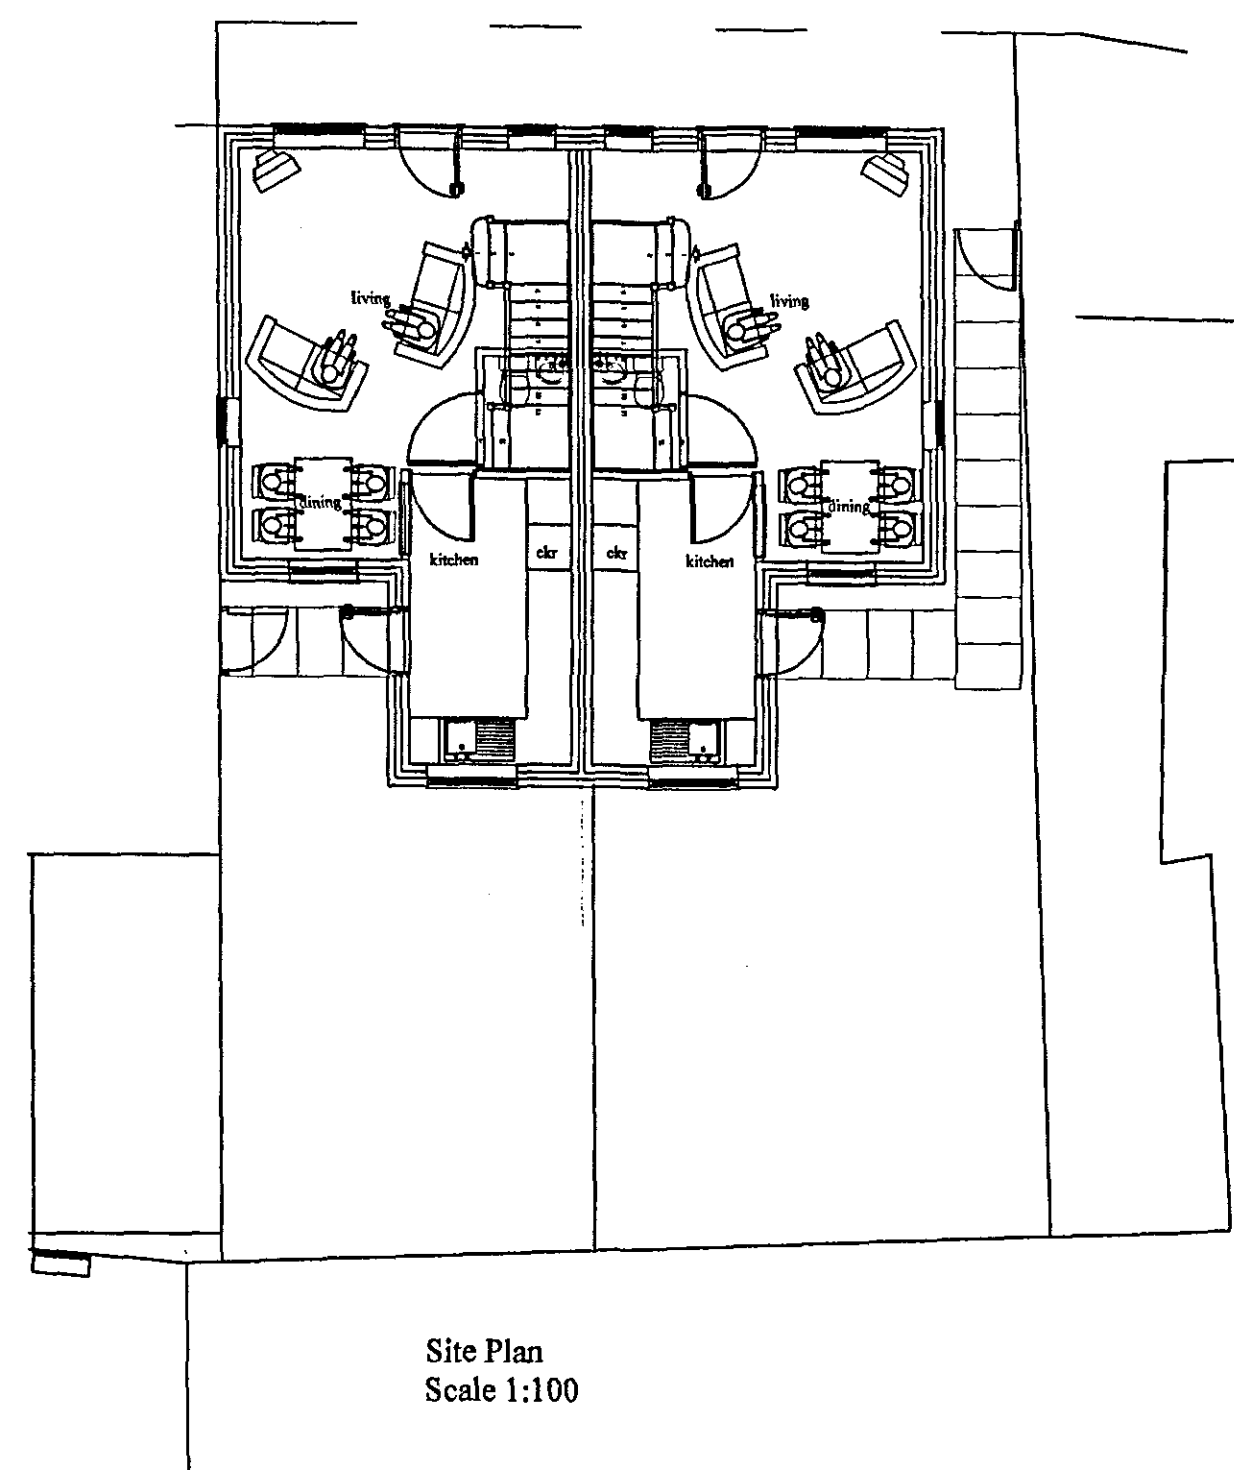

scale 1:50, 1:500, 1:100.	date FEB 08
project number / drawing number 89807-100	

drawing title
Scheme Proposals
Semi Detached house type

project
Proposed Residential
Development
for Mr R Fasulo
to the rear of 11 to 13

