


Contractor to check all Dimensions on site prior to ordering materials / commencing work.Do Not Scale from this Drawing - If in doubt then please ask



2 Front Elevation
1 : 100

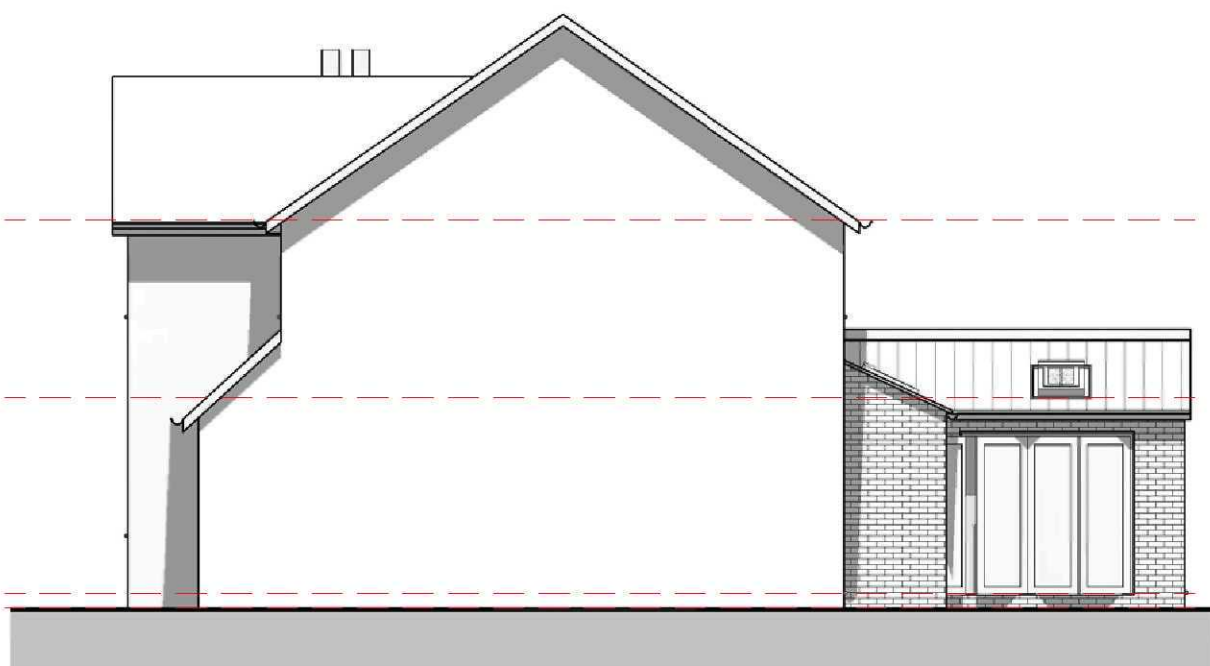

3 Right Side Elevation
1 : 100




4 Rear Elevation
1 : 100



5 Left Side Elevation
1 : 100


2017-03
4
Rear Elevation

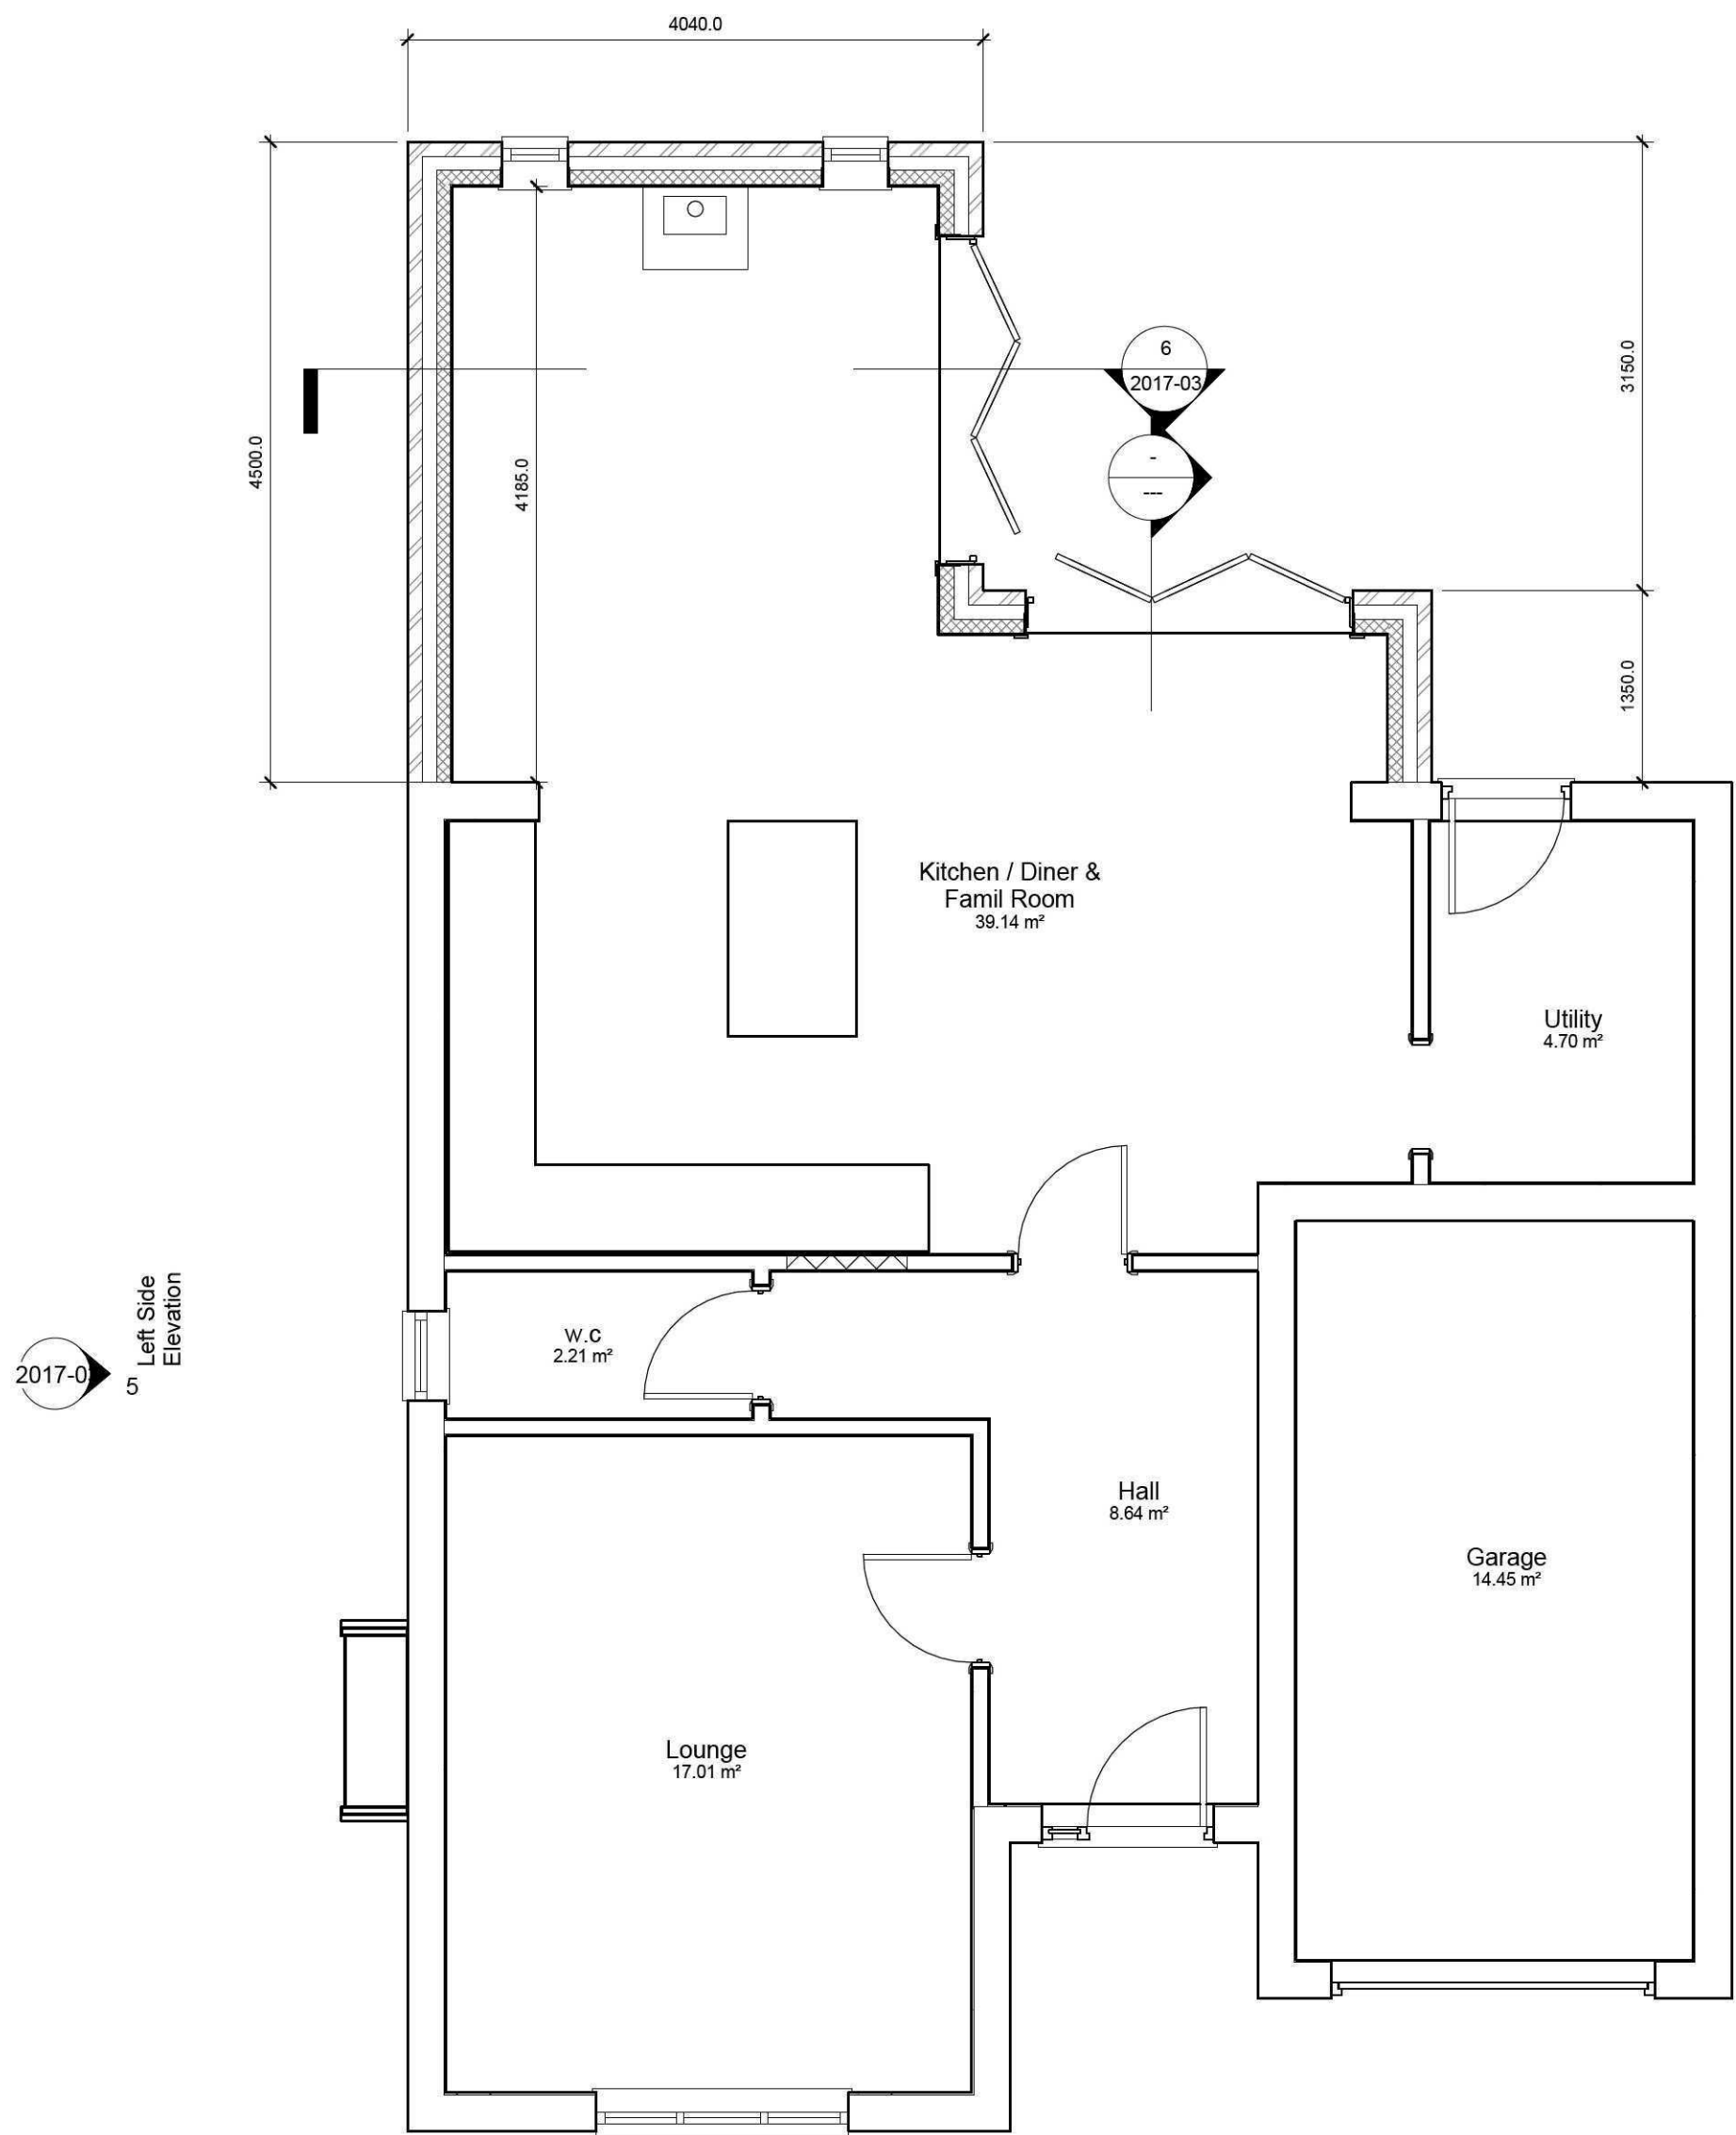

2017-03
5
Left Side Elevation

2017-03
2
Front Elevation

1 Ground Floor
1 : 50

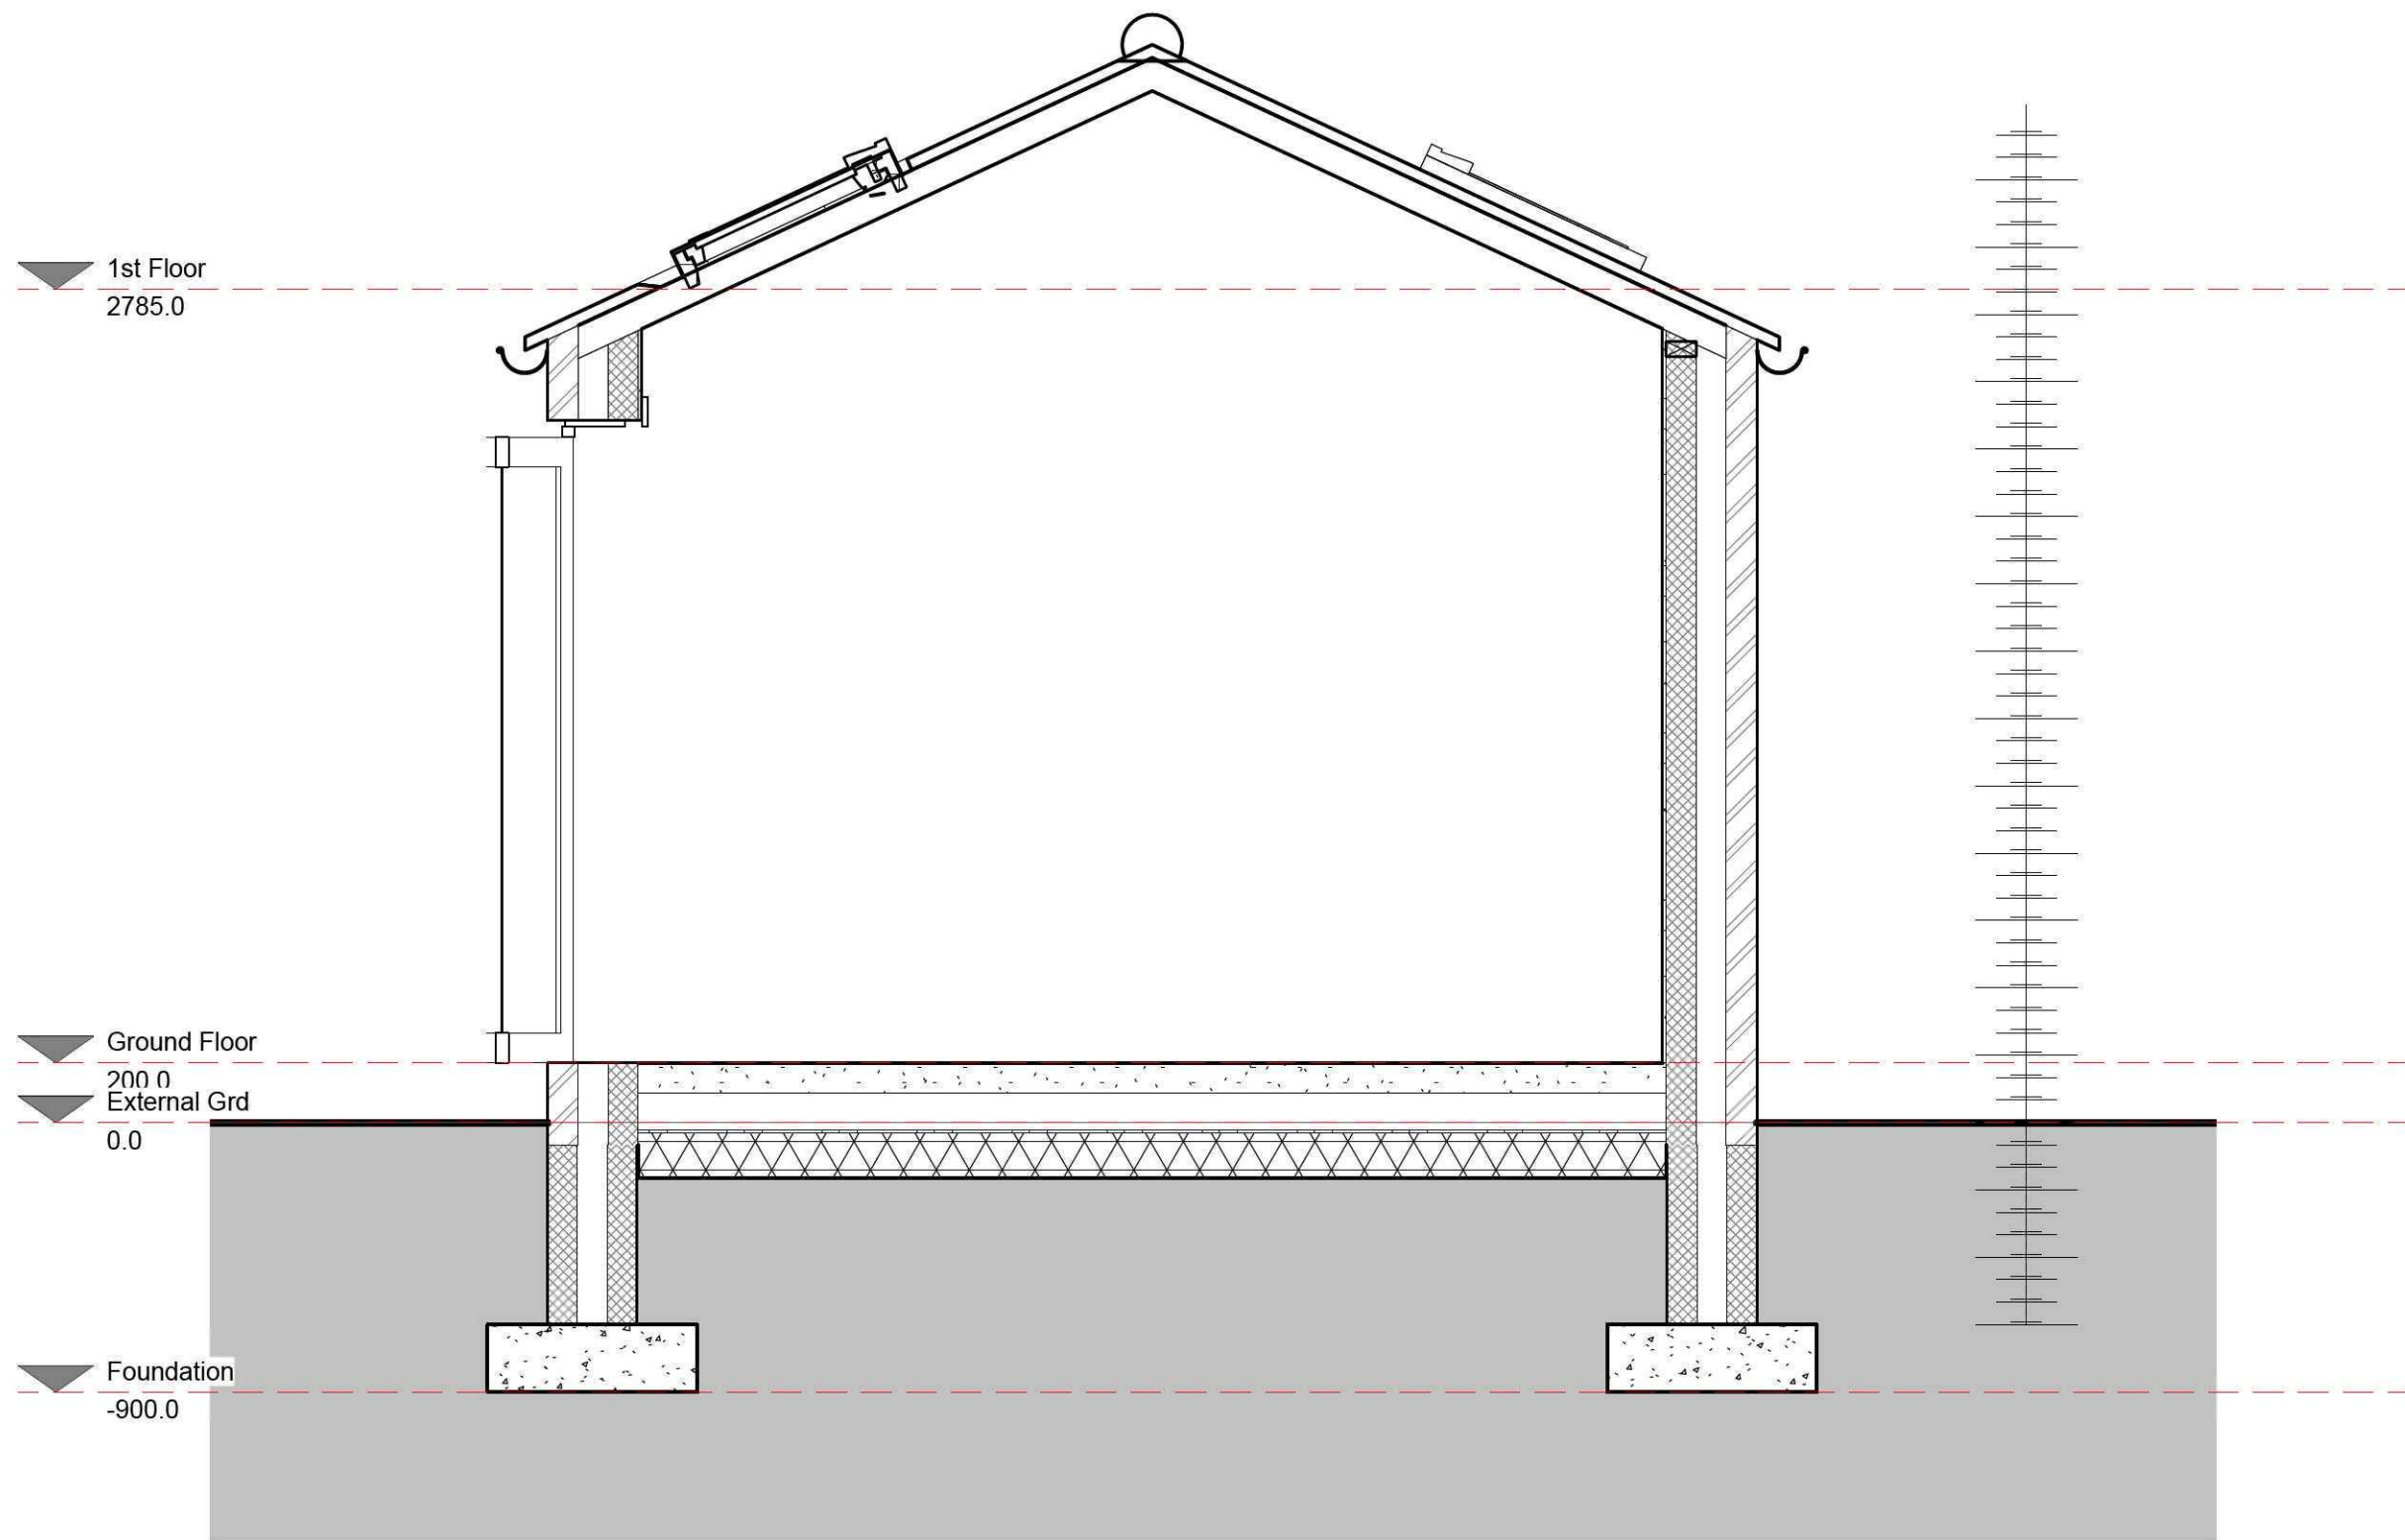

2017-03
3
Right Side Elevation

6 Section 1
1 : 25

Wall Material Takeoff - Brickwork			
Mark	Material: Area	Material: Name	Brick Qtys
	3.54 m²	Masonry - Brick	212
	3.56 m²	Masonry - Brick	214
	4.05 m²	Masonry - Brick	243
	9.77 m²	Masonry - Brick	586
	11.26 m²	Masonry - Brick	676
Grand total: 5	32.19 m²		1931

Roof Material Takeoff	
Material: Area	Comments
9.07 m²	
24.02 m²	
33.09 m²	

Wall Material Takeoff - Blockwork			
Mark	Material: Area	Material: Name	Block Qtys
	0.91 m²	Masonry - Concrete Block	9
	1.26 m²	Masonry - Concrete Block	13
	3.13 m²	Masonry - Concrete Block	31
	3.29 m²	Masonry - Concrete Block	33
	3.78 m²	Masonry - Concrete Block	38
	3.78 m²	Masonry - Concrete Block	38
	3.87 m²	Masonry - Concrete Block	39
	4.49 m²	Masonry - Concrete Block	45
	5.40 m²	Masonry - Concrete Block	54
	9.29 m²	Masonry - Concrete Block	93
	10.62 m²	Masonry - Concrete Block	106
	49.83 m²		499

Room Schedule			
Name	Area	Perimeter	Comments
Kitchen / Diner & Family Room	39.14 m²	30270.0	
Utility	4.70 m²	8780.0	existing
w.c	2.21 m²	6360.0	existing
Lounge	17.01 m²	16672.5	existing
Hall	8.64 m²	14330.0	existing
Garage	14.45 m²	15950.0	existing
Grand total: 6	86.16 m²	92362.5	

GENERAL CONDITIONS
Contractors are responsible for checking all dimensions on site when work commences and before ordering any materials. Any discrepancies should be brought to the attention of the Client for remedial action before commencing further.
All materials not specified to be of a standard suitable for the work proposed and be fit for purpose. All work to be in accordance with good building practise and all necessary BS codes for Workmanship on Building Sites.

A - 13.06.11 - Amended to suit Client

Revisions

Client: Mr D Koscikiewicz

Site: Single Storey Rear Family Room and Kitchen Extension

Drg Title: Proposed Plans



2nd Floor - 5B Sheepmarket
Spalding
PE11 1BH
Tel : 01775 768 921
e-mail: enquiries@remwaydesign.co.uk

Drawing Number	Revision:
a1 2017-03	A