



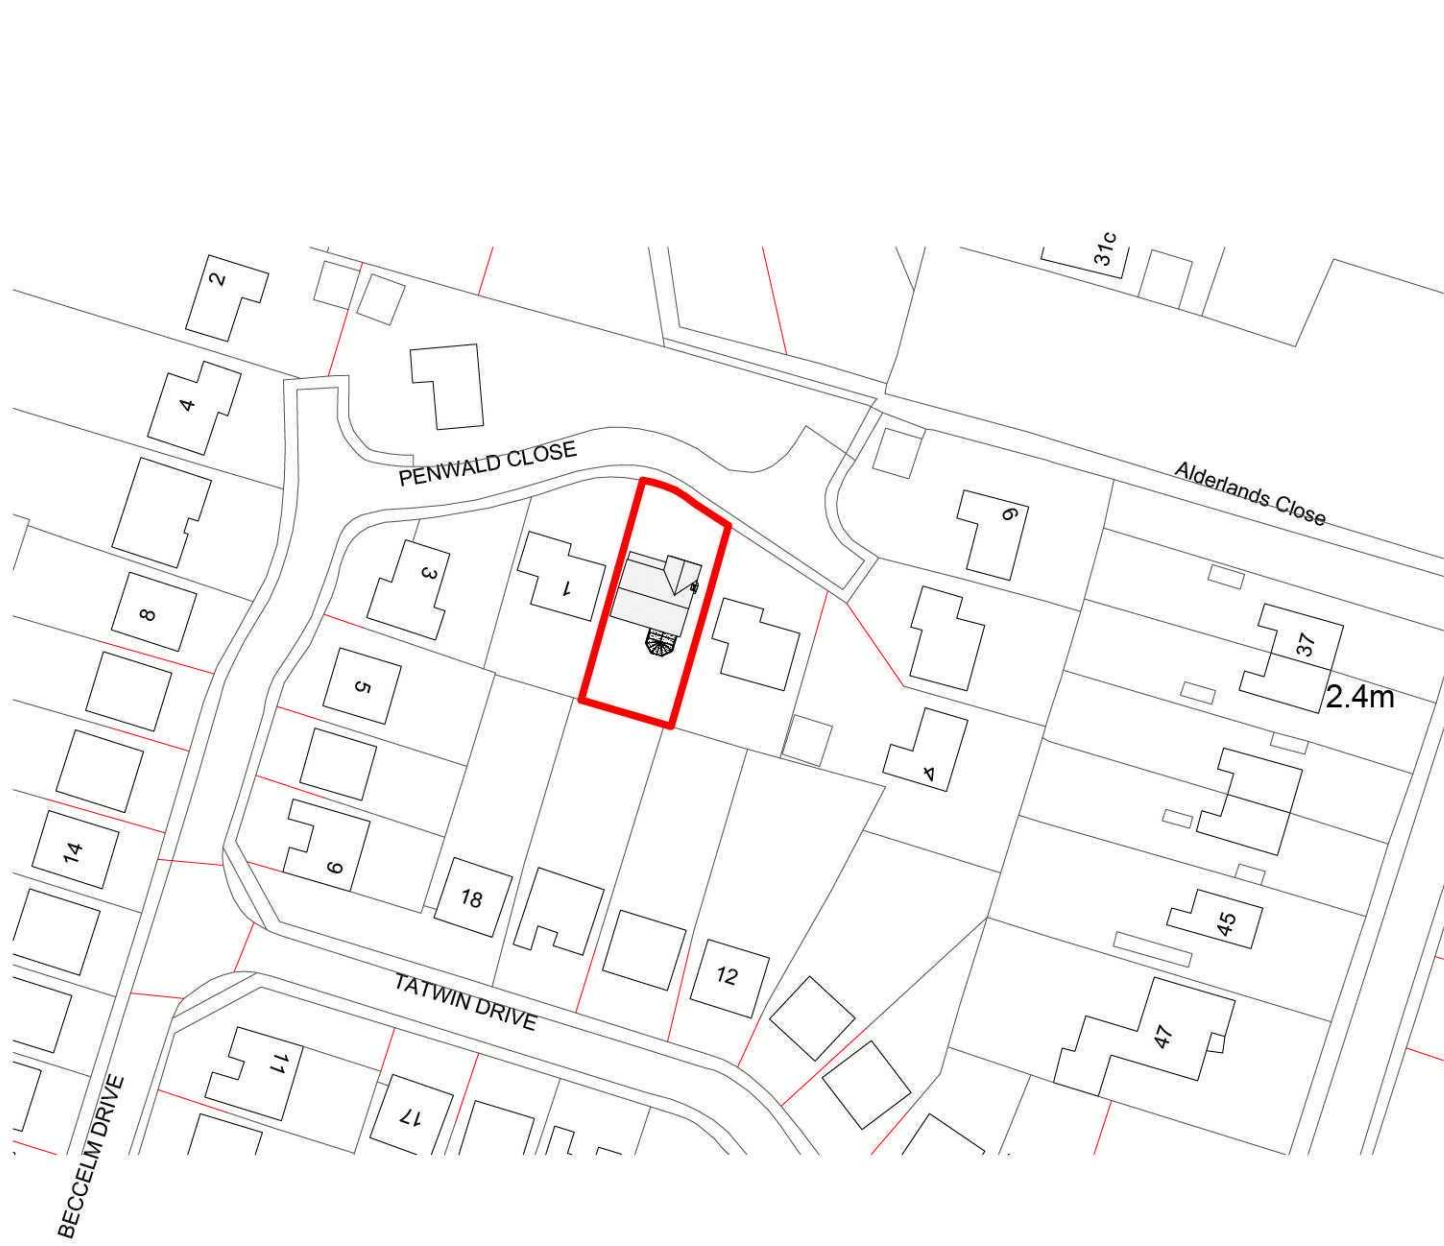

1 Site Location  
1 : 1000

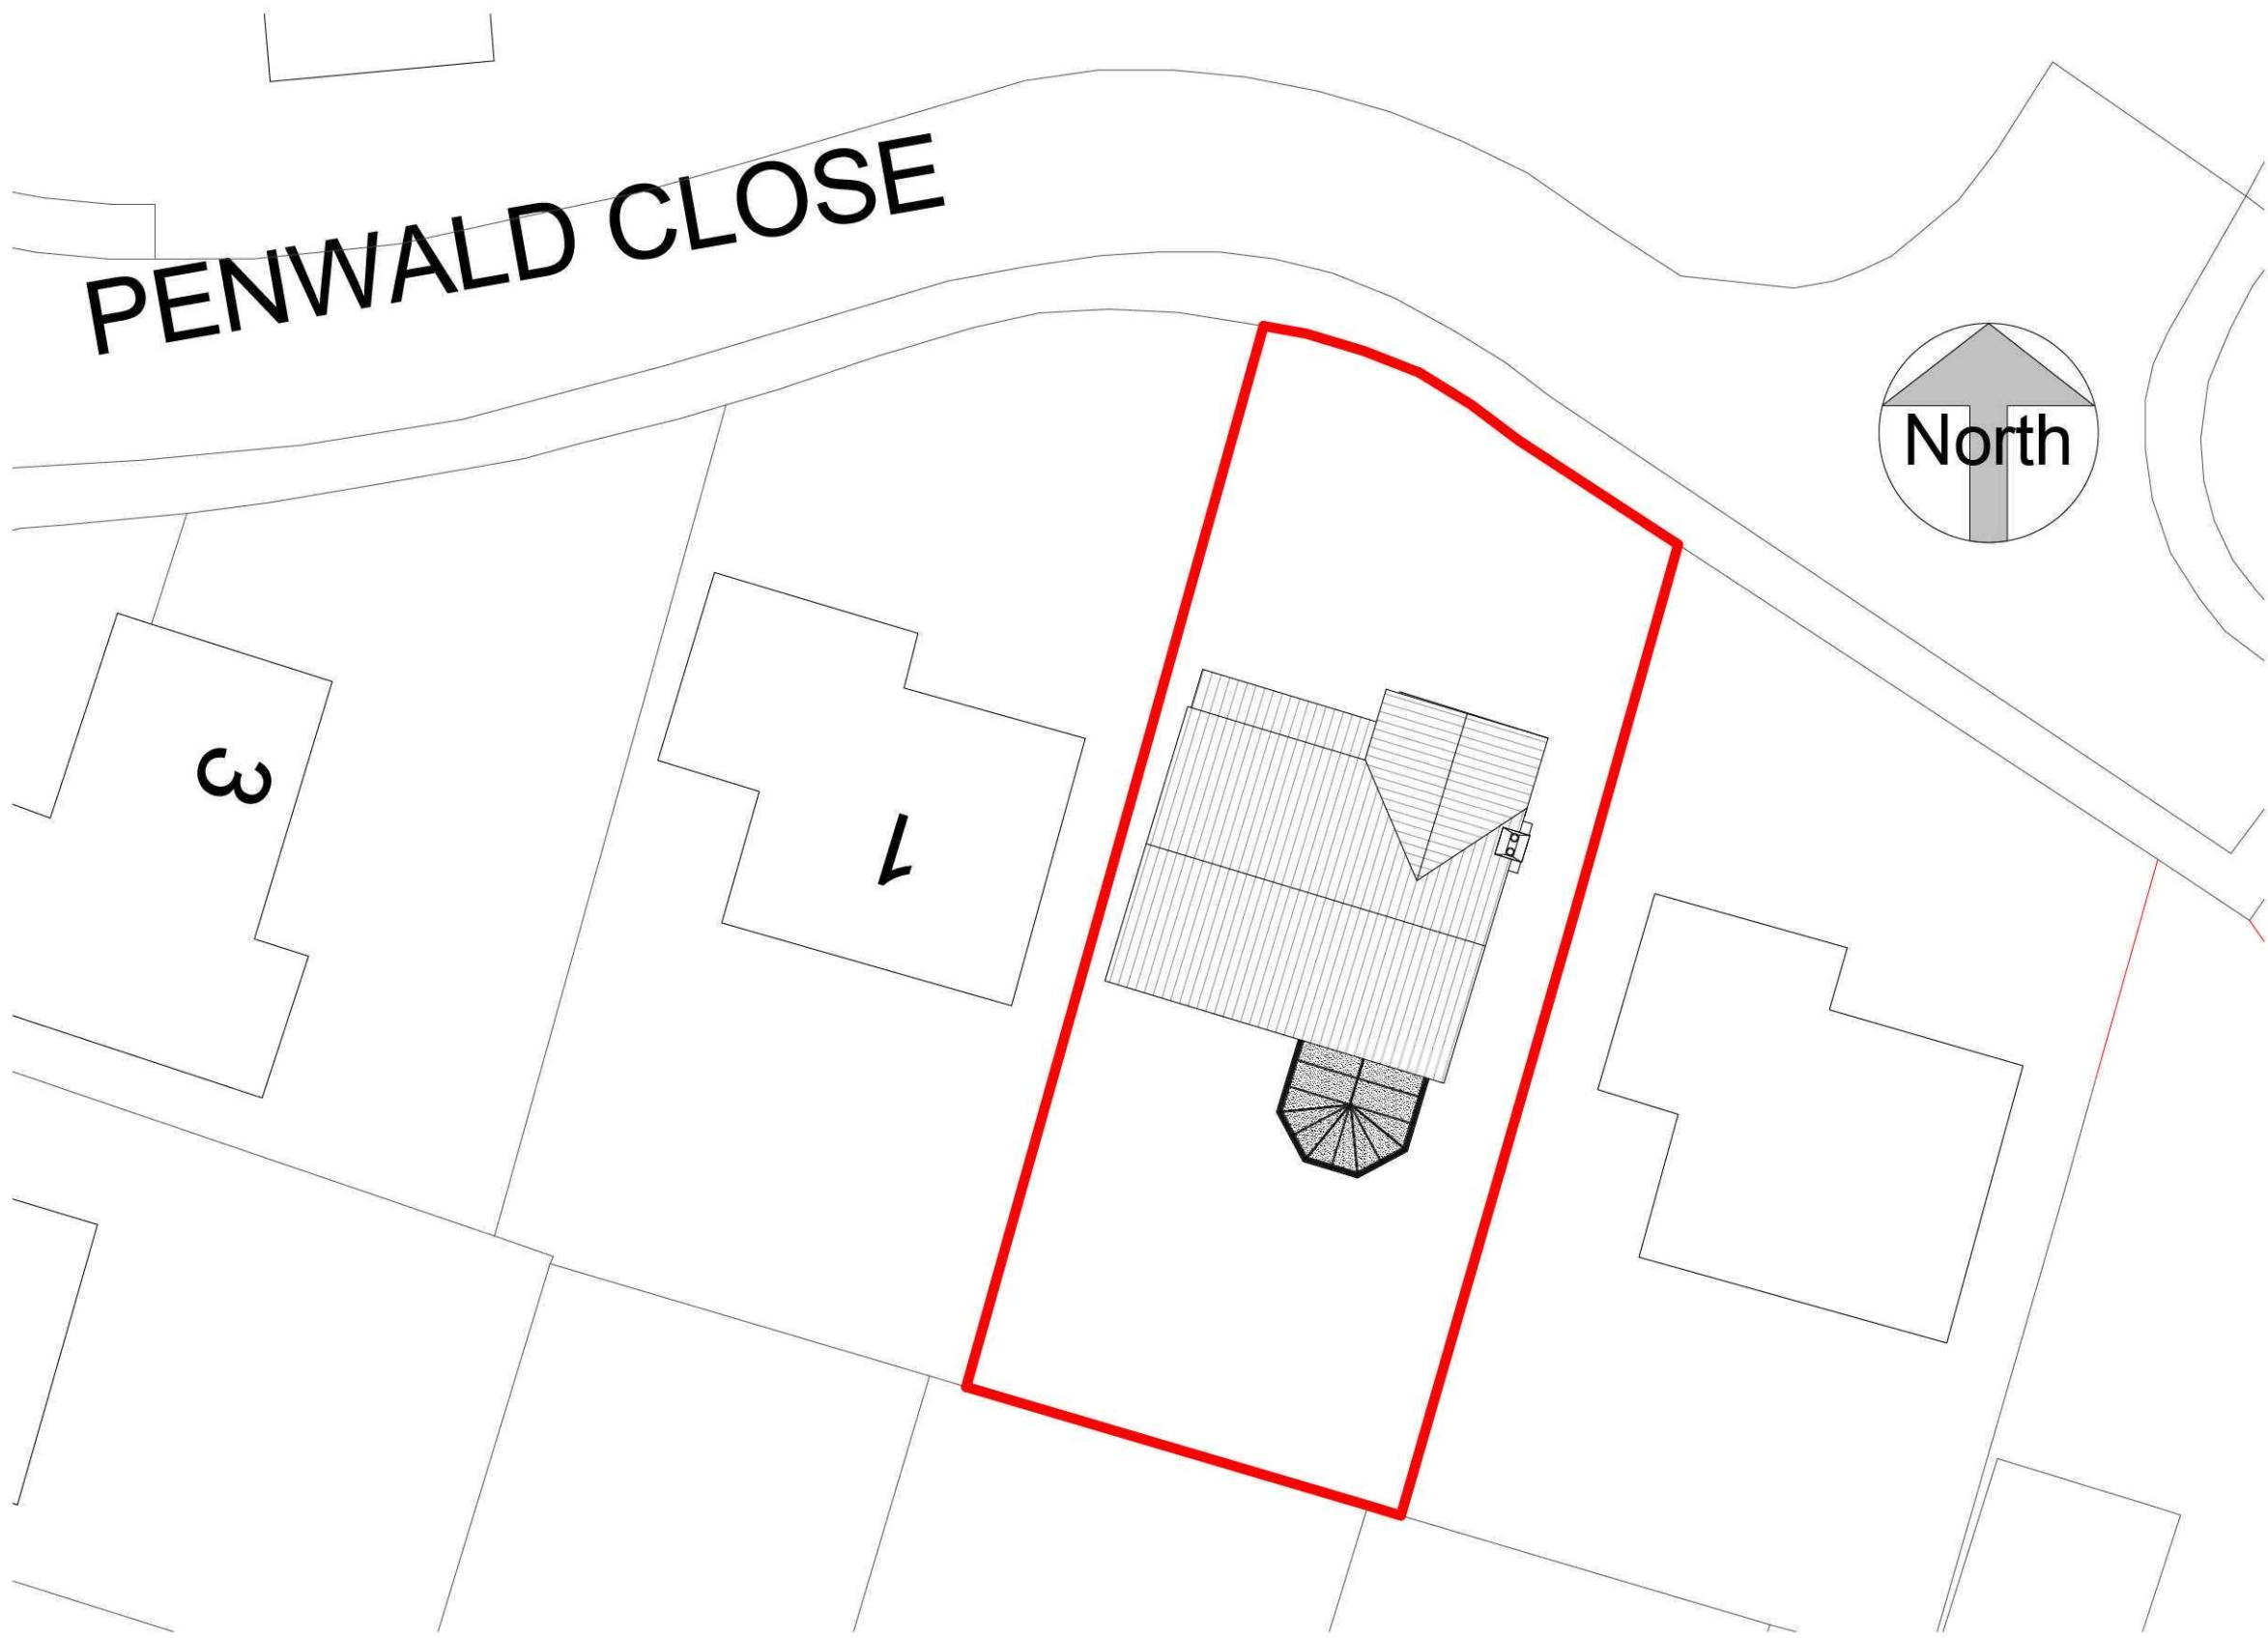


2 Site Block Plan  
1 : 200



3 3D View Front Left



4 3D View Rear Left

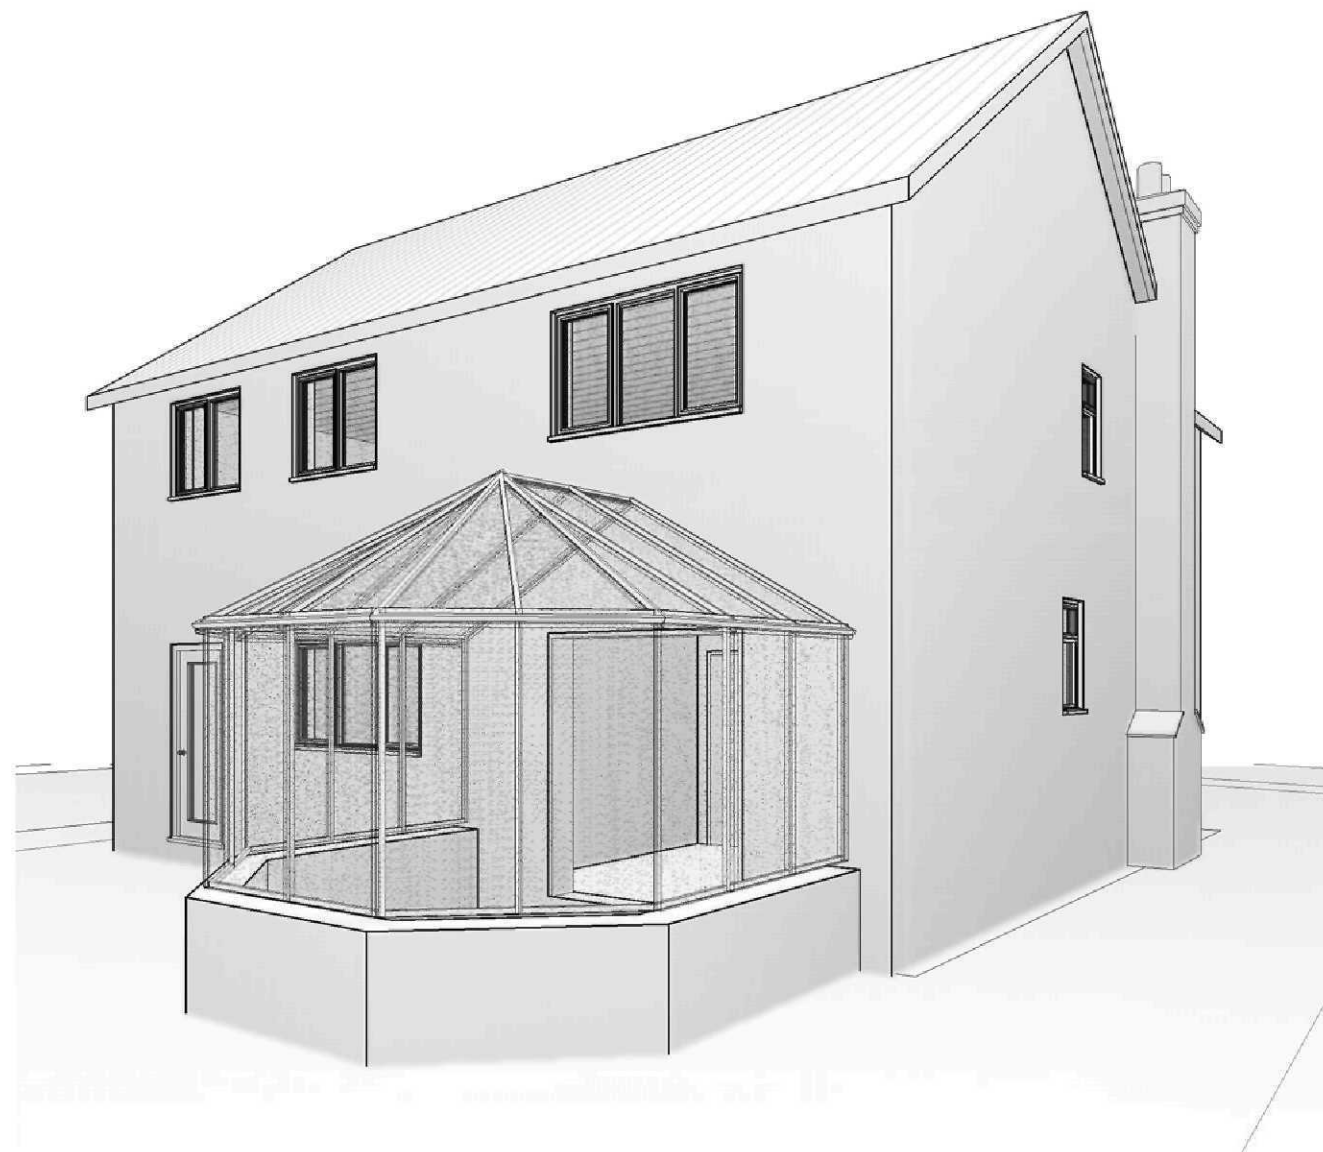

5 3D View Rear Right

GENERAL CONDITIONS  
Contractors are responsible for checking all dimensions on site when work commences and before ordering any materials. Any discrepancies should be brought to the attention of the Client for remedial action before commencing further.  
All materials not specified to be of a standard suitable for the work proposed and be fit for purpose. All work to be in accordance with good building practise and all necessary BS codes for Workmanship on Building Sites.

| Revisions  |                                                      |
|------------|------------------------------------------------------|
| Client:    | Mr D Koscikiewicz                                    |
| Site:      | Single Storey Rear Family Room and Kitchen Extension |
| Drg Title: | Site Plans                                           |



2nd Floor - 5B Sheepmarket  
Spalding  
PE11 1BH  
Tel : 01775 768 921  
e-mail: enquiries@remwaydesign.co.uk

|                |           |
|----------------|-----------|
| Drawing Number | Revision: |
| a1 2017-01     |           |