



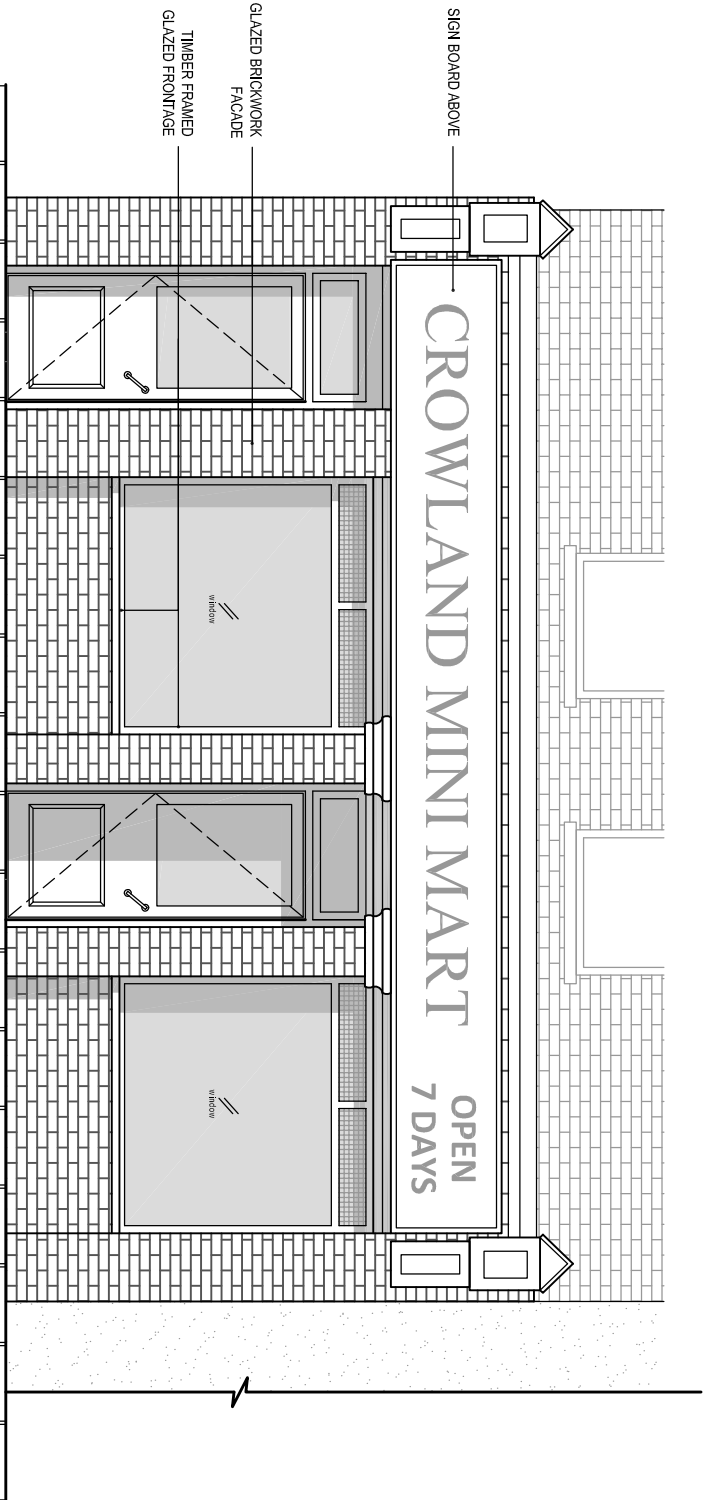

EXISTING FRONT ELEVATION

Scale 1:50

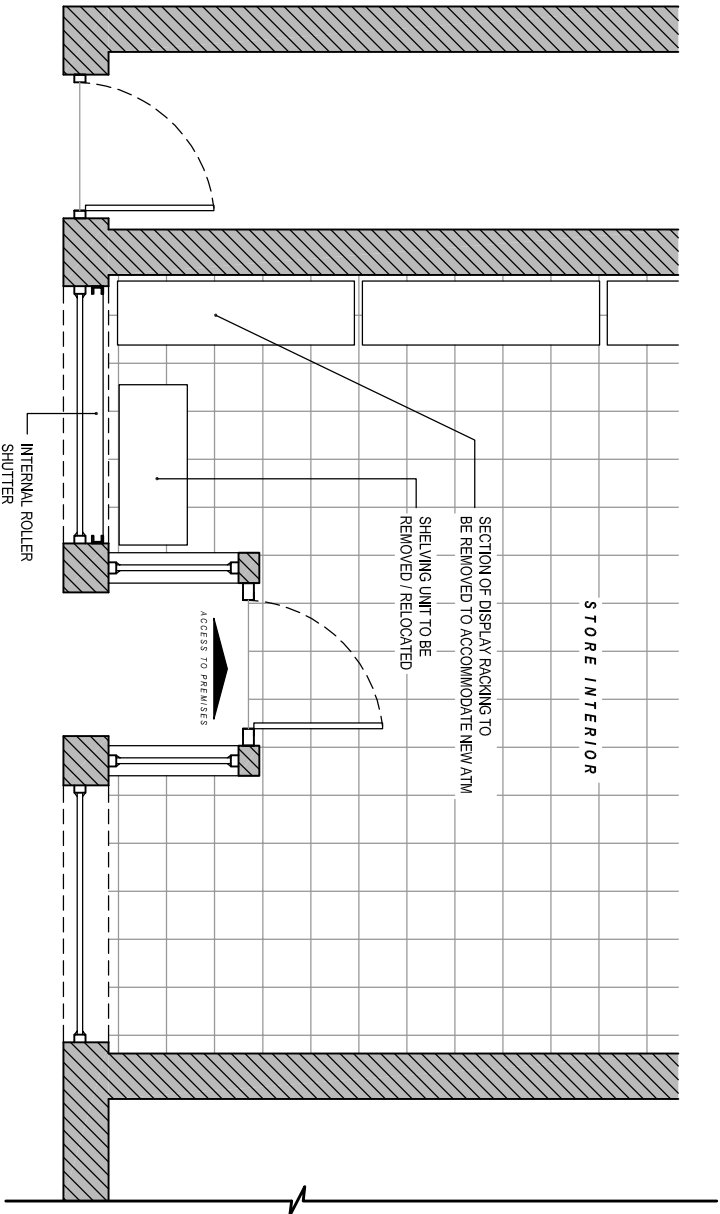

EXISTING PART PLAN

Scale 1:50

NOTE MACHINE			
GENERAL NOTES:			
1) All dimensions in millimeters unless otherwise stated.			
Site:			
CROWLAND MINIMART			
6 West Street			
Crowland			
Peterborough			
PE6 0ED			
Drawing Title:			
Existing Elevations and Plans			
Ref:	Date:	Rev:	
NMA-05-2015-28-1	21-05-2015		
Scale:	Paper:	Date Rev:	
1:50	A3		