



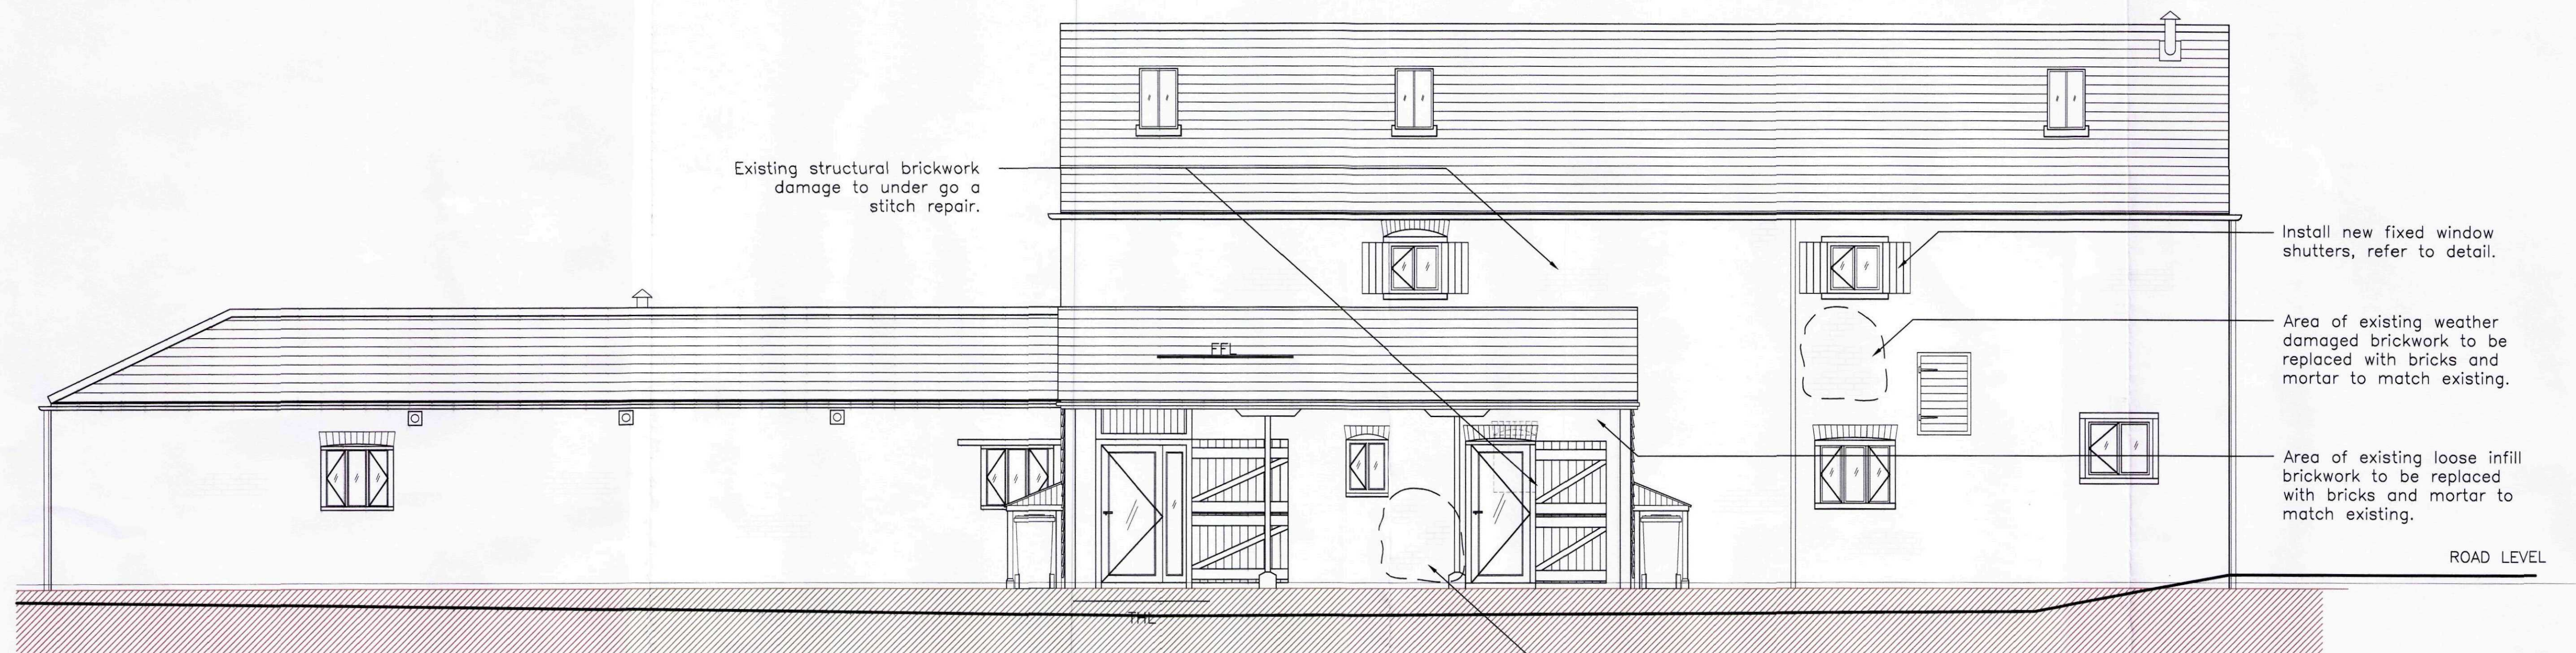

Proposed East Elevation

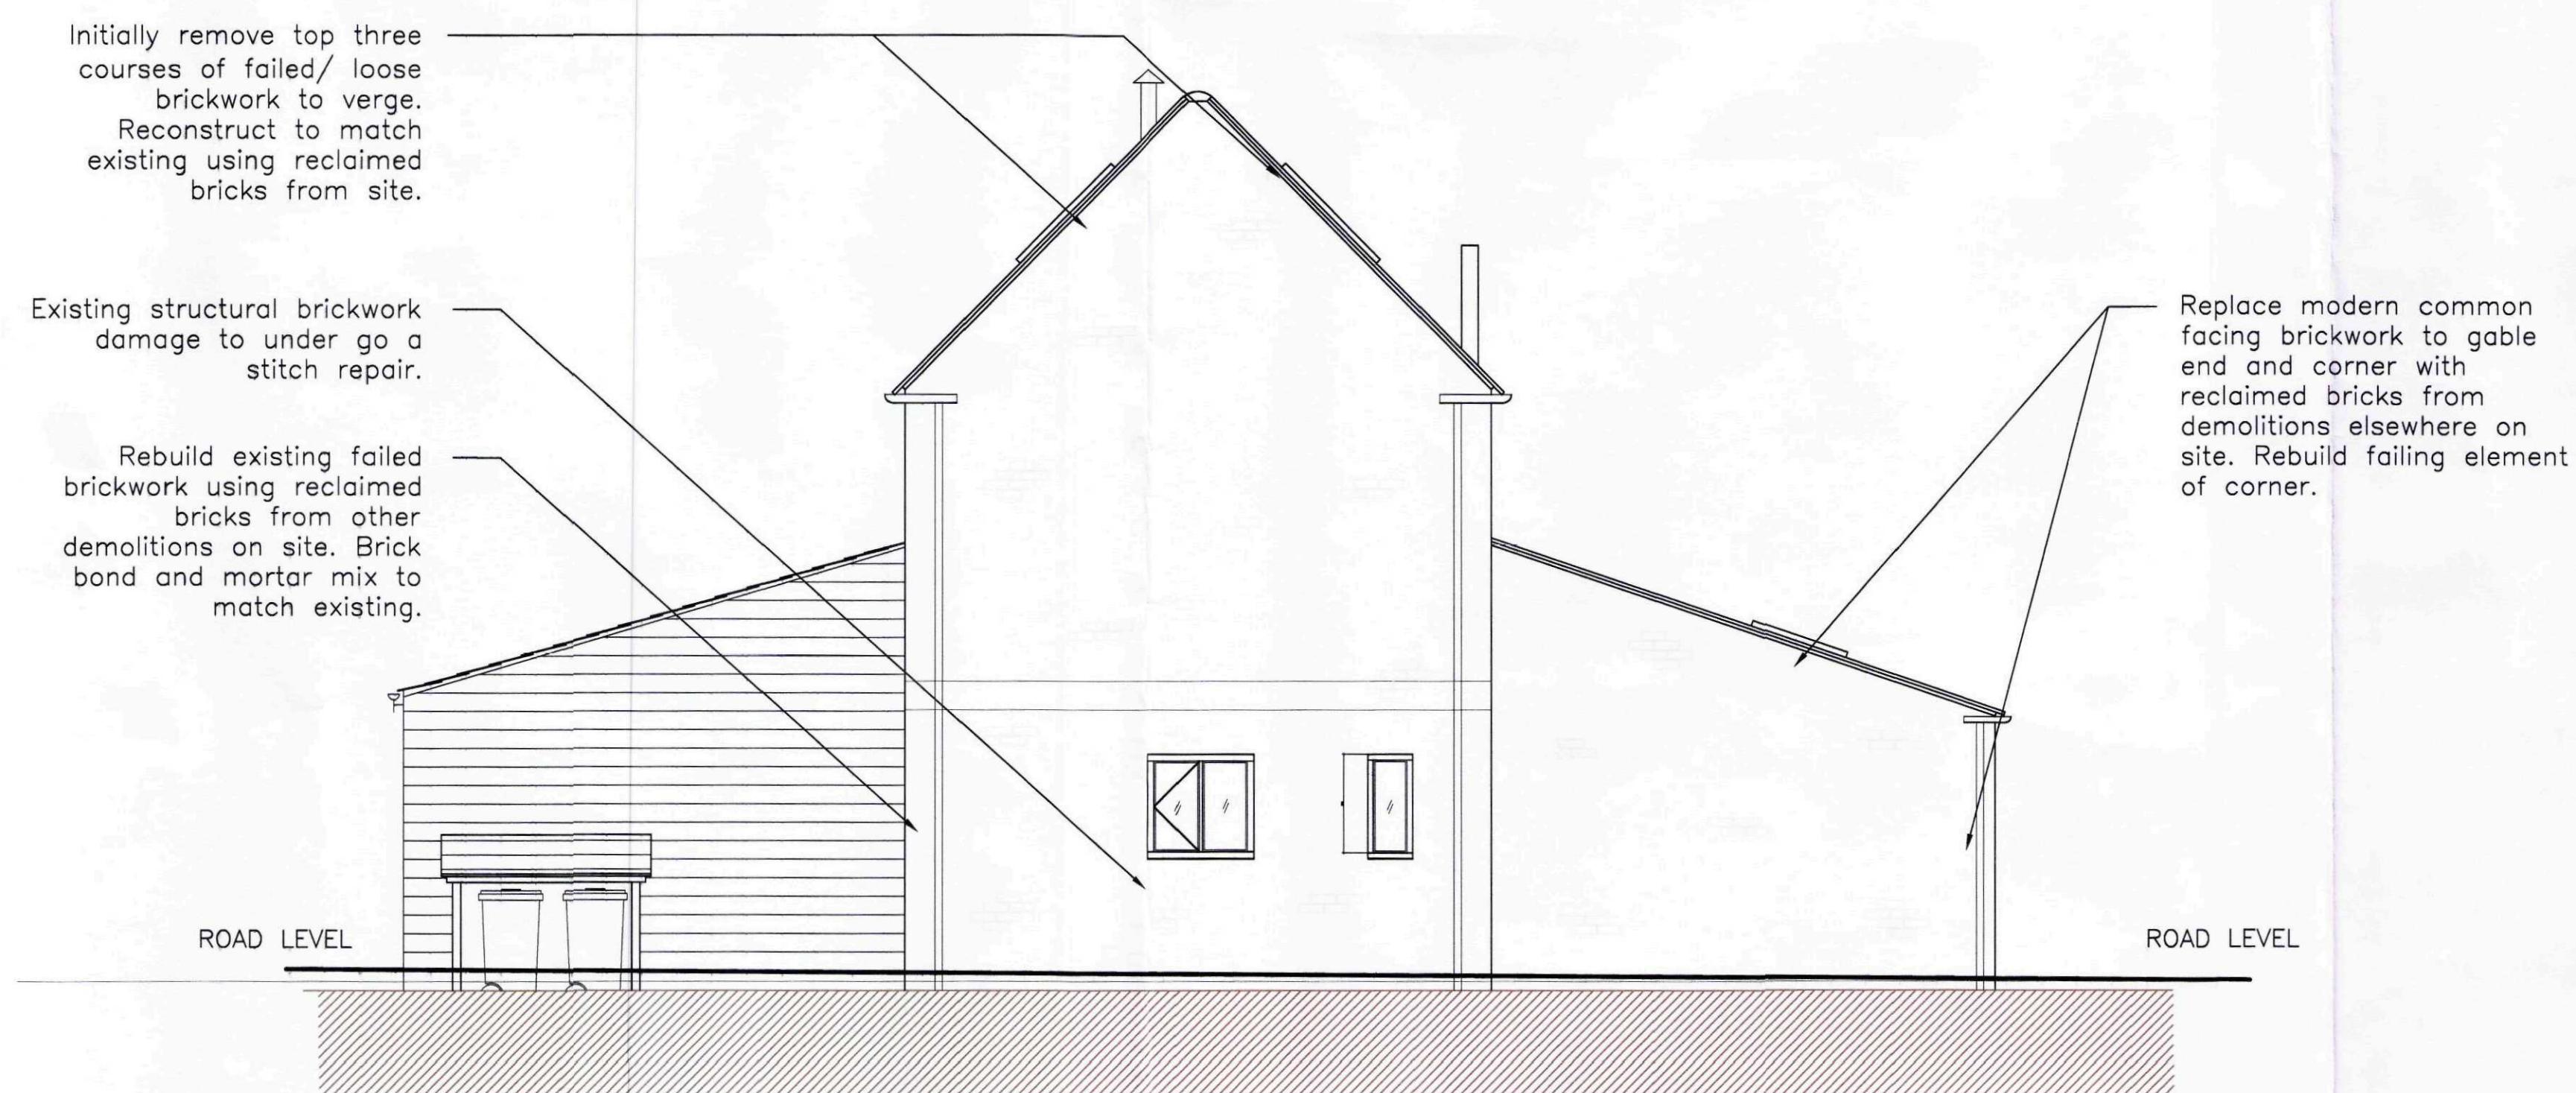


Proposed North Elevation

SHDC
Planning & Development
15 JUL 2011
Ref: 0496-11

AMENDED PLAN
Ref. A1

Rev.	Date	Details	Drwn
B	14.07.11	Details amended for discharge of planning conditions.	AJC
A	24.06.11	Car port details amended.	AJC

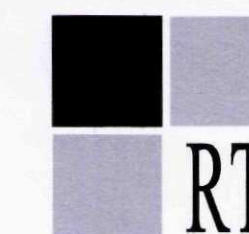

Ross Thain & Co. Ltd.
Chartered Surveyors - Architecture - Interior Design
20 Belton Street, Stamford, PE9 2EF
Tel: 01780 482483 Fax: 01780 752281
www.rossthain.co.uk

Job Title
Martin's Farm
Postland
Crowland
Peterborough

Scale: 1:50 Date: 17.01.11

Drawn: AJC

Drawing Title:
Elevations - 2

Drawing No.
300-07-05 Revision **B**

DRAWING TO BE SCALED FOR PLANNING PURPOSES ONLY.
ALL DIMENSIONS TO BE VERIFIED ON SITE.
ALL DRAWINGS ARE THE COPYRIGHT OF ROSS THAIN & CO. LTD.