


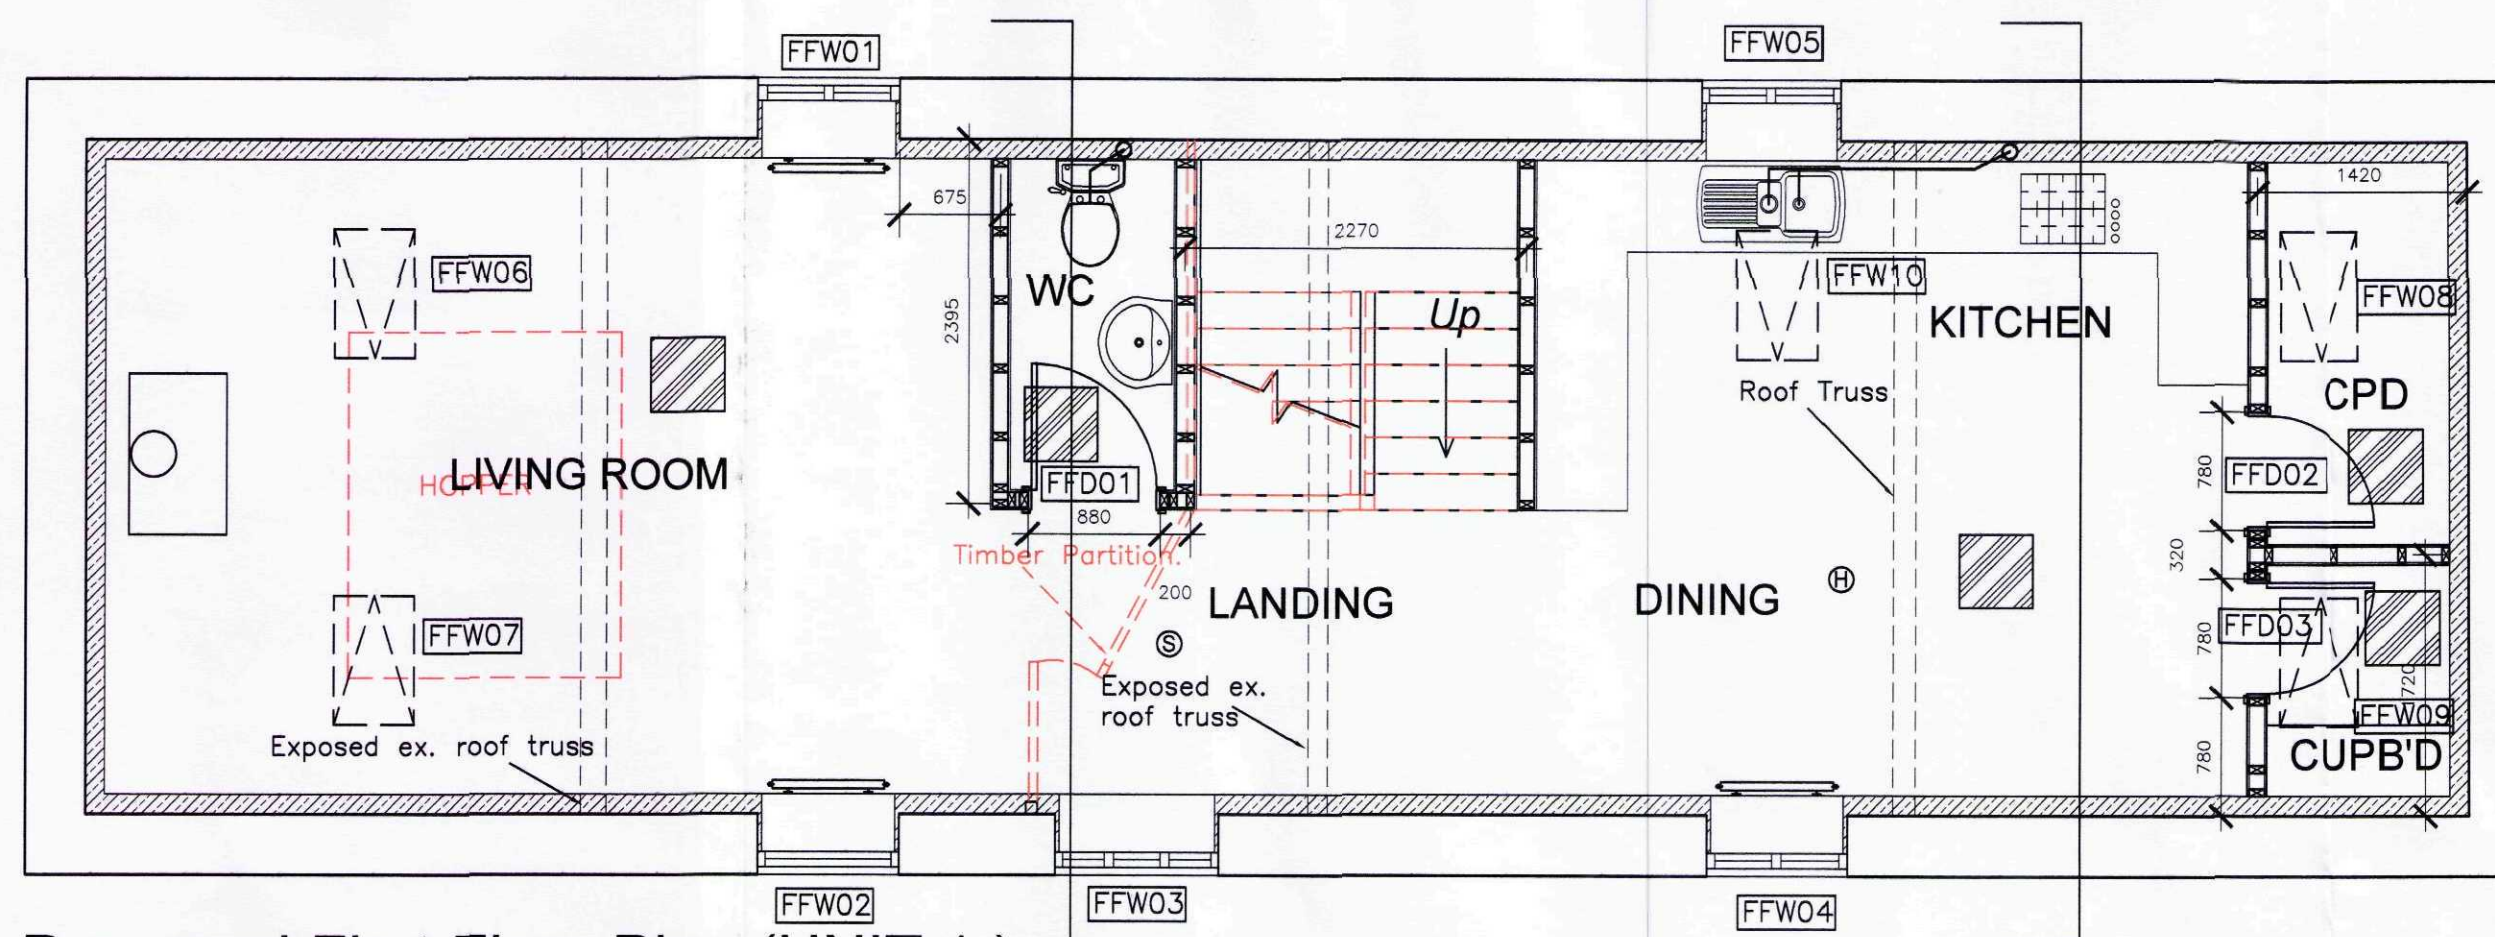

Proposed First Floor Plan (UNIT 1.)

Scale - 1:50


Item to be demolished

Floor Finishes Legend


- Oak Flooring**
Contractor to allow a P.C Sum for supply of oak floor £30 p/m² allow for labour to lay, Matt Bonar finish.
- Carpet Floor**
Contractor to allow a provisional sum of £20 p/m² installed of the area indicated.
- Ceramic Tiled Floor**
Contractor to allow a provisional sum of £25 p/m² laid of the area indicated.

Legend

- 100x50mm studwork with full fill Rockwool RS60 (density 19.5kg/m³) to achieve a 40 dB partition, faced each side with 1 layer 12.5mm Knauf Aquapanel or similar tiebacker board.
- Internal wall Drying:
Gyplyner Universal metal wall lining system providing 25mm cavity behind lining channels and faced with 15mm Gyproc Duraline board, skim finished ready for decoration.
- External wall insulated Drying:
Gyplyner Universal metal wall lining system providing 25mm cavity behind lining channels and faced with 65mm Thermaline laminate board and 15mm Gyproc Duraline board internally, skim finished ready for decoration. 18mm Thermaline laminate board to be used into window and door reveals fixed in accordance with manufacturers details.
- Steelwork to Structural Engineers details and calculations
- Surface mounted foul drainage, sized according to sanitary appliance
- New Foundations**
Area of new foundations and footings.

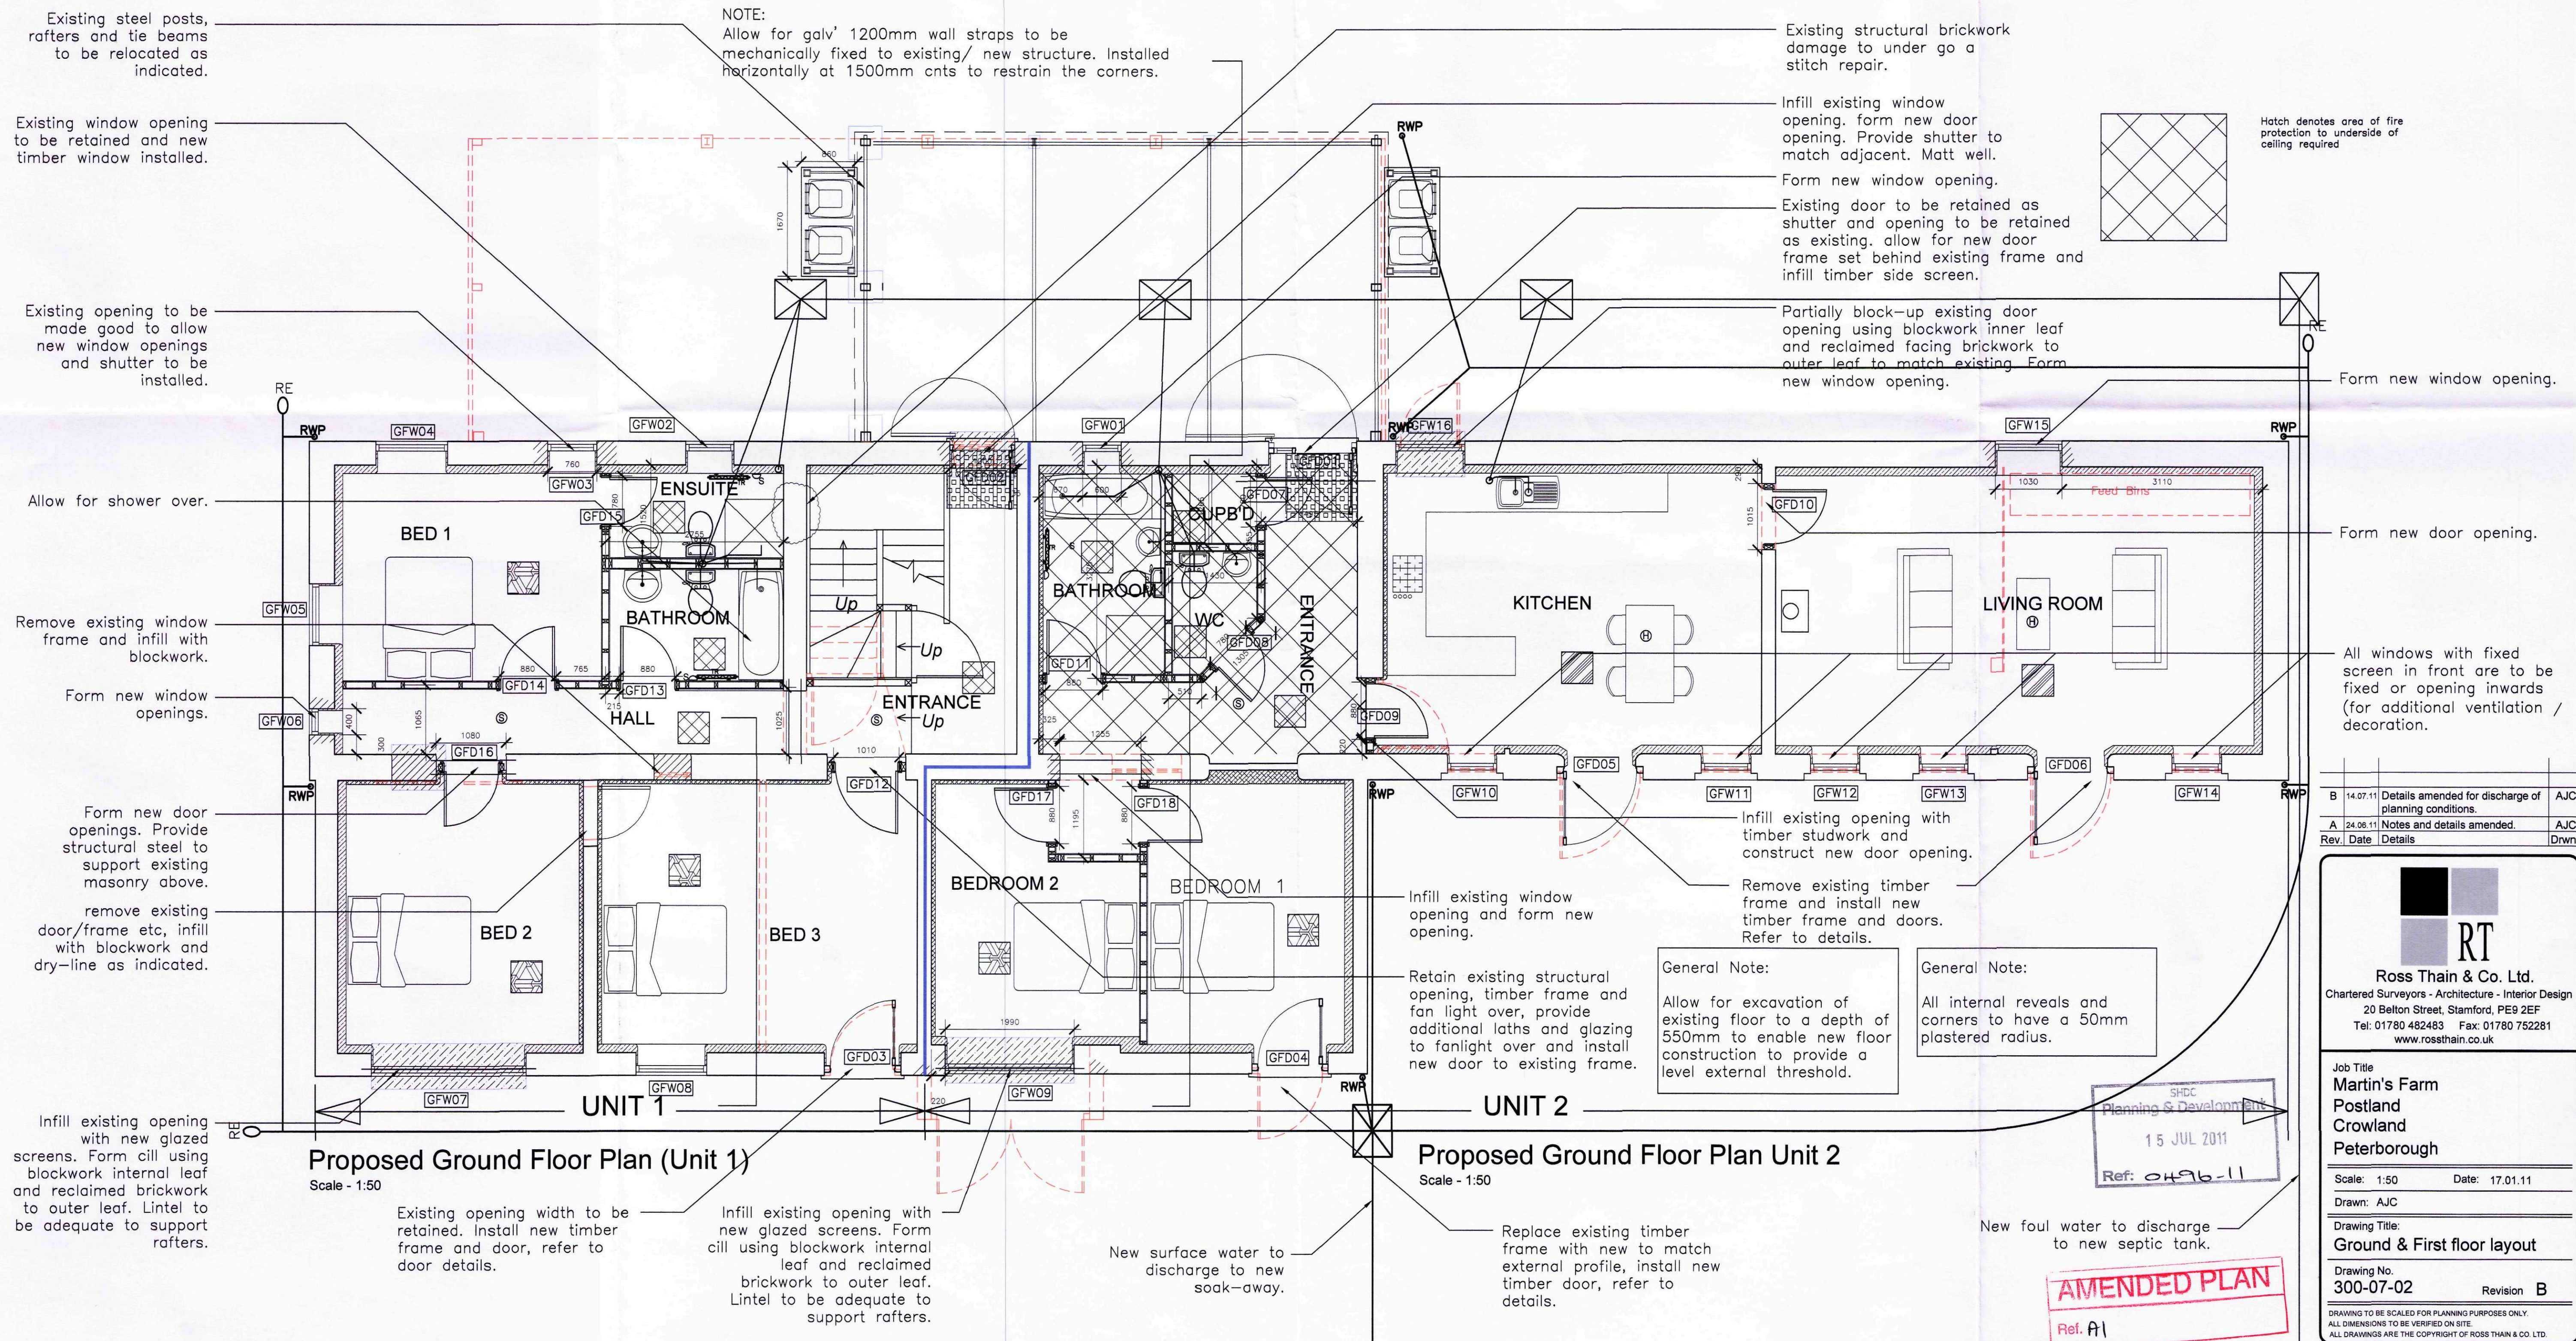

B	14.07.11	Details amended for discharge of planning conditions.	AJC
A	24.08.11	Notes and details amended.	AJC
Rev.	Date	Details	Drwn

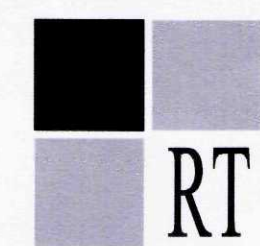

Ross Thain & Co. Ltd.
Chartered Surveyors - Architecture - Interior Design
20 Belton Street, Stamford, PE9 2EF
Tel: 01780 482483 Fax: 01780 752281
www.rossthain.co.uk

Job Title
Martin's Farm
Postland
Crowland
Peterborough

Scale: 1:50 Date: 17.01.11

Drawn: AJC

Drawing Title:
Ground & First floor layout

Drawing No.
300-07-02 Revision **B**

DRAWING TO BE SCALED FOR PLANNING PURPOSES ONLY.
ALL DIMENSIONS TO BE VERIFIED ON SITE.
ALL DRAWINGS ARE THE COPYRIGHT OF ROSS THAIN & CO. LTD.

AMENDED PLAN
Ref. A1