




# PLAN

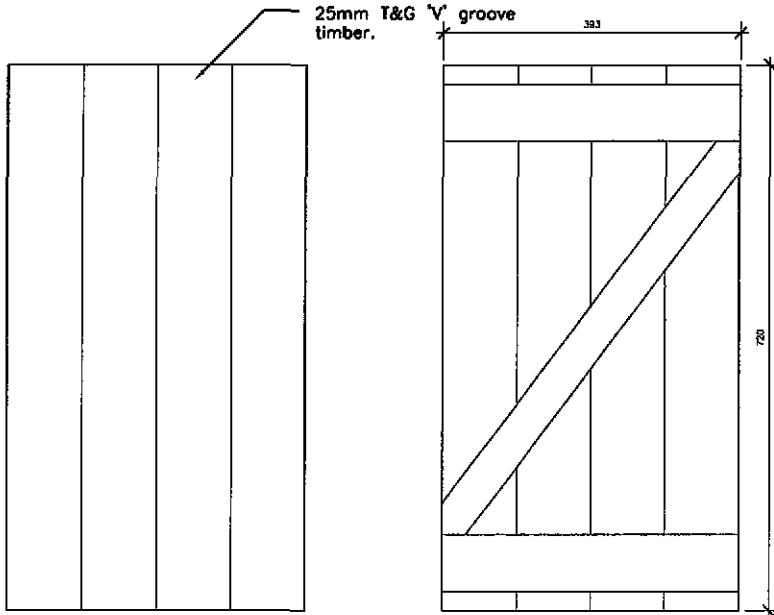

FRONT ELEVATION

REAR ELEVATION

## FIRST FLOOR WINDOW SHUTTER DETAILS 1:10

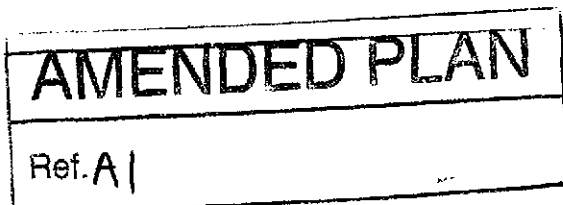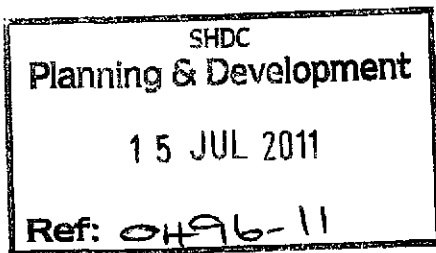

| Rev | Date | Details | Drawn |
|-----|------|---------|-------|
|     |      |         |       |
|     |      |         |       |
|     |      |         |       |
|     |      |         |       |

|   |                |
|---|----------------|
| <br><b>Ross Thain &amp; Co. Ltd.</b><br>Chartered Surveyors - Architecture - Interior Design<br>20 Bellon Street, Stamford, PE9 2EF<br>Tel: 01780 462483 Fax: 01780 762281<br>www.rossthain.co.uk |                |
| Job Title<br><b>Martin's Farm</b><br><b>Postland</b><br><b>Crowland</b><br><b>Peterborough</b>   |                |
| Scale: 1:10   | Date: 14.07.11 |
| Drawn: AJC<br>Drawing Title<br><b>First floor shutter details</b>   |                |
| Drawing No.<br><b>300-07-16</b>   | Revision -     |
| <small>         DRAWING TO BE SCALED FOR PLANNING PURPOSES ONLY<br/>         ALL DIMENSIONS TO BE VERIFIED ON SITE<br/>         ALL DRAWINGS ARE THE COPYRIGHT OF ROSS THAIN &amp; CO. LTD.       </small>                                                                             |                |