




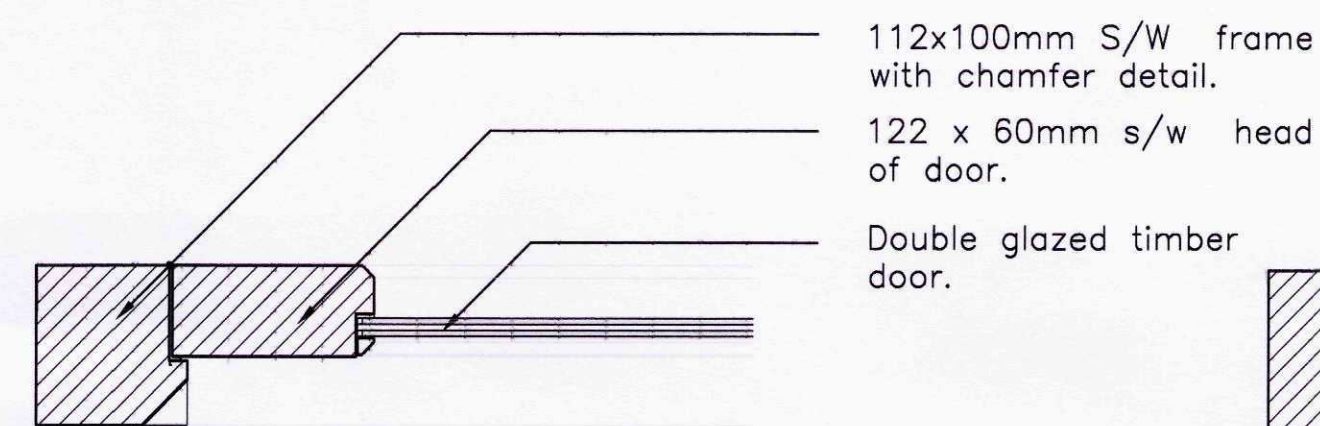


SECTION B - B 1:5
(Inward opening)

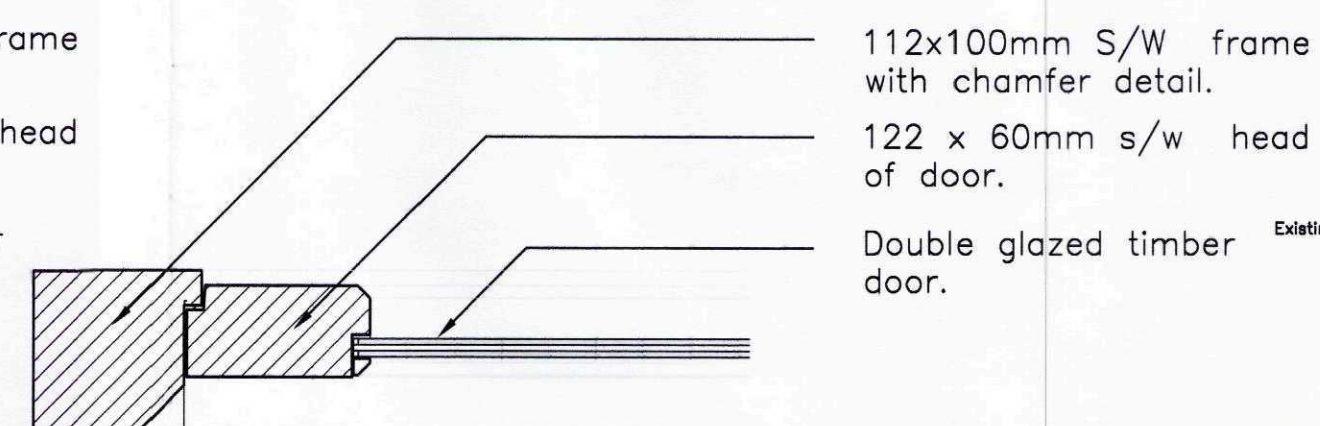




SECTION B - B 1:5
(Inward opening)

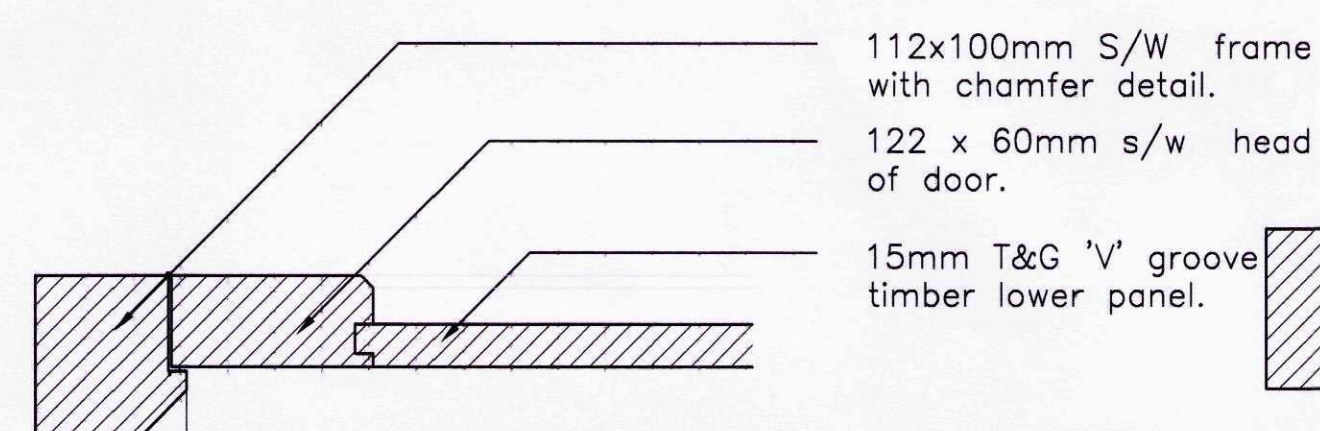




SECTION C - C 1:5
(Inward opening)

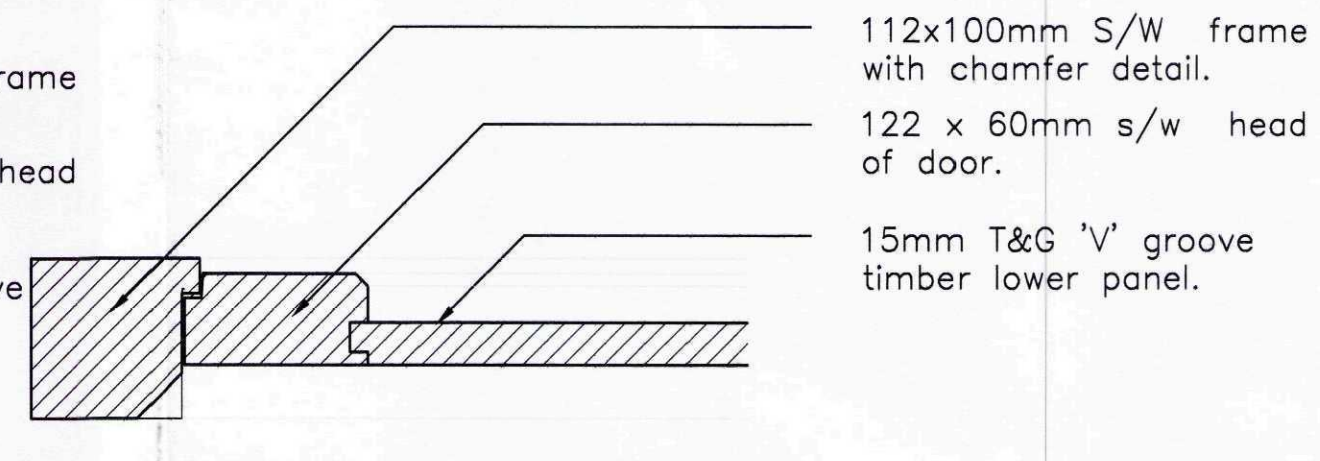


SECTION C - C 1:5
(Inward opening)

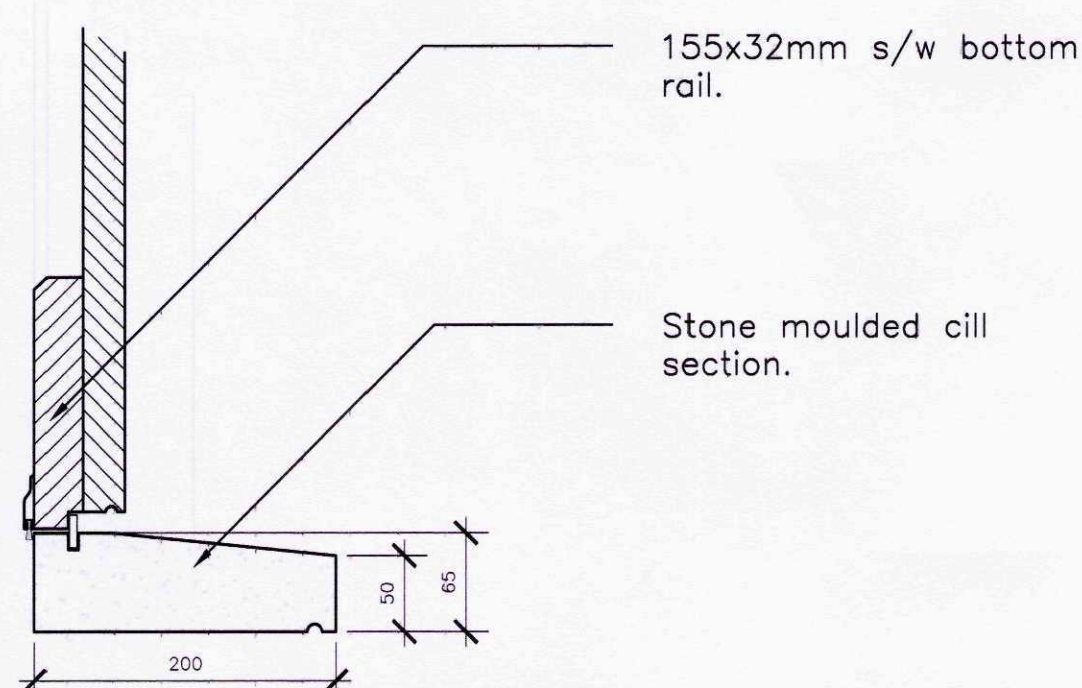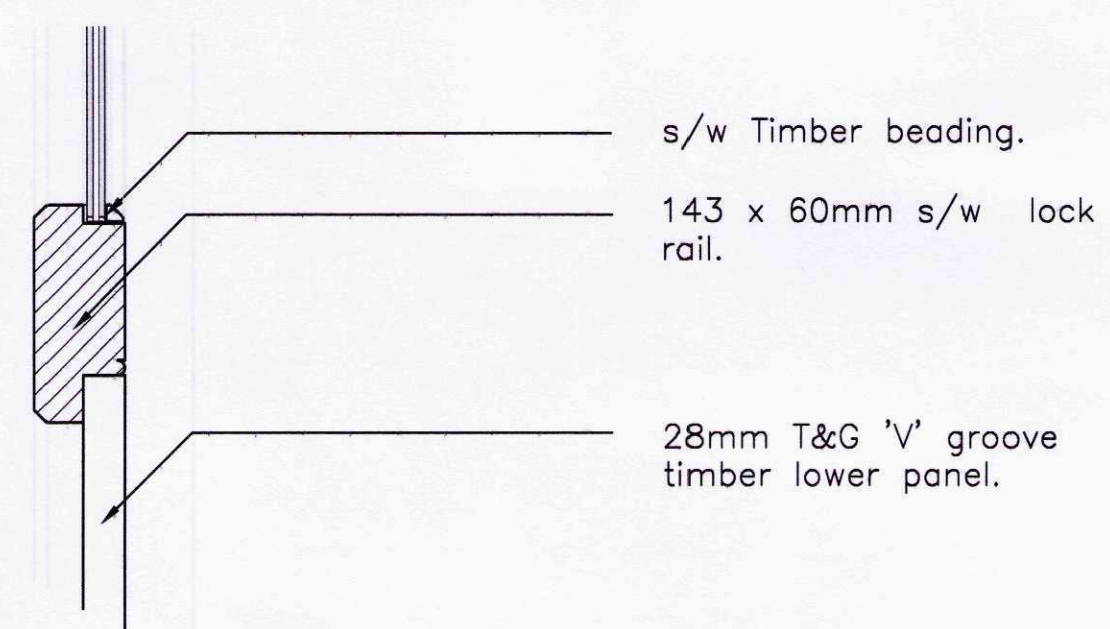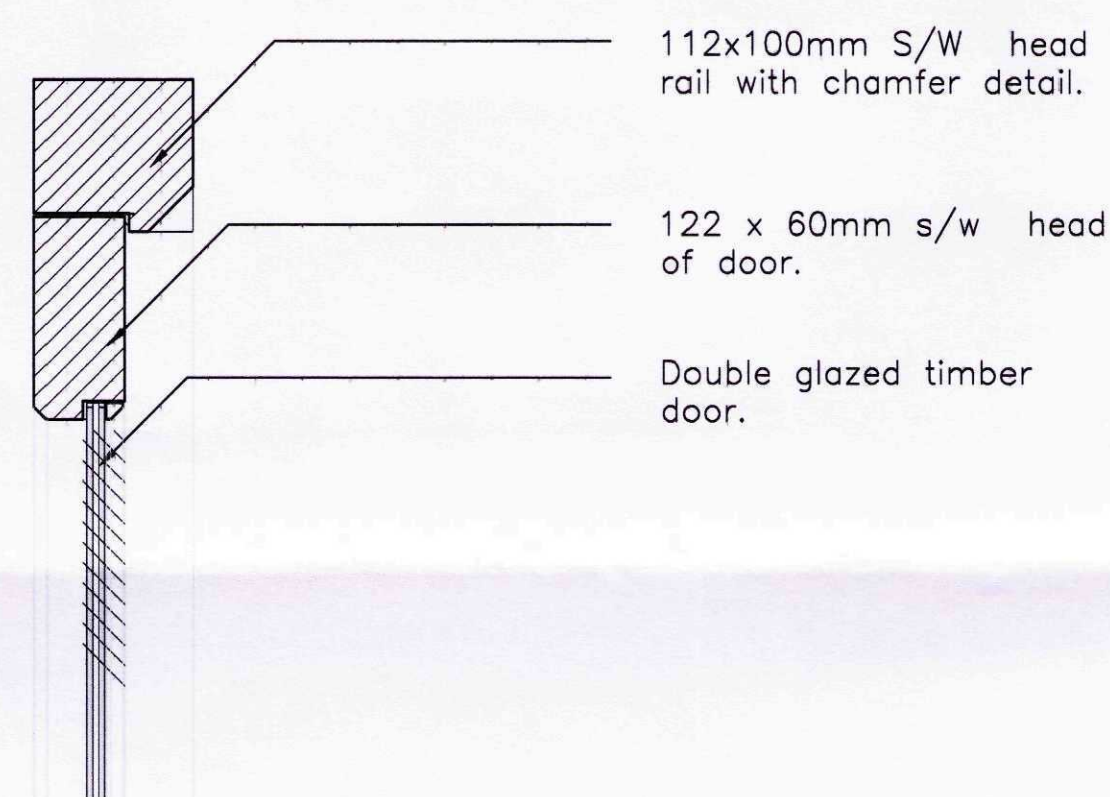


SECTION A - A 1:5
(Inward opening)

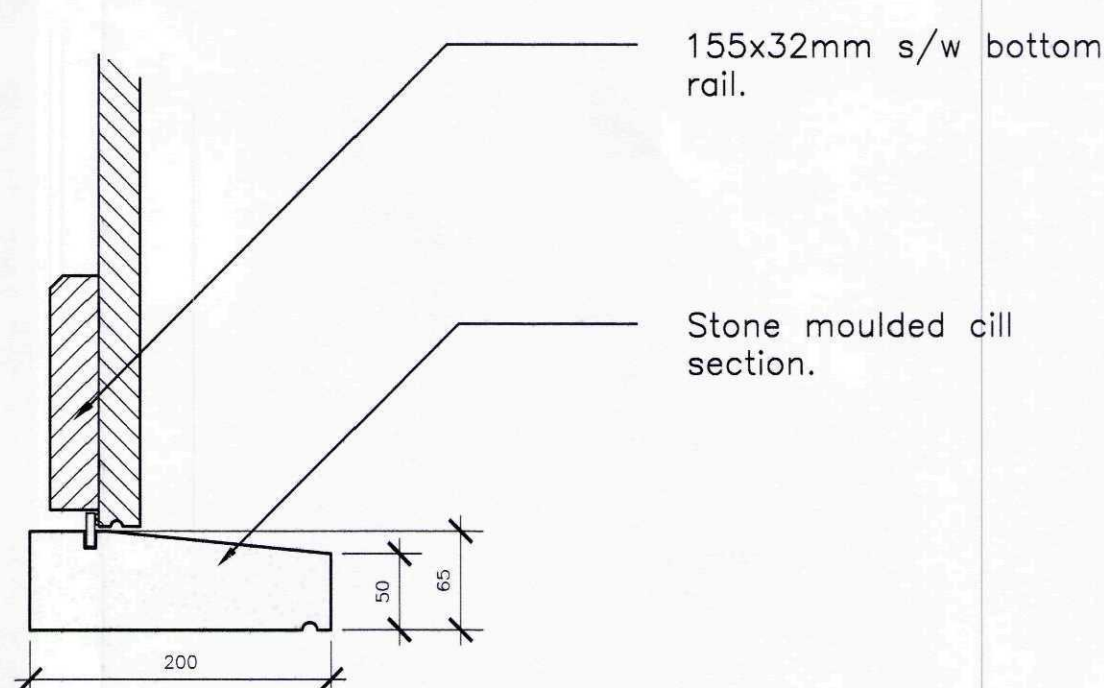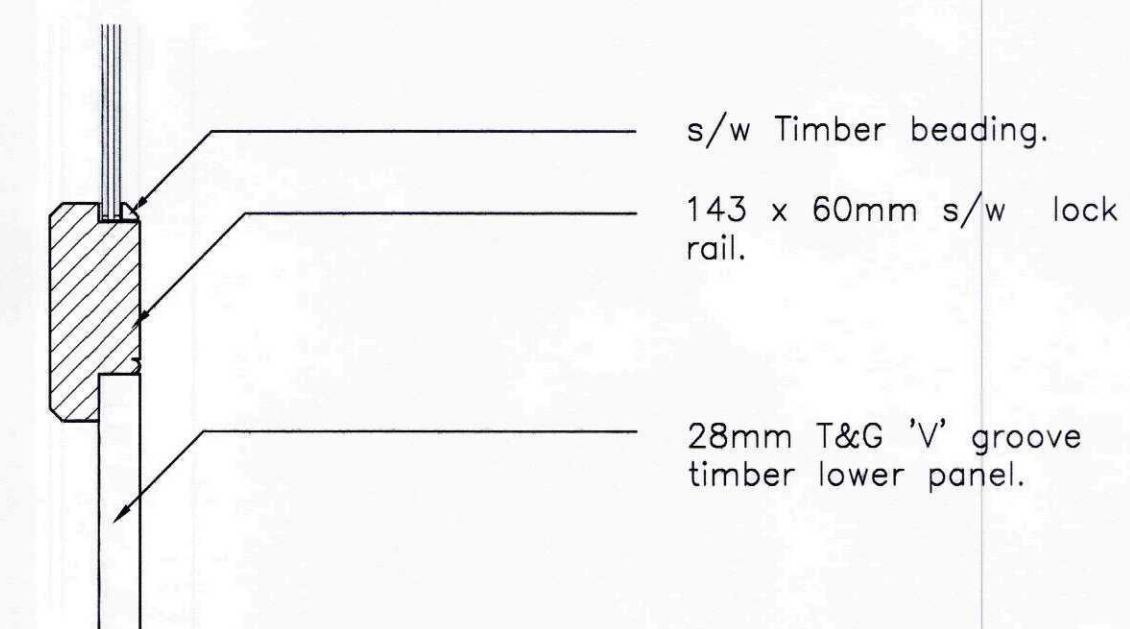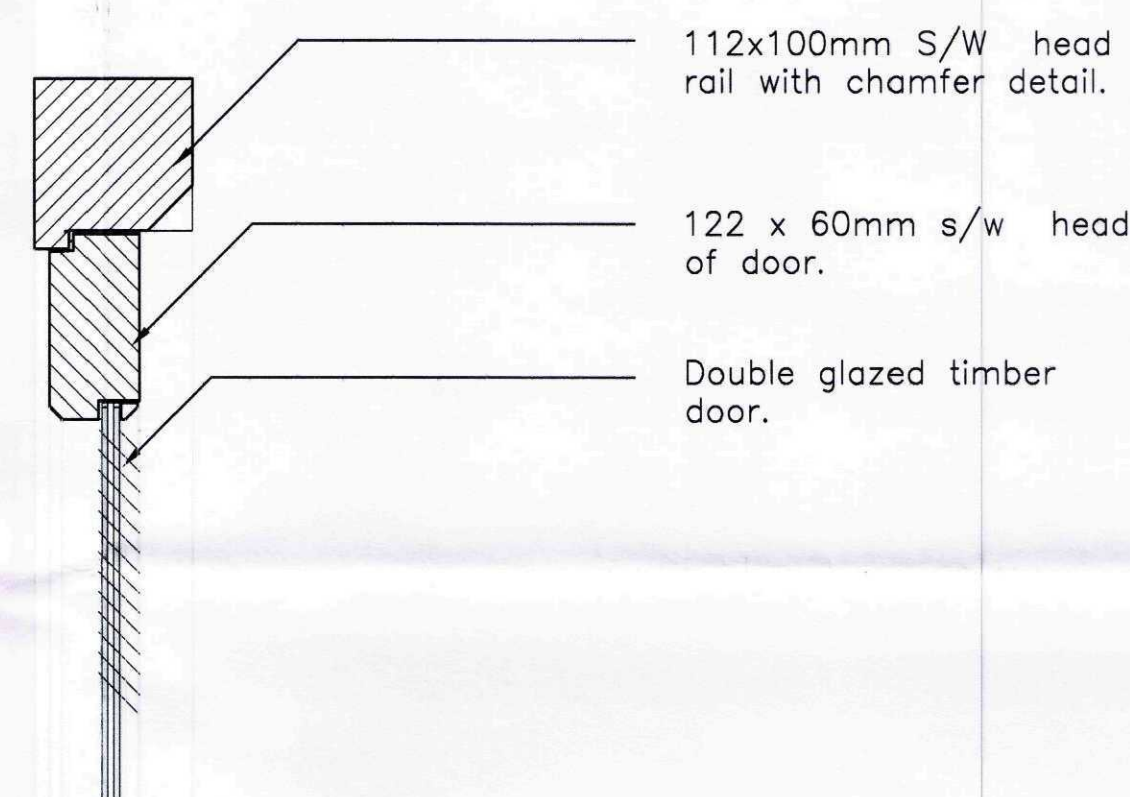


SECTION A - A 1:5
(Outward opening)

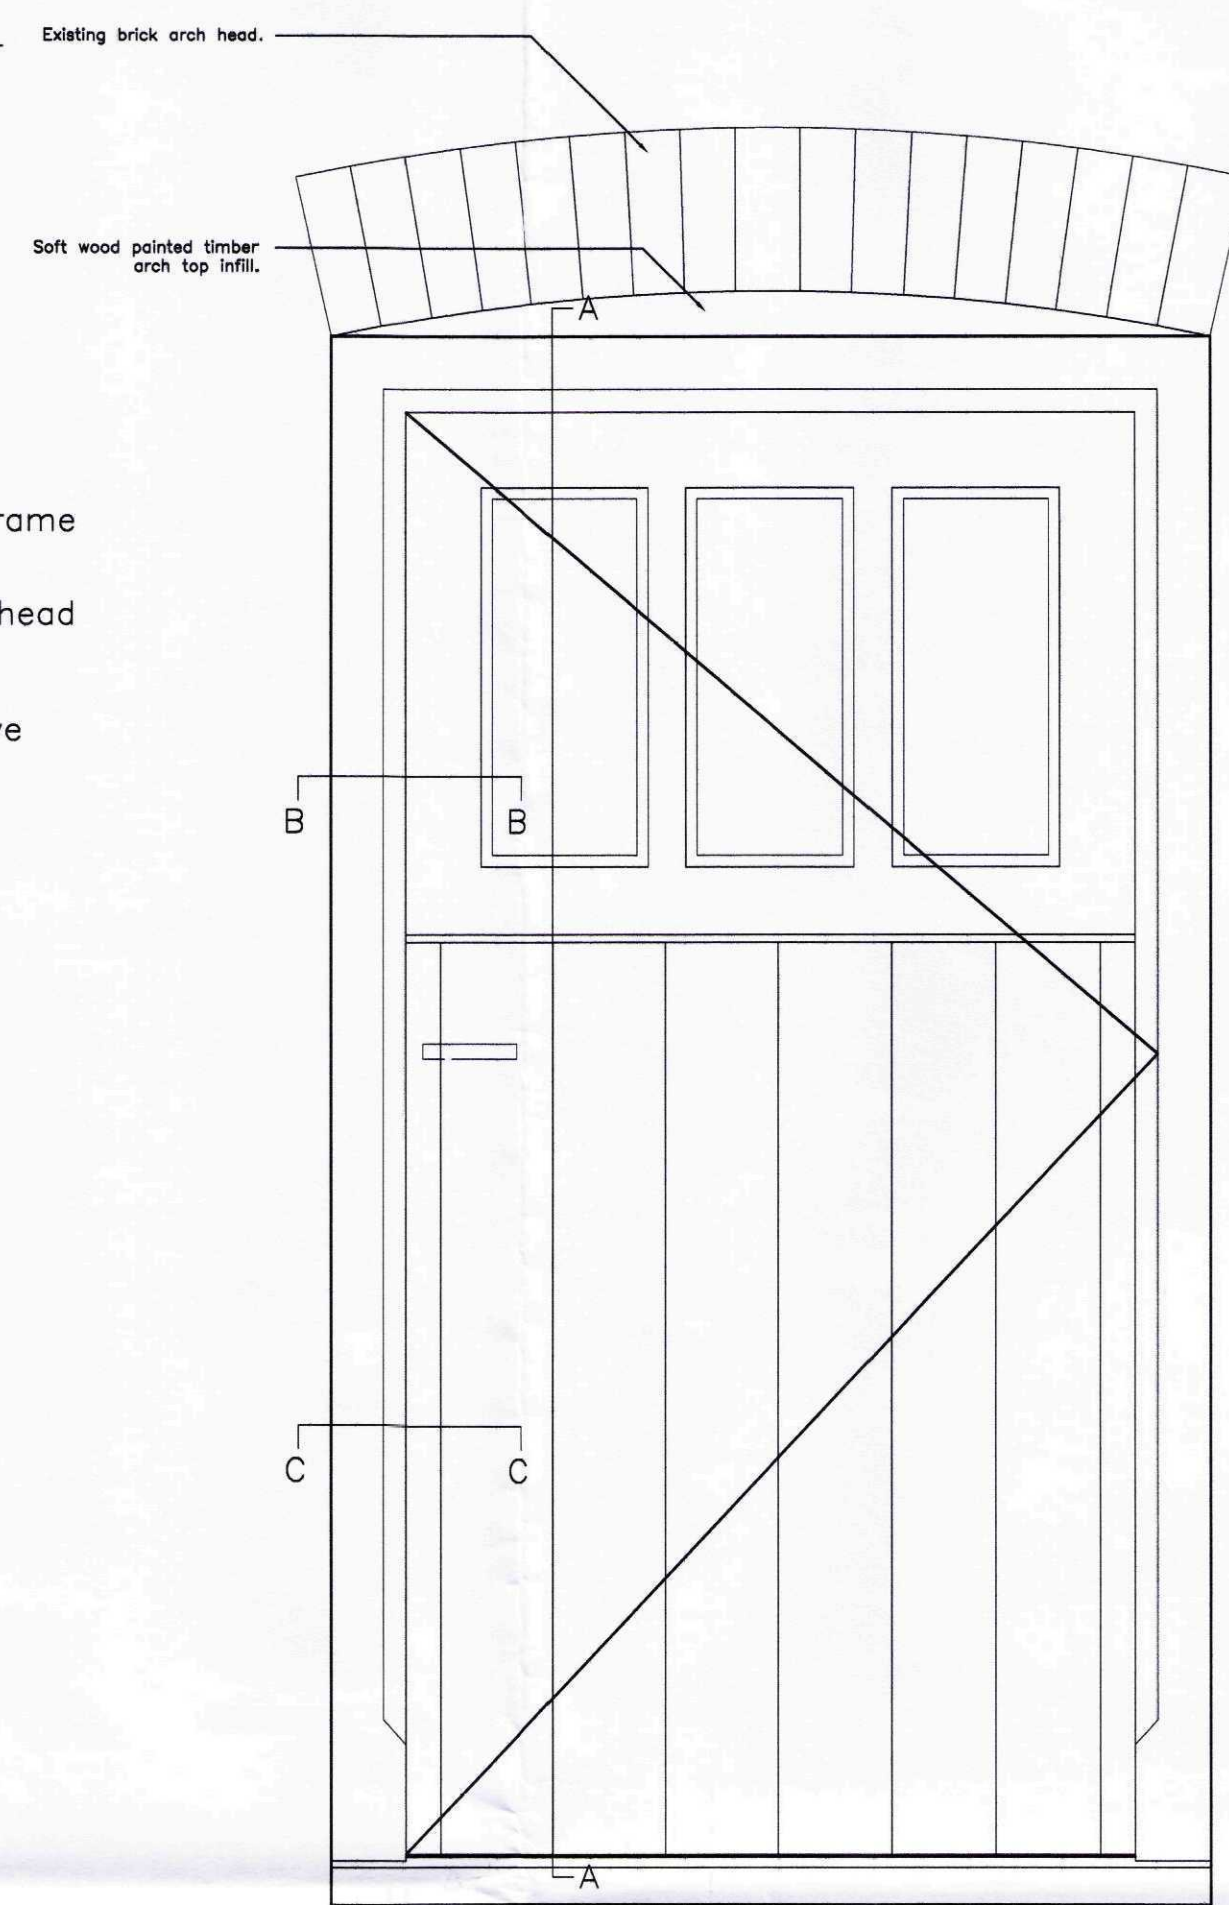


TYPICAL DOOR DETAIL 1:10
ELEVATION

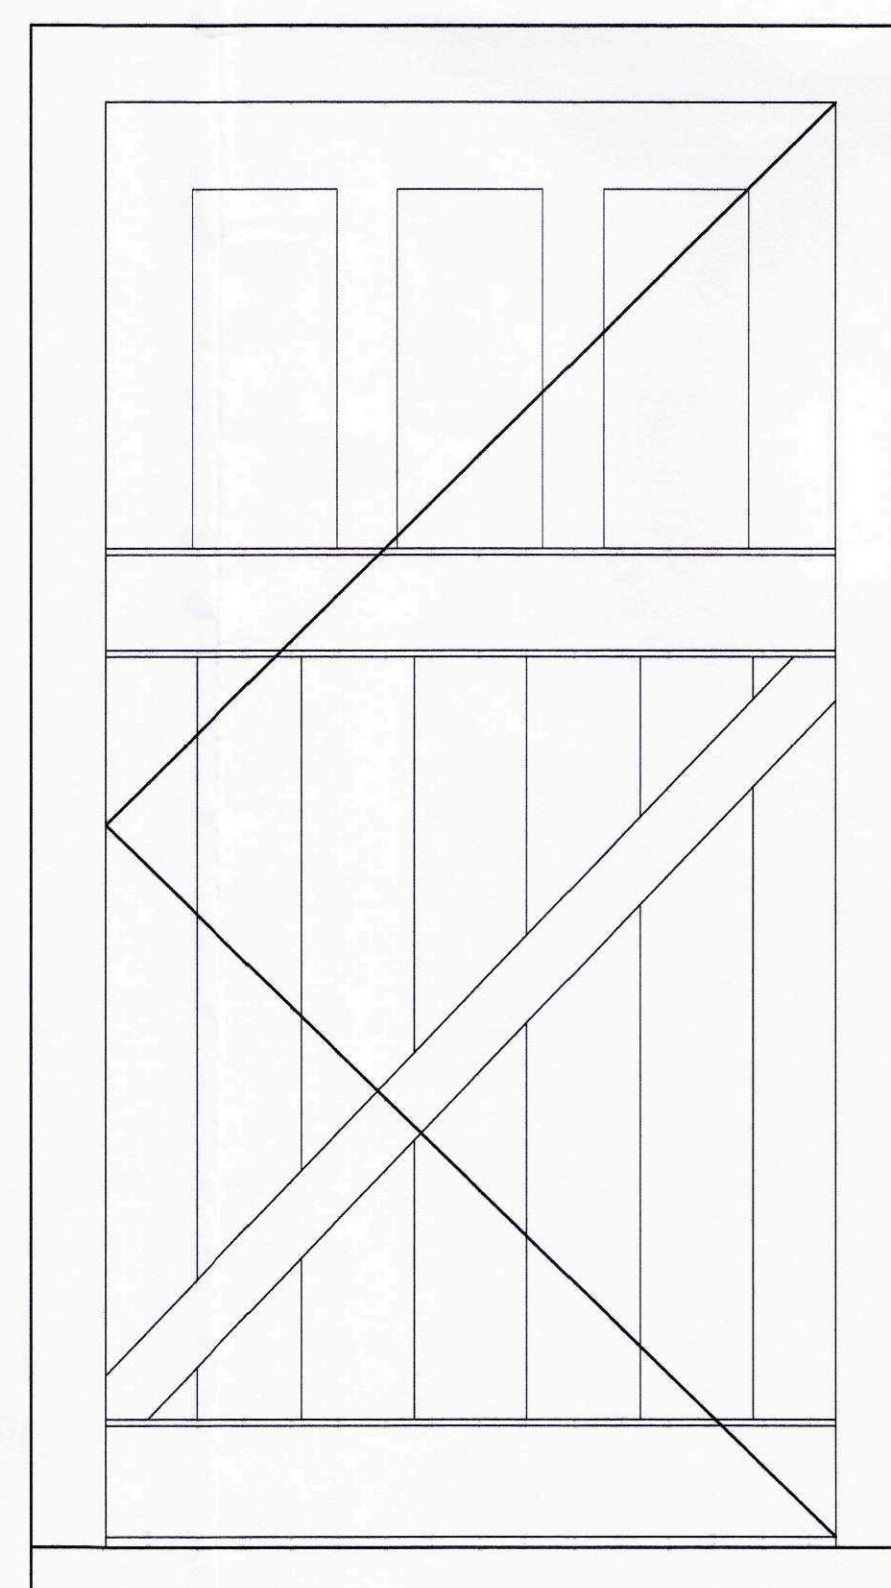


TYPICAL DOOR DETAIL 1:10
REAR ELEVATION

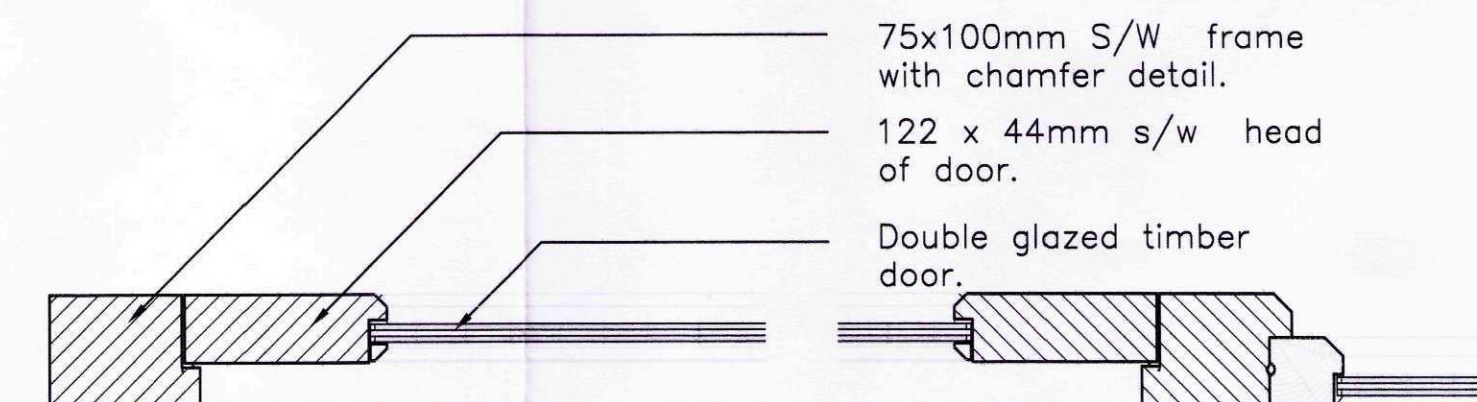



SECTION B - B 1:5
(Inward opening)

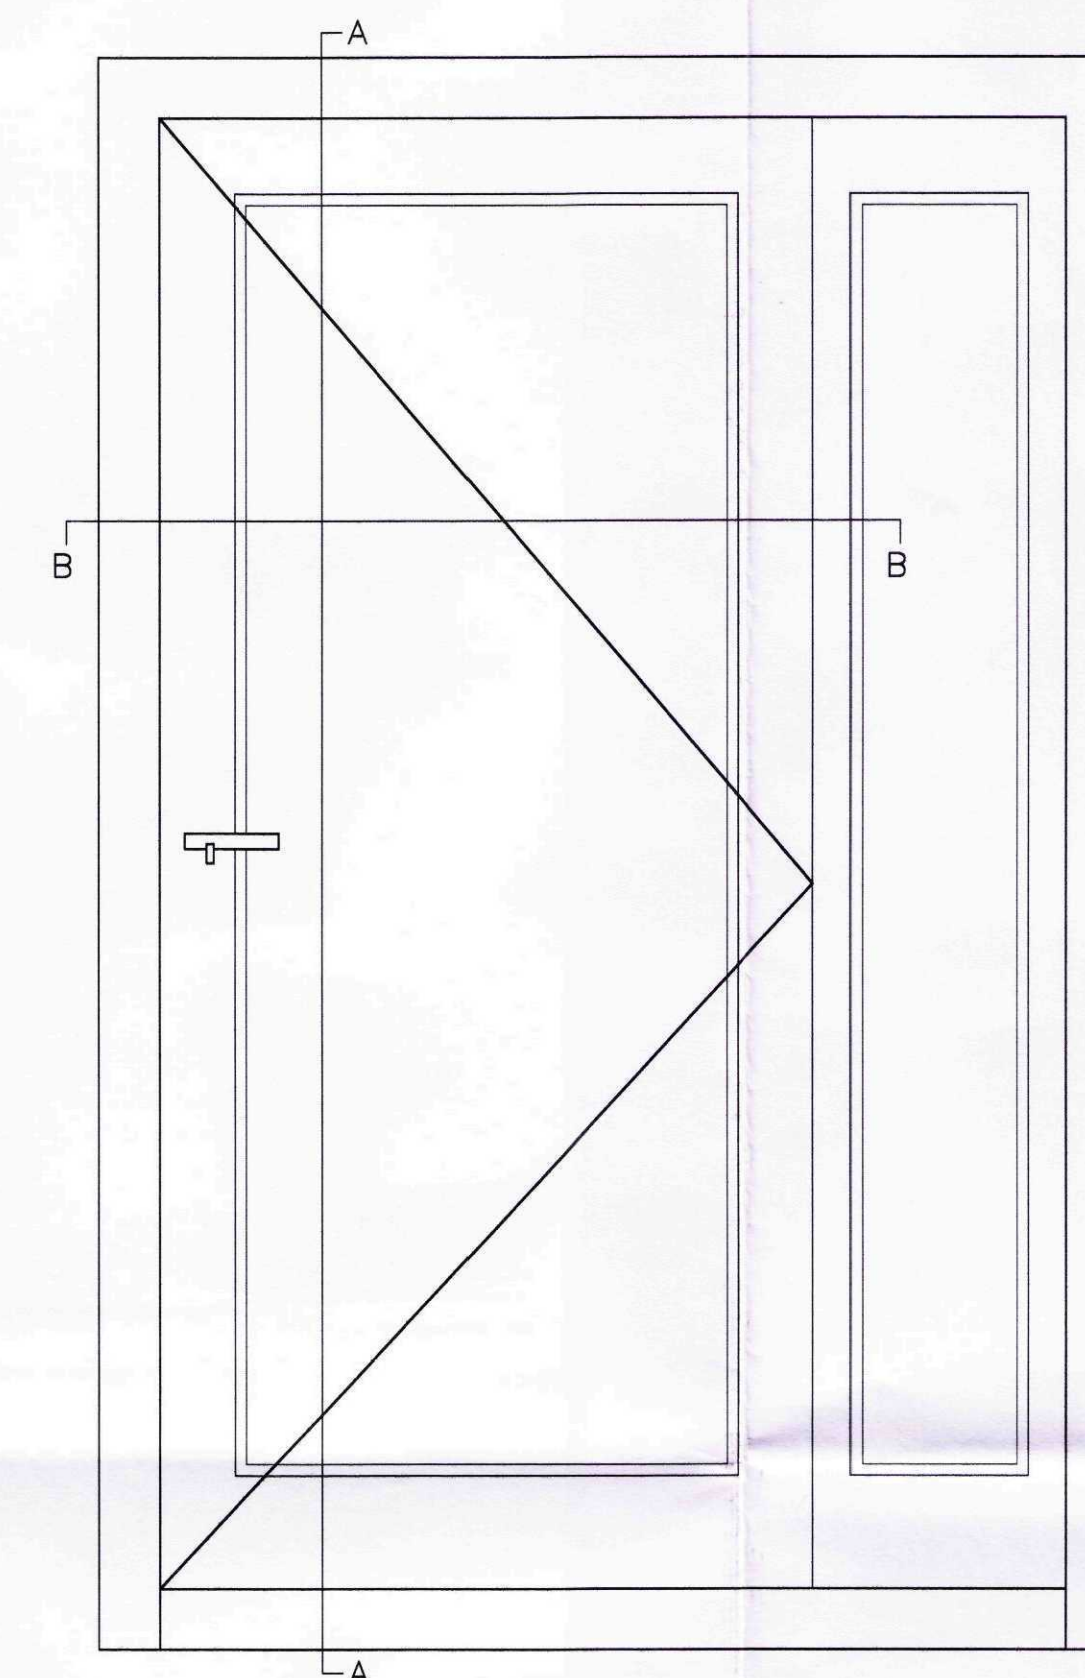

GF01 DOOR DETAIL 1:10
ELEVATION

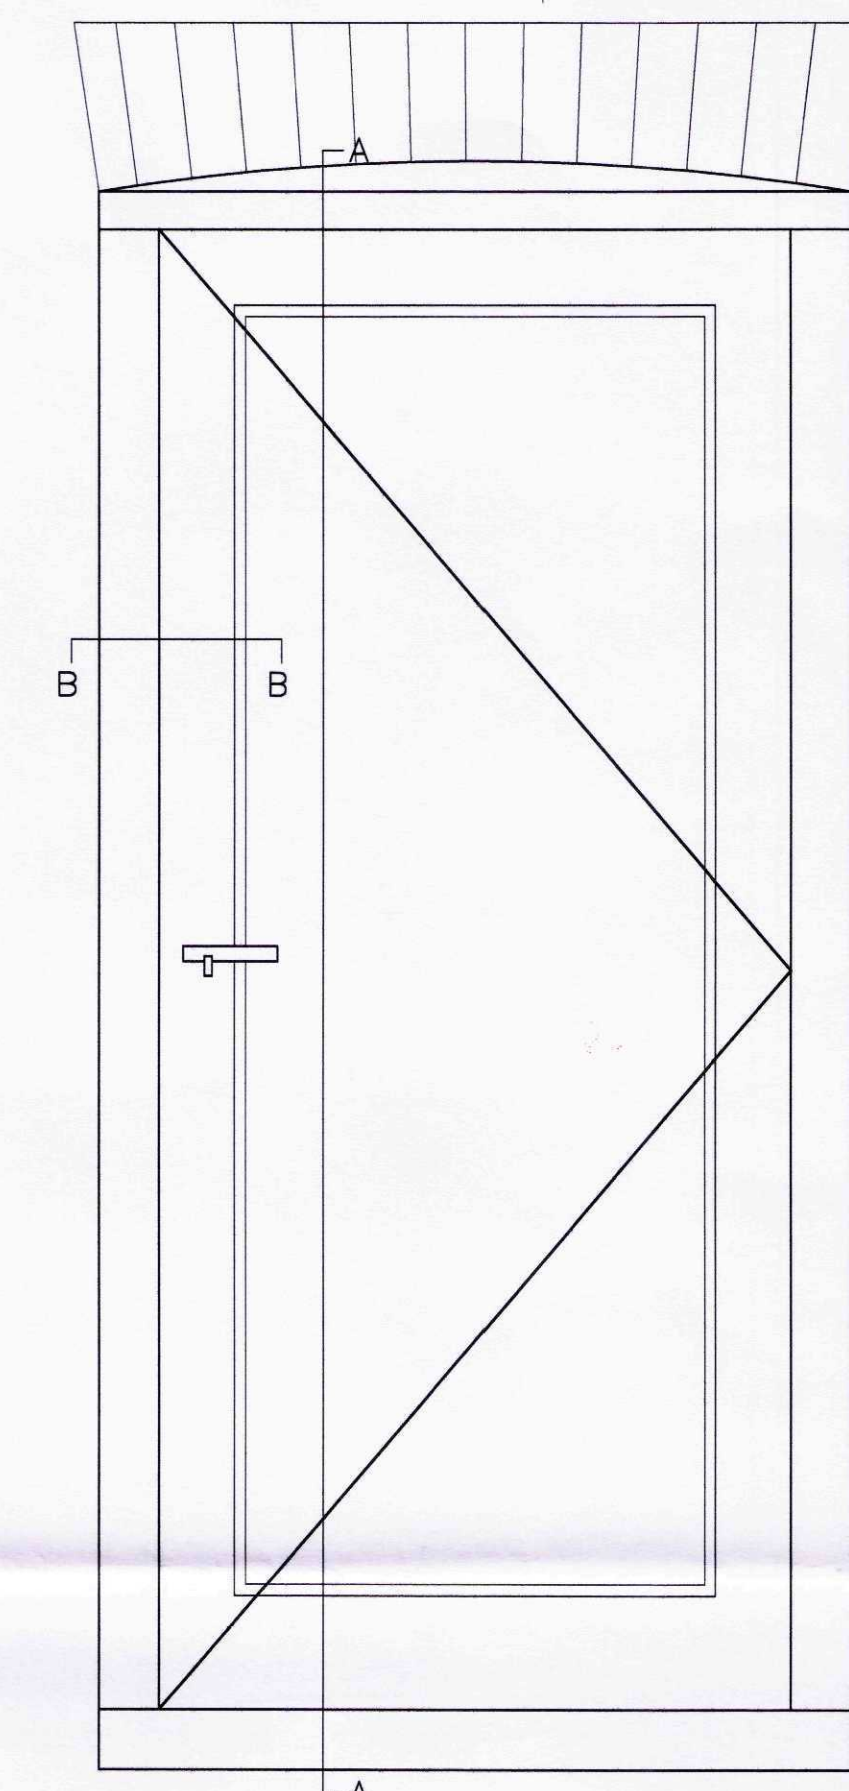

GF02 DOOR DETAIL 1:10
ELEVATION

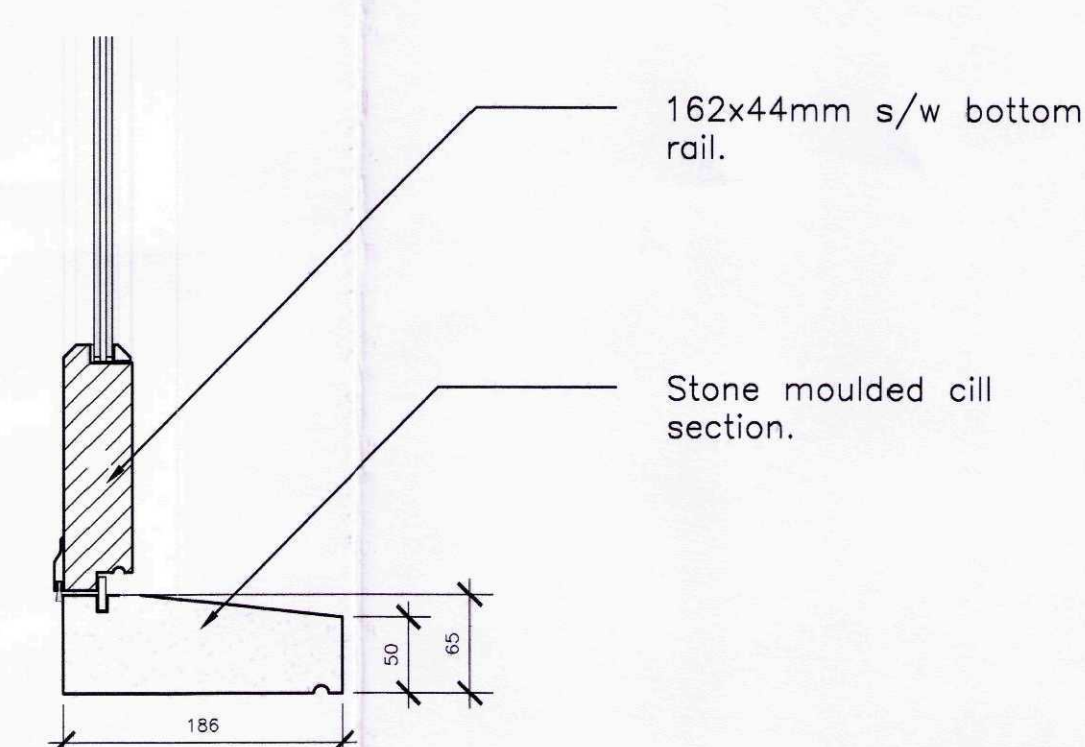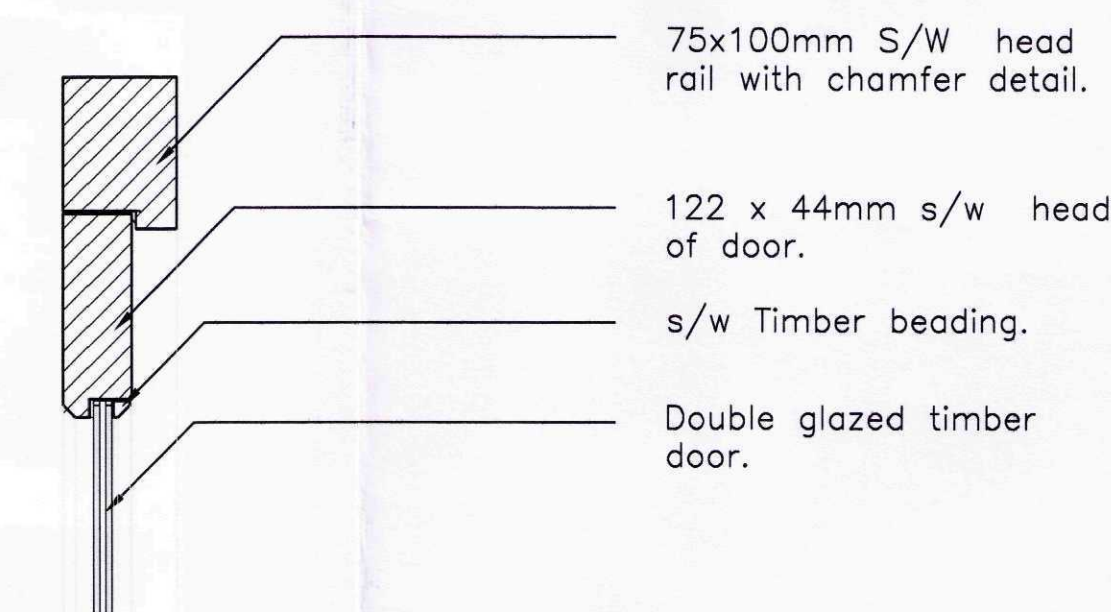

SECTION A - A 1:5
(Outward opening)

SHDC
Planning & Development
15 JUL 2011
Ref: 0496-11

AMENDED PLAN
Ref: A1

Rev.	Date	Details	Drwn
B	14.07.11	Details amended for discharge of planning conditions.	AJC
A	23.06.11	Note added regarding existing head of door.	AJC

RT
Ross Thain & Co. Ltd.
Chartered Surveyors - Architecture - Interior Design
20 Belton Street, Stamford, PE9 2EF
Tel: 01780 482483 Fax: 01780 752281
www.rossthain.co.uk

Job Title
Martin's Farm
Postland
Crowland
Peterborough

Scale: 1:10 Date: 17.01.11
Drawn: AJC

Drawing Title:
External Door Details

Drawing No.
300-07-09 Revision **B**

DRAWING TO BE SCALED FOR PLANNING PURPOSES ONLY.
ALL DIMENSIONS TO BE VERIFIED ON SITE.
ALL DRAWINGS ARE THE COPYRIGHT OF ROSS THAIN & CO. LTD.