




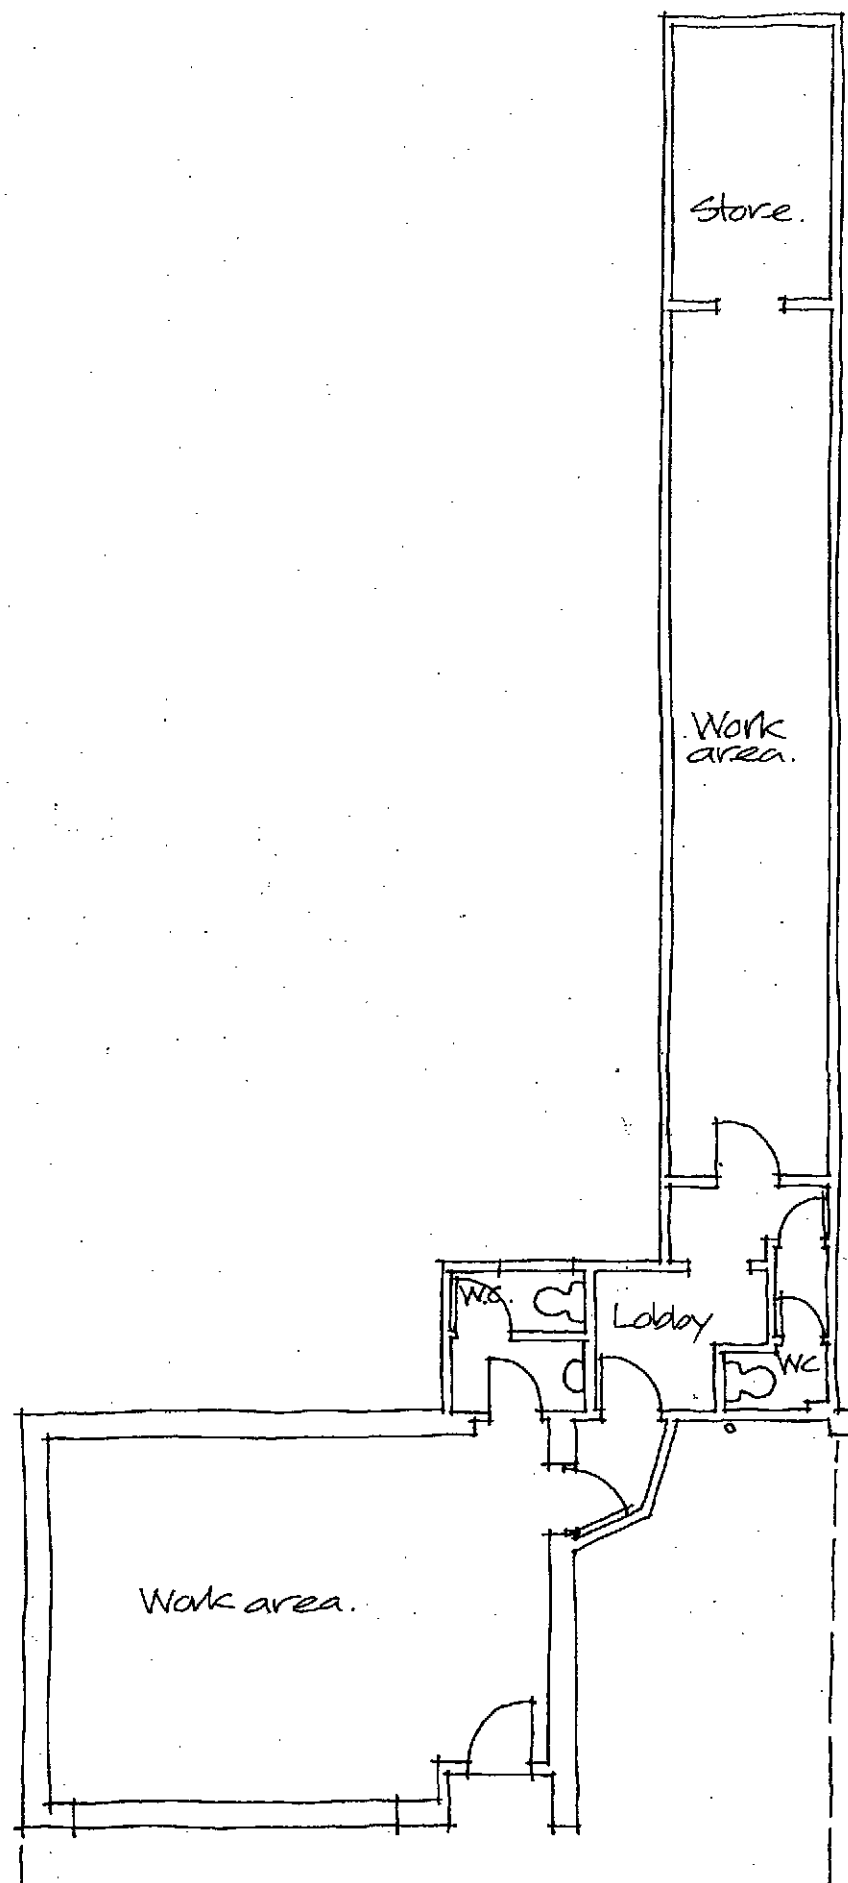


PLAN LAYOUT.

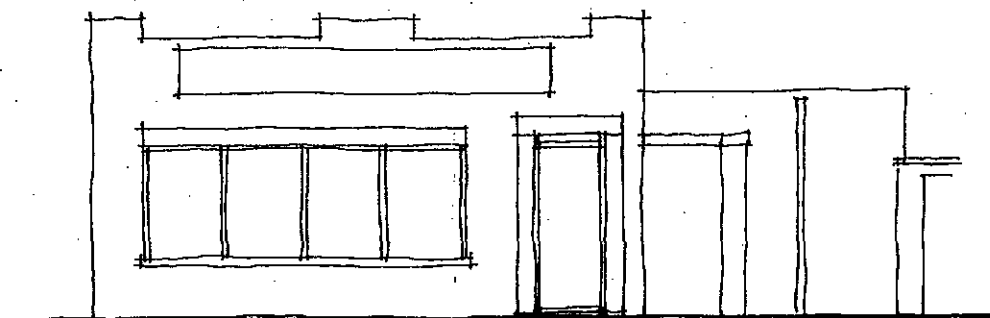

FRONT ELEVATION

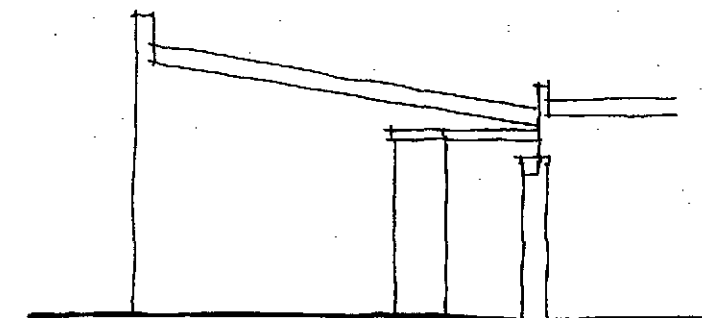

SIDE ELEVATION






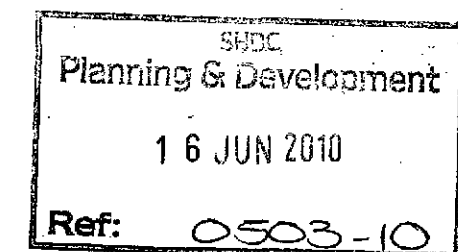


Project
**PROPOSED EXTENSION TO
 EXISTING PREMISES,
 14 PETERBOROUGH ROAD,
 CROWLAND. (PLANS AS EXISTING)**

Client
STEVE BUTLER DENTAL CERAMICS LTD.

ALAN HORNSBY
 ARCHITECTURAL SERVICES LTD
 "Little Acre"
 35 Peak Hill, Cowbit,
 Spalding, Lincs. PE12 6AW
 Tel. Holbeach (01406) 380591

Scale 1:100 Drg. no. 10/15/02
 Date May 2010

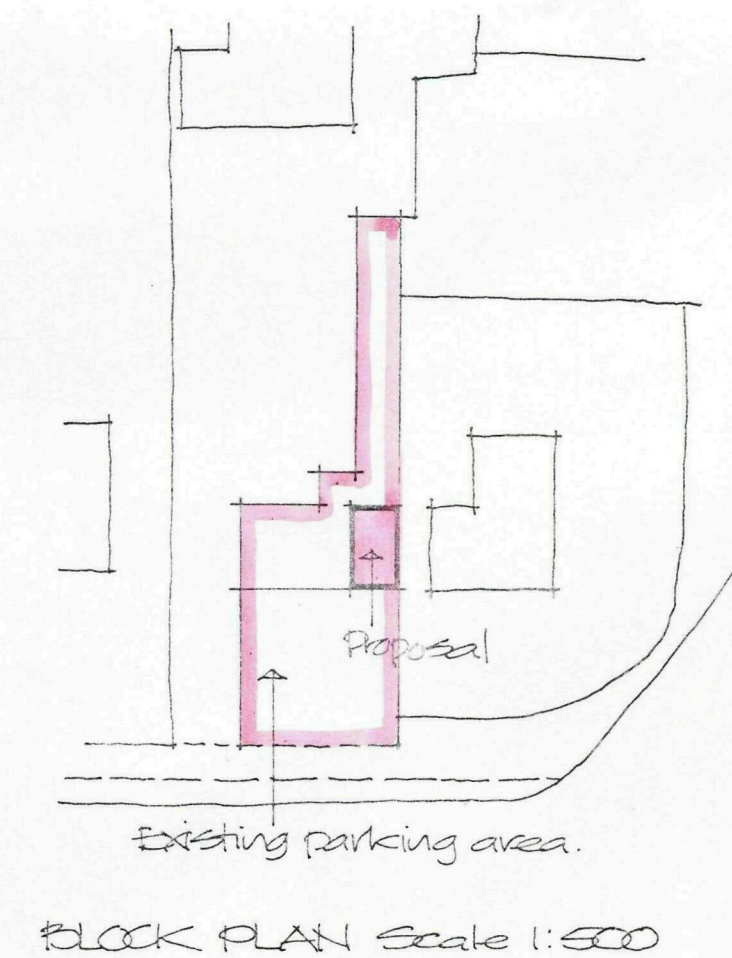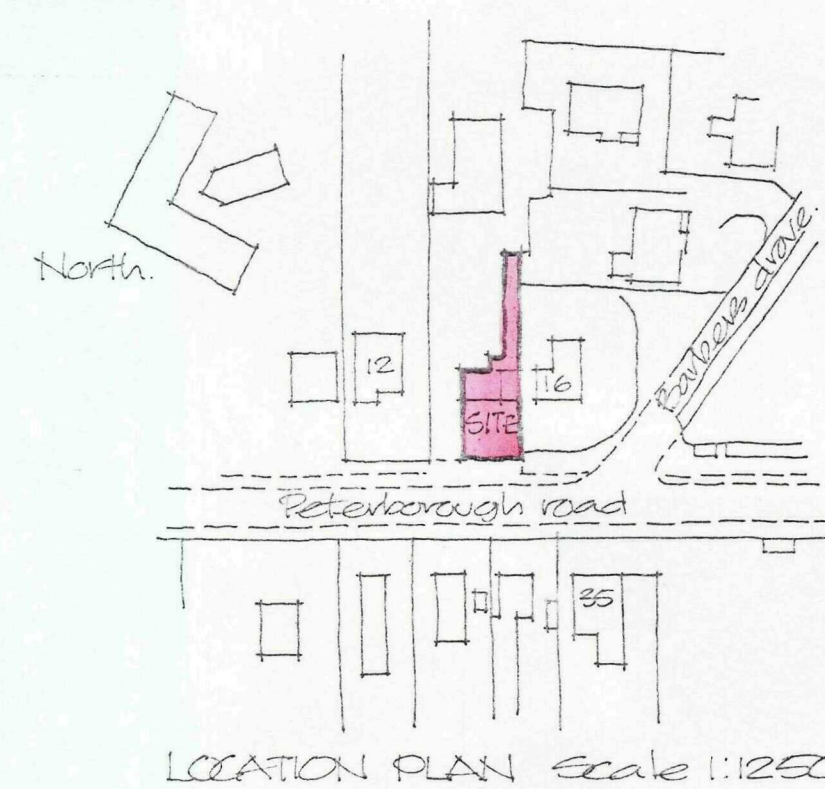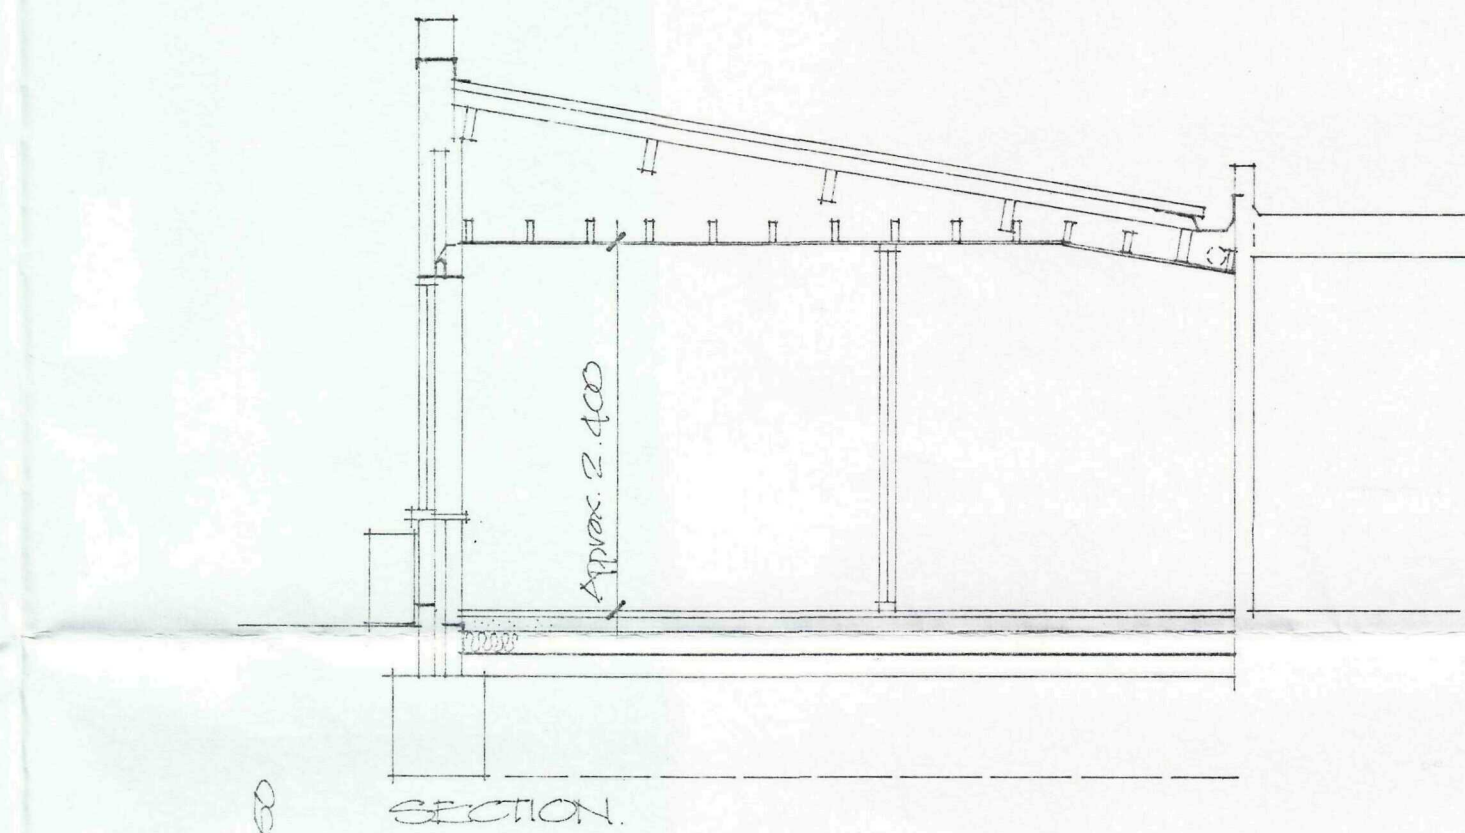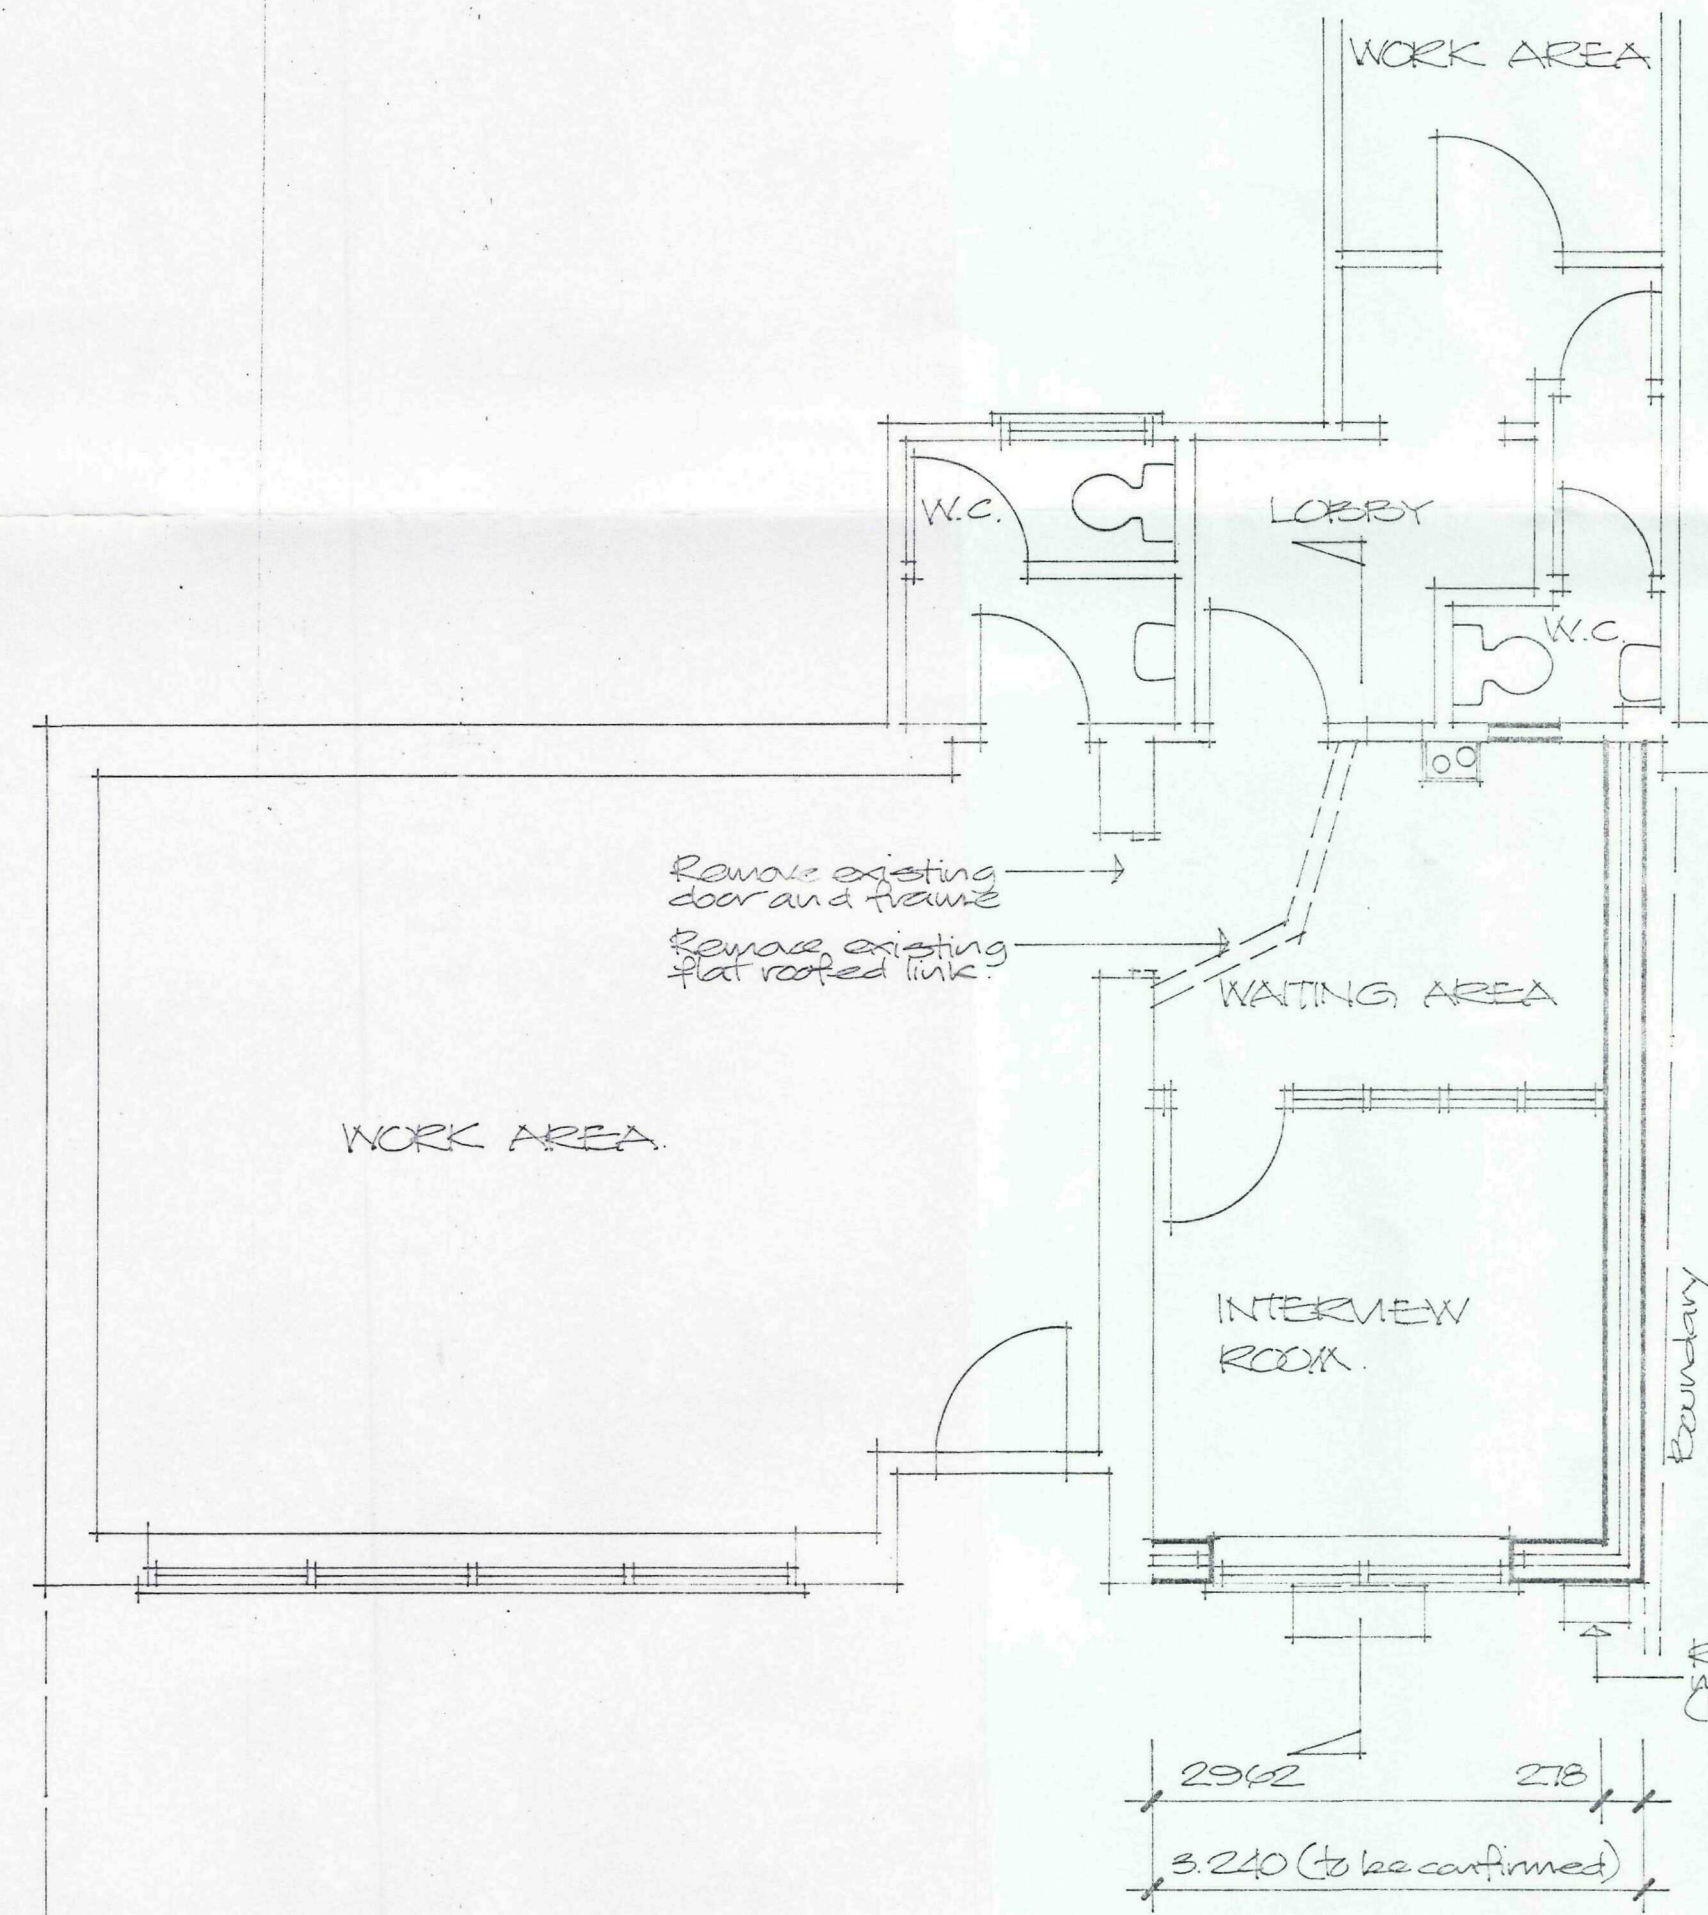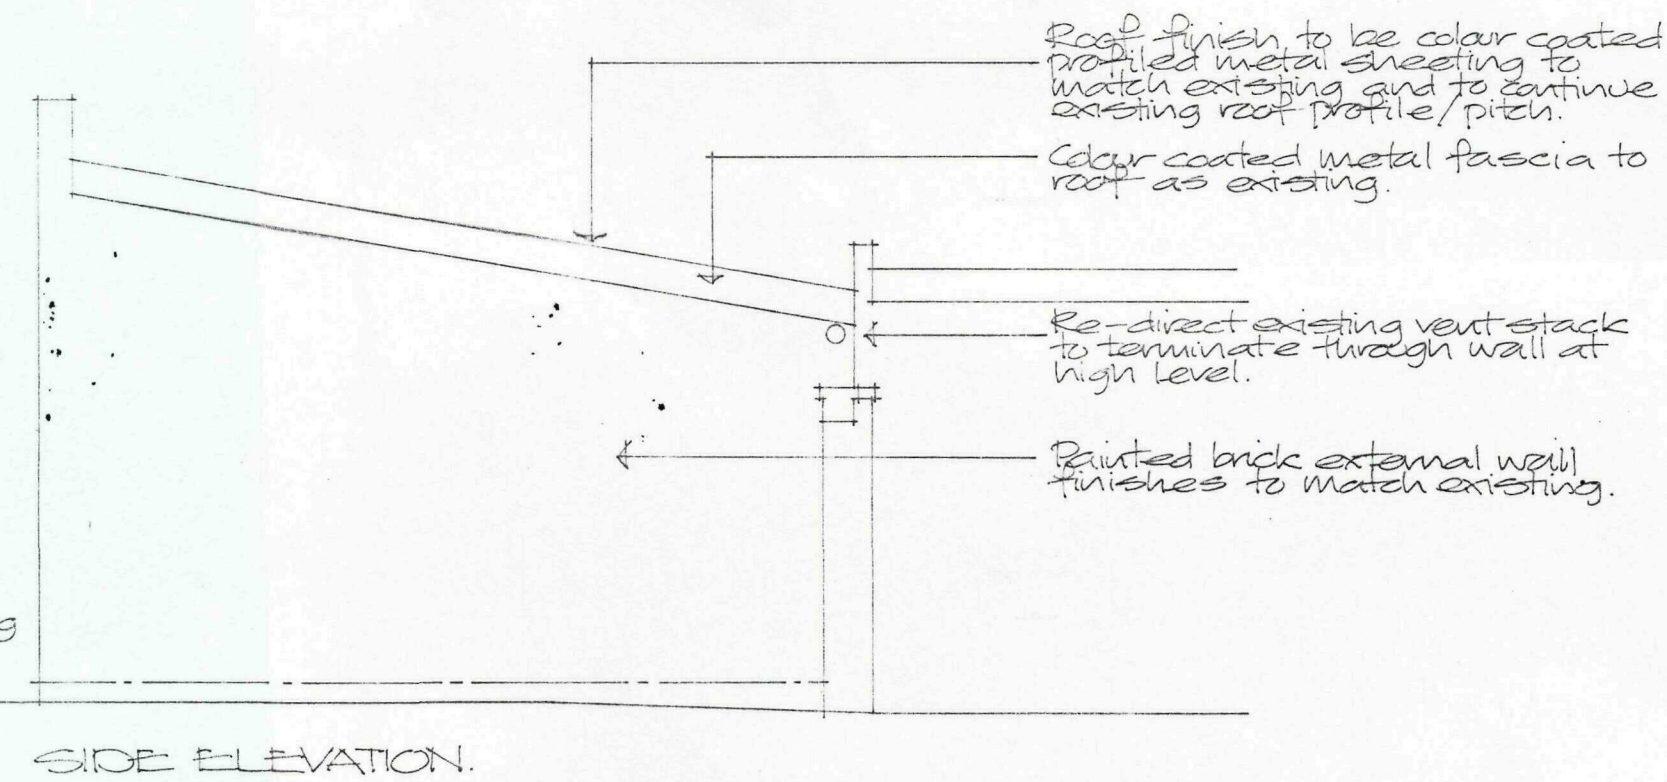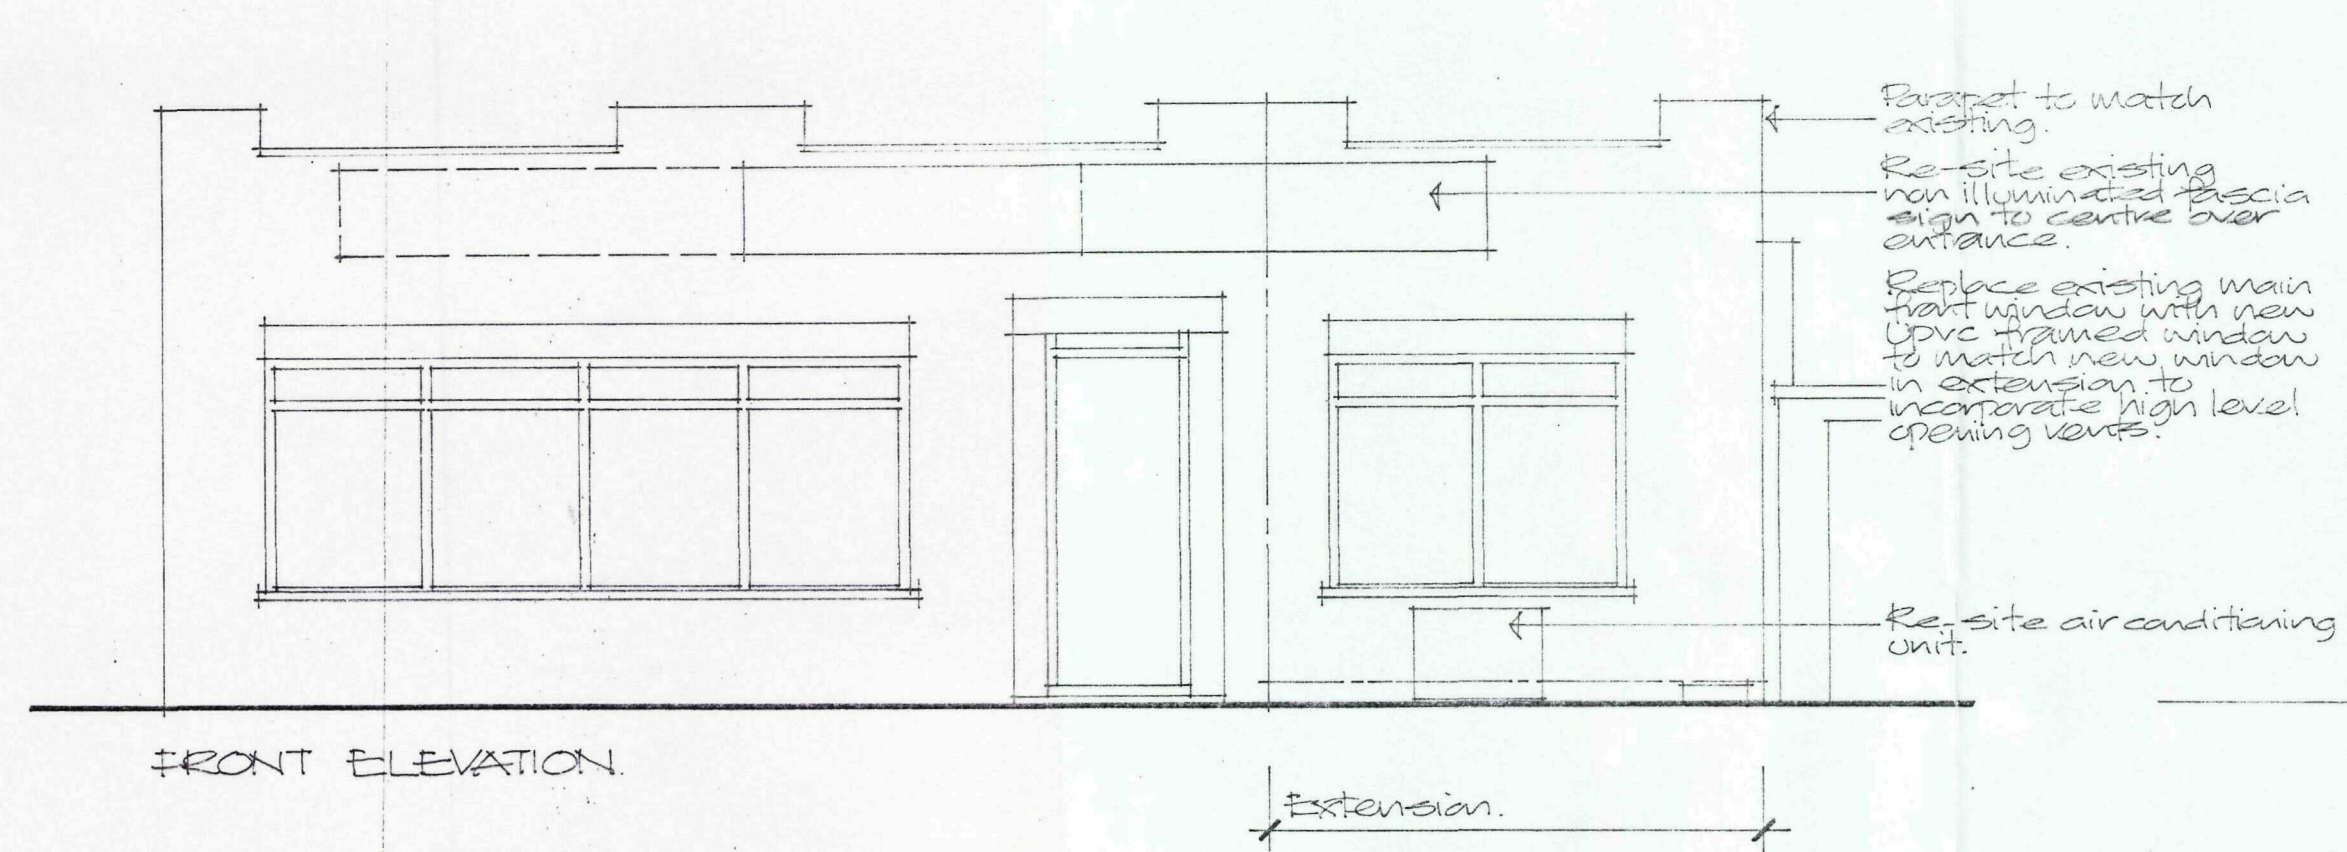

SHDC
Planning & Development
16 JUN 2010
Ref: 0503-10

Project
**PROPOSED EXTENSION TO
EXISTING PREMISES,
14 PETERBOROUGH ROAD,
CROWLAND.**

Client
STEVE BUTLER DENTAL CERAMICS LTD.

ALAN HORNSBY
ARCHITECTURAL SERVICES LTD
"Little Acre"
35 Peak Hill, Cowbit,
Spalding, Lincs. PE12 6AW
Tel. Holbeach (01406) 380591

Scale 1:50 Drg. no. 10/15/01
Date May 2010