




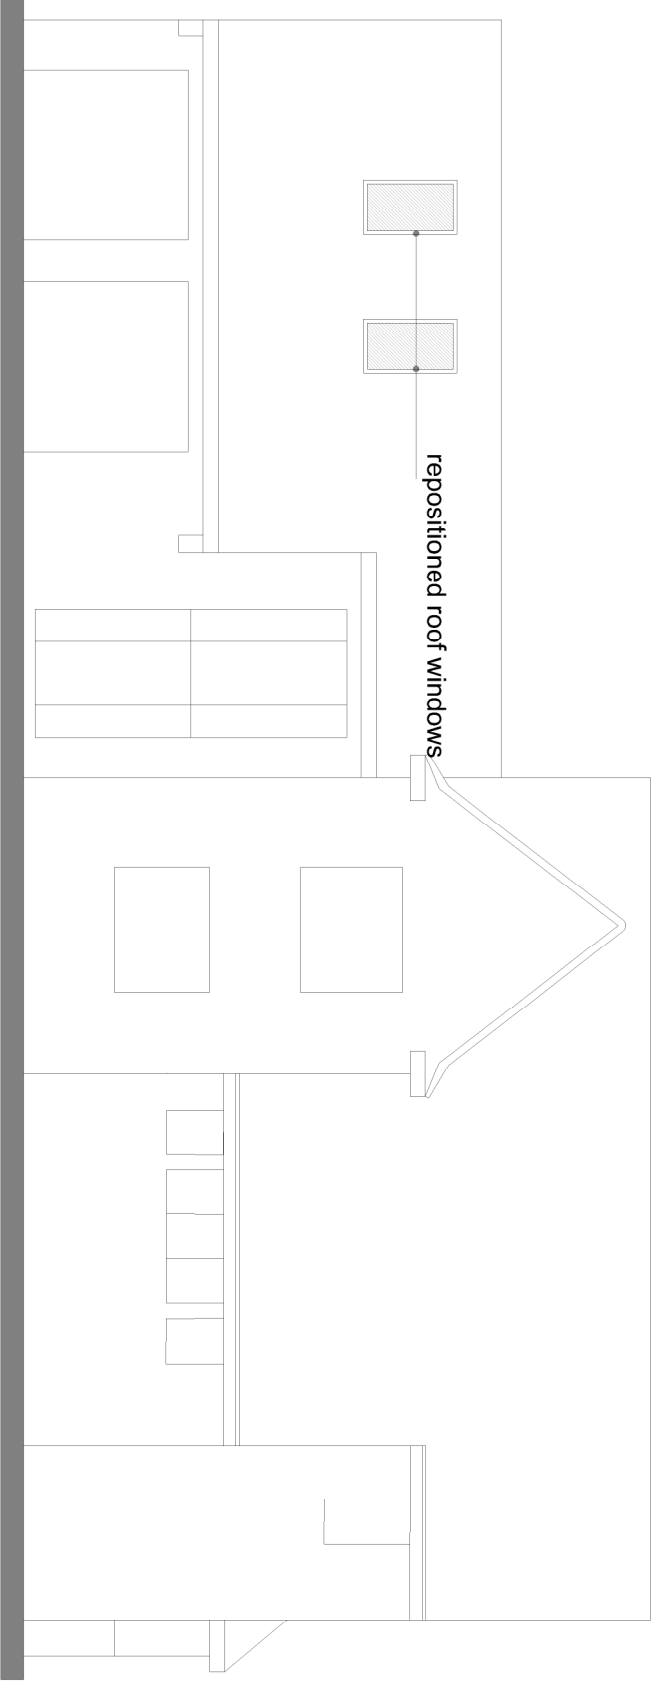


PROPOSED FRONT ELEVATION

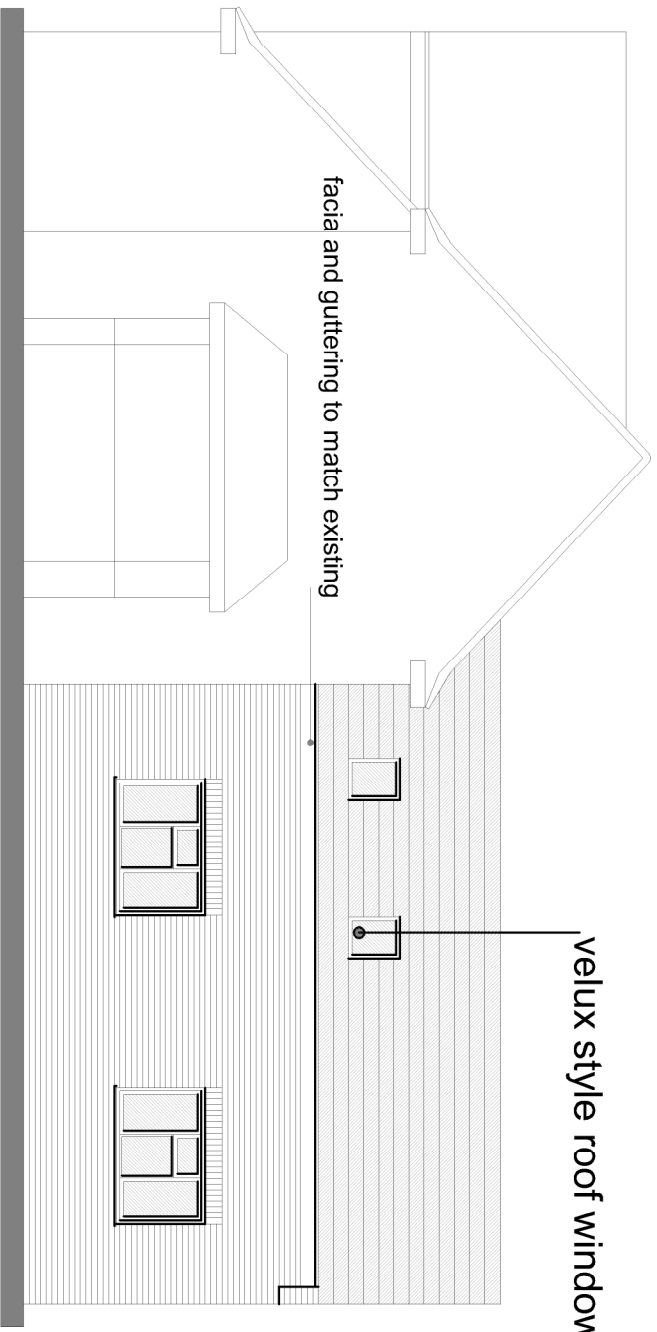


PROPOSED SIDE ELEVATION(west)

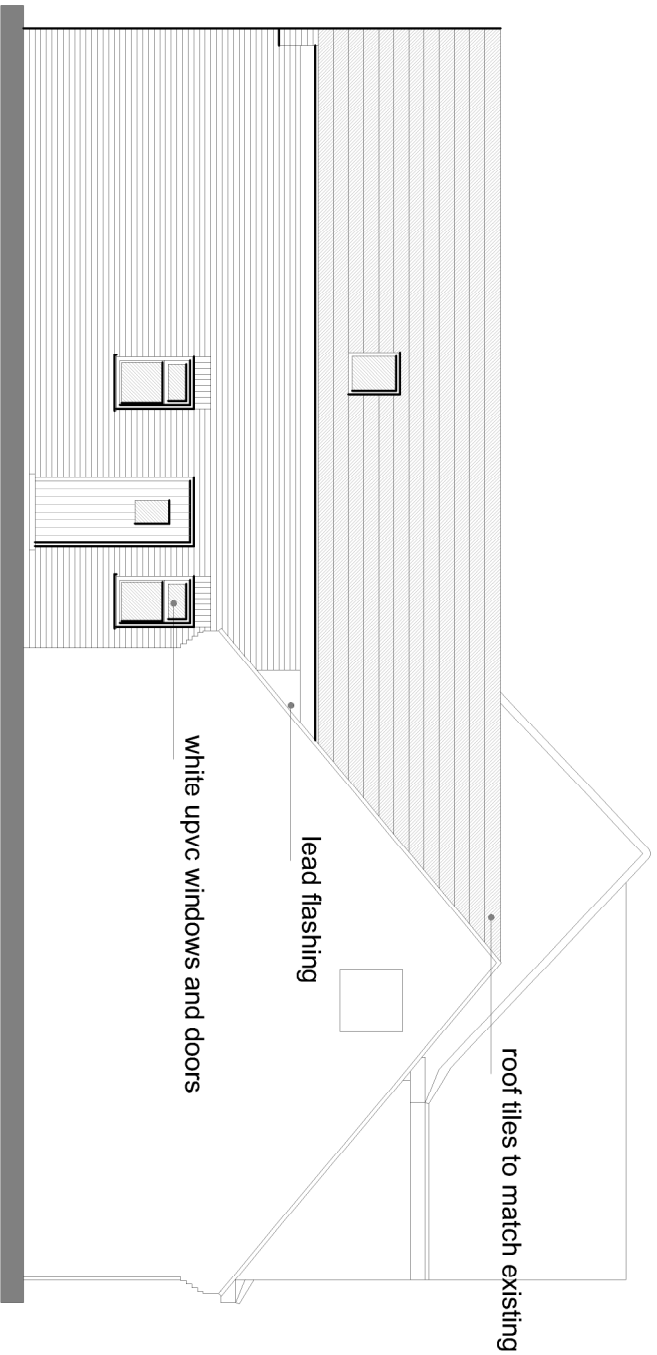


PROPOSED SIDE ELEVATION (east)

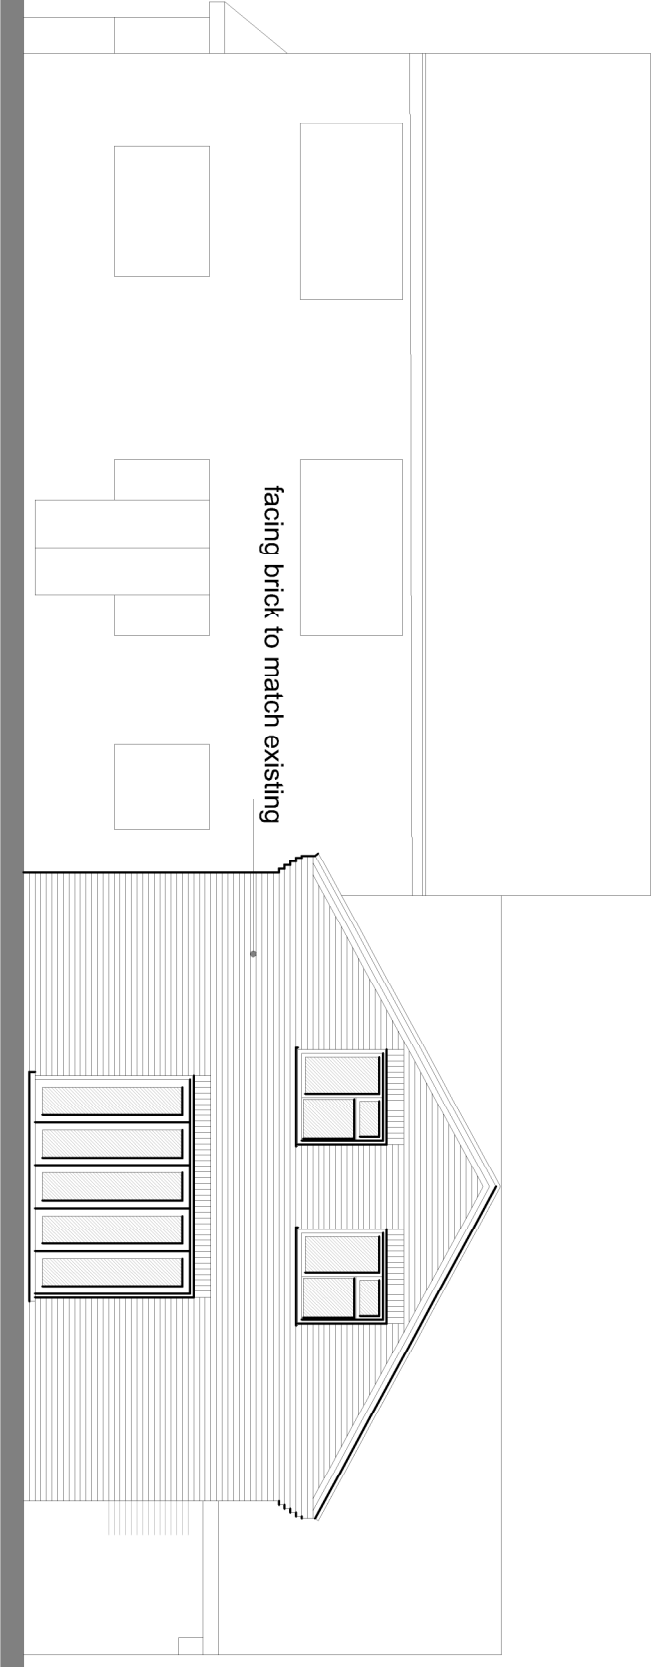


PROPOSED REAR ELEVATION

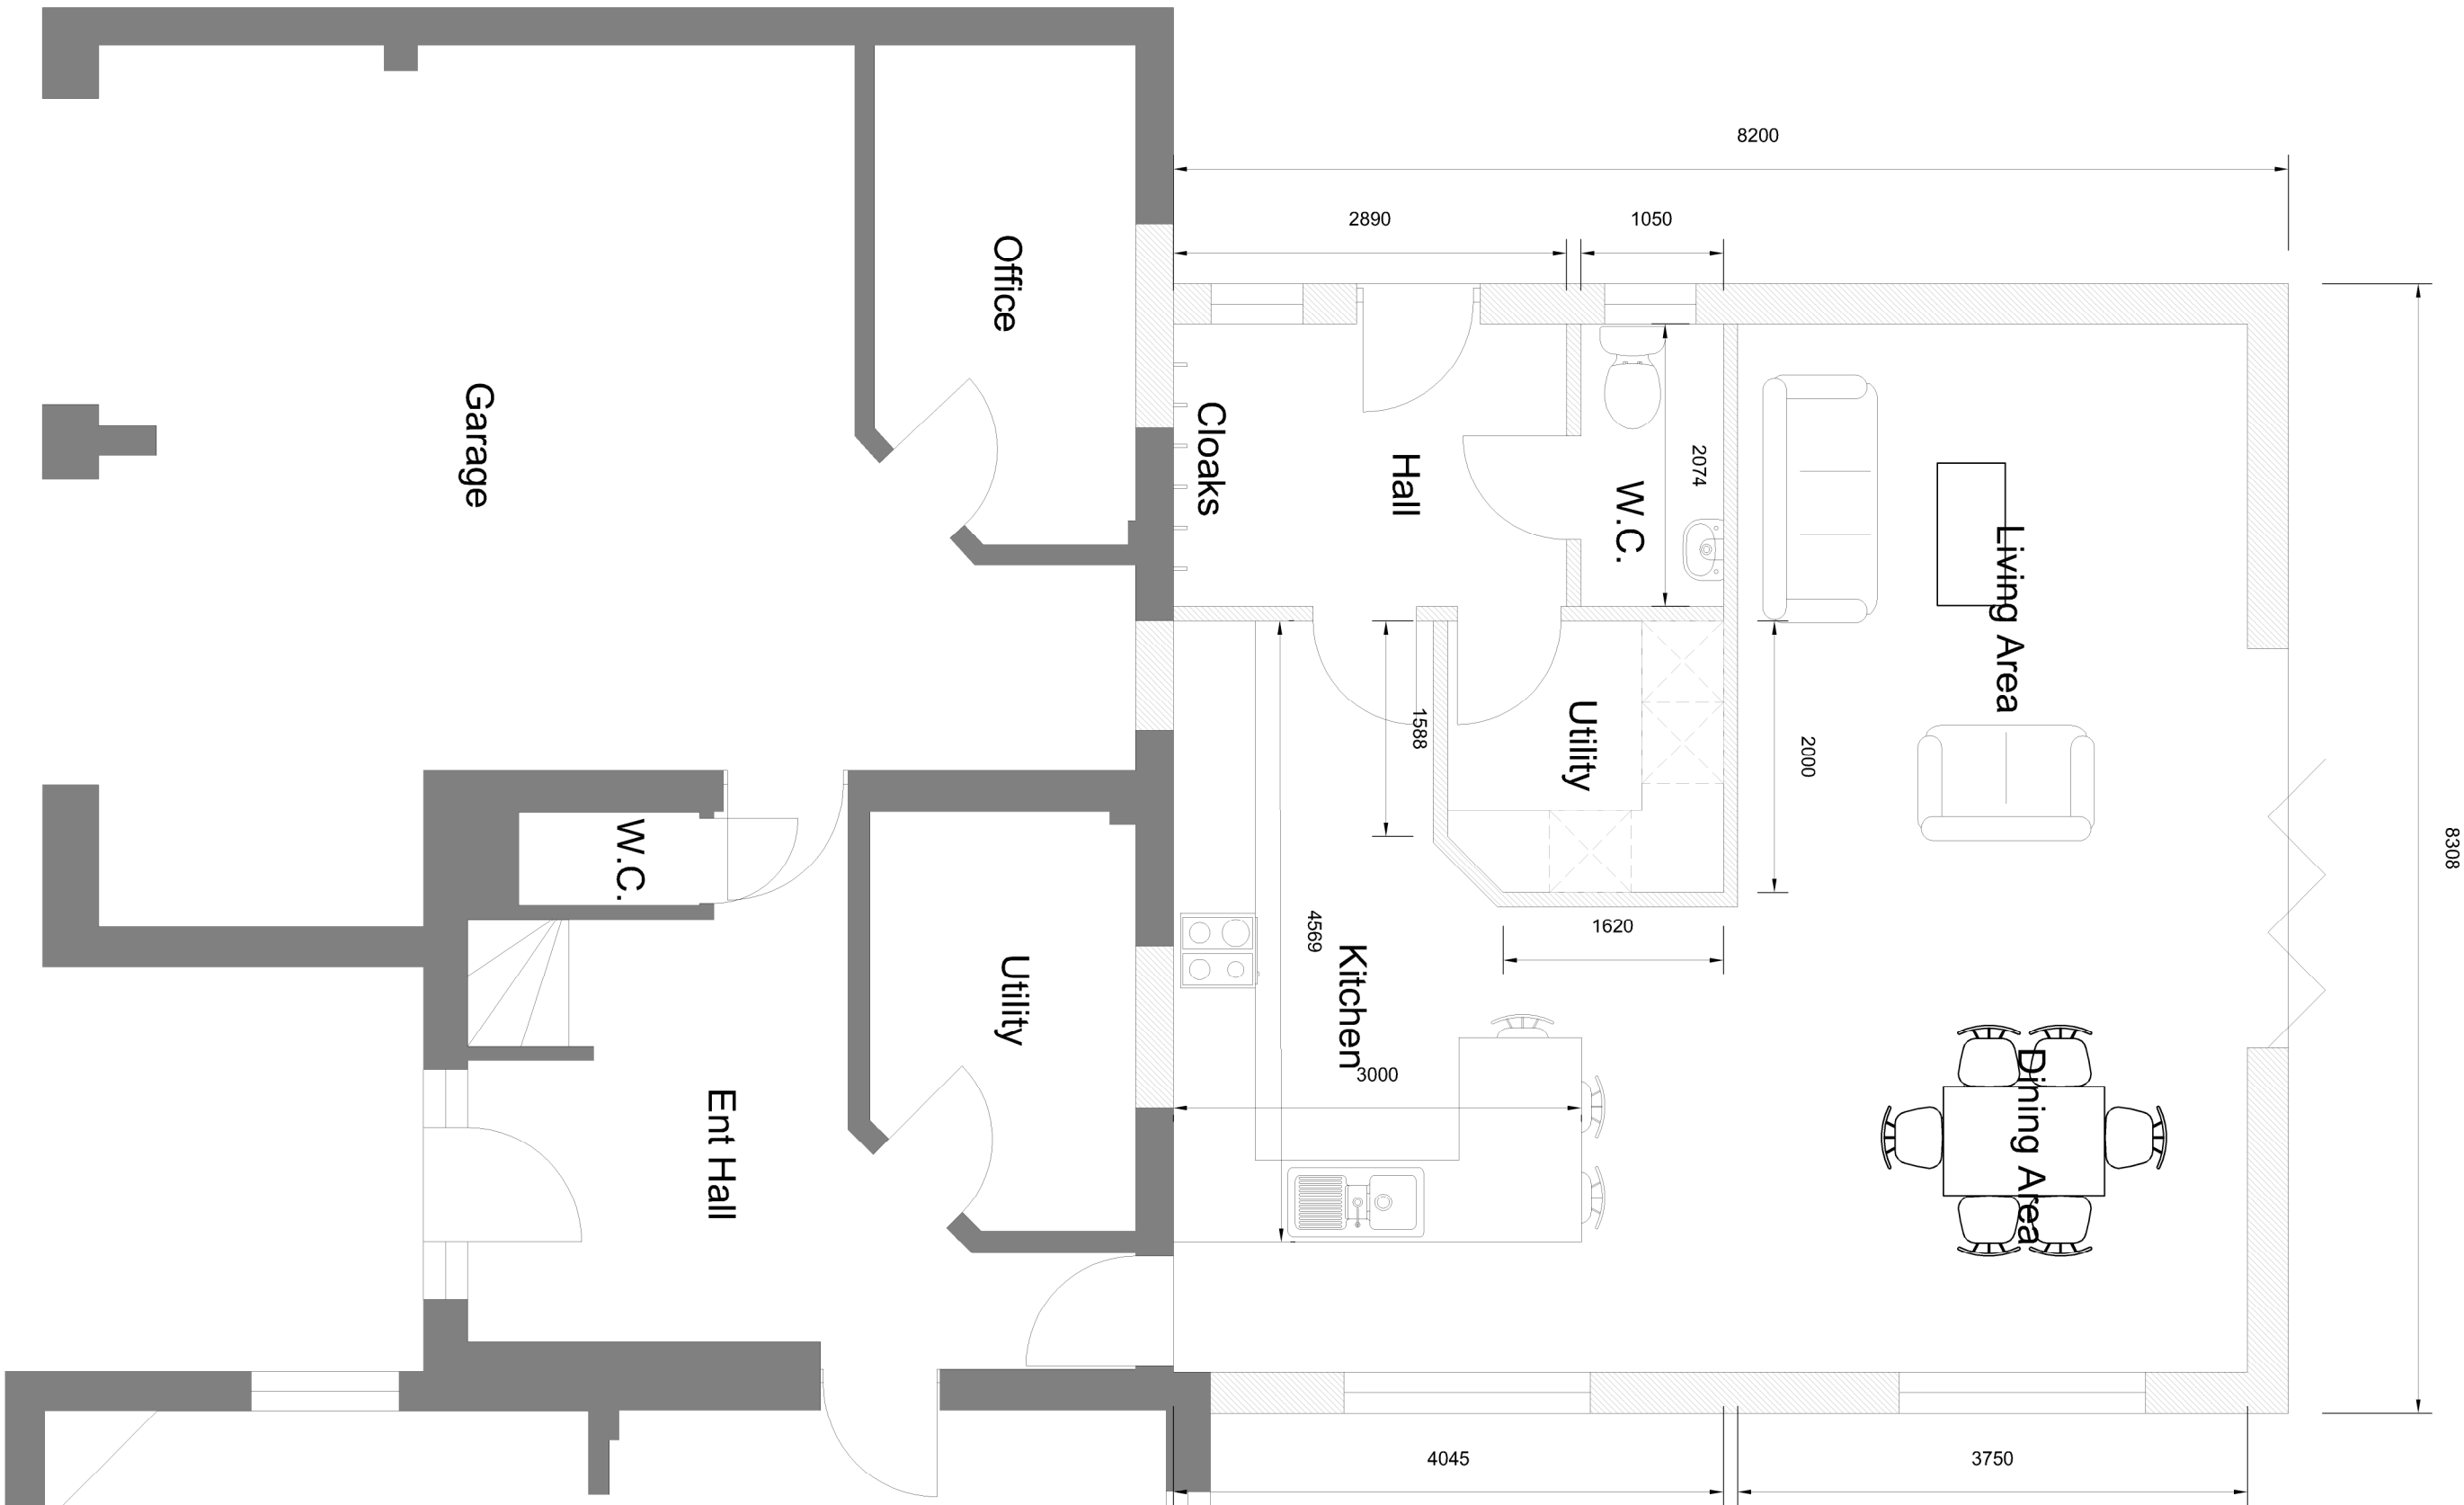


PROPOSED GROUND FLOOR PLAN

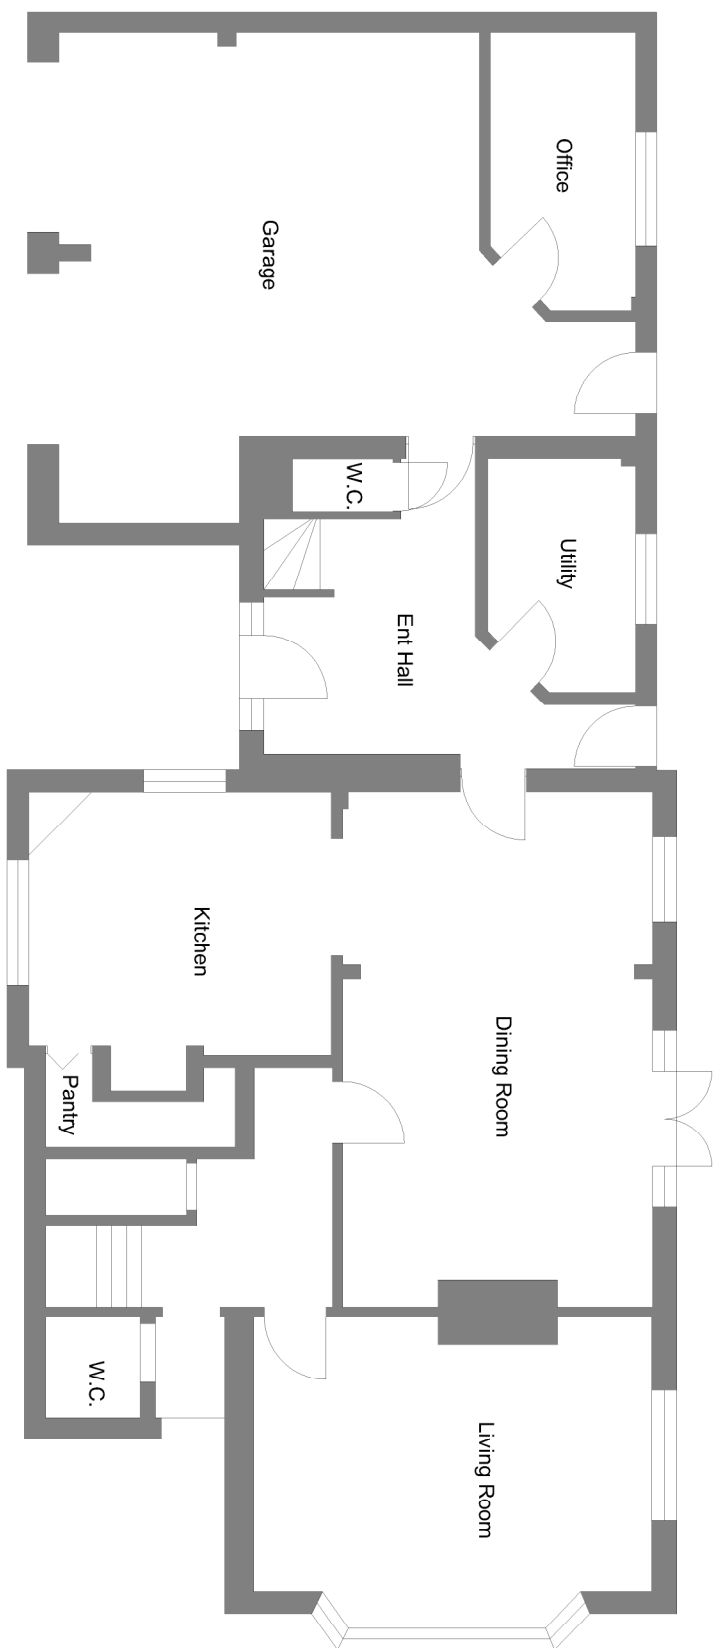


EXISTING GROUND FLOOR PLAN

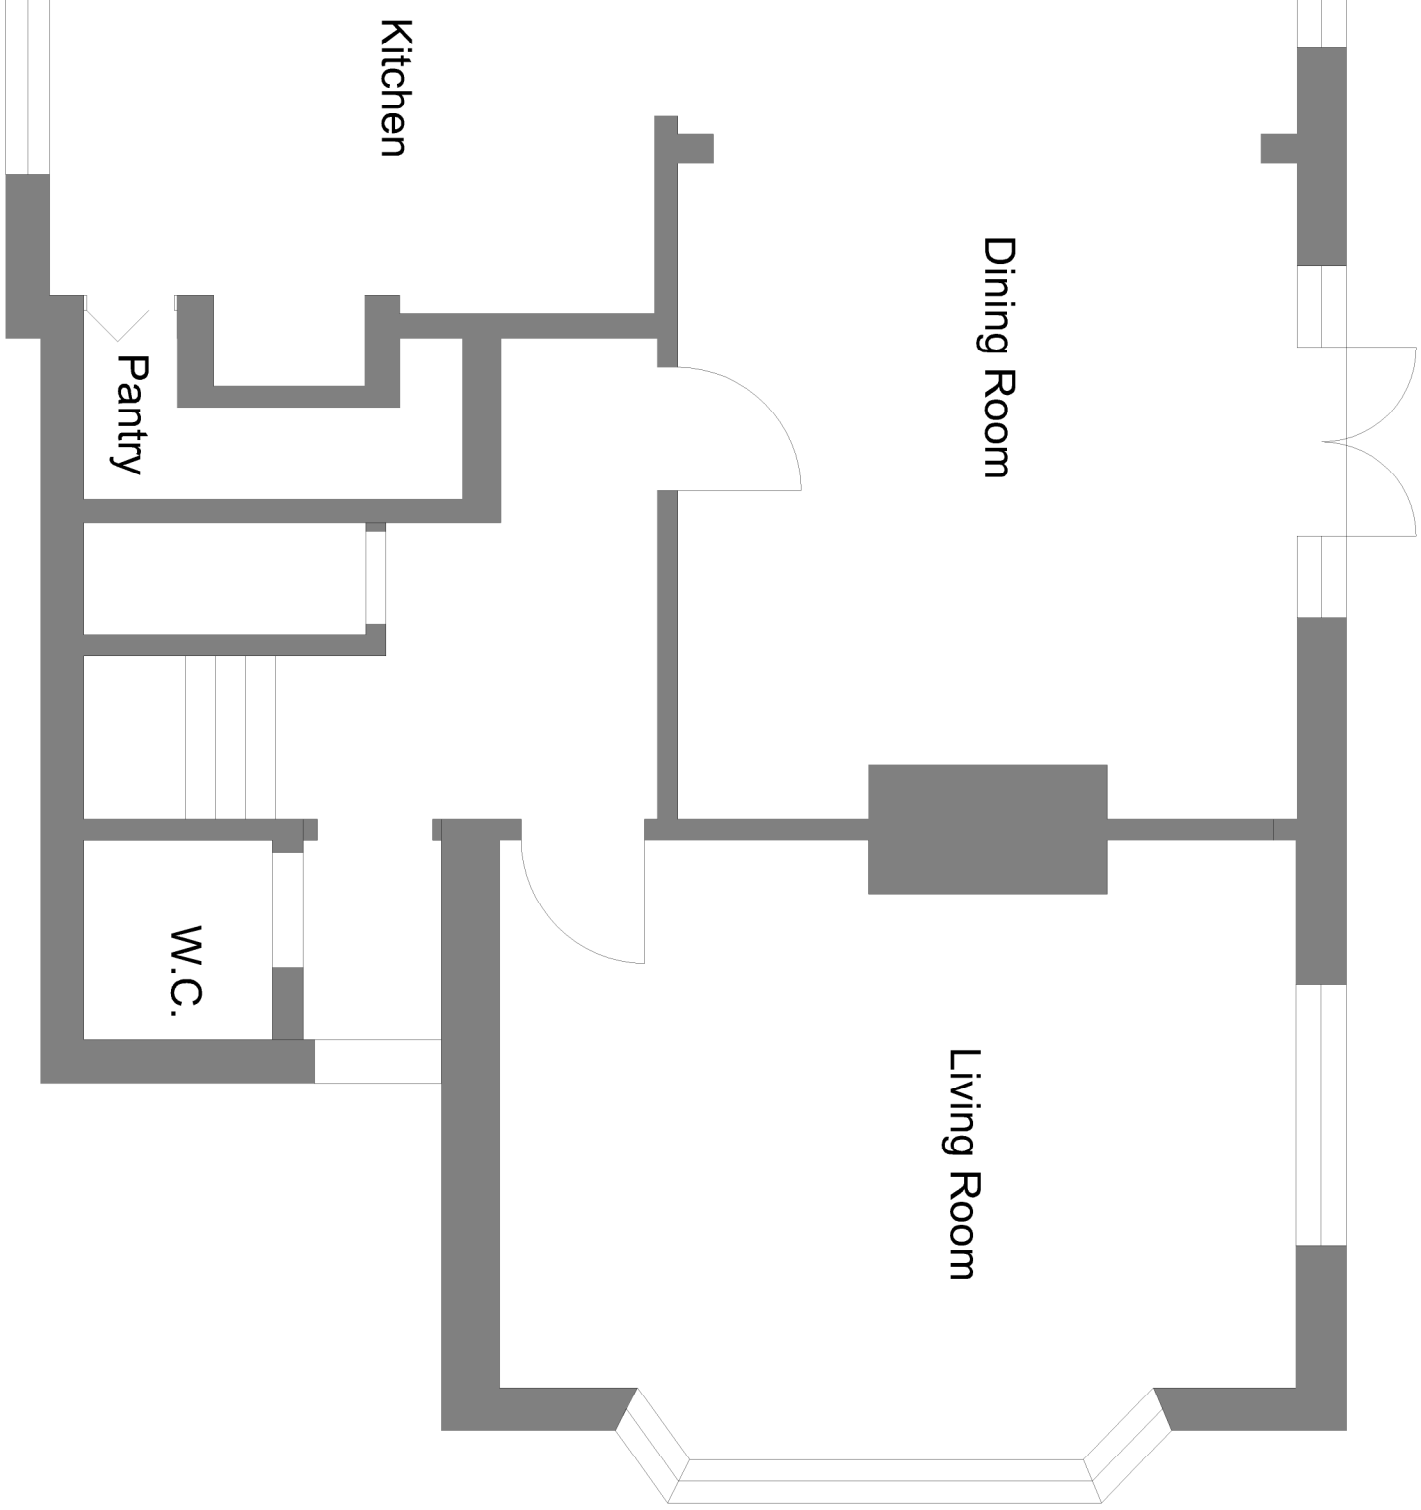

PROPOSED FIRST FLOOR PLAN

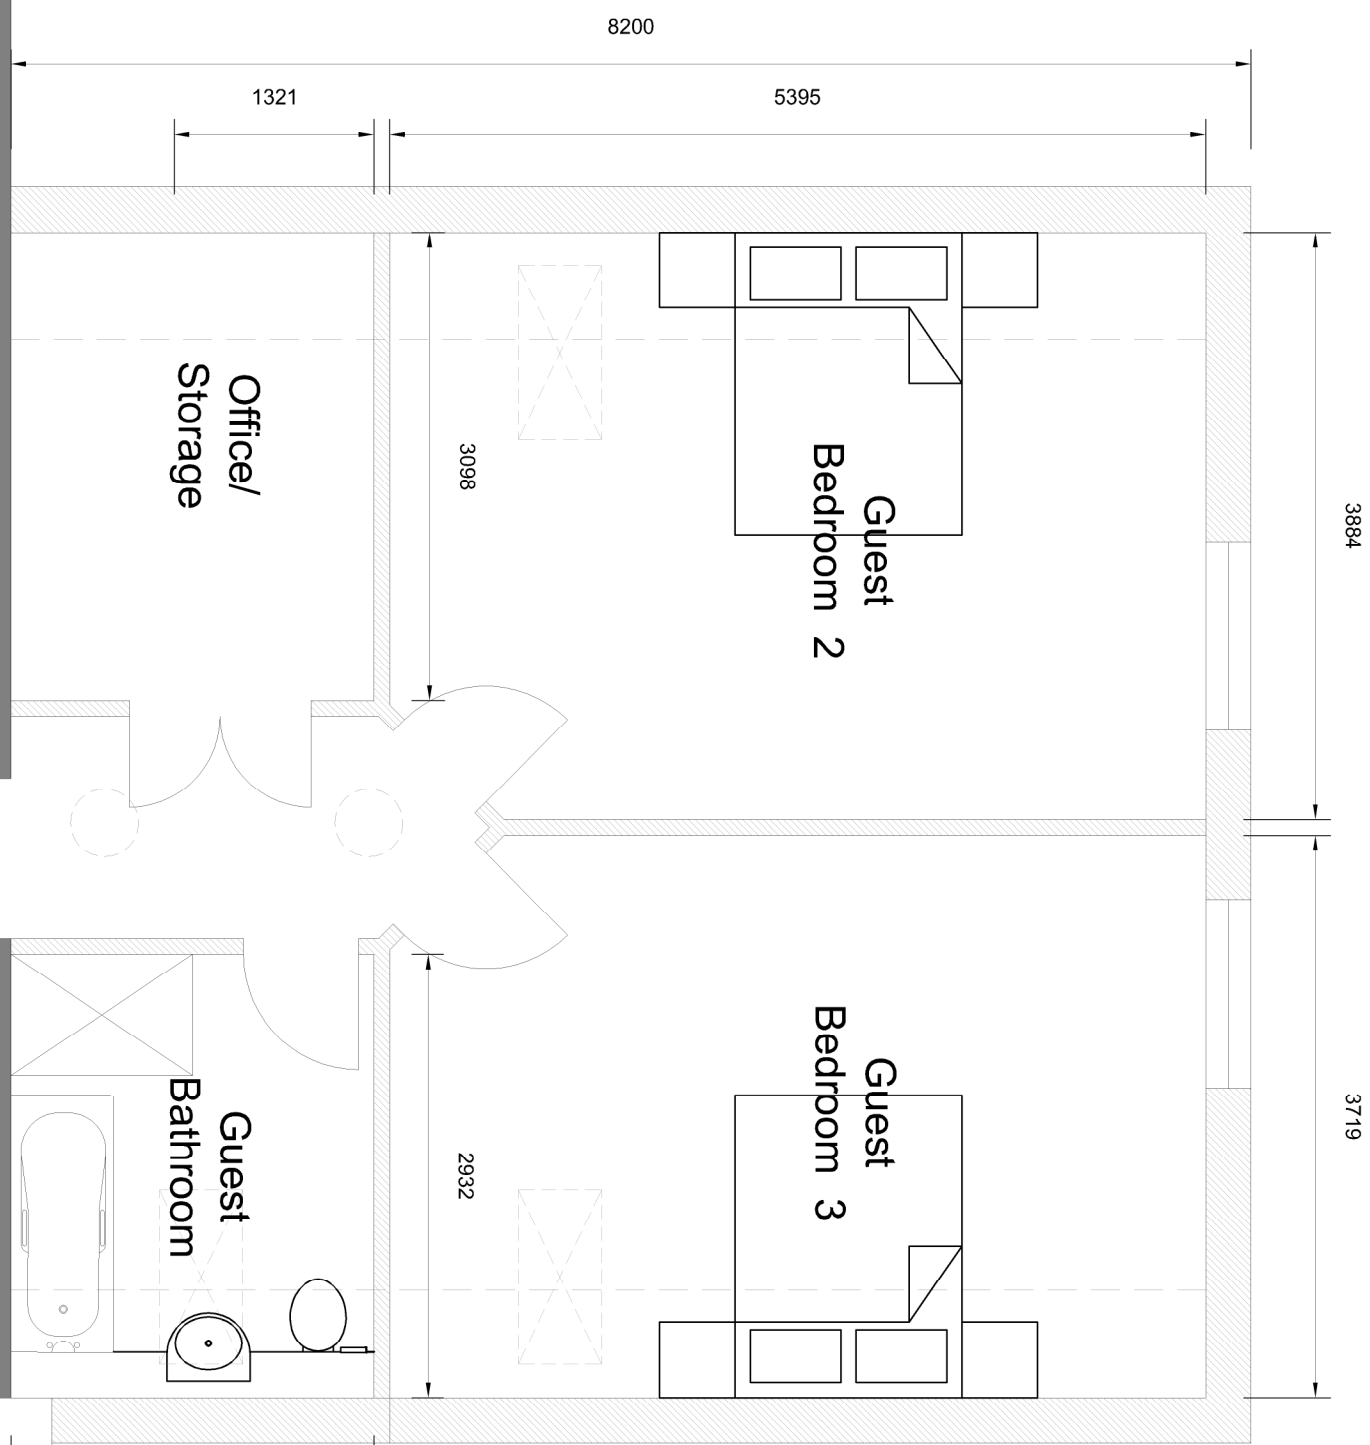

EXISTING FIRST FLOOR PLAN

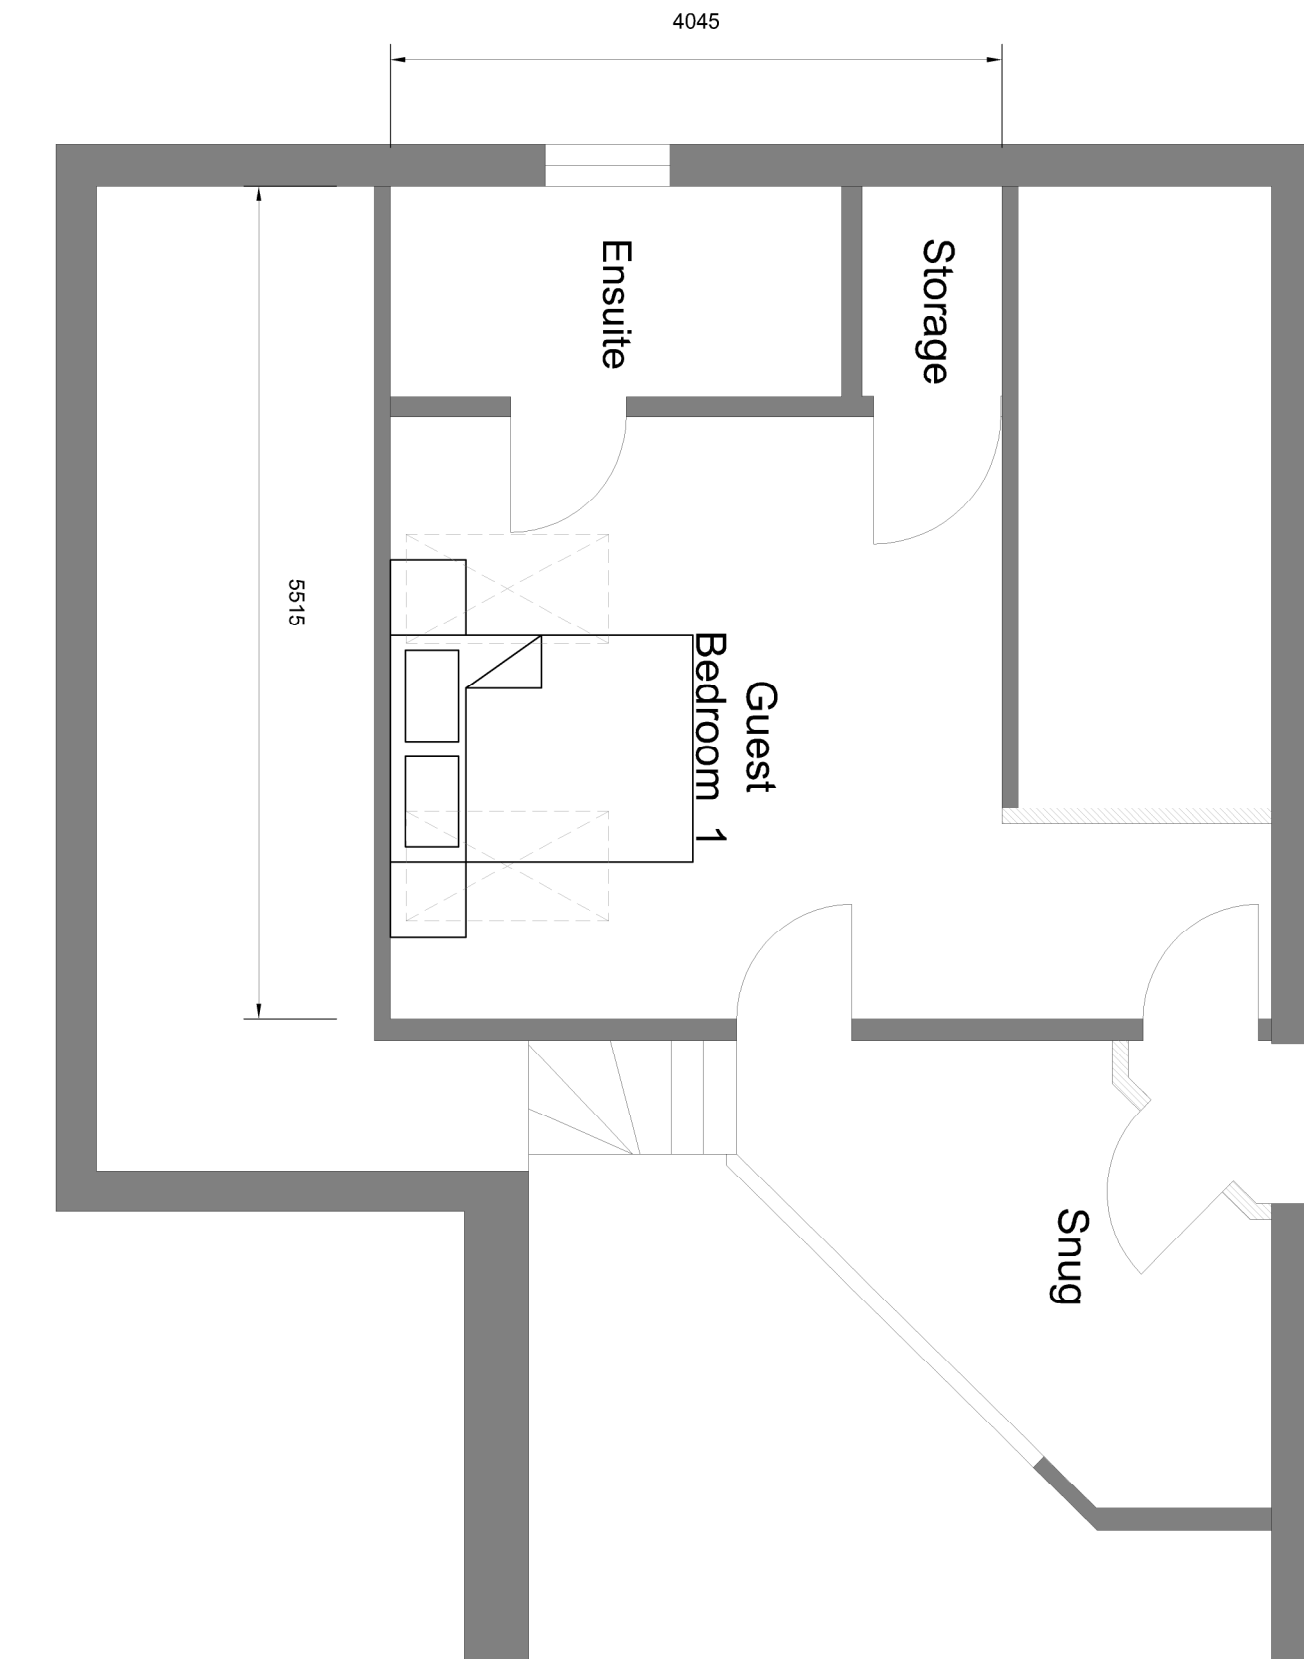

Revision	Date	Drawn	Description
Client	Mr & Mrs I Hirst		
Project	43 Postland Road, Crowland		
Drawing	Planning Drawing (floor plans and proposed elevations)		

Scale 1:50, 1:100, @ A1 Drawn AWM checked TAC Date 11/05/2016

Trevor A Gray RIBA Ltd, 14 Old Fenlike Road, Weston Hills, Spalding, Lincs, PE126DD
01406 380027 trevor@tadarchitects.co.uk



16/442/PA/003

www.tadarchitects.co.uk