


TREE PLANTING SCHEME

- A** WEeping WILLOW (SALIX BABYLONICA) HALF STANDARD
- B** WHITEBEAM (SORBUS ARIA LUTESCENS) FEATHERED
- C** HAWTHORN (CRATAEGUS OXYACANTHOIDES) FEATHERED
- D** BEECH (FAGUS SYLVATICA) FEATHERED
- E** SILVER BIRCH (BETULA PENDULA) FEATHERED


All planting to be in accordance with BS 4428:1989 and amendment No. 1 (1997)

All trees to be planted with minimum 0.6m plastic mulch mat and to be staked, tied and tubed.

1/3 to 1/5 bag of peat free tree and shrub planting compost to be incorporated into backfill for each tree hole.

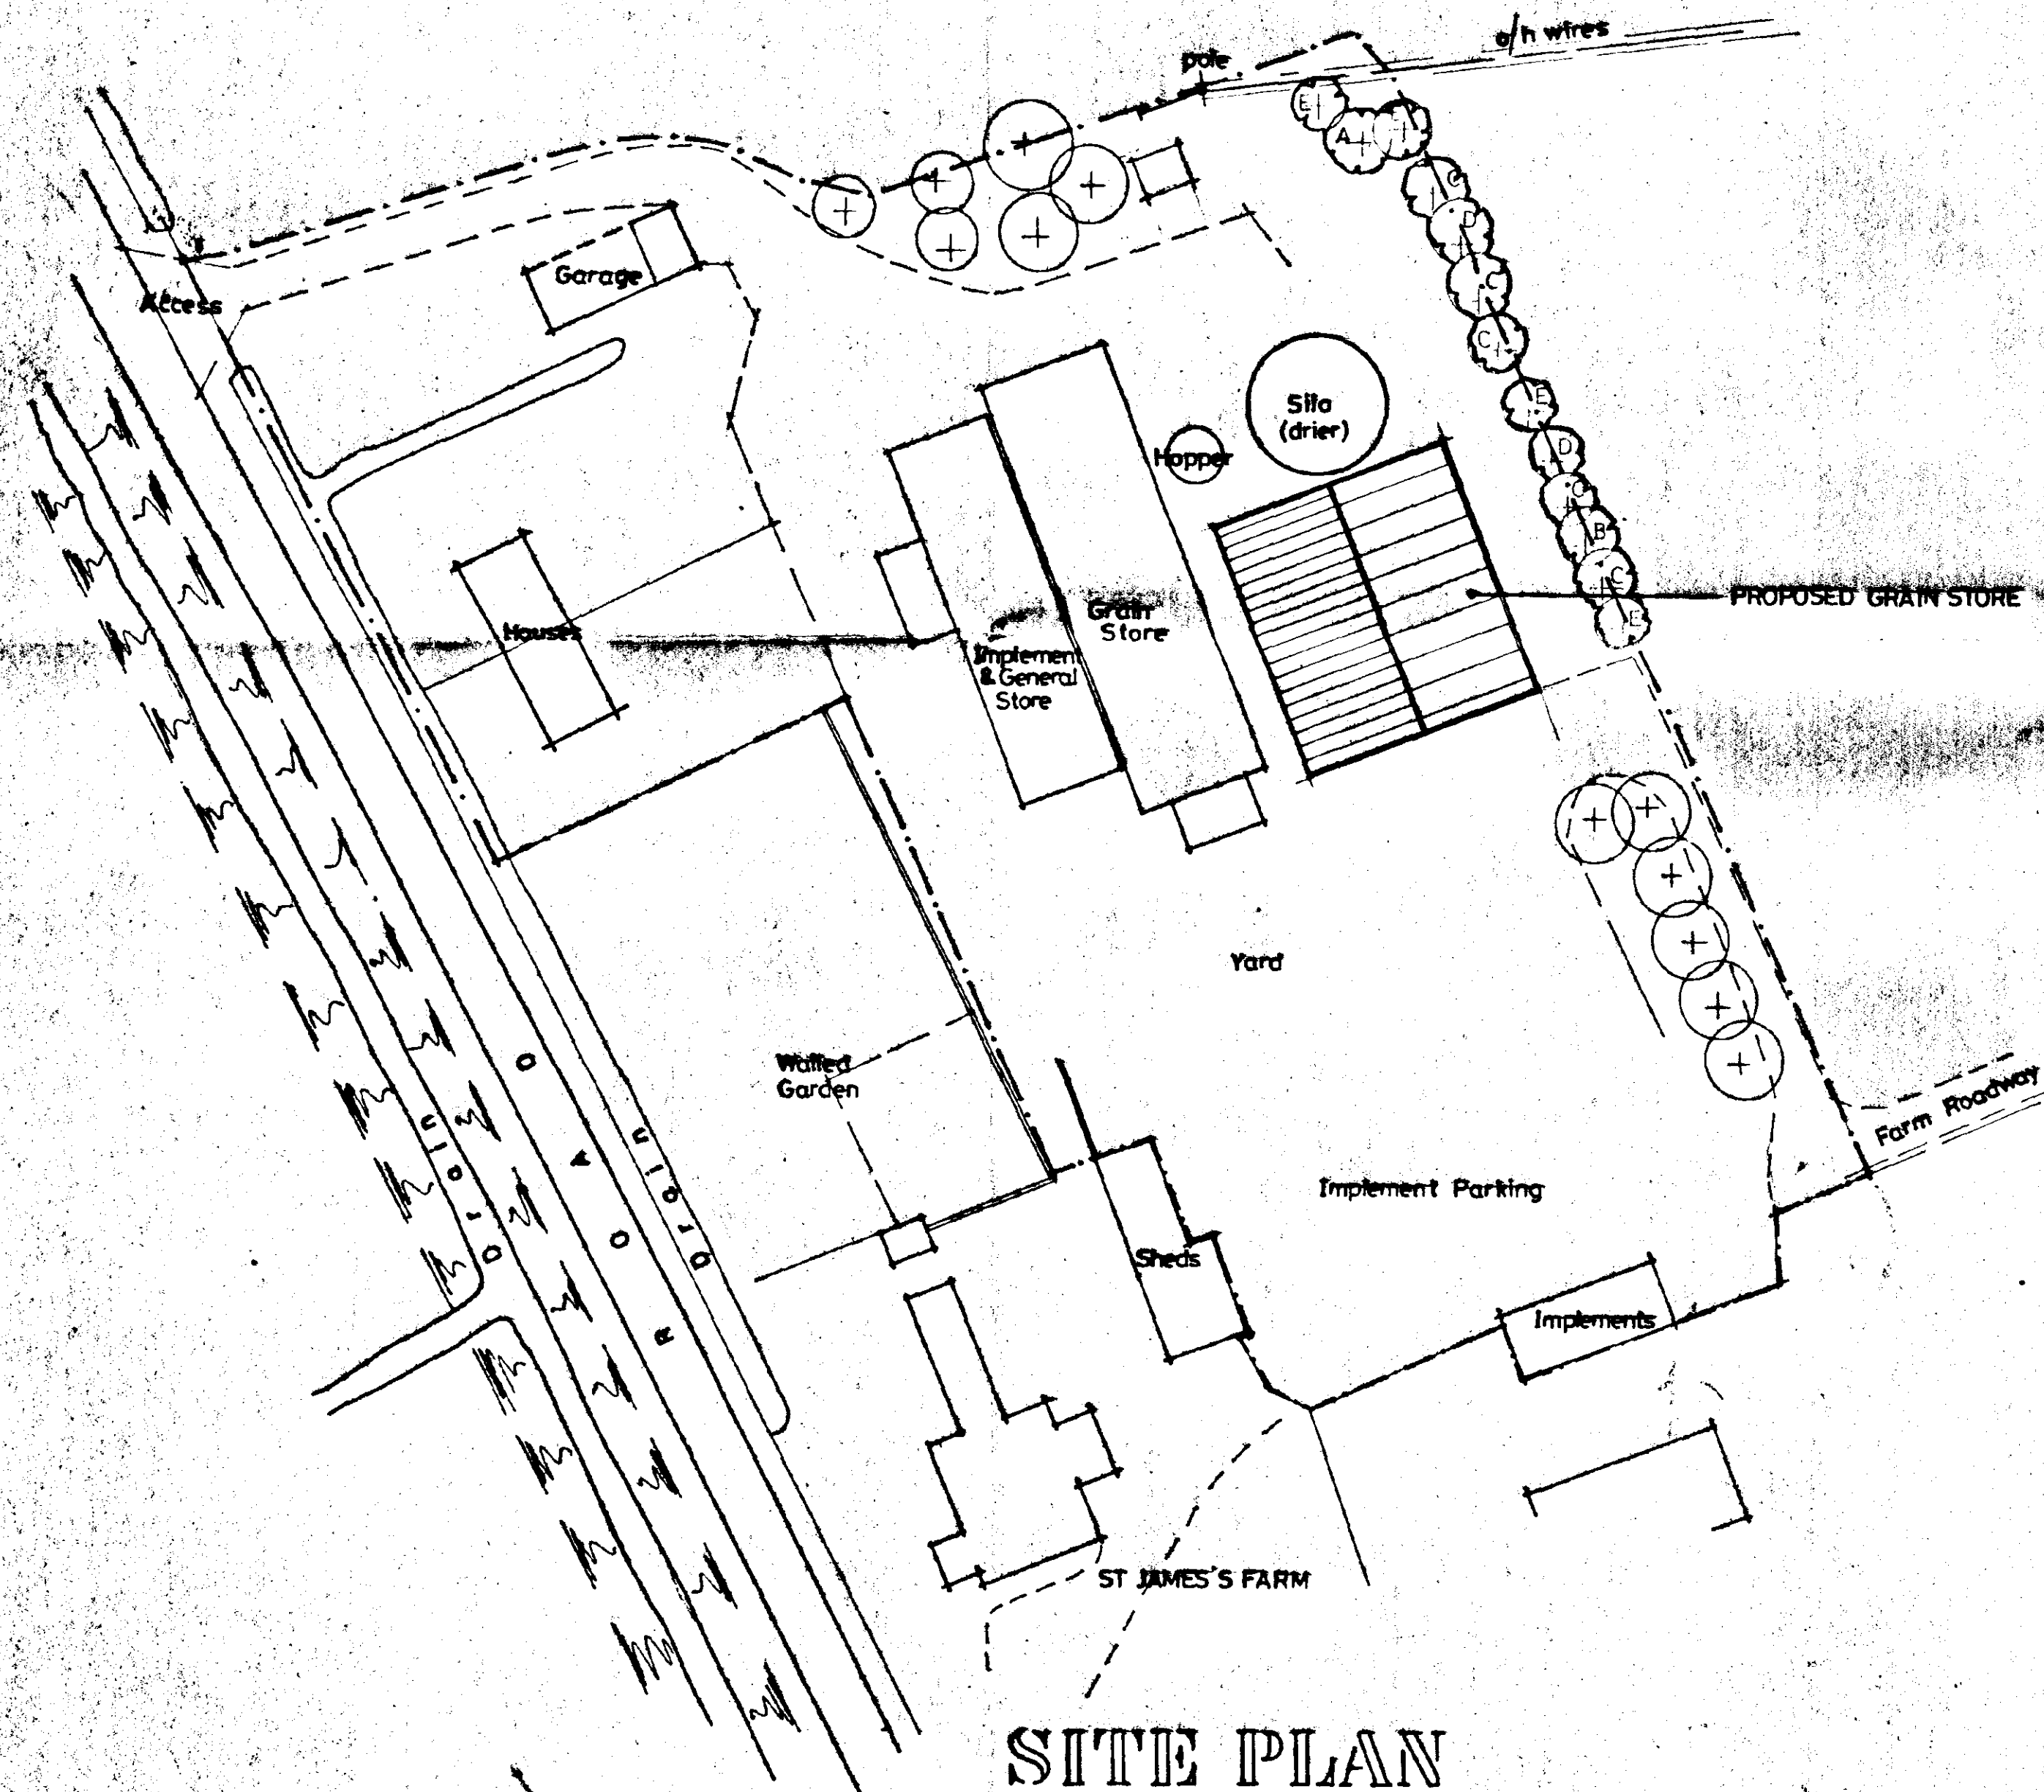

SITE PLAN

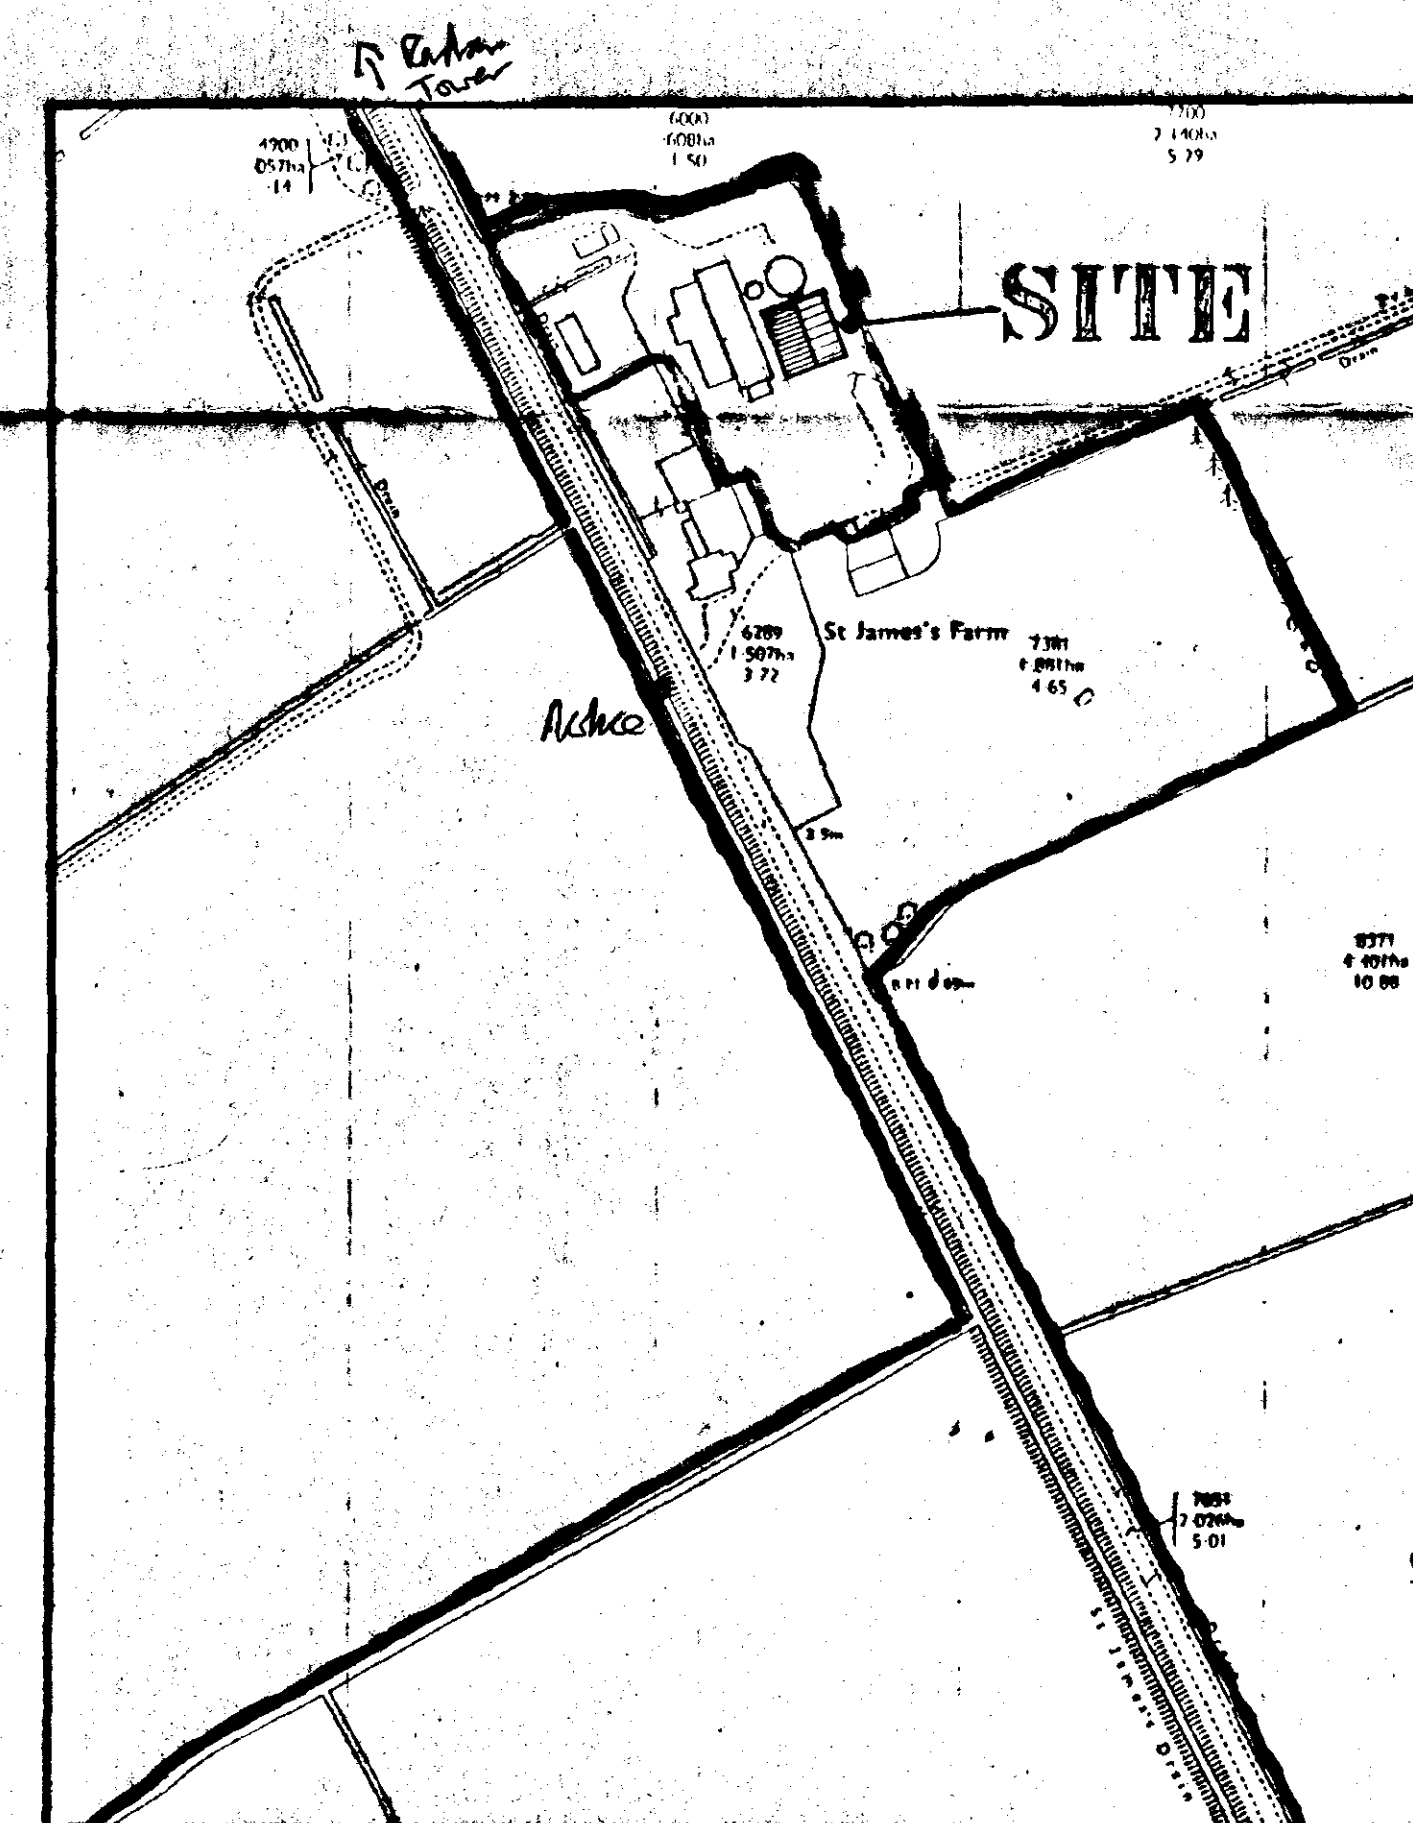

LOCATION PLAN

SOUTH HOLLAND DC
HOUSING & PLANNING
08 MAY 1997
Ref: 050109

DETERMINED
F

G. R. MERCHANT
LENG AMICE, FIWO,
ARCHITECTURAL, STRUCTURAL
& LAND DRAINAGE CONSULTANT
TEL: HOLBEACH (01406) 490800

PROJECT:
**GRAIN STORE
ST JAMES'S LODGE FARM
POSTLAND**

CLIENT:
MESSRS RICHARDSON & COCK

SCALES:
1/500 1/2500

DATE:
APRIL 1997

G. R. MERCHANT

DRAWING No.:
R&C1

REVISIONS:

DO NOT SCALE FROM THIS DRAWING
This drawing is copyright and may not be altered, traced, photographed or used for any purpose other than that for which it is issued.
The General Contractor is to check all dimensions on site and report discrepancies to the Architect.
All details shown on this drawing including foundations are based upon typical site conditions related to the area. No responsibility can be accepted for abnormal conditions which may be discovered during construction unless reported to the Architect so that design amendments may be considered. Site soil surveys are recommended in respect of foundations to establish specific site conditions before foundation work is undertaken.

EXISTING GRAIN STORE

3.5m

$A = \pi R^2$
20.43m²

$A = \pi R^2$
20.43m²

DIA 5.1m

HOPPERS

Total Area = 129.12m²

$A = \pi R^2$
88.26m²

SILLO
(DRIER)

Dia 10.6m

GRAIN STORE

GRAIN WALLING

24.50m

PLAN

DO NOT SCALE FROM THIS DRAWING
This drawing is copyright and may not be altered, traced, photographed or used for any purpose other than that for which it is issued.
The General Contractor is to check all dimensions on site and report discrepancies to the Architect.
All details shown on this drawing including foundations are based upon typical site conditions referred to the area. No responsibility can be accepted for abnormal conditions which may be discovered during construction unless reported to the Architect so that design amendments may be considered. Site soil surveys are recommended in respect of foundations to establish specific site conditions before foundation work.

SOUTH HOLLAND DC
HOUSING & PLANNING
08 MAY 1997
Ref: 050109


DETERMINED
PLAN

G. R. MERCHANT
LENG AMICE, FWO,
ARCHITECTURAL, STRUCTURAL
& LAND DRAINAGE CONSULTANT
TEL: HOLBEACH (01406) 490800


PROJECT:
GRAIN STORE
ST JAMES'S LODGE FARM
POSTLAND

CLIENT:
MESSRS RICHARDSON & COCK


SCALES: 1/100	DATE: APRIL 1997
G. R. MERCHANT	DRAWING No.: BAC2

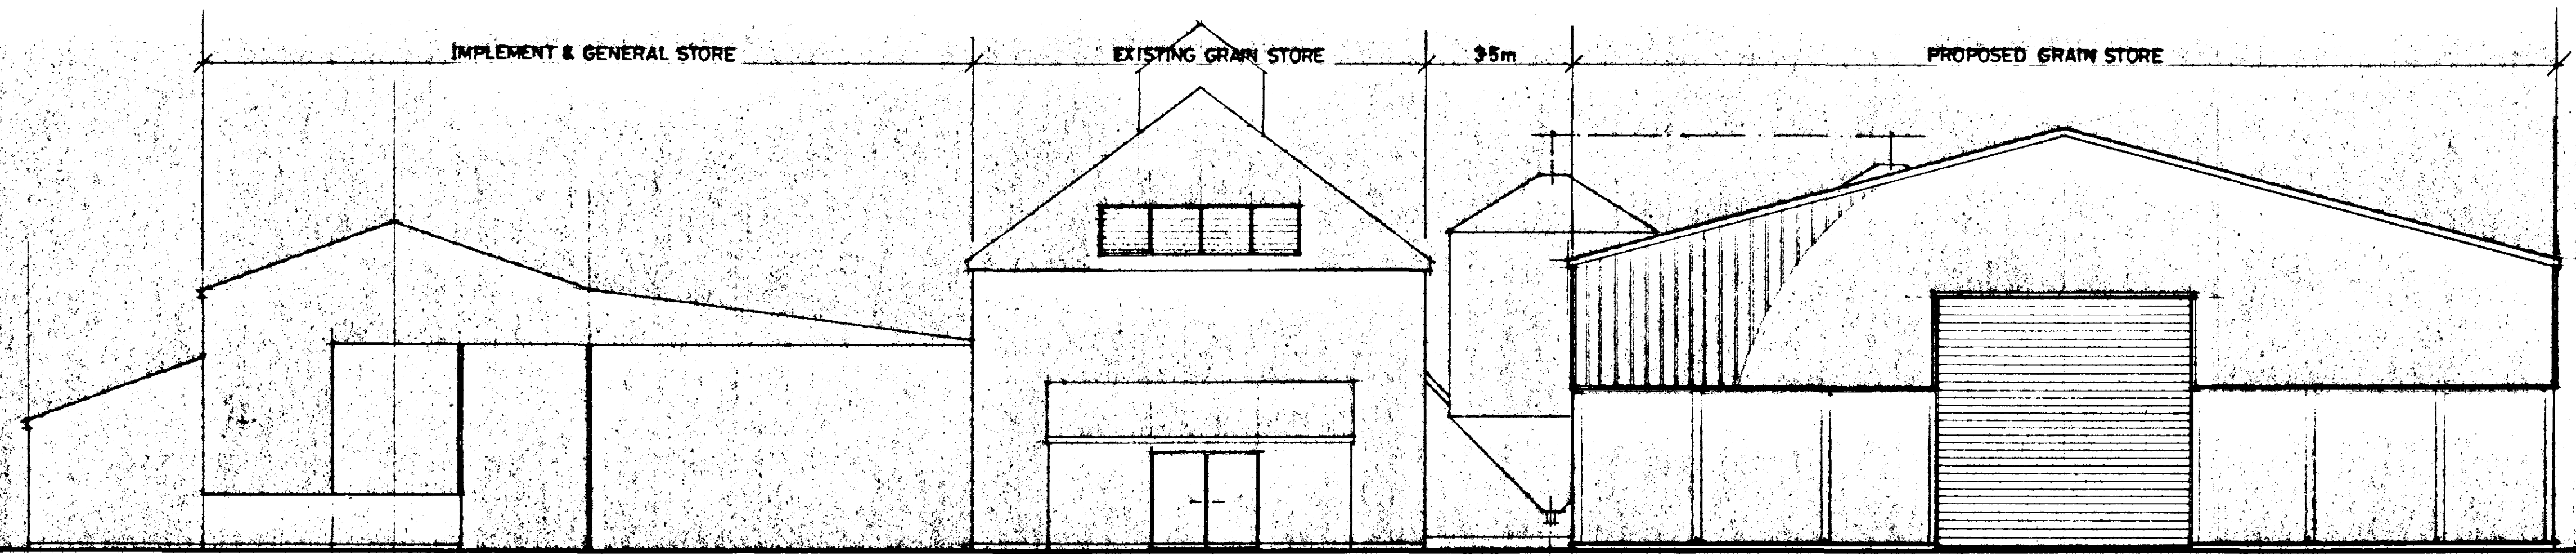

END

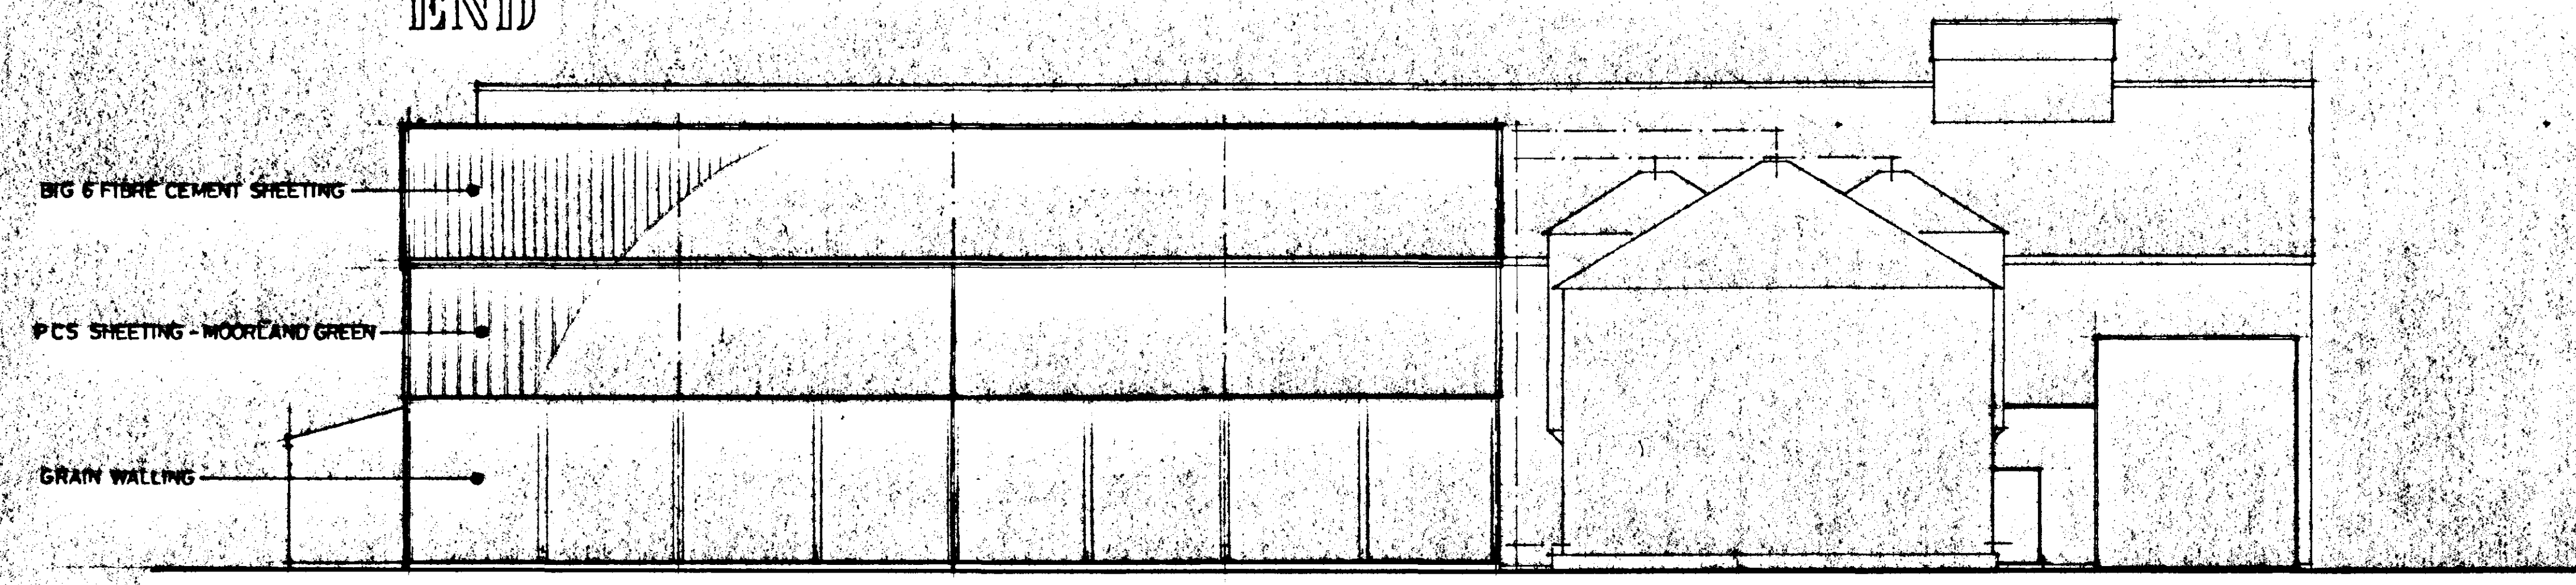

SIDE

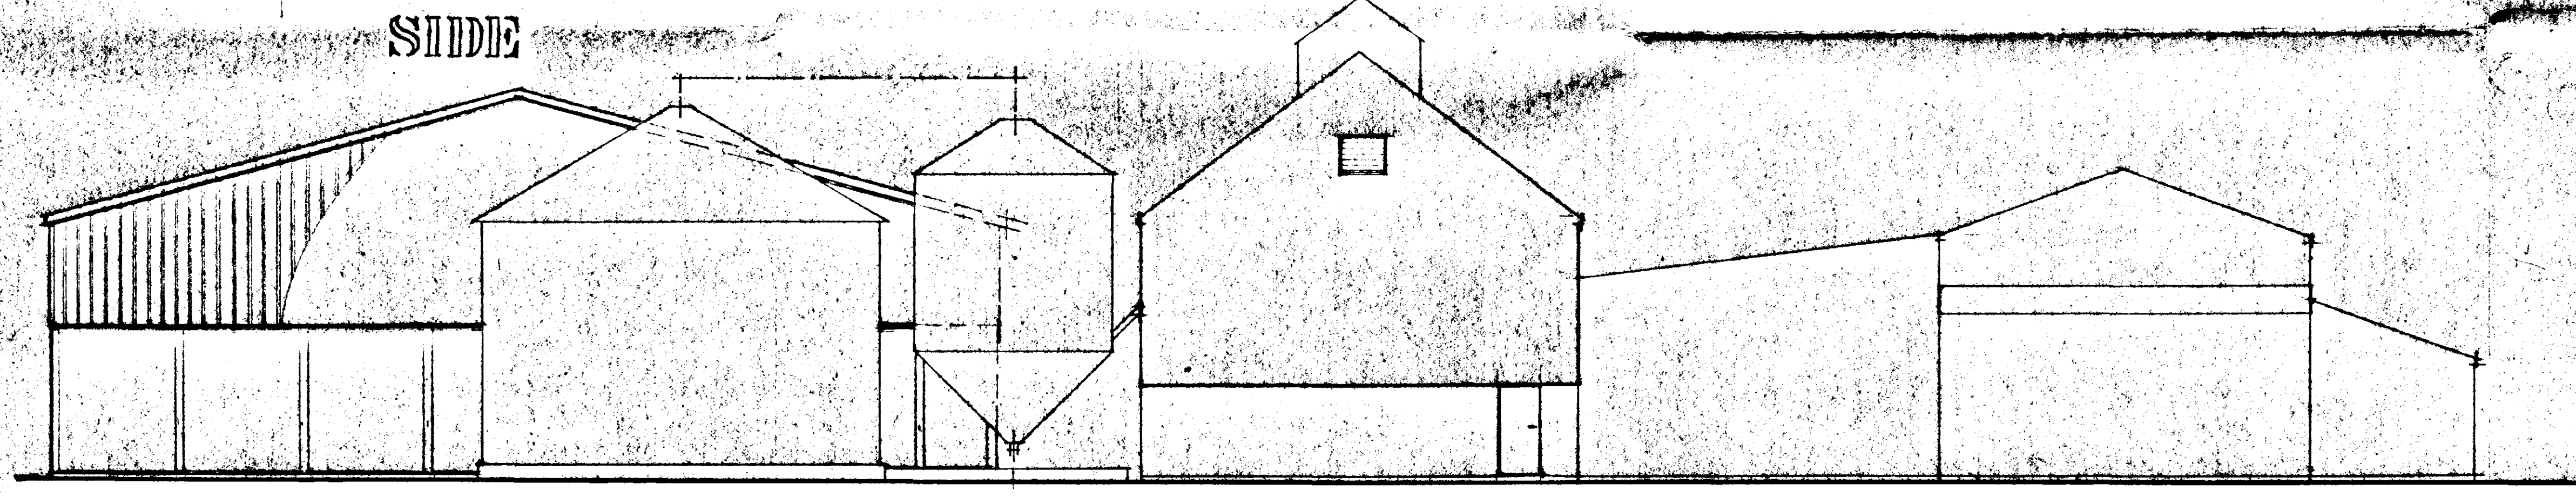

END

DO NOT SCALE FROM THIS DRAWING
This drawing is copyright and may not be altered, traced, photographed or used for any purpose other than that for which it is issued.
The General Contractor is to check all dimensions on site and report discrepancies to the Architect.
All details shown on this drawing including foundations are based upon typical site conditions related to the area. No responsibility can be accepted for abnormal conditions which may be discovered during construction unless reported to the Architect so that design amendments may be considered. See soil surveys are recommended in respect of foundations to establish specific site conditions before foundation work is undertaken.

SOUTH HOLLAND DC
HOUSING & PLANNING
08 MAY 1997
Ref: CS0167
DETAIL PLAN

G. R. MERCHANT LENG AMICE, FIWO, ARCHITECTURAL, STRUCTURAL & LAND DRAINAGE CONSULTANT TEL: HOLBEACH (01406) 490800	
PROJECT: GRAIN STORE ST JAMES'S LODGE FARM POSTLAND	
CLIENT: MESSRS RICHARDSON & COCK	
SCALES: 1/100	DATE: APRIL 1997
G. R. MERCHANT	DRAWING No: R & C 3
REVISIONS:	