



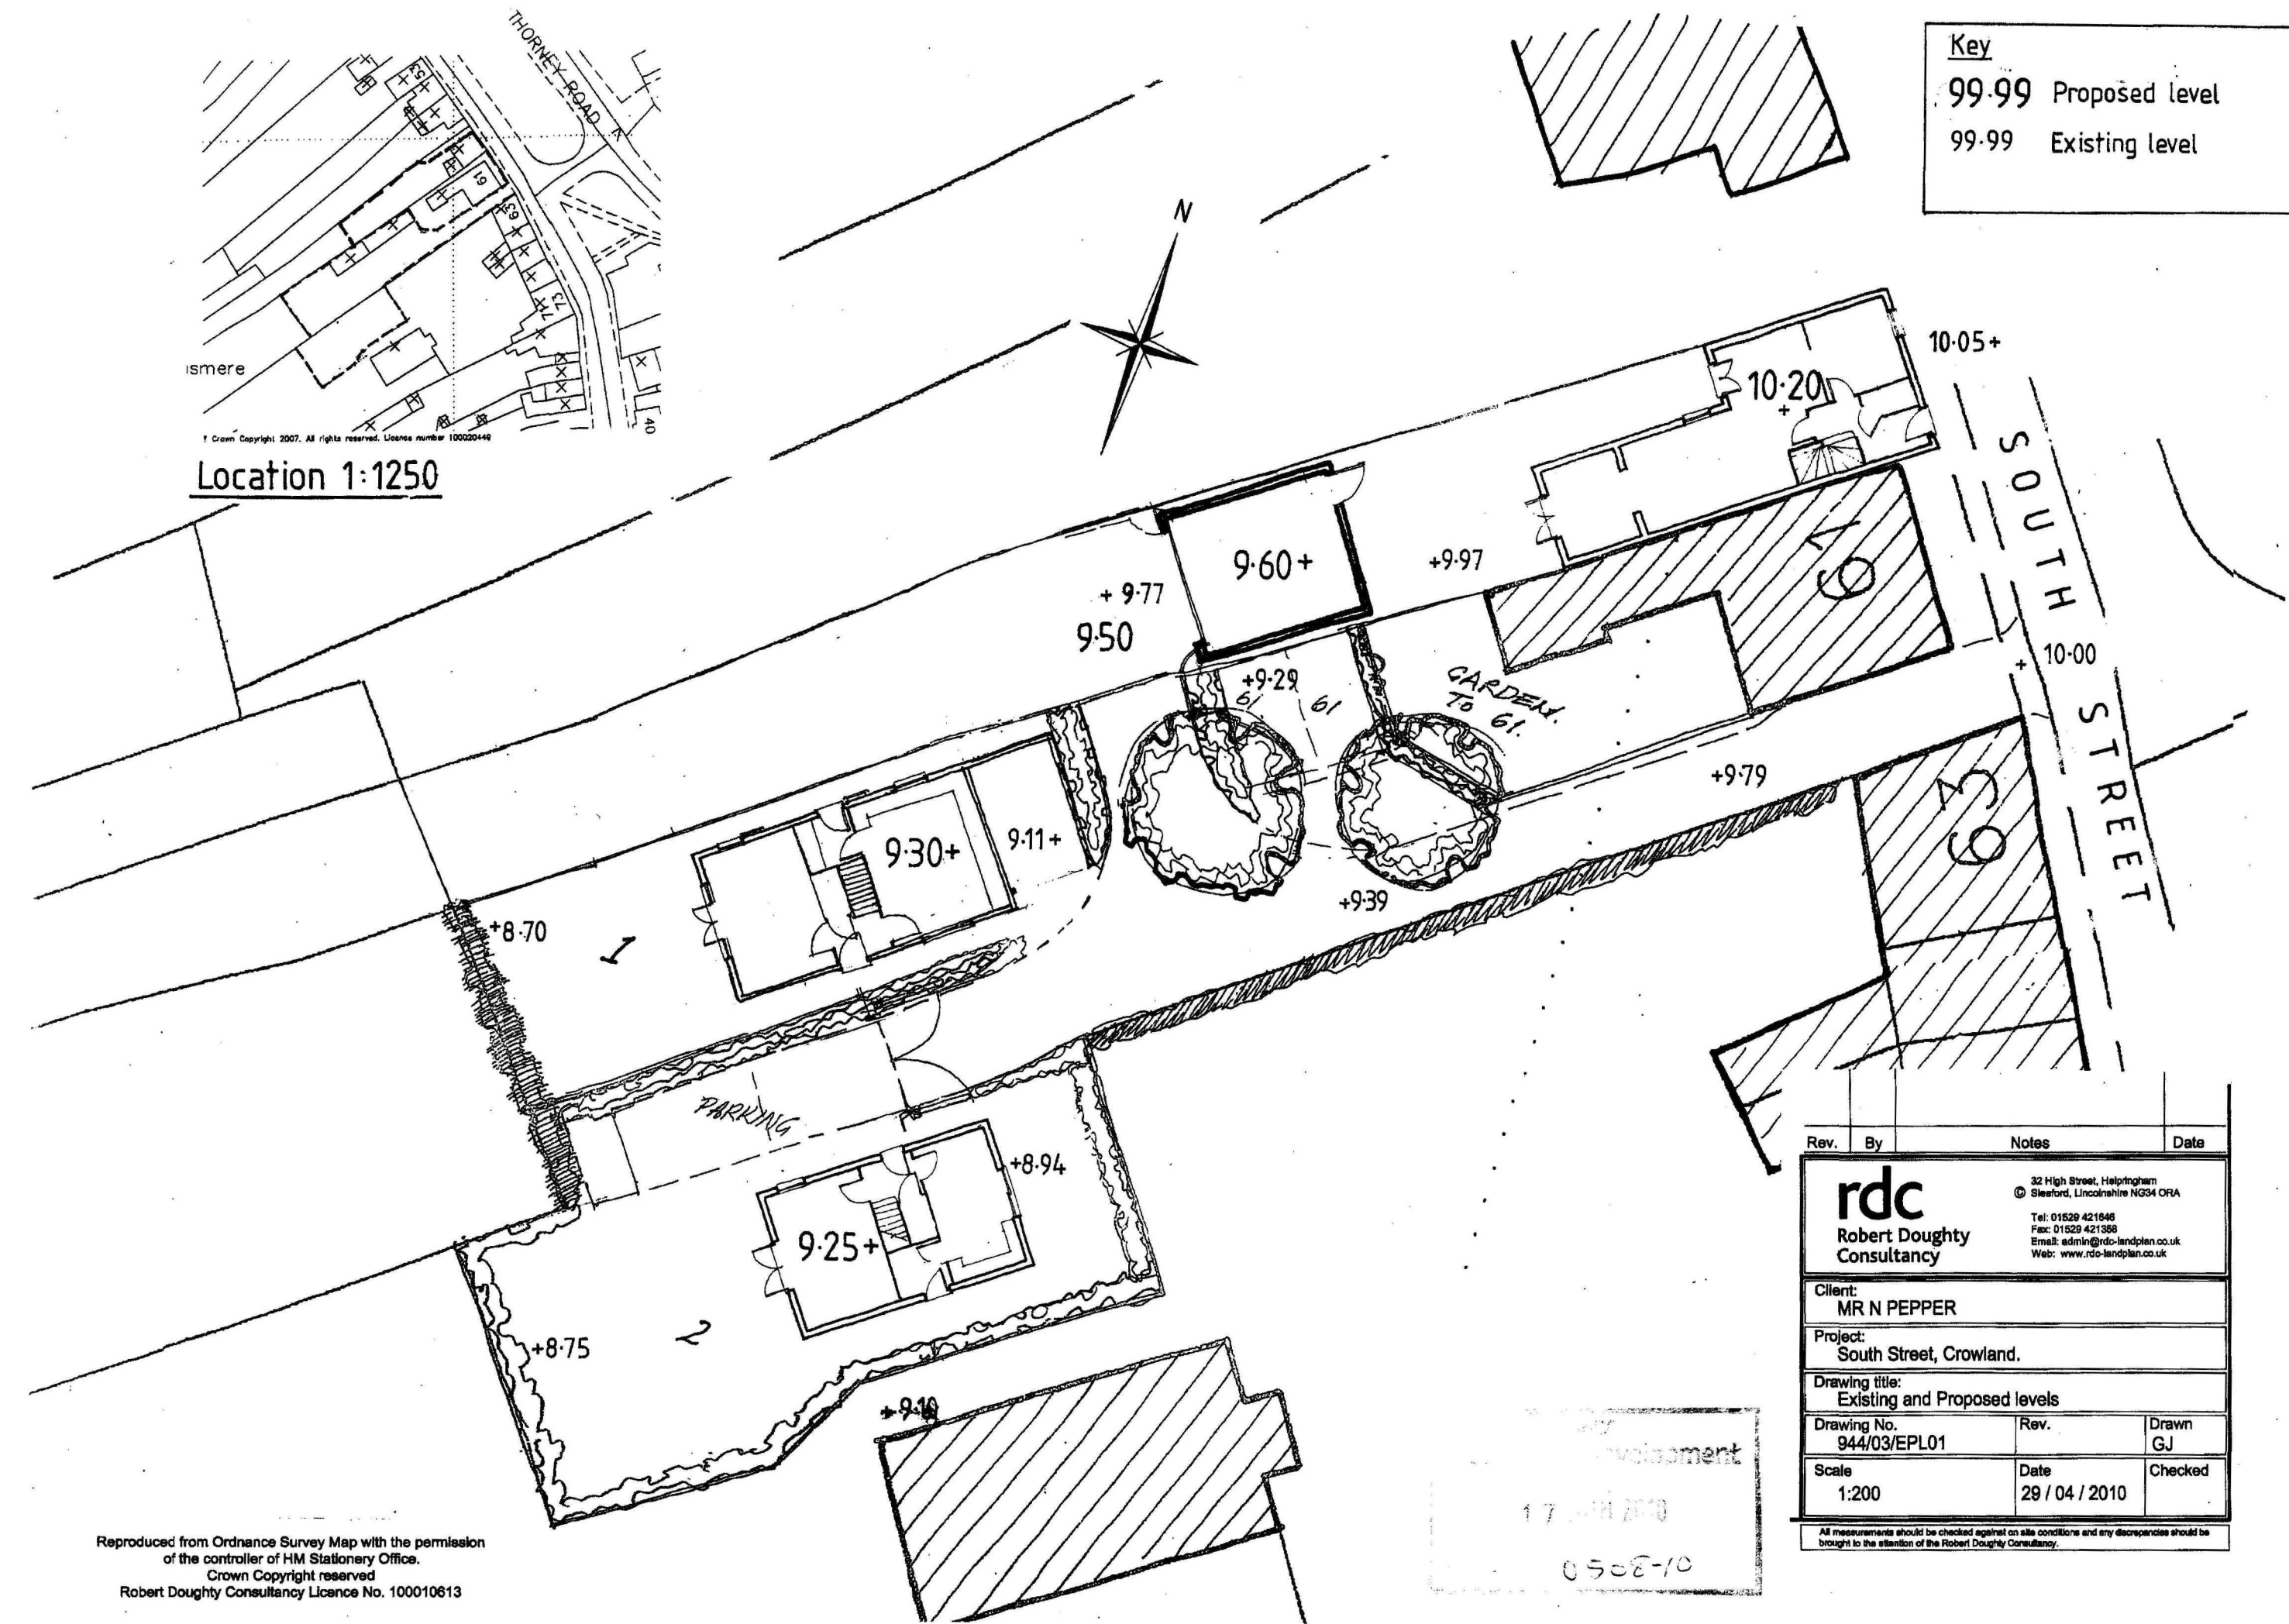


Reproduced from Ordnance Survey Map with the permission
of the controller of HM Stationery Office.
Crown Copyright reserved
Robert Doughty Consultancy Licence No. 100010613

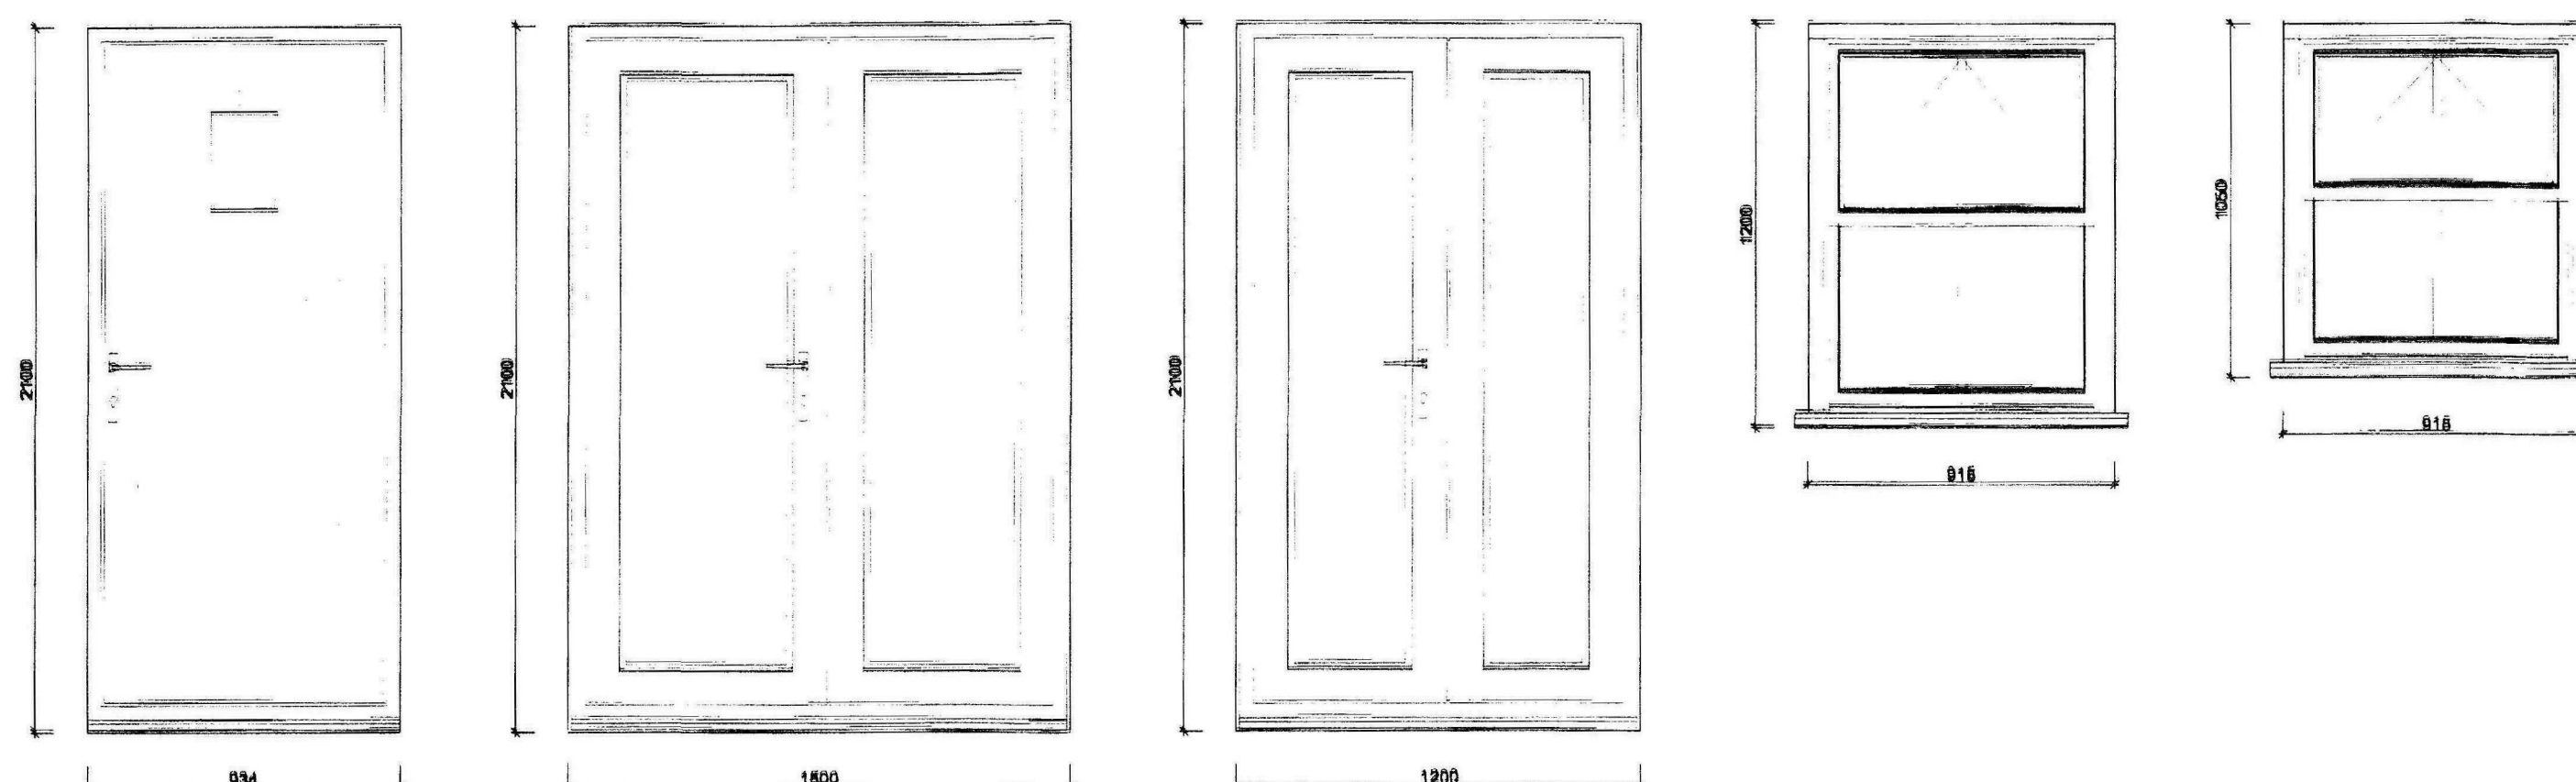


Door & Window Elevations 1:20




Door, Door Head & Step Elevations 1:20

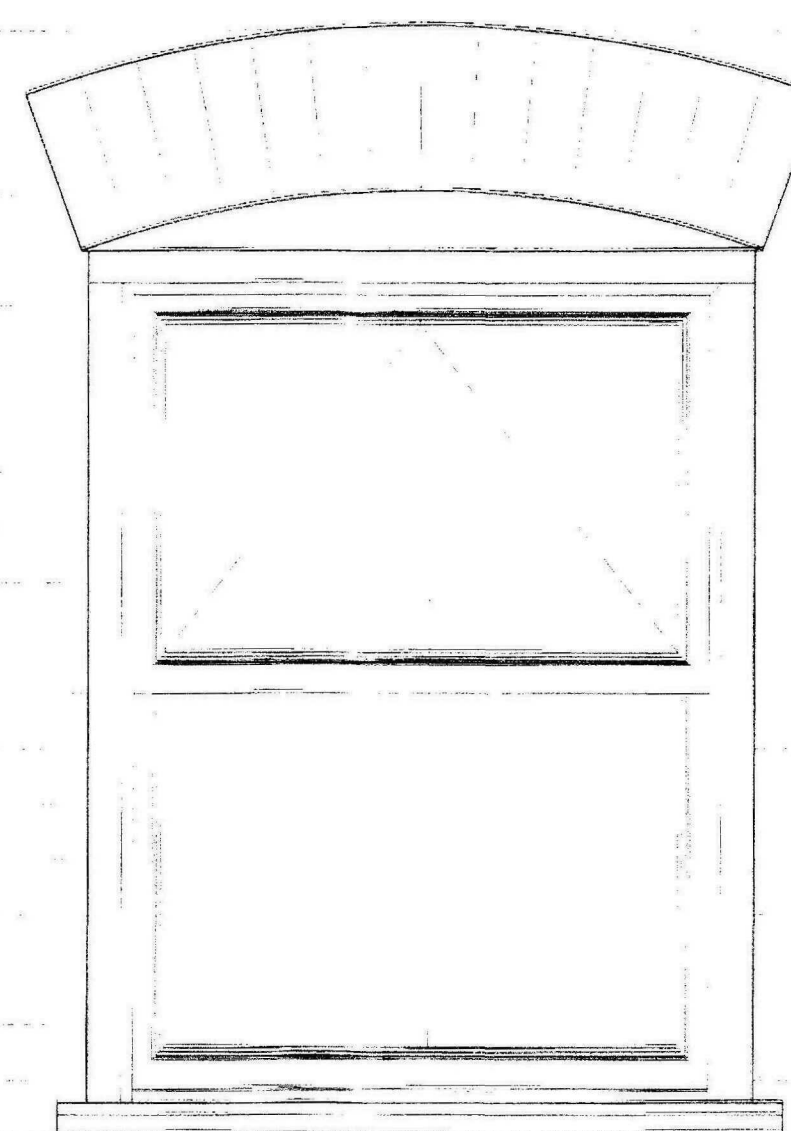

Window Detail Elevation 1:10

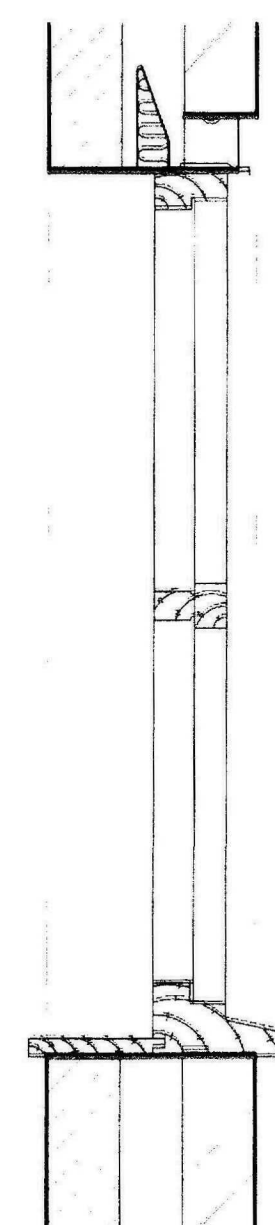

Window Section

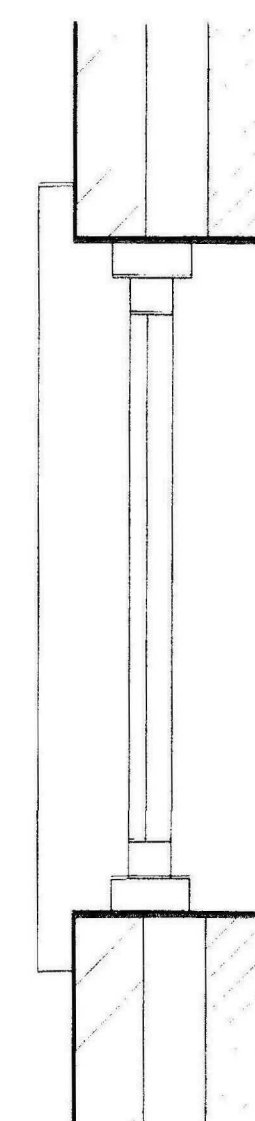

Window Plan


THIS DRAWING IS FOR THE
PURPOSE OF OBTAINING
PLANNING PERMISSION ONLY

CDM NOTE:


The design has been undertaken as far as possible to avoid risks to health and safety or to reduce and control the effects of any unavoidable risks.
All relevant information identifying the unavoidable risks has been passed to the planning supervisor for inclusion in the Health & Safety plan.
The Health & Safety plan will be issued by the planning supervisor with these drawings.

Rev.	By	Notes	Date
<div><div><div>rdc</div><div>Robert Doughty Consultancy</div></div><div><div>32 High Street, Heppingham Sleaford, Lincolnshire NG34 0RA</div><div>Tel: 01829 421648 Fax: 01829 421358 Email: admin@rdc-landplan.co.uk Web: www.rdc-landplan.co.uk</div></div></div>			
Client: N Pepper			
Project: Replacement Dwelling, 59 South Street, Crowland			
Drawing title: Planning Details			
Drawing No. 844-02-01-PD01	Rev.	Drawn J.R.B.	
Scale 1:10 & 1:20 @ A1	Date 03-08-10	Checked	

All measurements should be checked against site conditions and any discrepancies should be brought to the attention of the Robert Doughty Consultancy.

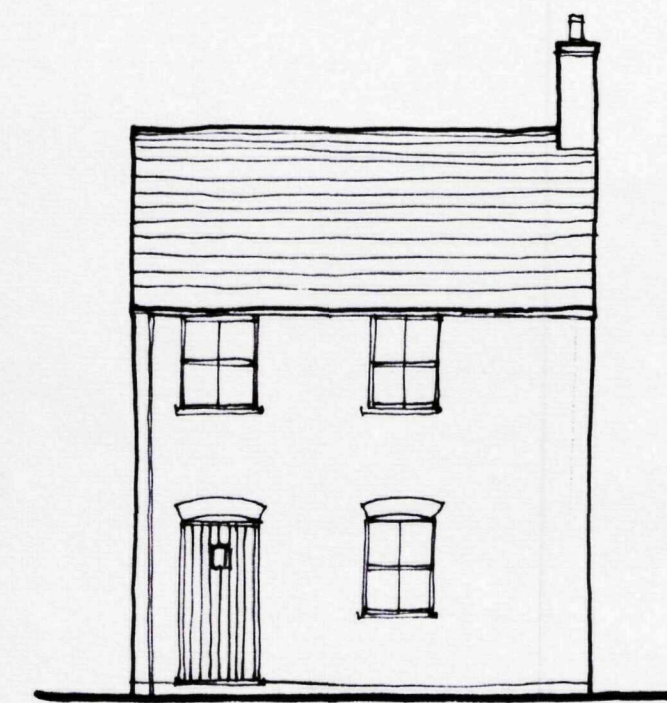


Front elevation

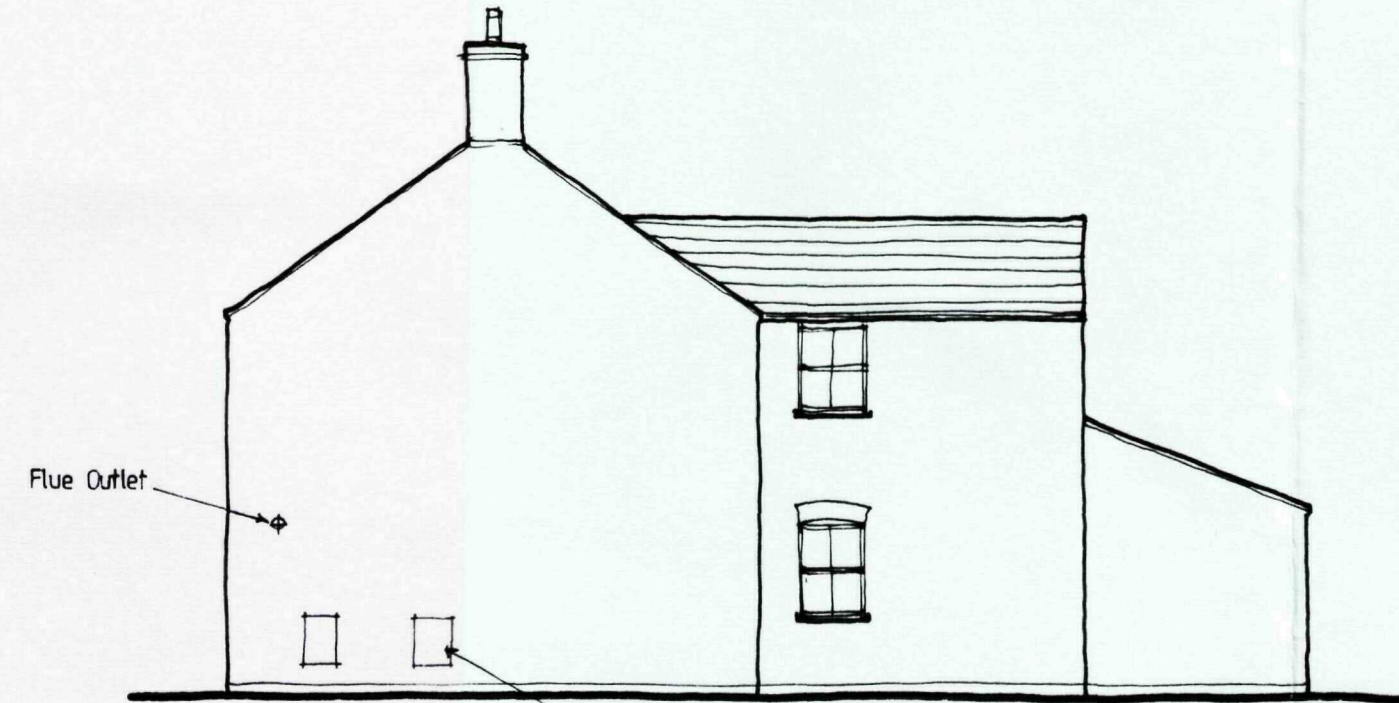


Side elevation




Rear elevation

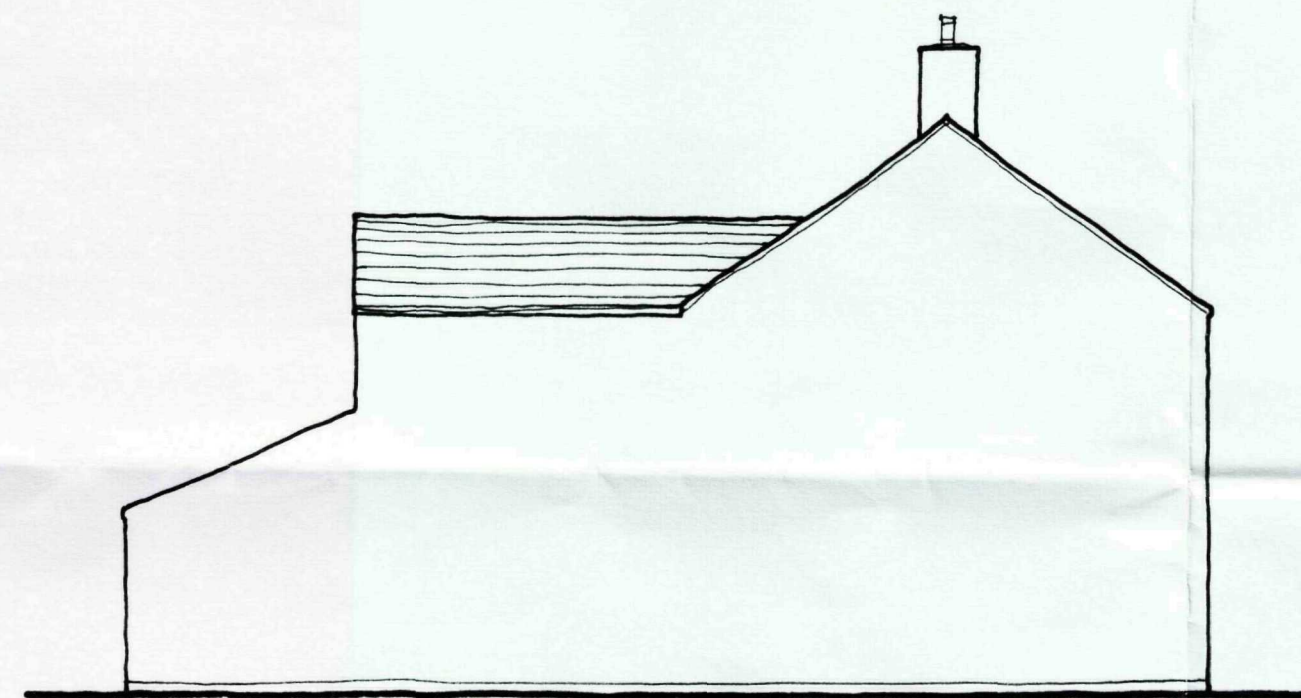

Side elevation


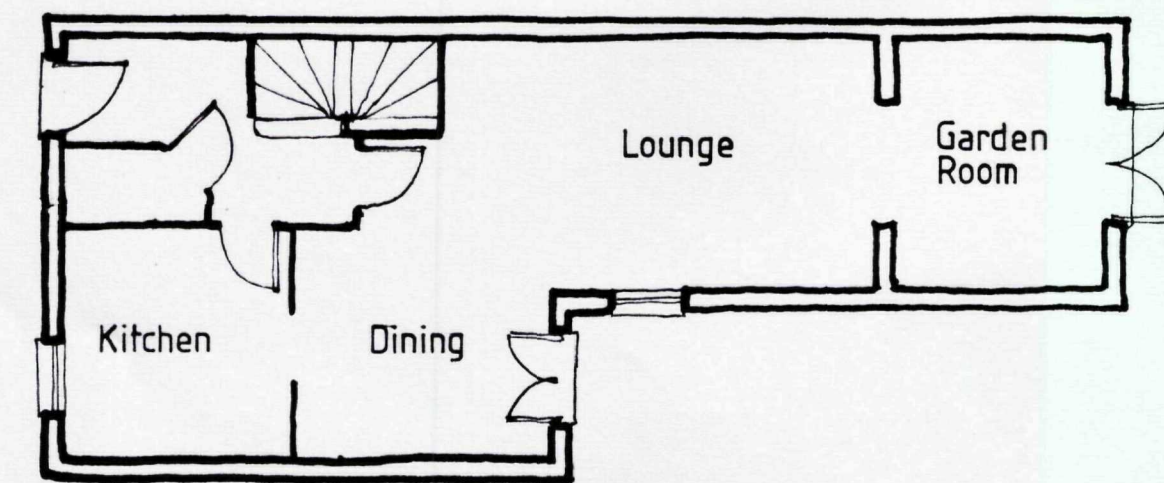


Ground floor

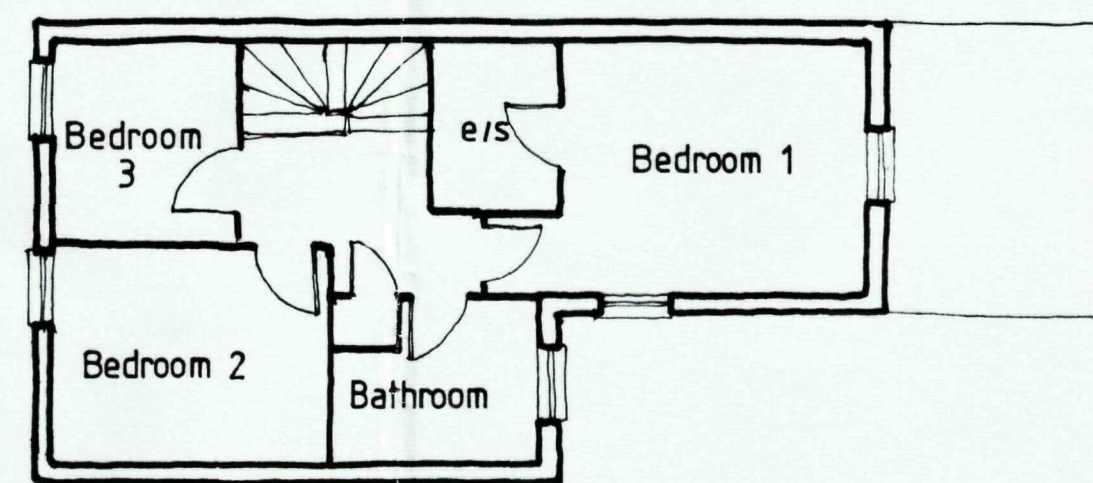

First floor

SITE LAYOUT 1:200

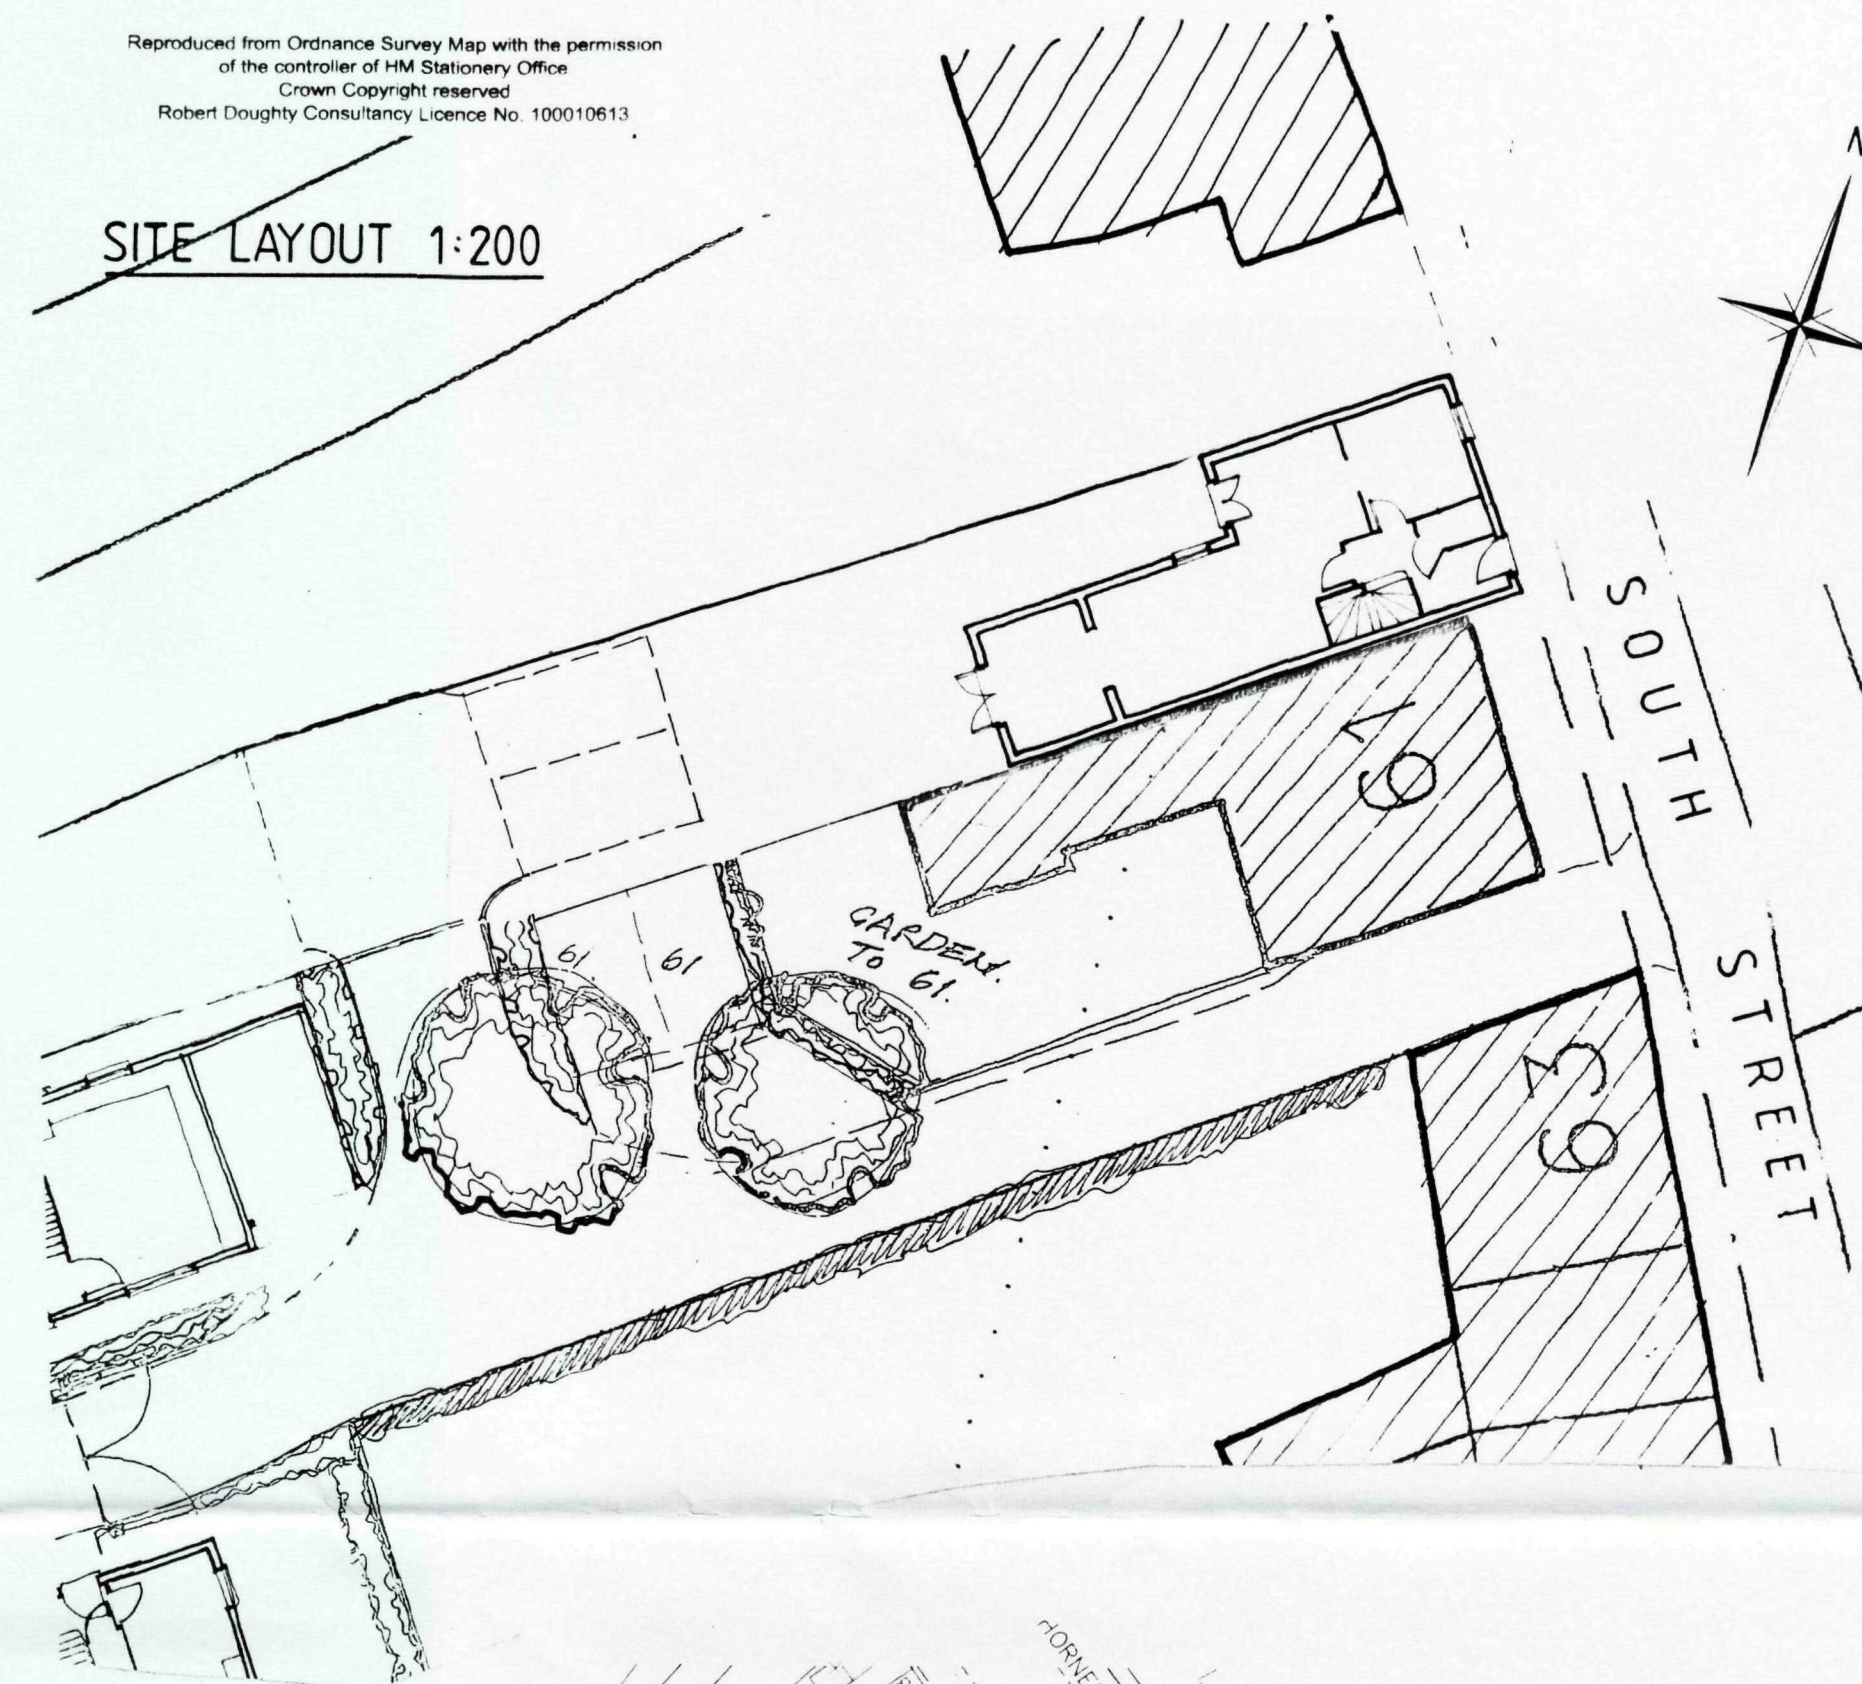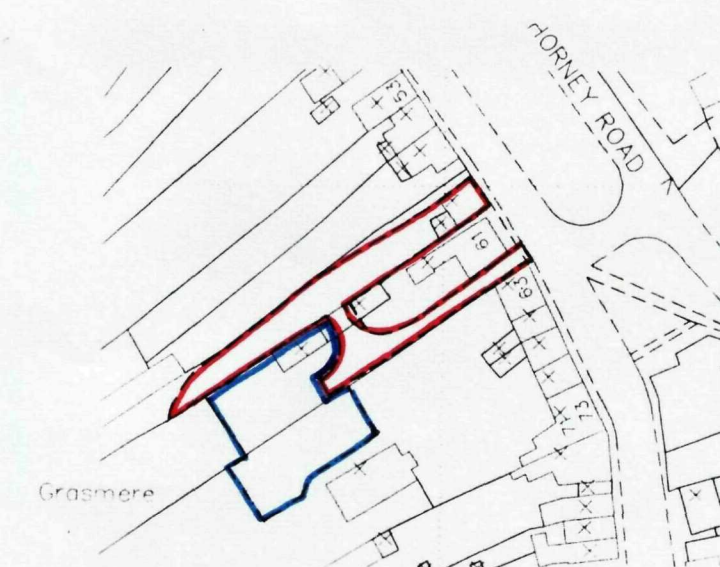

Location 1:1250

SHDC
Planning & Development
17 JUN 2010
Ref: 0508-10

DRAWING
11 JUN 2010
ISSUED

D C	JB GJ	Meter boxes, flue & svp's added Elevation/Ground floor layout	03/6/10 10/3/10
Rev.	By	Notes	Date
<div><div><div>rdc</div><div>Robert Doughty Consultancy</div></div><div><div>32 High Street, Hellingham © Sleaford, Lincolnshire NG34 0RA</div><div>Tel: 01529 421646 Fax: 01529 421358 Email: admin@rdc-landplan.co.uk Web: www.rdc-landplan.co.uk</div></div></div>			
Client: MR N PEPPER			
Project: Replacement dwelling, 59 South St. Crowland			
Drawing title: Location, Site Layout and House design			
Drawing No. 844 / 02 / SL01		Rev. D	Drawn GJ
Scale 1:2500, 1:200, 1:100.		Date 01 / 07 / 2009	Checked
All measurements should be checked against on site conditions and any discrepancies should be brought to the attention of the Robert Doughty Consultancy			