




Site Section - North/South
Scale 1:200

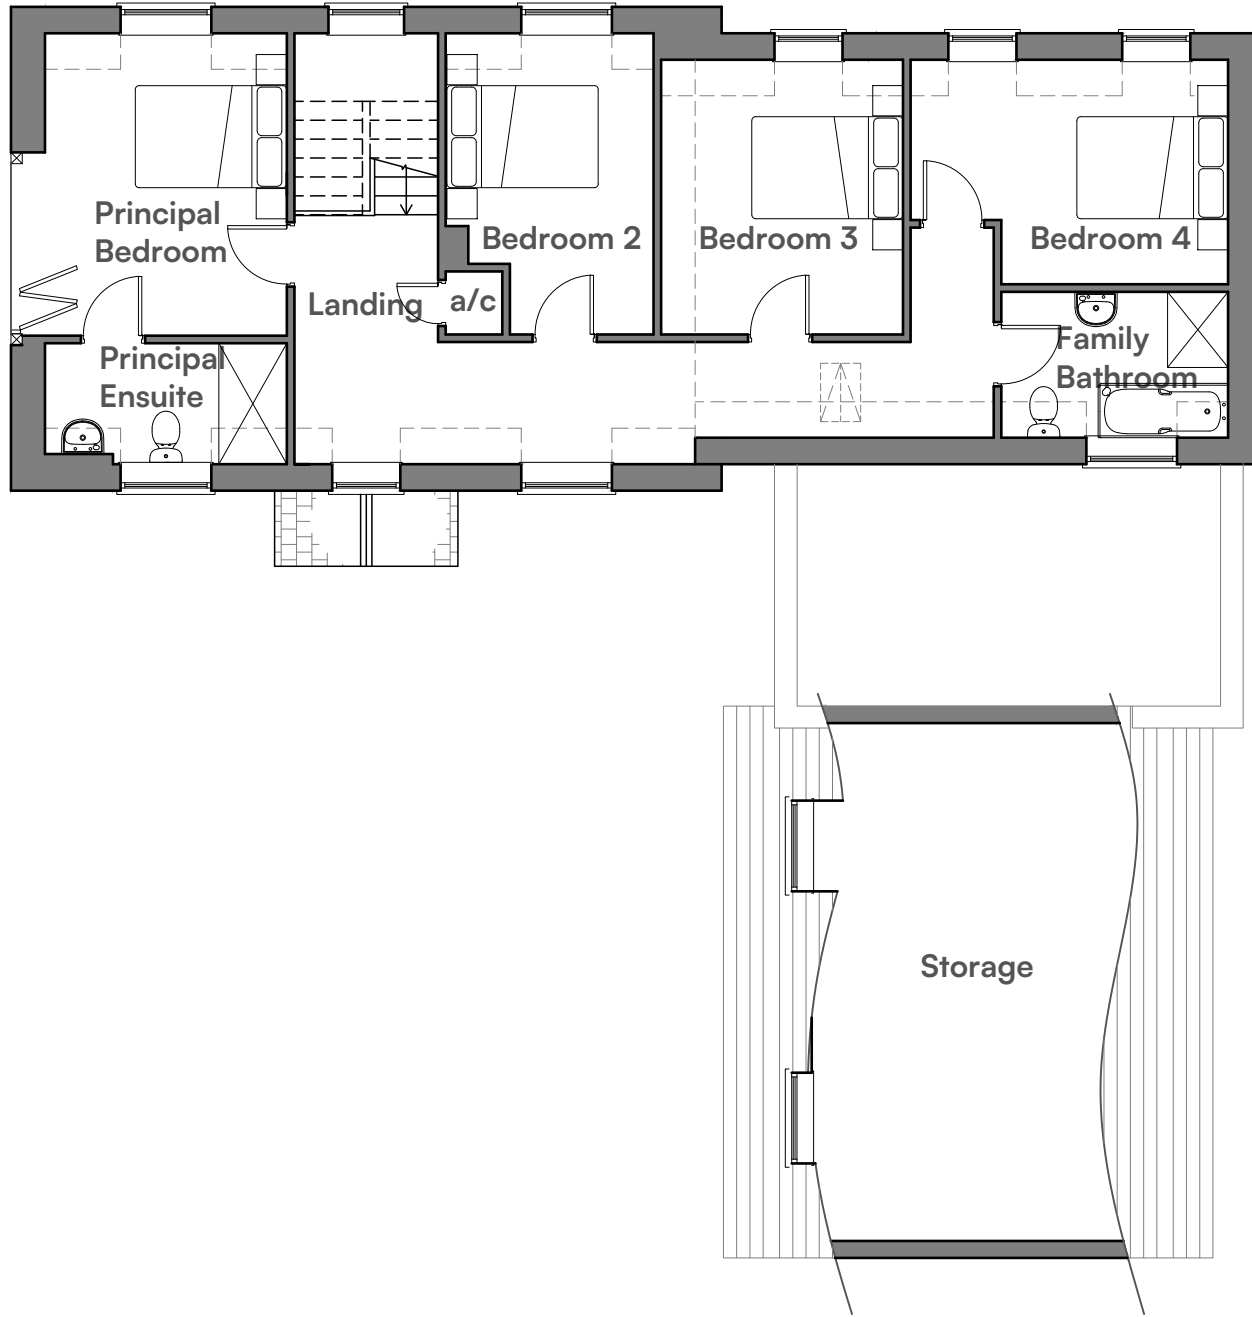

First Floor Plan
Scale 1:100

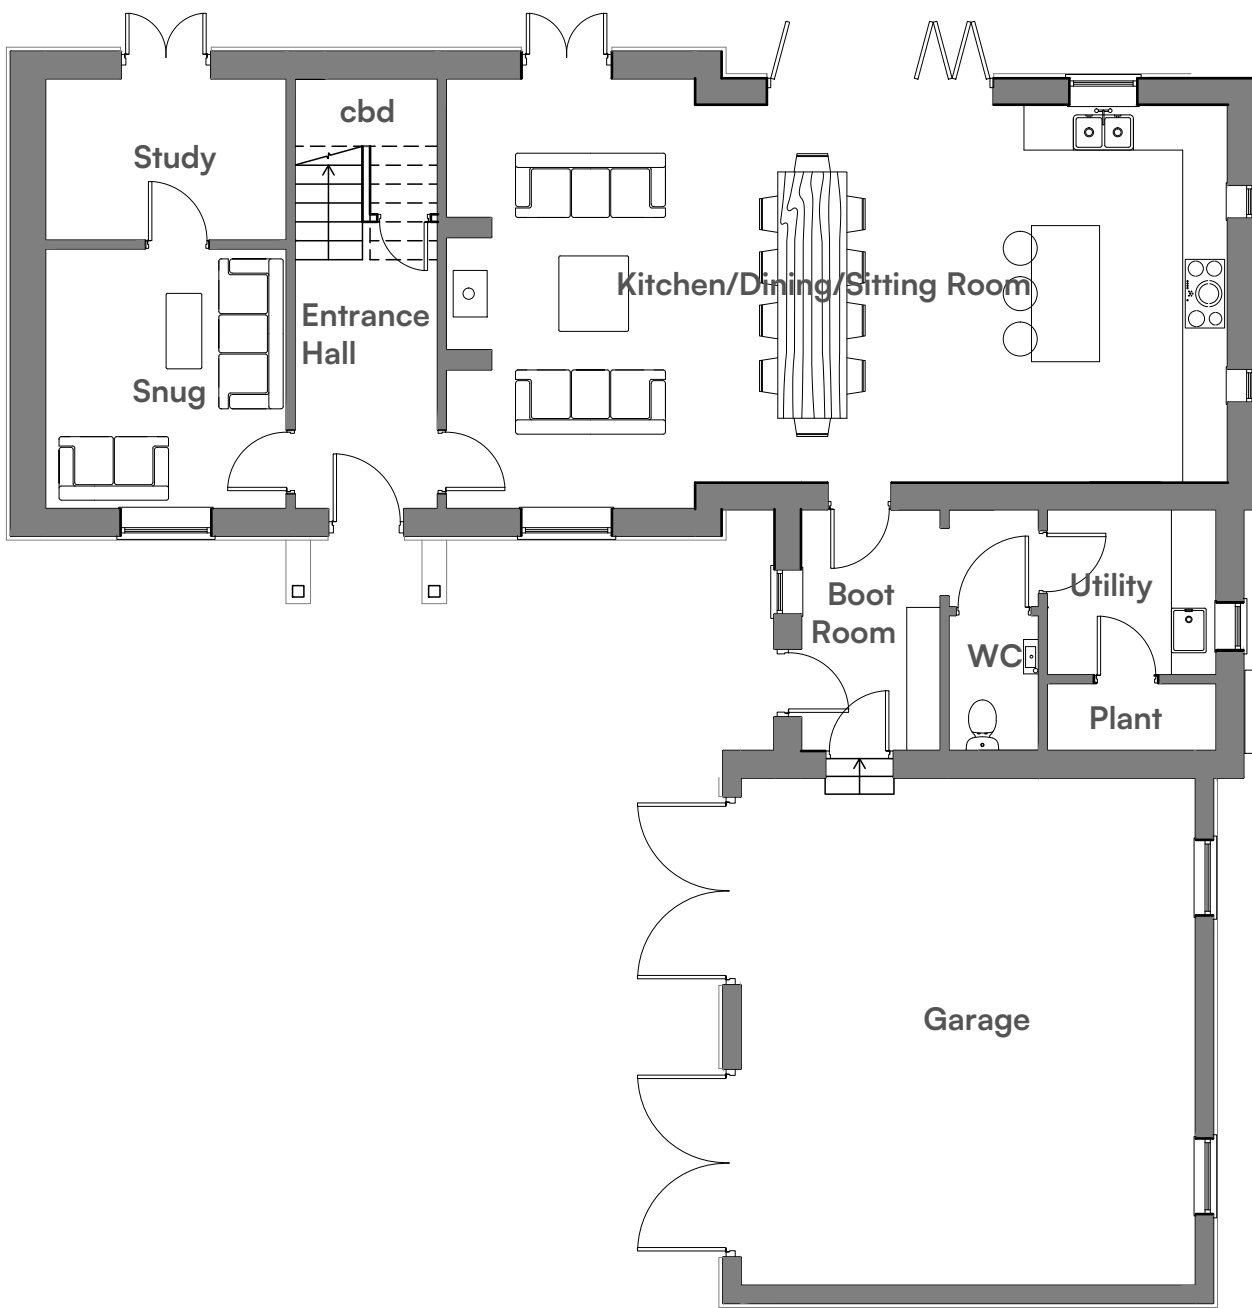

Ground Floor Plan
Scale 1:100

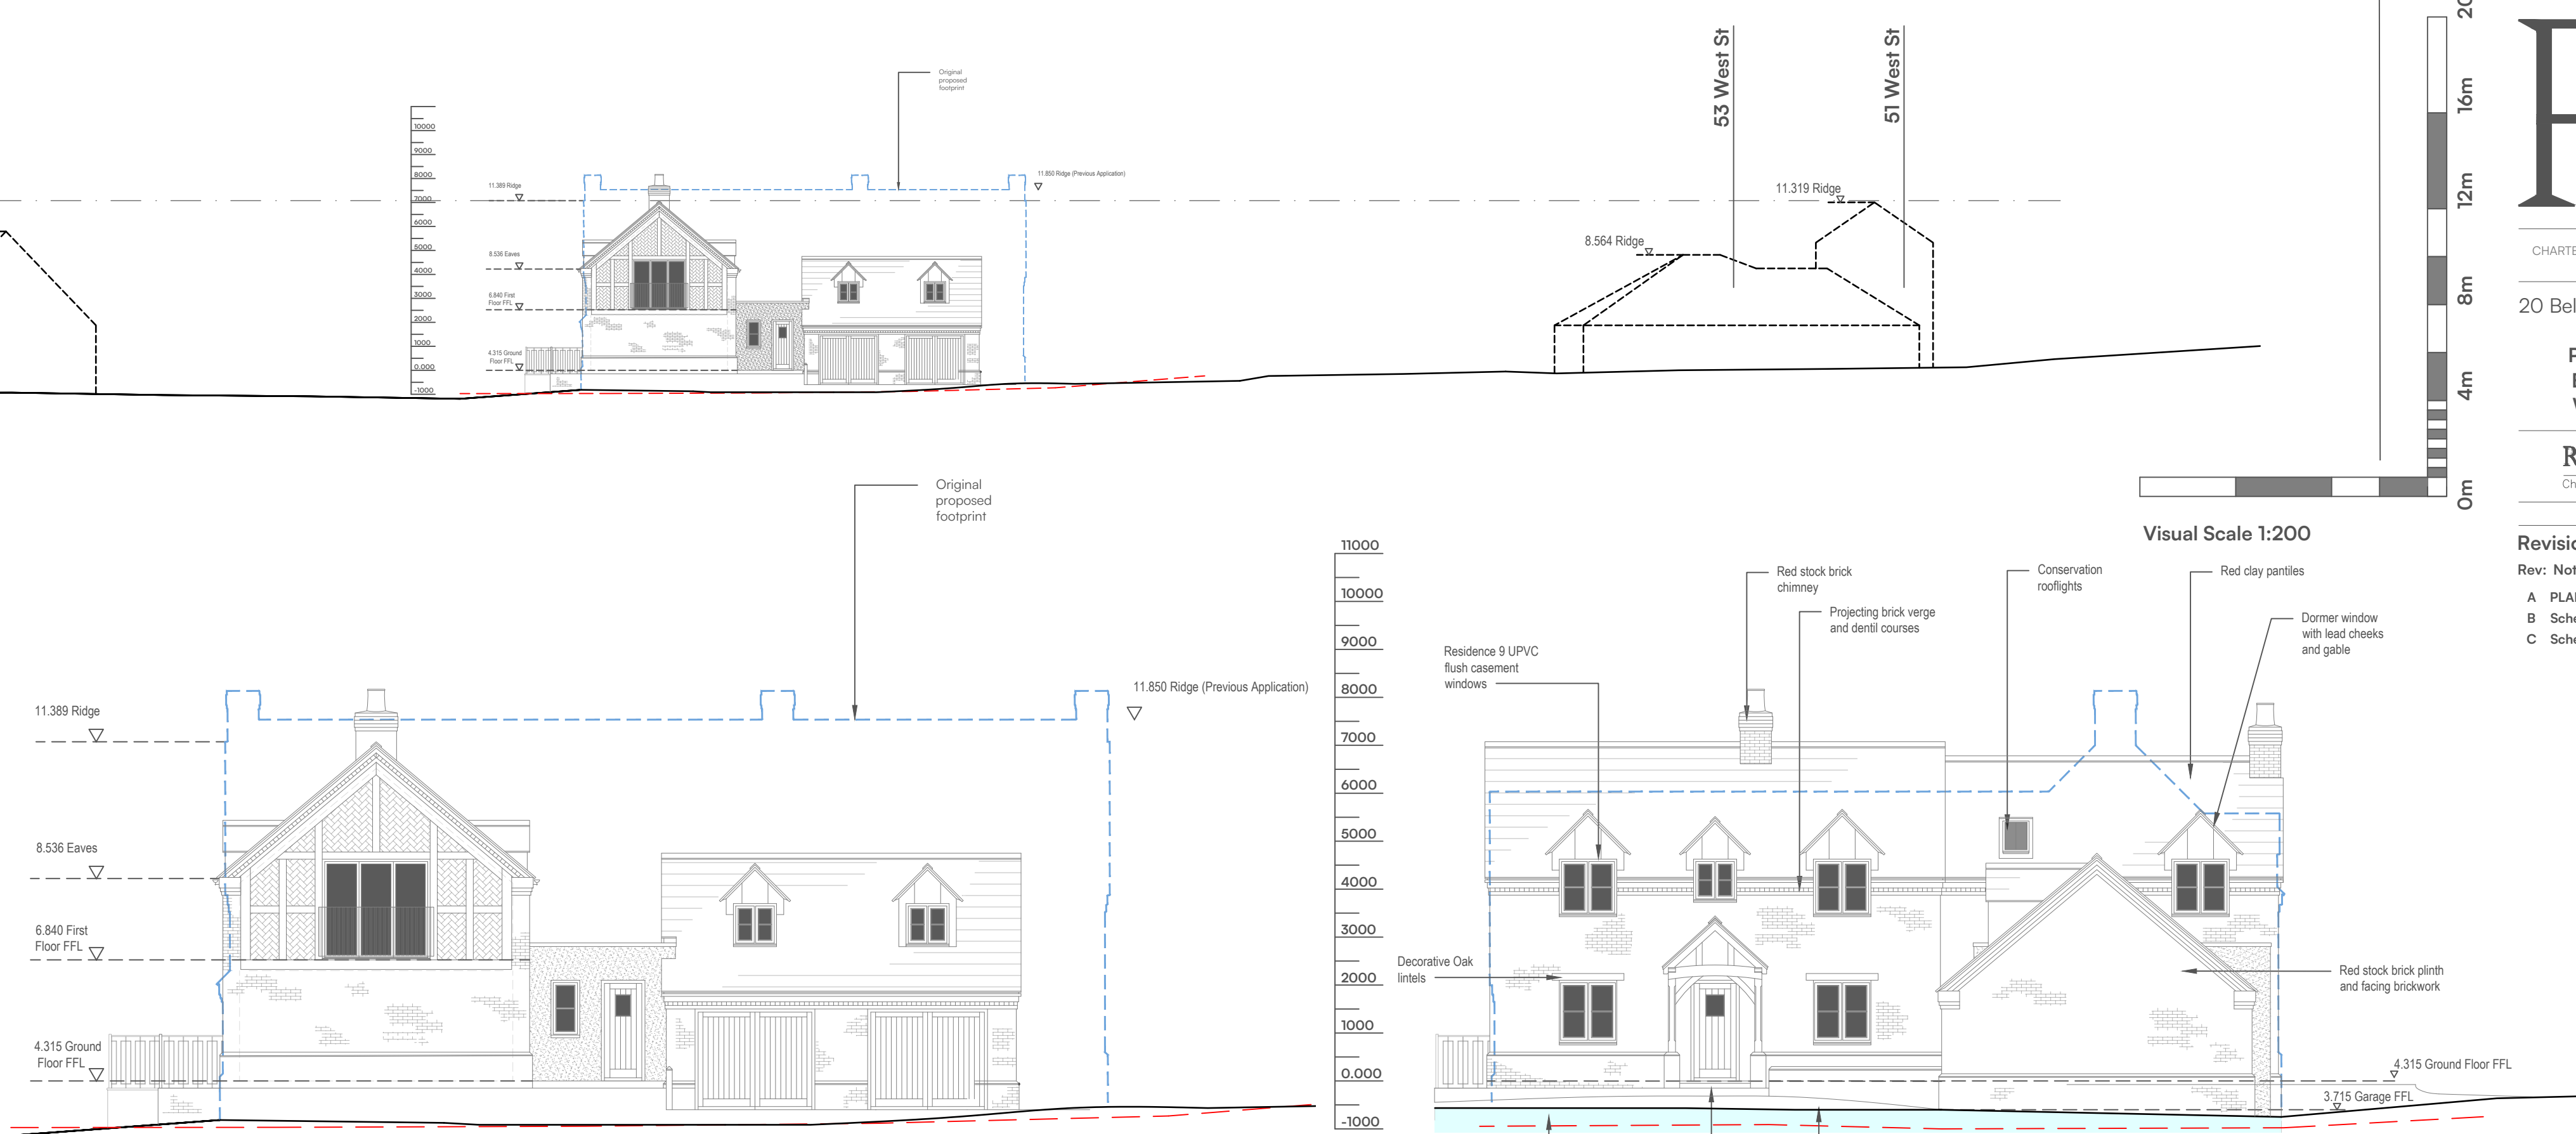

West Elevation
Scale 1:100

South Elevation
Scale 1:100



North Elevation
Scale 1:100



East Elevation
Scale 1:100

RTK

CHARTERED ARCHITECTS | CHARTERED SURVEYORS
PROJECT MANAGEMENT

20 Belton St • Stamford • PE9 2EF

Phone: 01780 482483
Email: mail@rtkuk.com
Website: www.rtkuk.com

RIBA
Chartered Practice

RICS

Revision/Issue Notes:

Rev:	Notes:	Issue Date:	By:
A	PLANNING SUBMISSION	18.12.2025	NF
B	Scheme amended	23.03.2026	NF
C	Scheme amended	19.05.2026	GD

Project Name:
Single New Build Dwelling

Project Address:
Land to Rear of
53 West Street,
Crowland, PE6 0EE

Client:
Mr M Woodroffe

Project:	Drg No:	Revision:
1888	02	C

Drawing Title:
Proposed Plans
Elevations & Site Section

Scale:	Paper size:
1:100/1:200	@A1

Drawn:	Checked:
GD	NF

Issue:

PLANNING

Drawing to be scaled for planning purposes only. All dimensions to be verified on site. All drawings are the copyright of RTK Stamford Ltd.