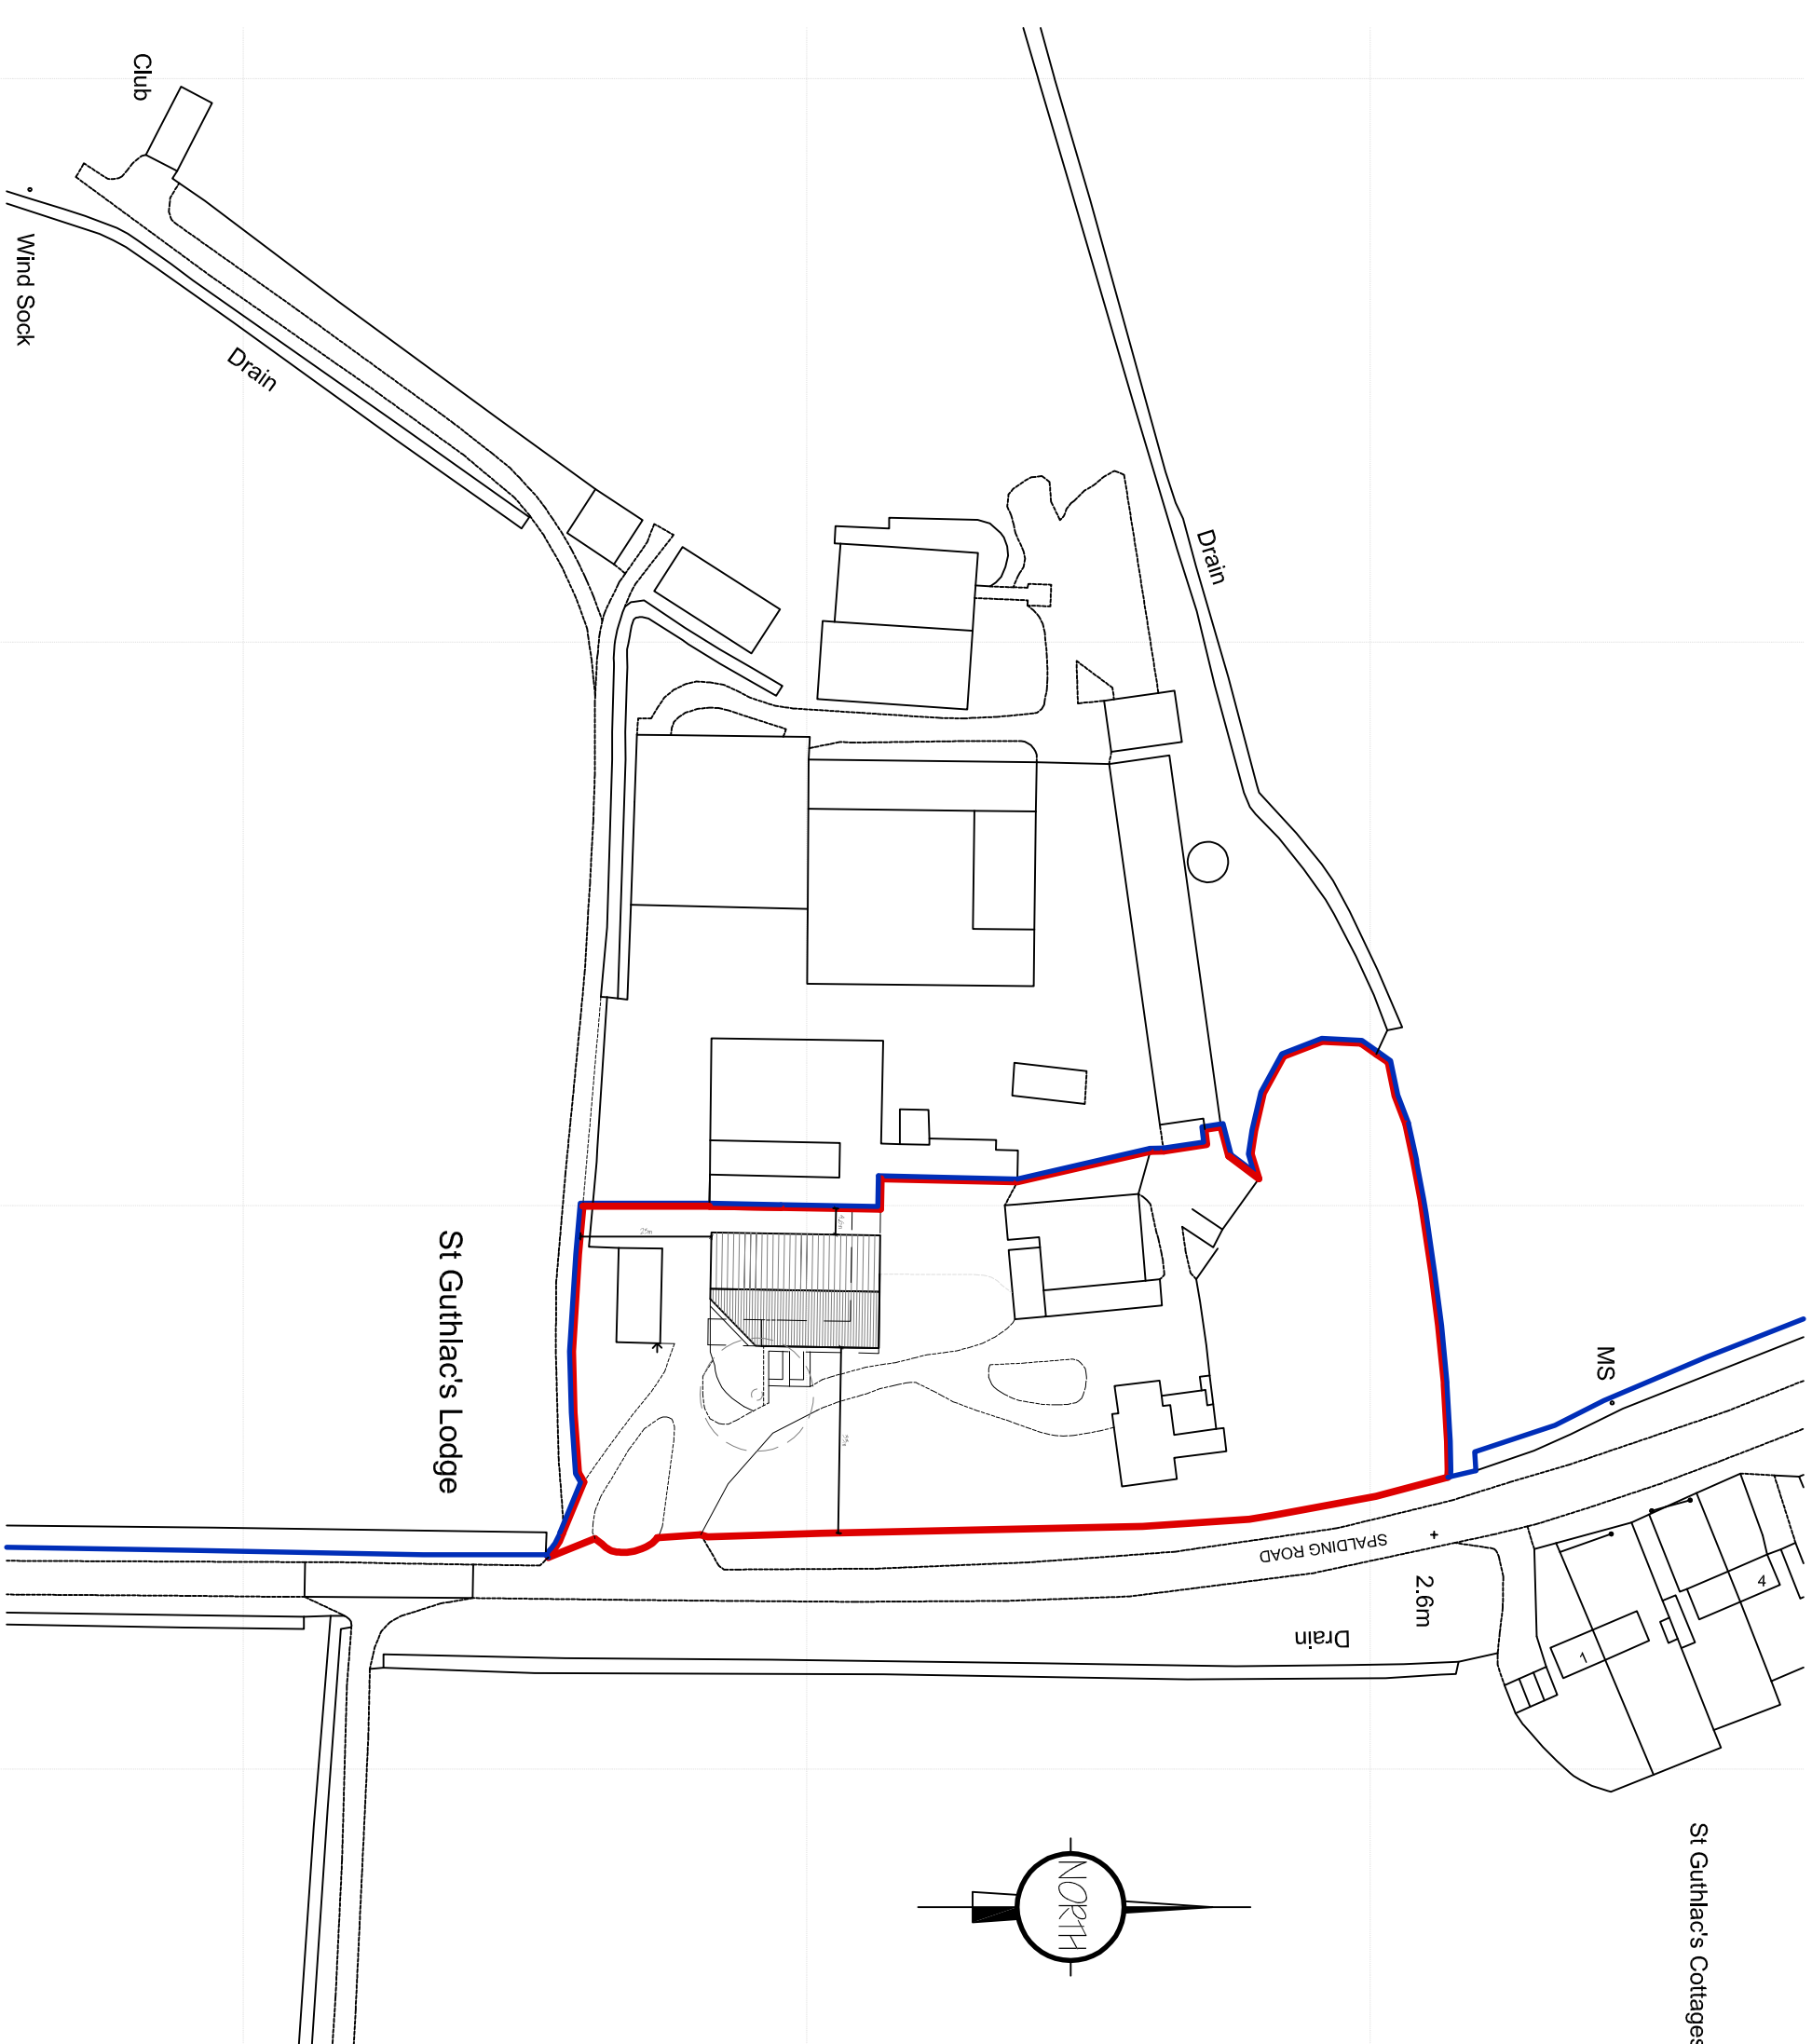
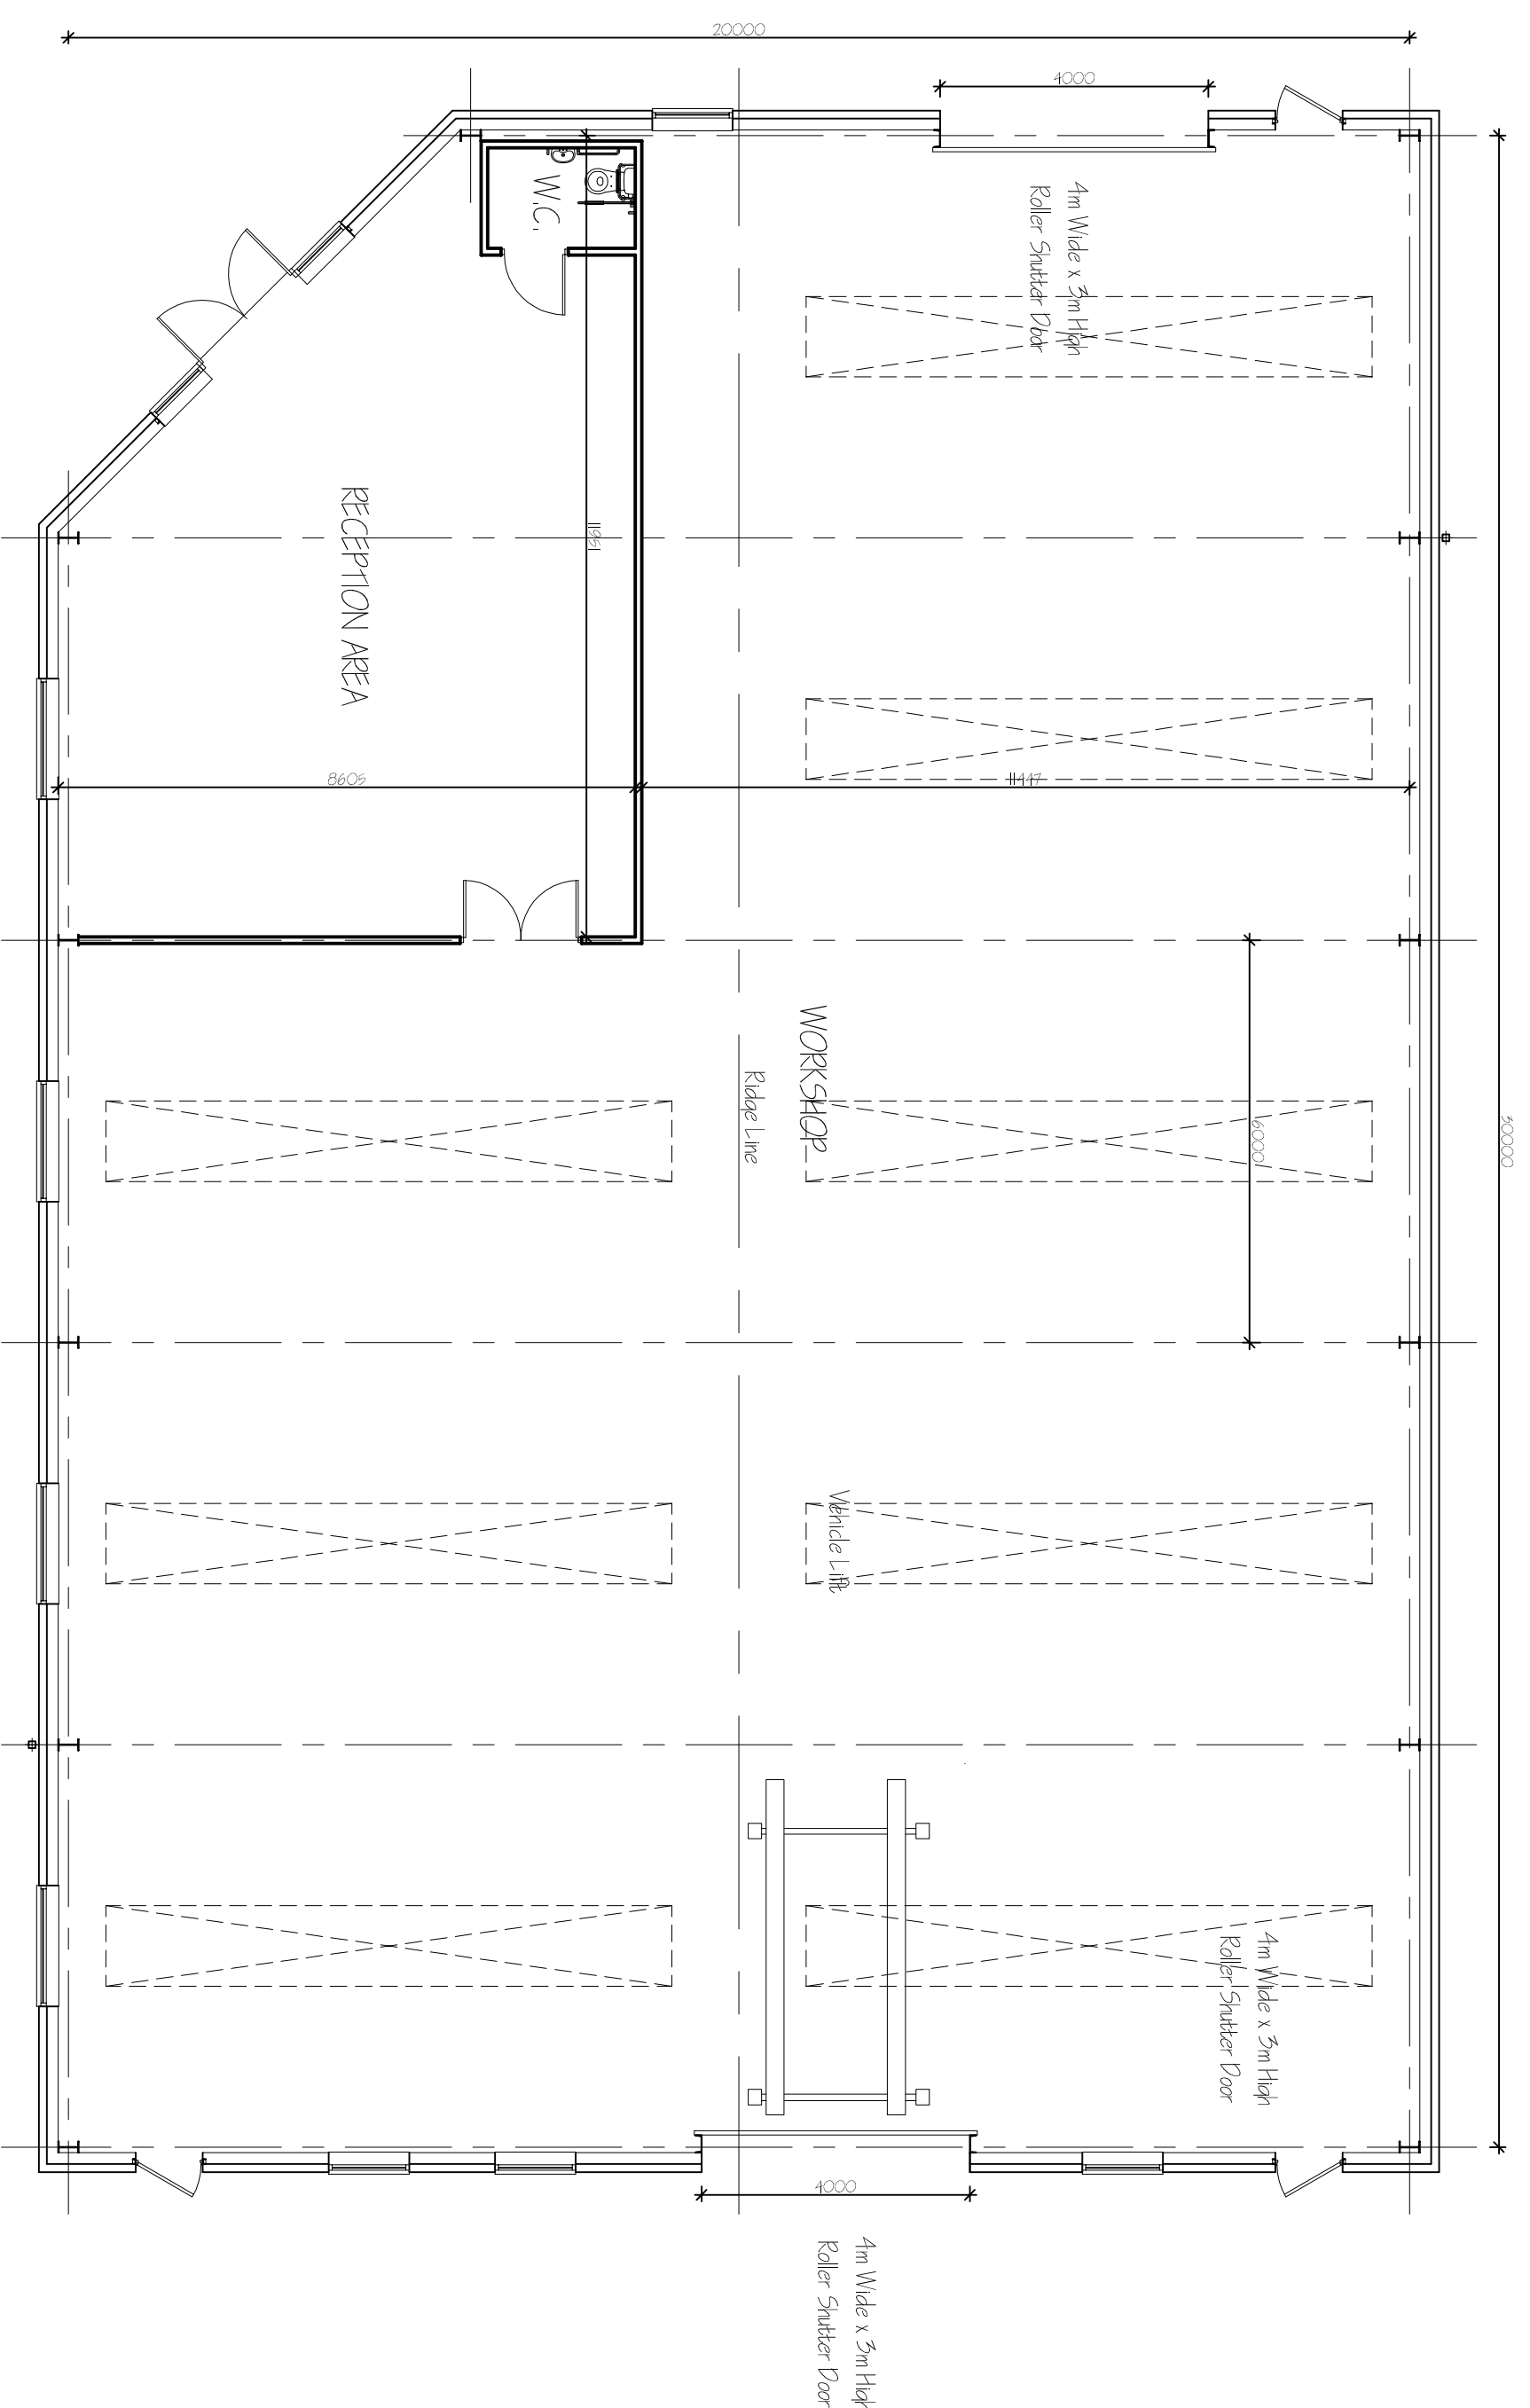
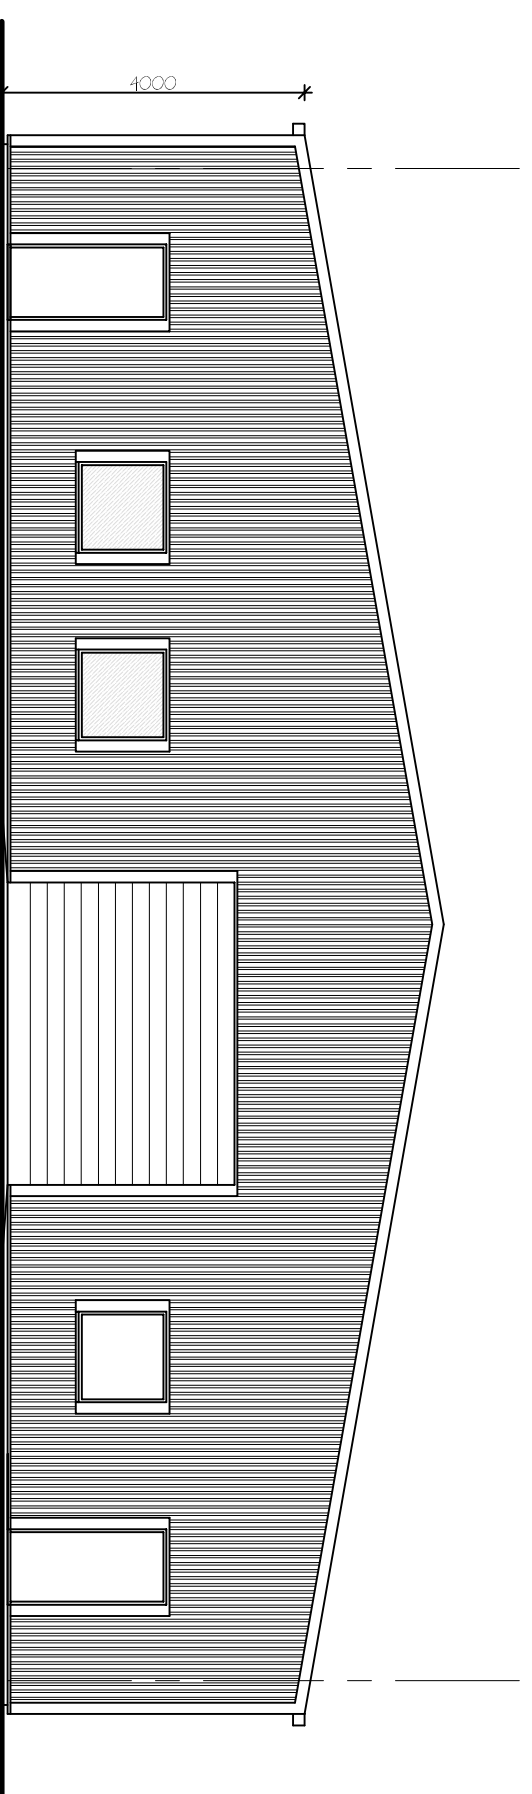
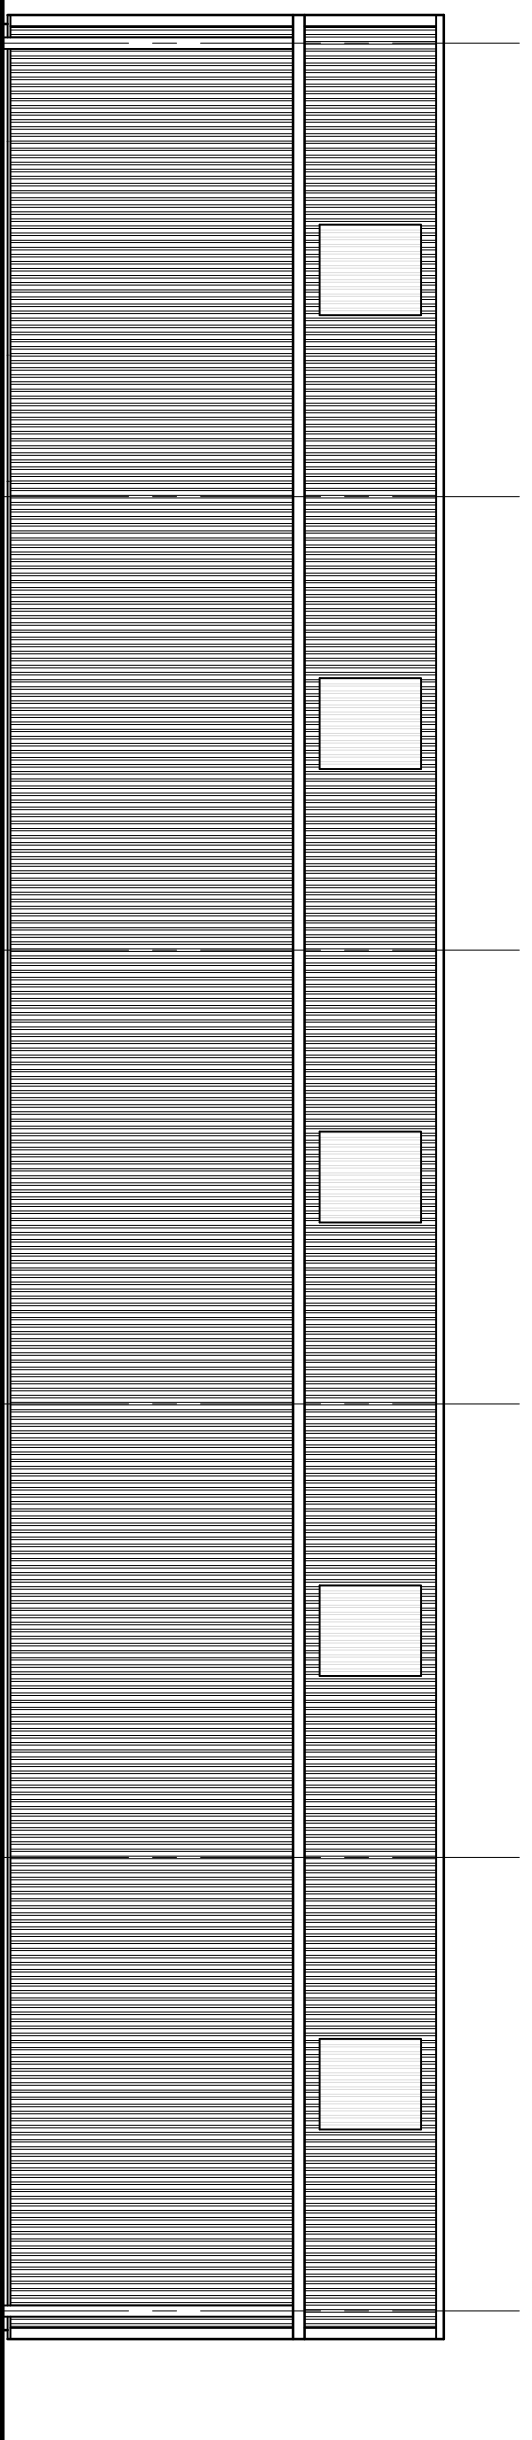
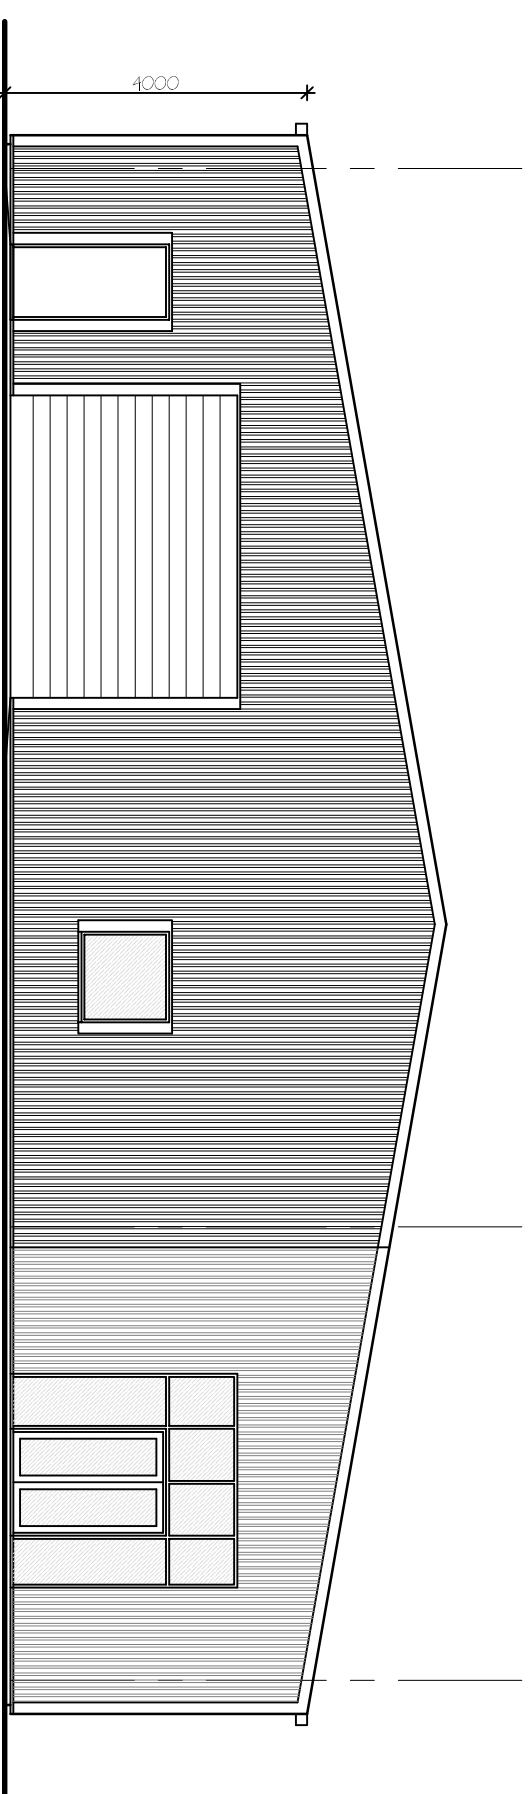
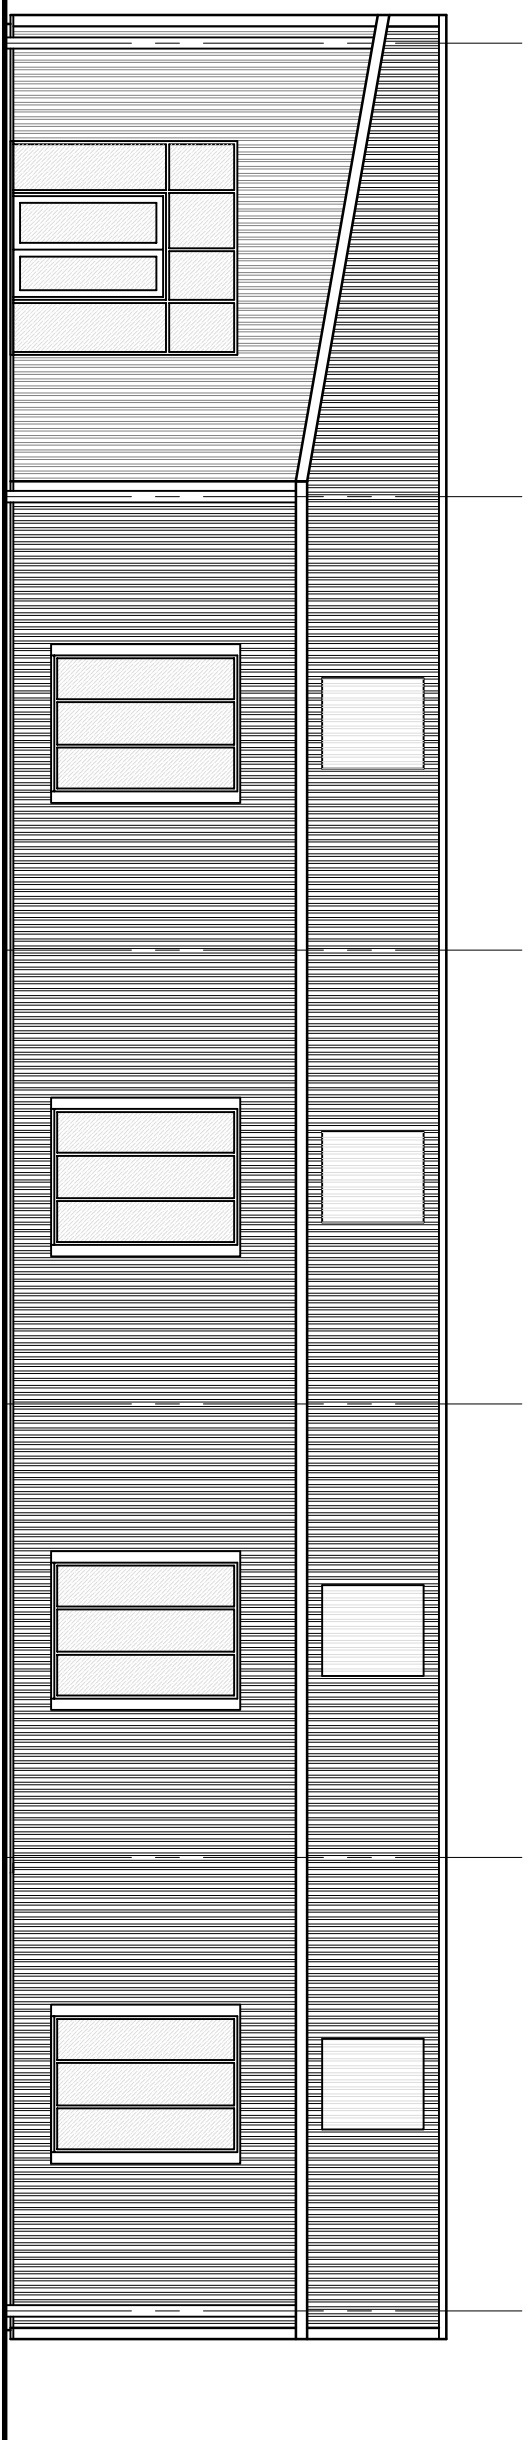


[illegible]

G. R. MERCHANT LTD.
I.ENG AMICE FIMO

**ARCHITECTURAL, STRUCTURAL
AND LAND DRAINAGE
CONSULTANTS**
4 Wrights Mews
12A Park Road, Holbeach,
Spalding, Lincs. PE12 7EE
Tel 01 406 490800
Fax 01 406 425744
E-Mail gr.merchant@btconnect.com

Project	PROPOSED WORKSHOP 51 ALPHACOS LODGE SPALDING ROAD GROMAND LINES, FLE6 QP
Client	CLAPACK LTD
Drawing	FLOOR PLAN - PROPOSED ELEVATIONS - PROPOSED LOCATION PLAN - PROPOSED
Job ref.	229416
Date	MAR 2016
Drawing No.	013
Drawn	SLB

[illegible]