



LOCATION PLAN 1:1250

Produced 19.07.2009 from the Ordnance Survey National Geographic Database and incorporating surveyed revision available at this date. © Crown Copyright 2009.

Reproduction in whole or part is prohibited without the prior permission of Ordnance Survey.

Ordnance Survey, the OS Symbol and OS Sitemap are registered trademarks of Ordnance Survey, the national mapping agency of Great Britain.

The representation of a road, track or path is no evidence of a right of way.

The representation of features as lines is no evidence of a property boundary.







Part or all of this OS Sitemap is enlarged from mapping produced at one or more of the following scales: 1:1250, 1:2500, 1:10000.

Metres
0 20 40
Scale 1:1250

Supplied by: **Outlet User**
Serial number: 00004800
Centre coordinates: 524223 308884

Further information can be found on the OS Sitemap Information leaflet or the Ordnance Survey web site: www.ordnancesurvey.co.uk


SHDC
Planning & Development
22 JUN 2010
Ref: 0516-10

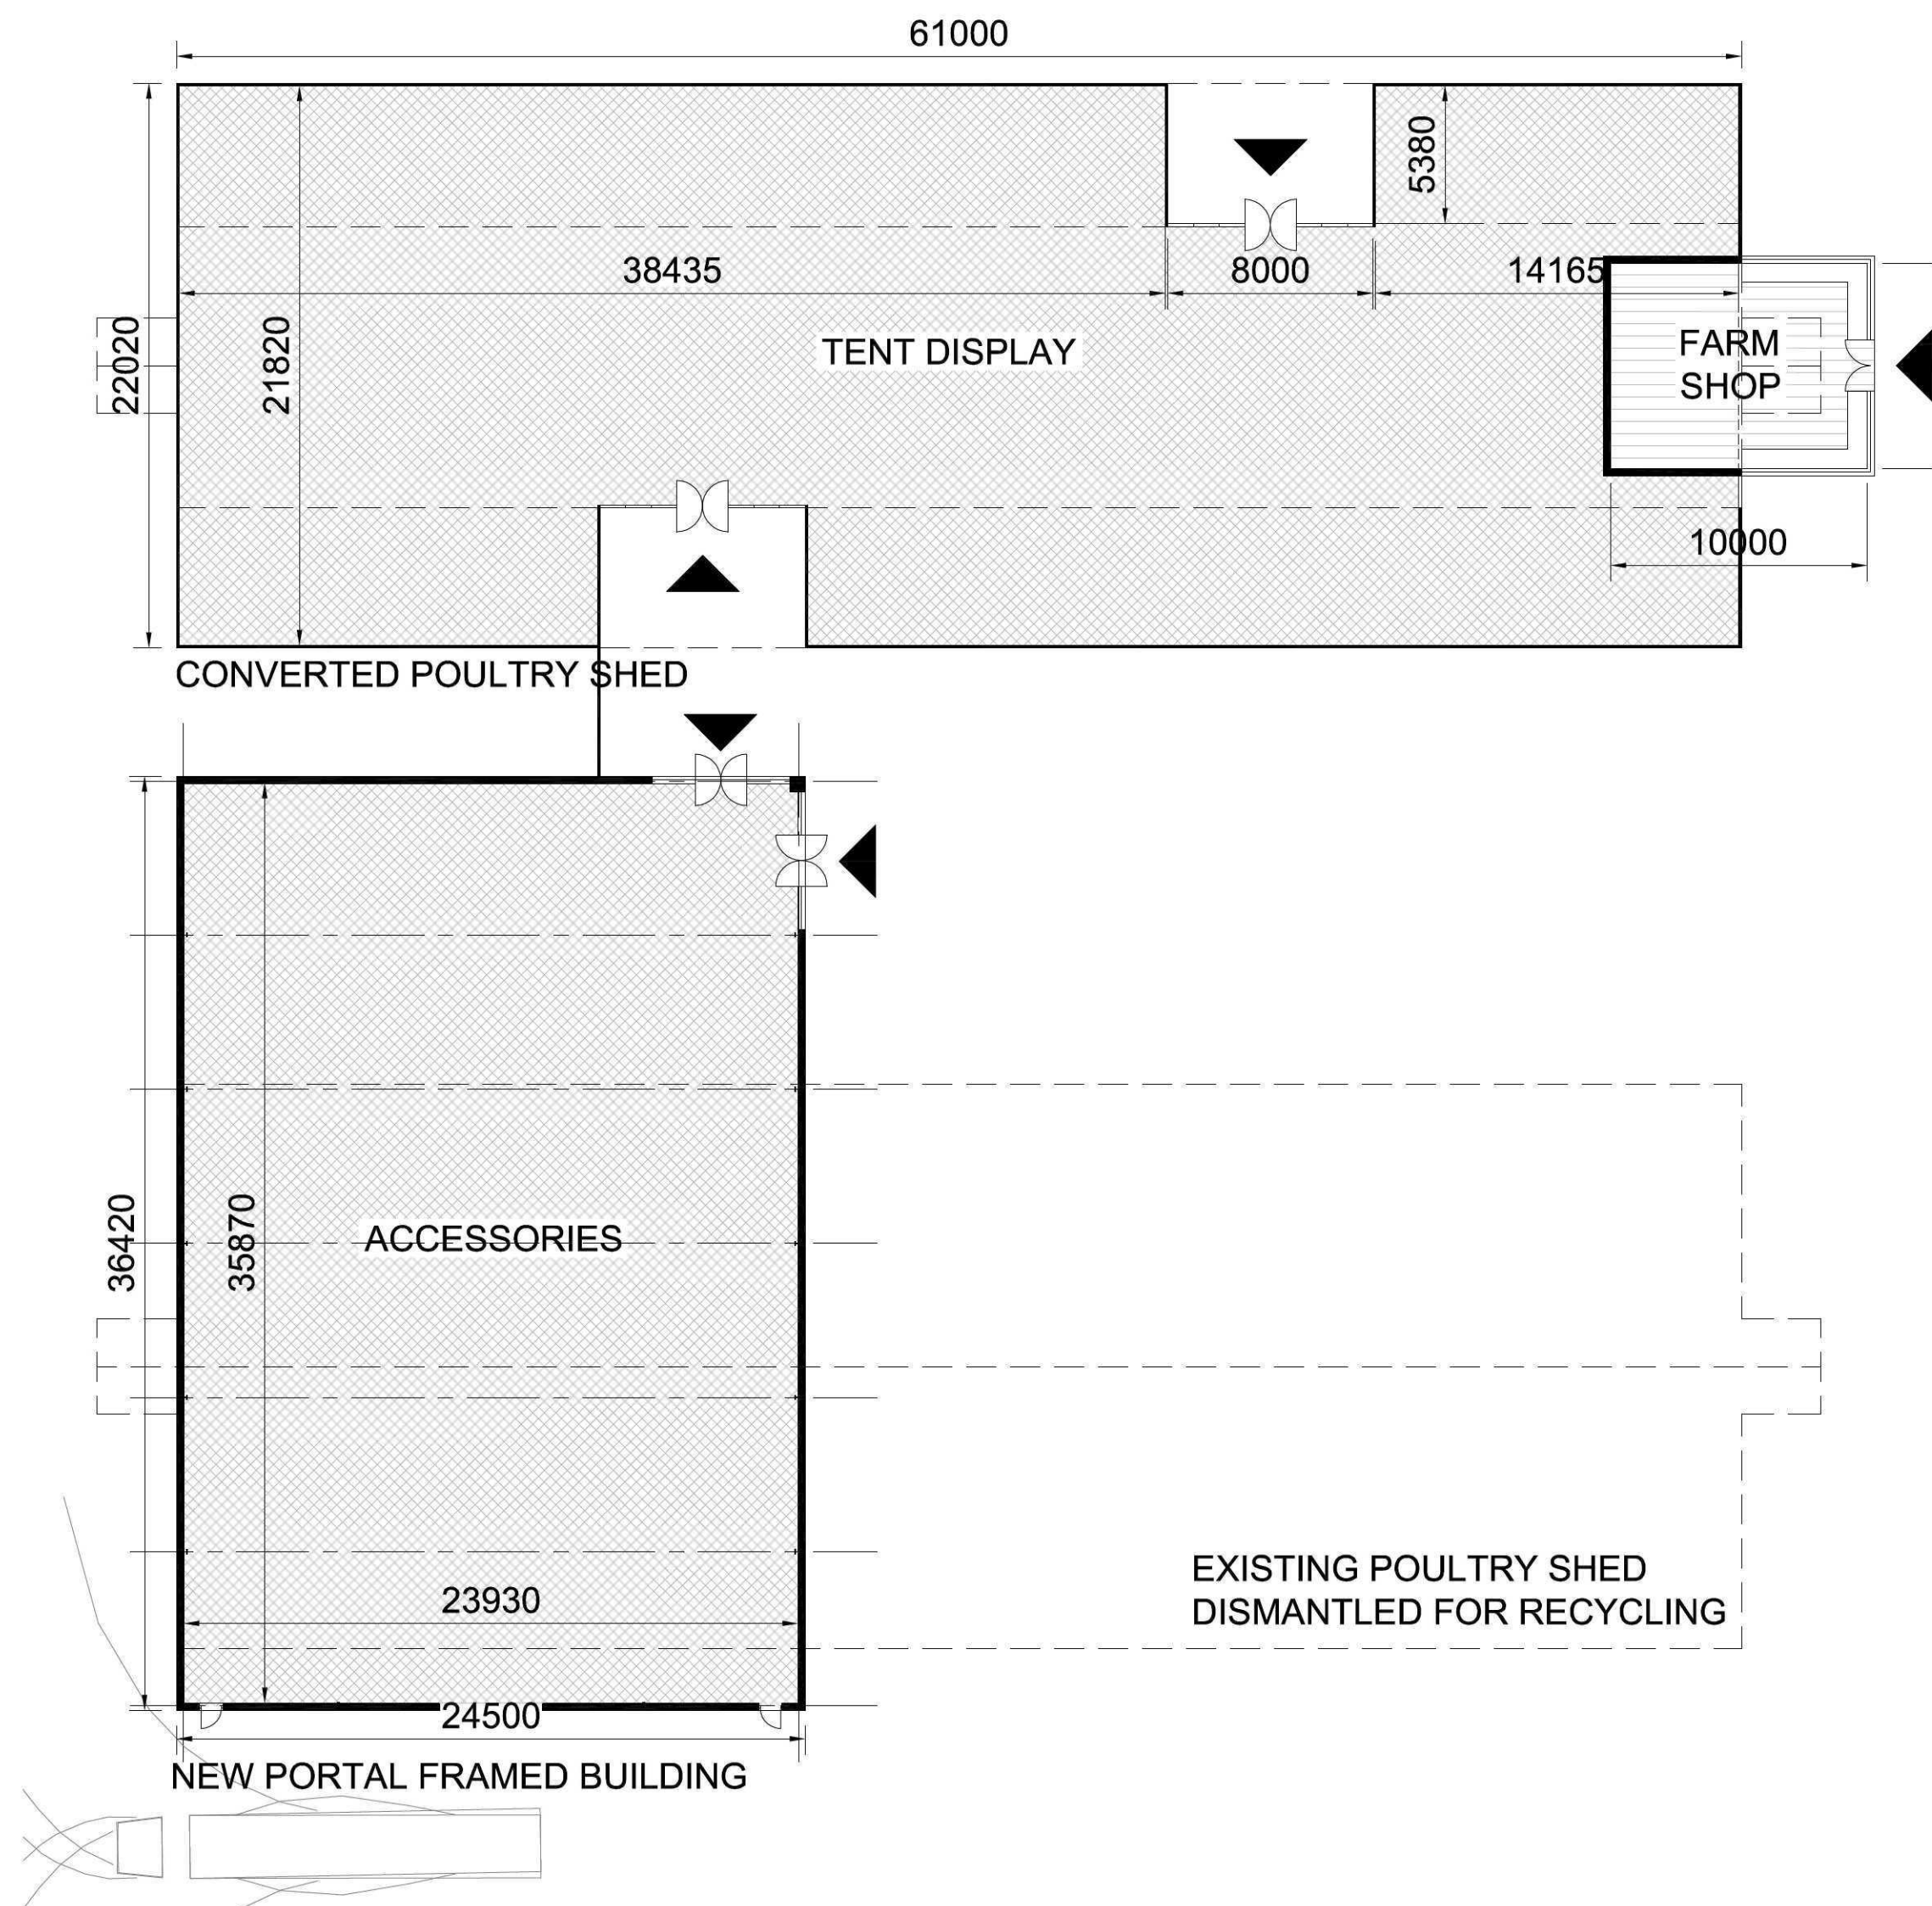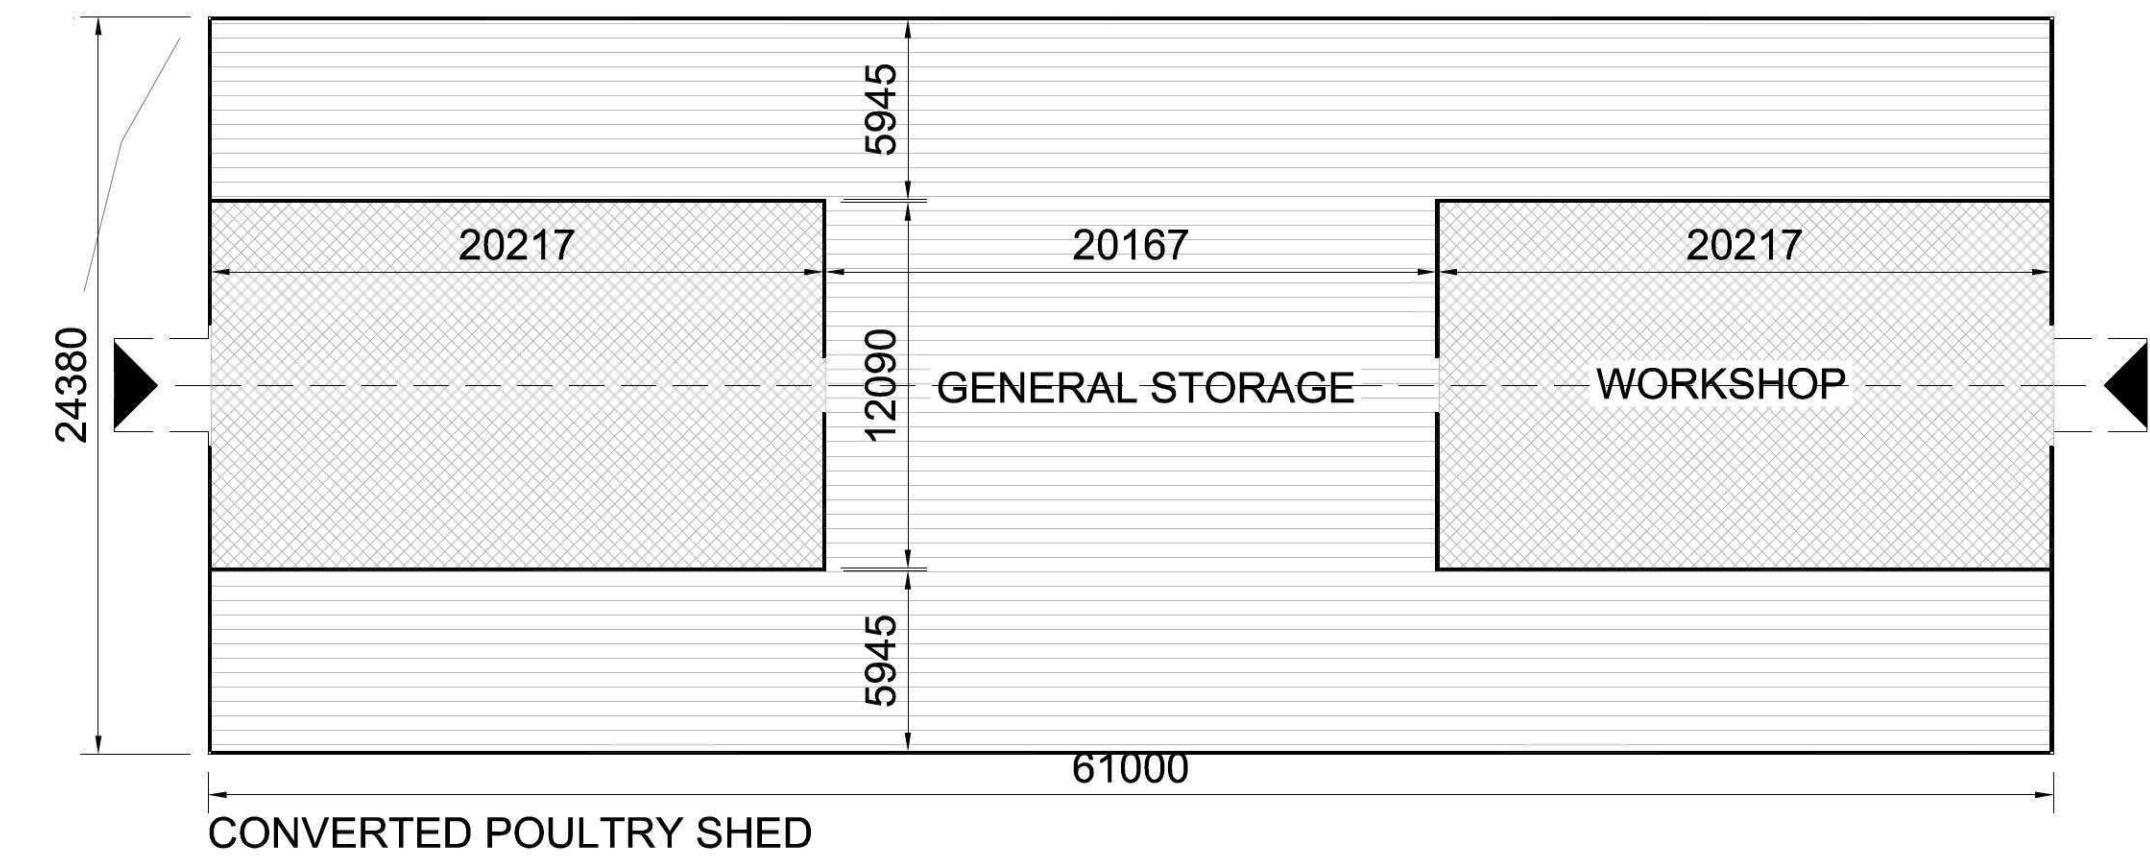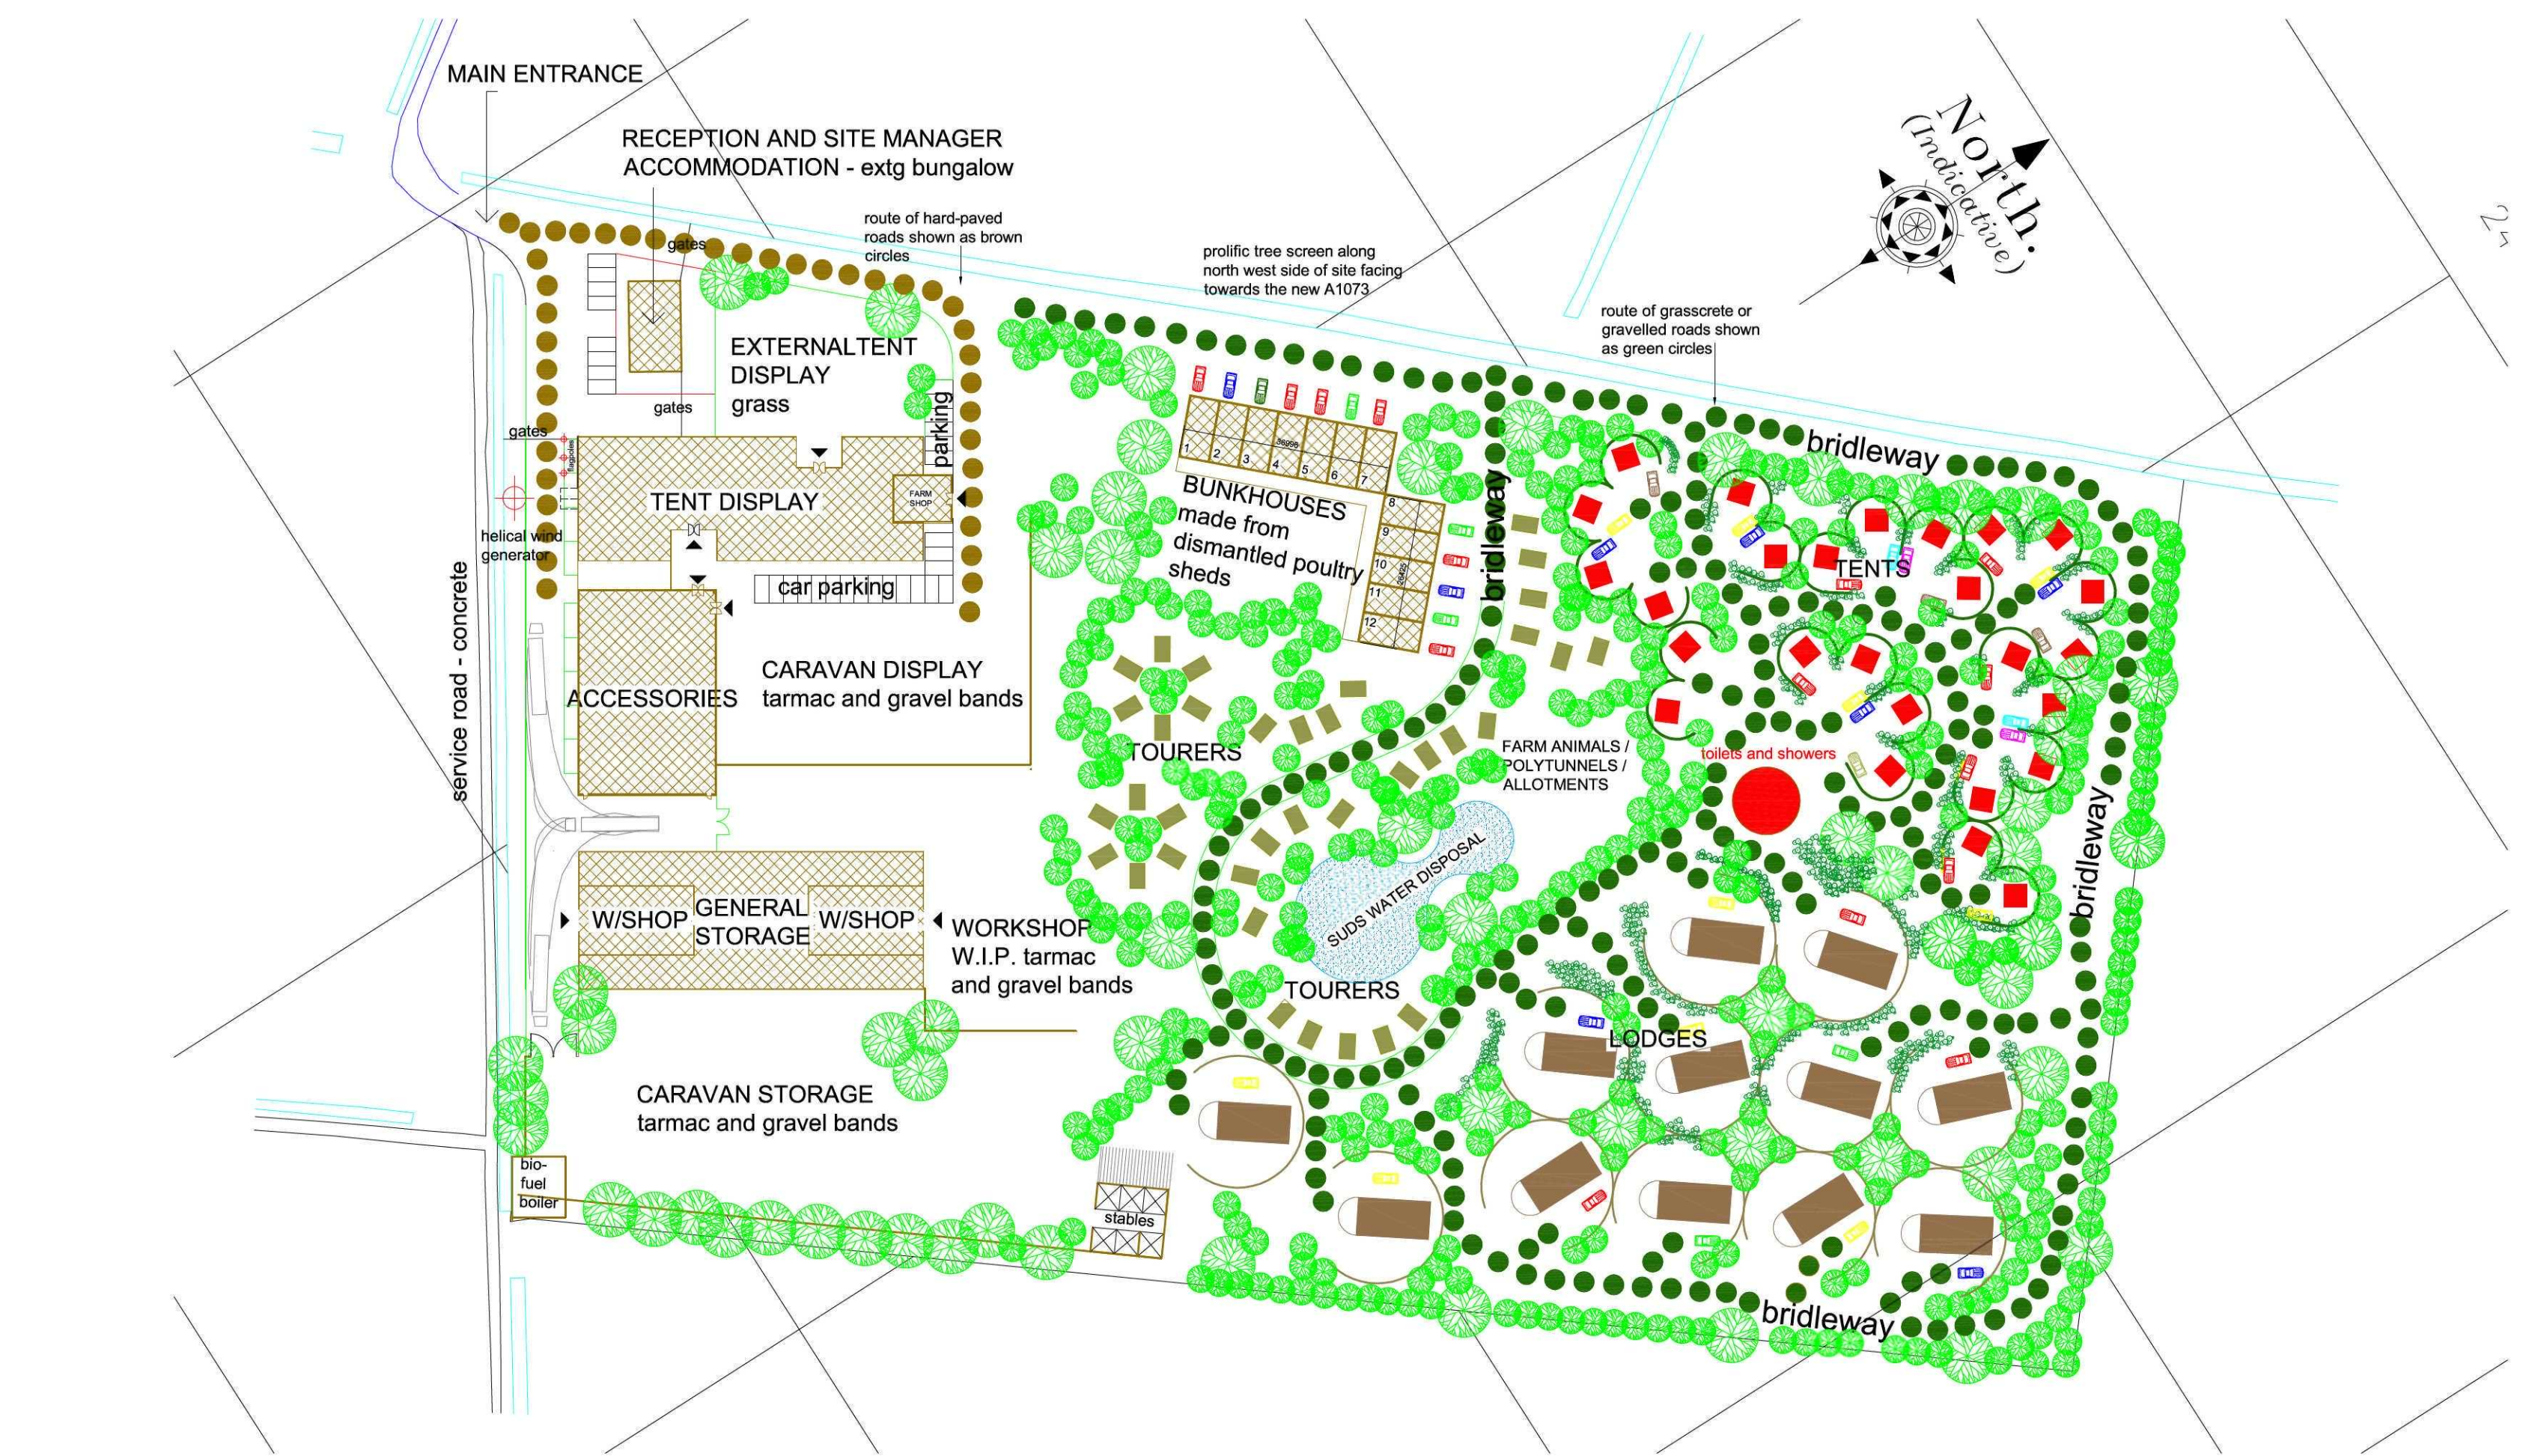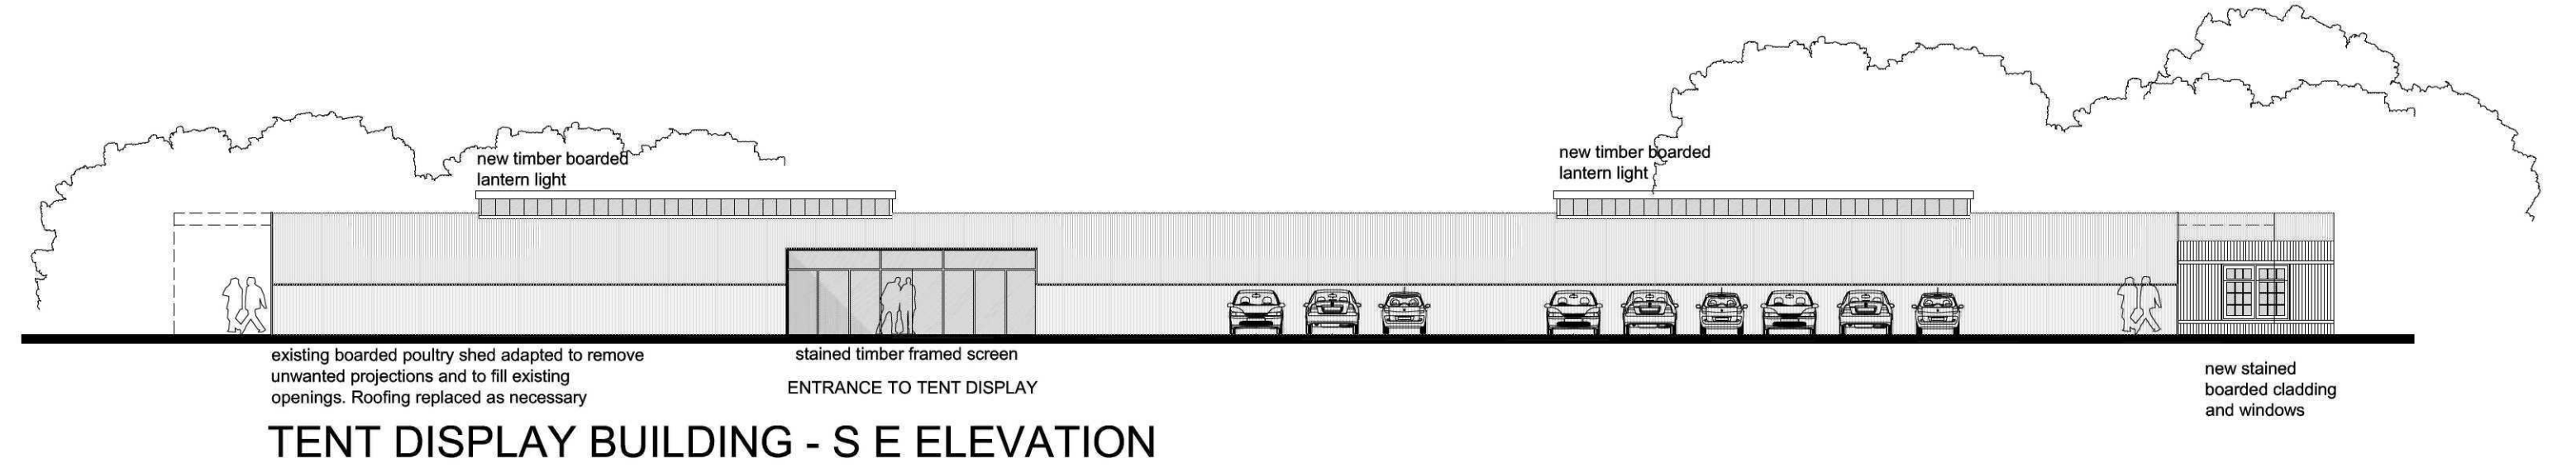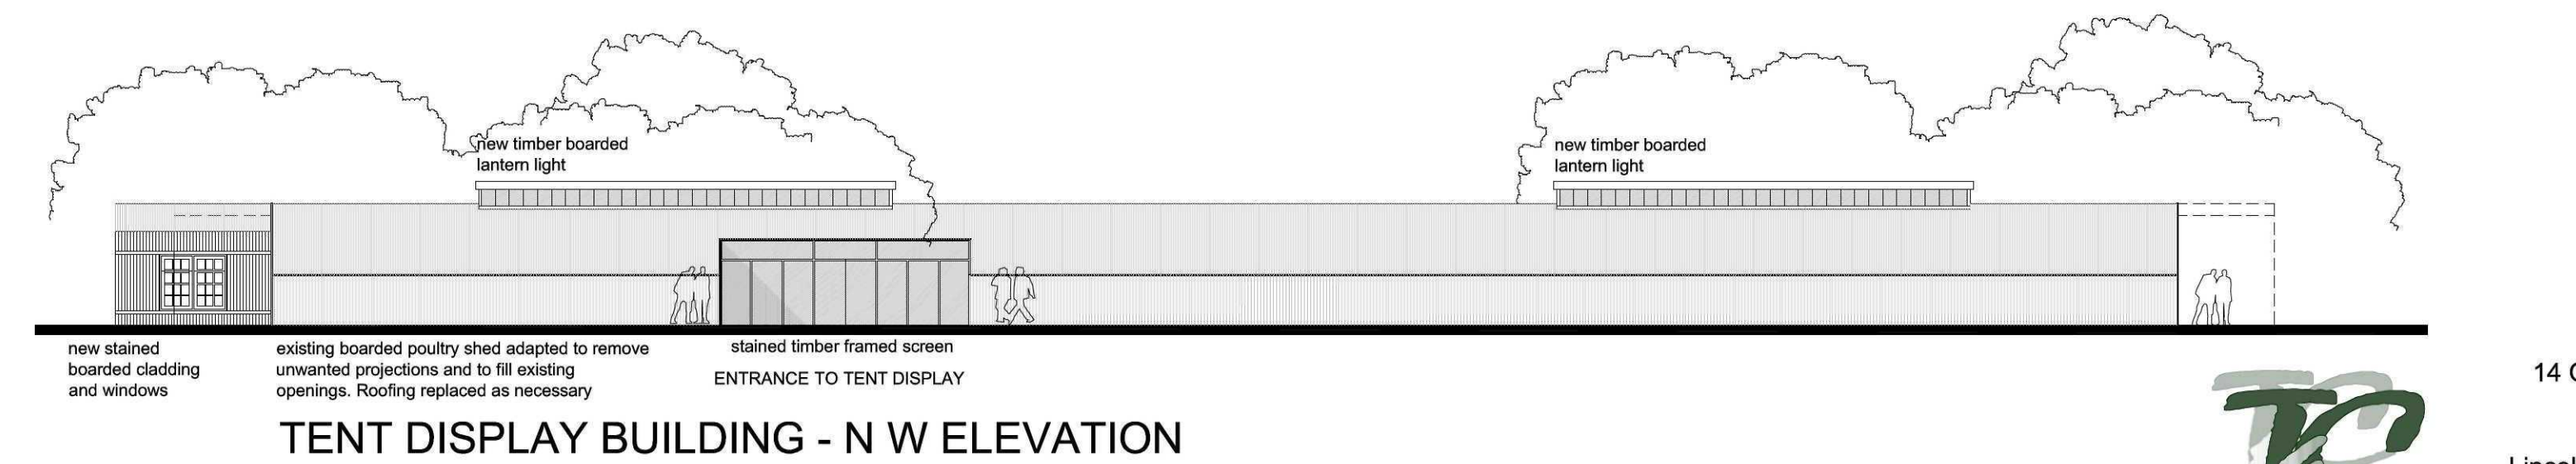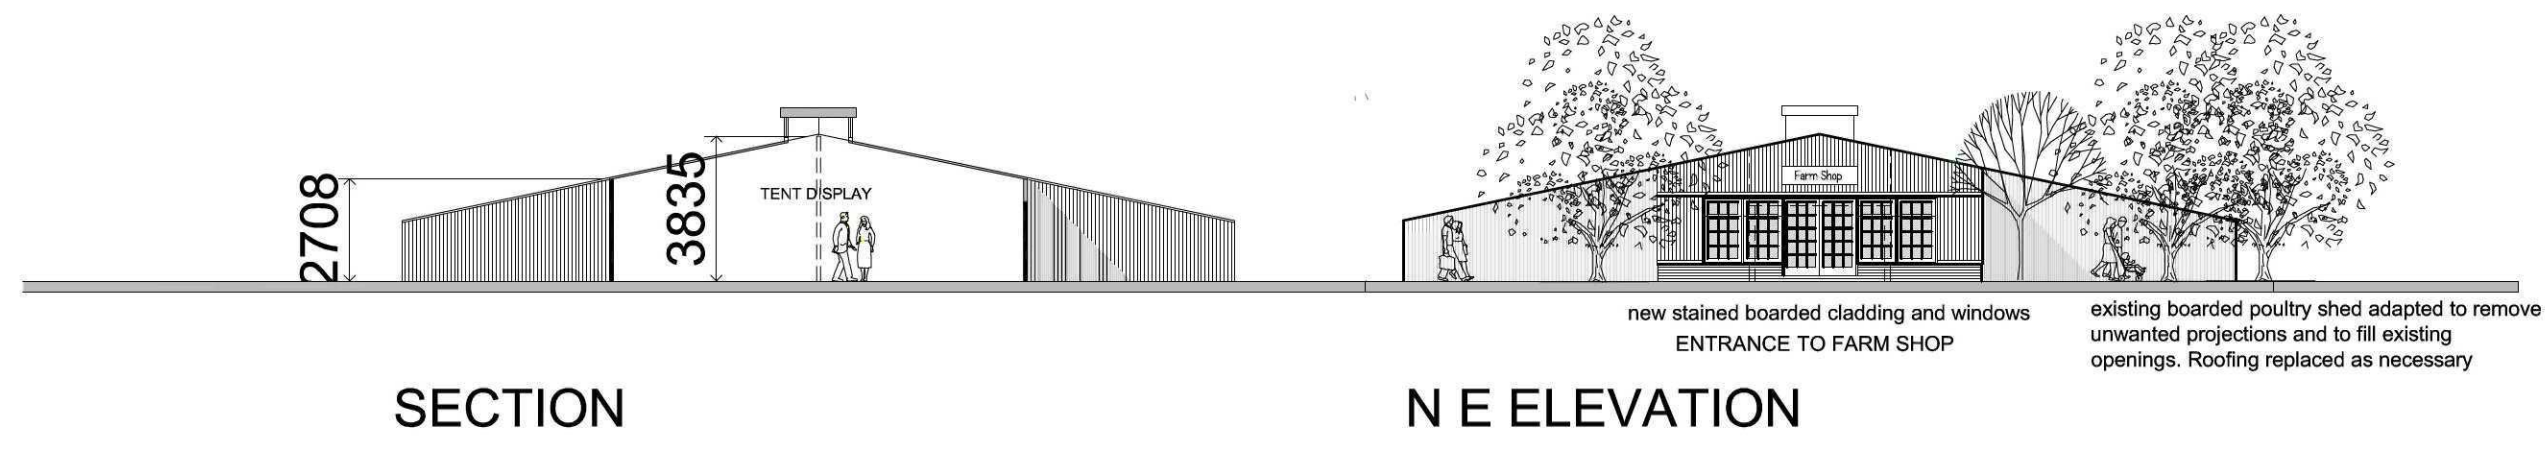


14 Old Fendike Road
Weston Hills
SPALDING
Lincolnshire PE12 6DD

Tel/Fax 01406 380027
Mobile 07778 597975


Revisions: A - 020310 - General design alterations			
Do not measure from this drawing. All discrepancies should be reported to the Architects. This drawing should be used in conjunction with the specification and standard details. All intellectual property rights are the copyright of Trevor A Clay RIBA Ltd			
Local Authority Approval Number:			
NIMRC Approval Number:			
Scales:	Sheet Size:	Date:	Drawn:
1:200/250/1000	A1	04 February 10	TAC
Title: Proposed Fenland Centre at Carrington Drive, Crowland for Ruthkay Ltd			
Planning Application Drawing 1			
Drawing Number: 08/228/PA/006			Rev: A

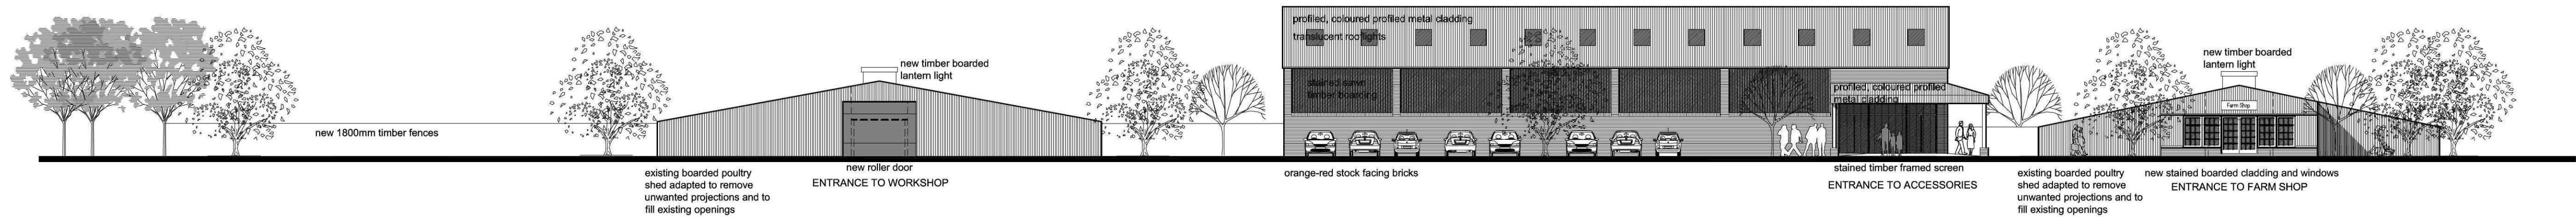

ELEVATION OF CROWLAND CARAVAN BUILDINGS FROM SOUTH WEST

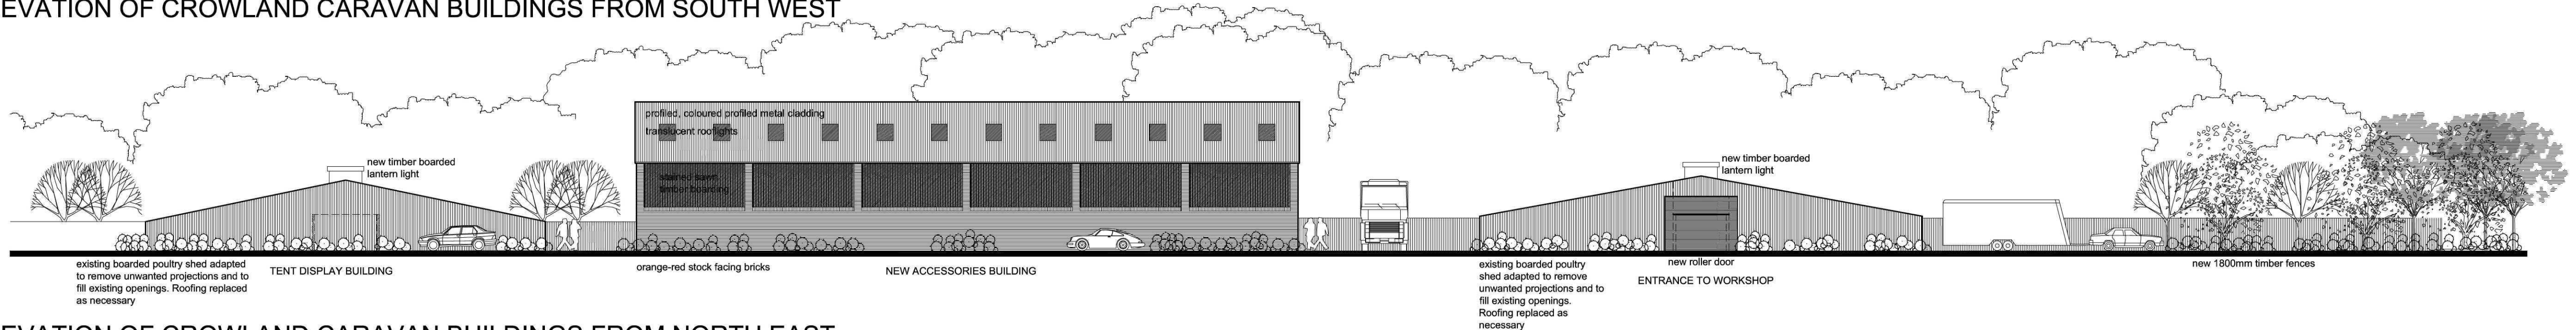

ELEVATION OF CROWLAND CARAVAN BUILDINGS FROM NORTH EAST

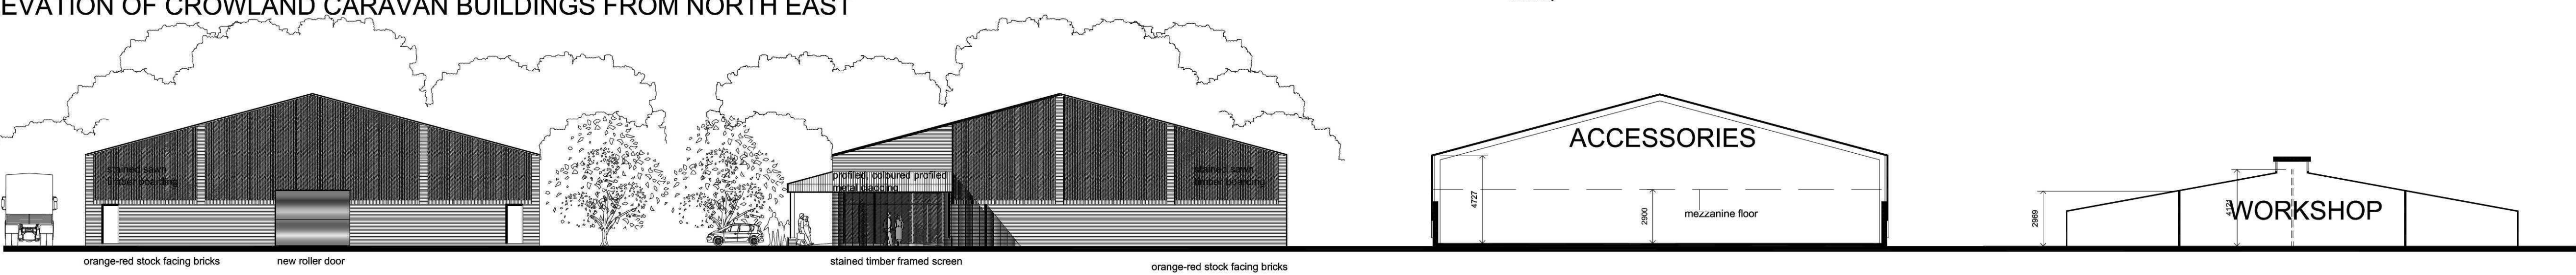


SOUTH EAST ELEV OF ACCESSORIES BUILDING

NORTH WEST ELEV OF ACCESSORIES BUILDING


SECTION OF ACCESSORIES BUILDING

SECTION OF WORKSHOP BUILDING

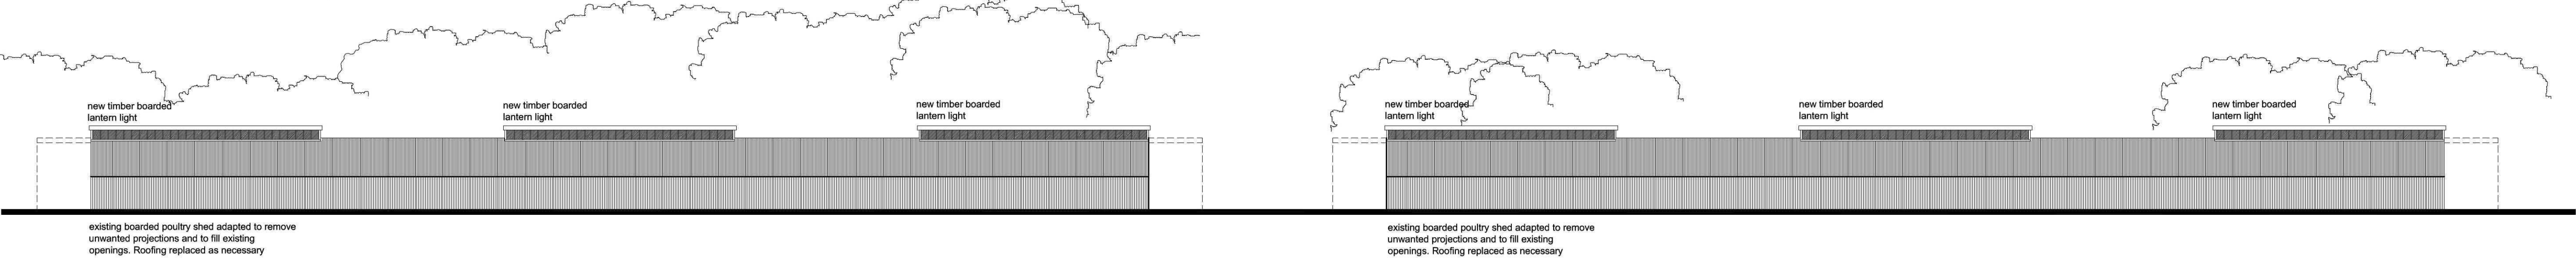


WORKSHOP BUILDING - N W ELEVATION

WORKSHOP BUILDING - S E ELEVATION

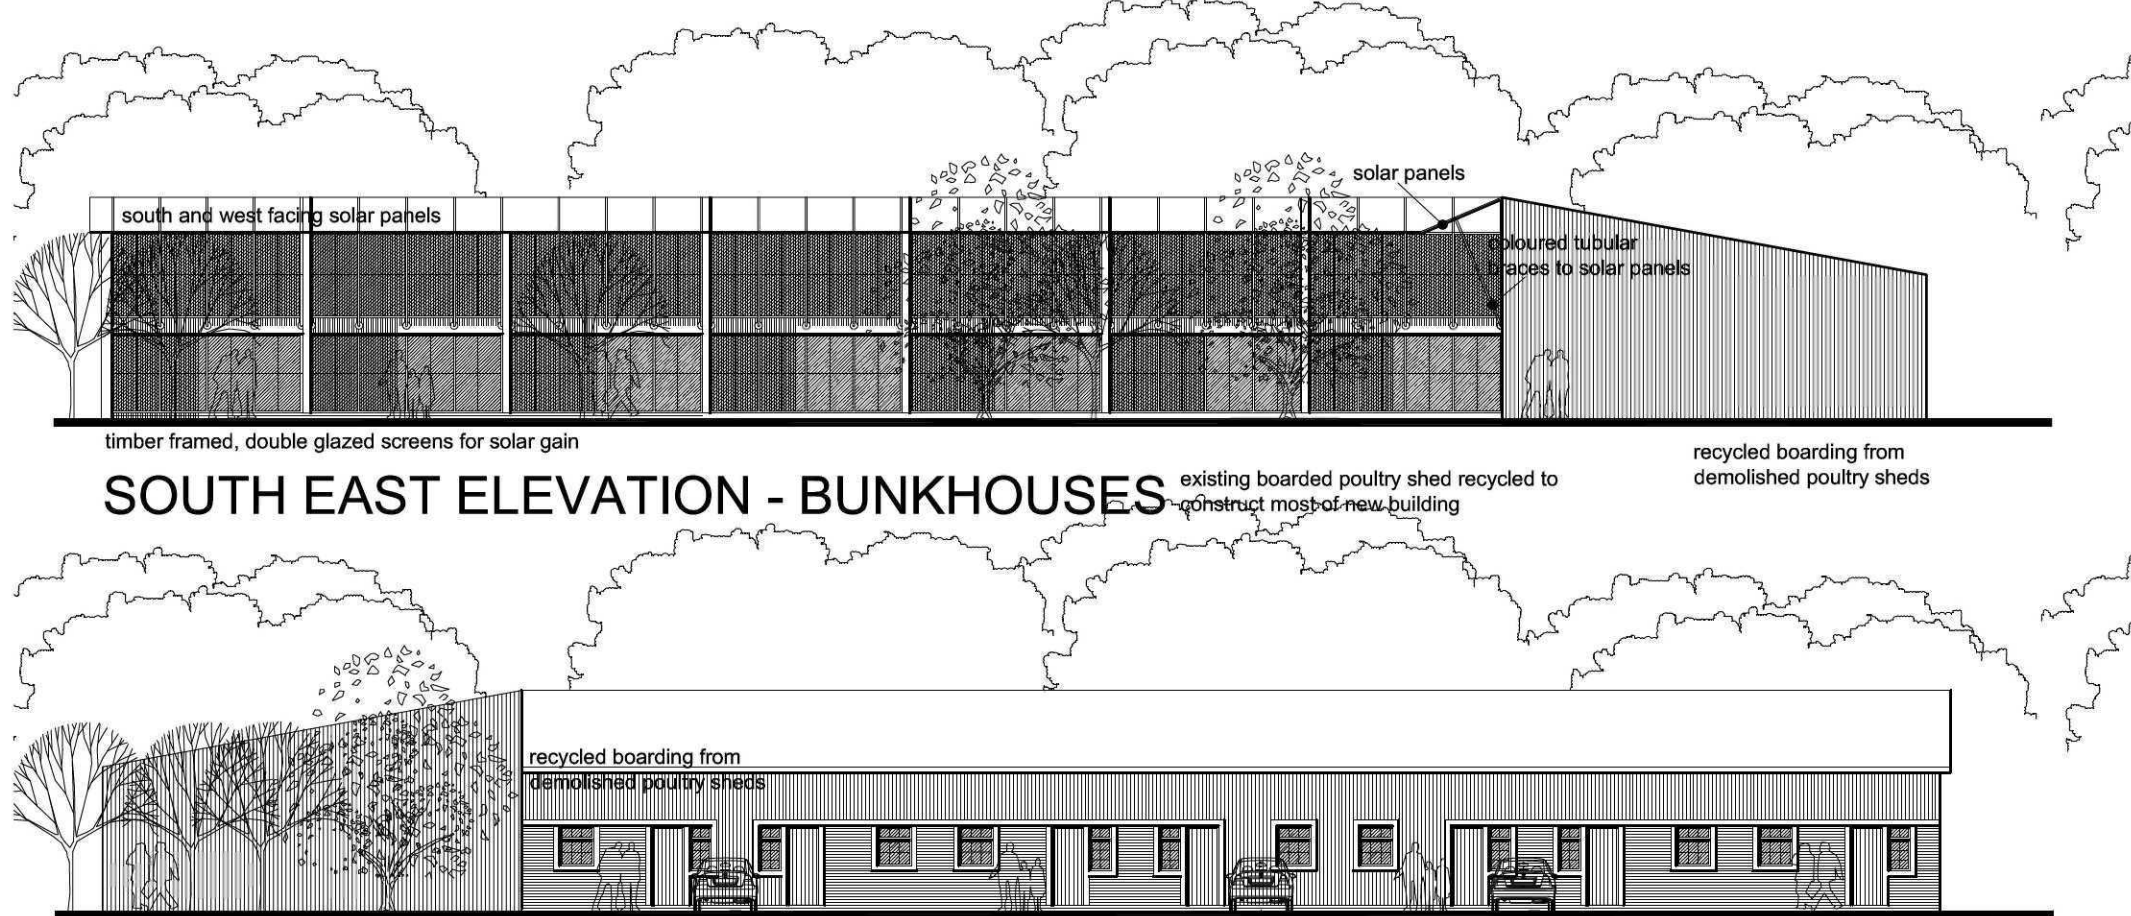

SOUTH EAST ELEVATION - BUNKHOUSES

NORTH WEST ELEVATION - BUNKHOUSES

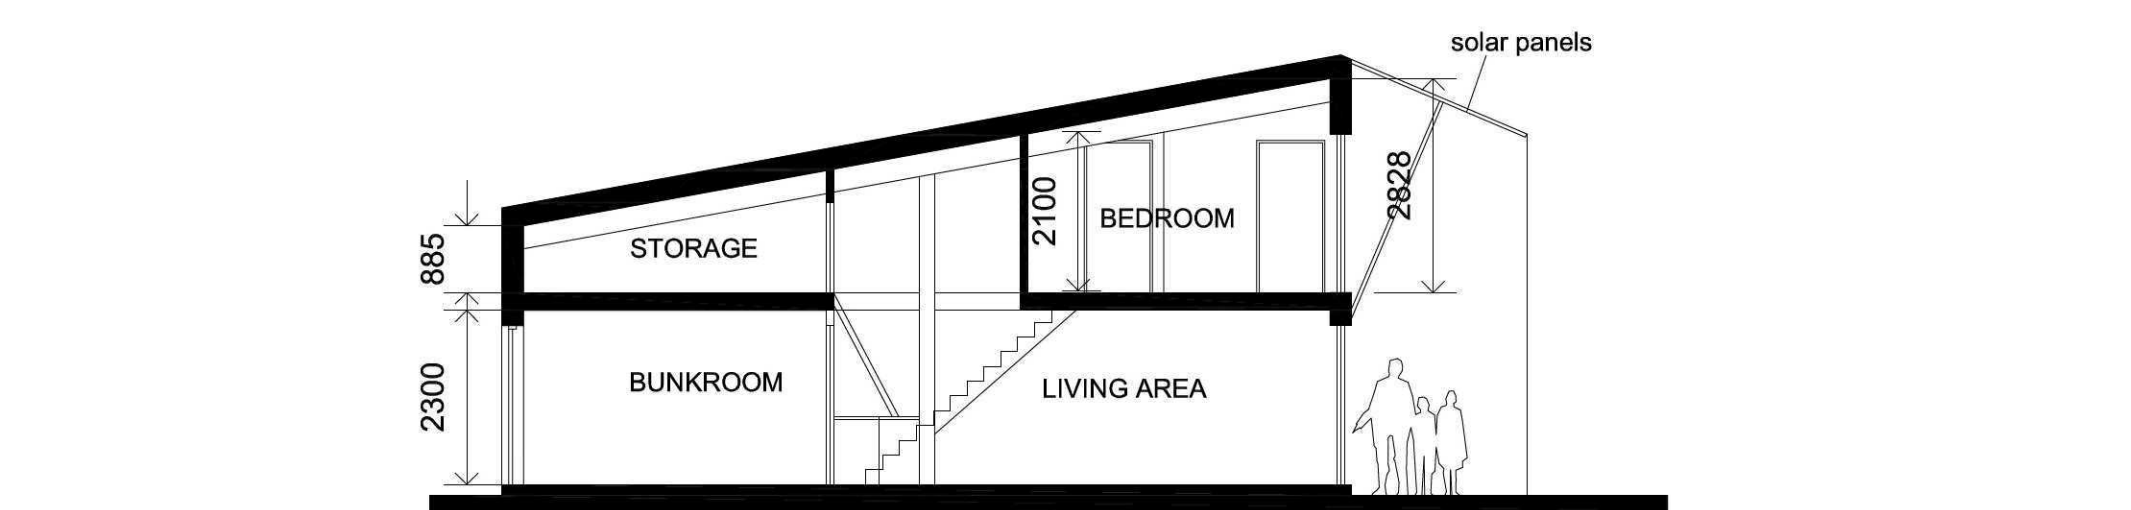


SECTION - BUNKHOUSES



G F PLAN BUNKHOUSES

F F PLAN BUNKHOUSES

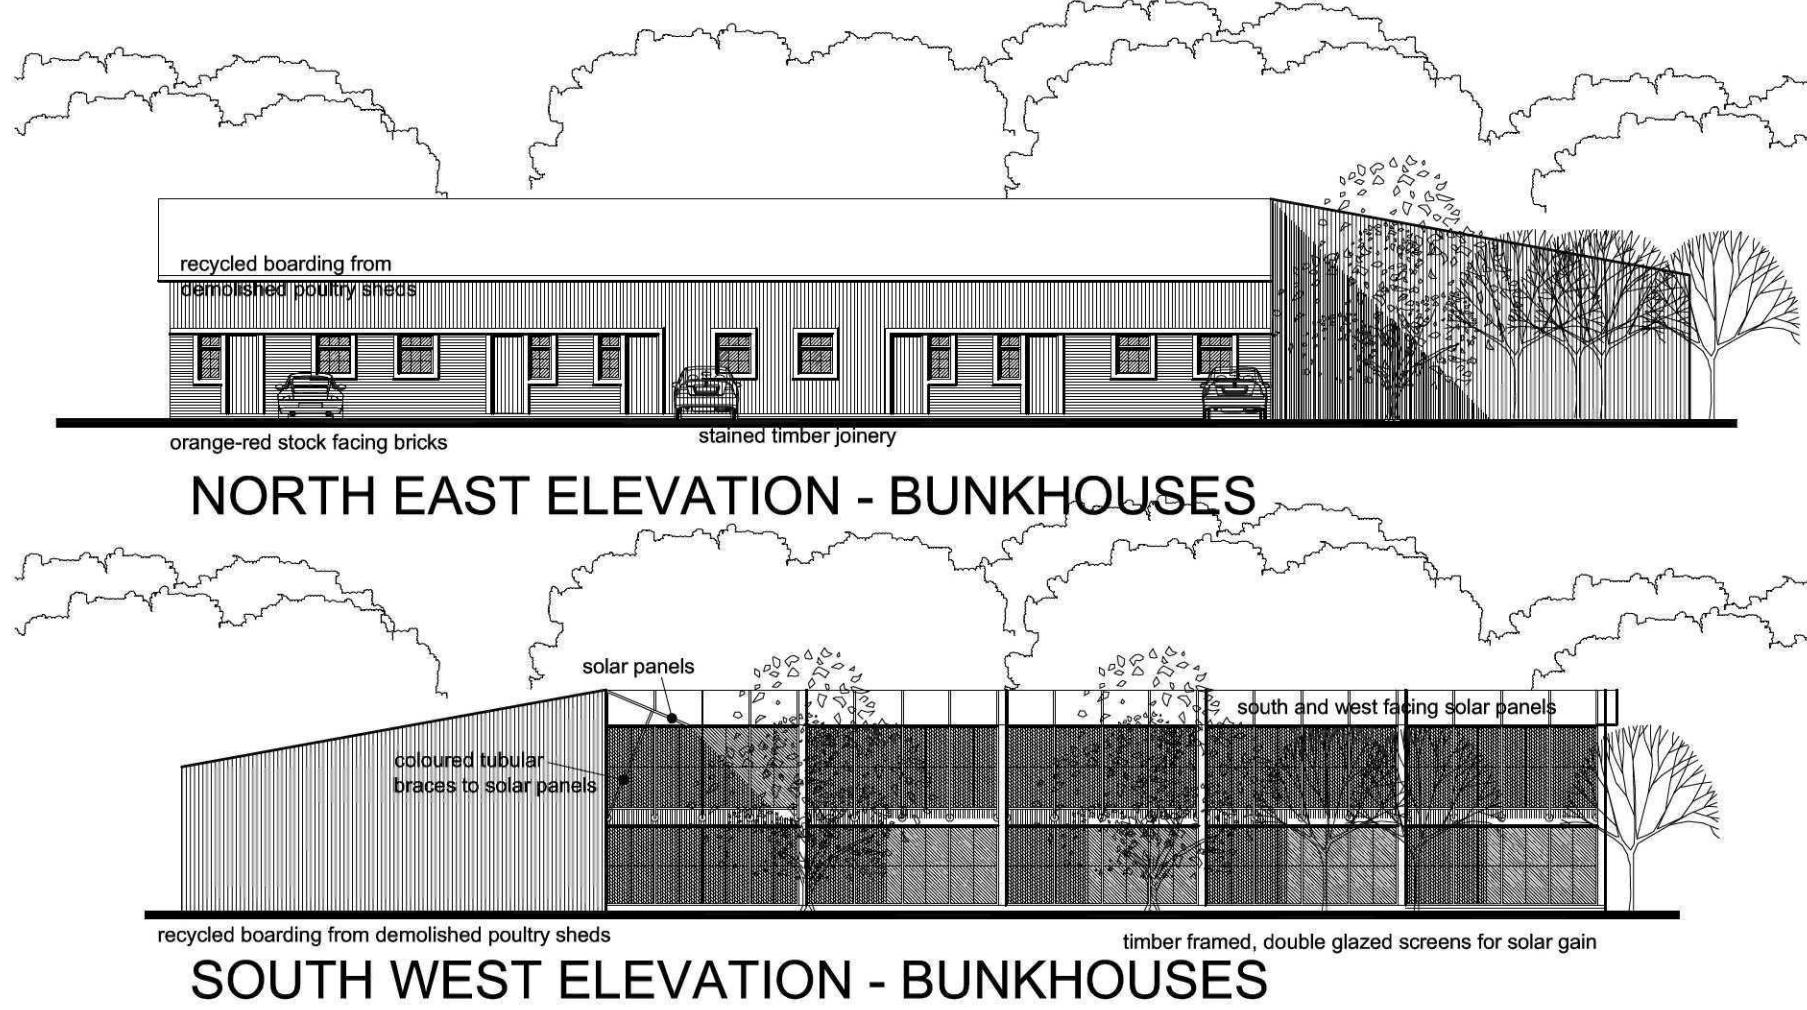

NORTH EAST ELEVATION - BUNKHOUSES

SOUTH WEST ELEVATION - BUNKHOUSES



14 Old Fendike Road
Weston Hills
SPALDING
Lincolnshire PE12 6DD


Tel/Fax 01406 380027
Mobile 07778 597975

Revision: A - 03015 General design alterations				
Do not measure from this drawing. All discrepancies should be reported to the Architects. This drawing should be read in conjunction with the specification and detailed details. All intellectual property rights are the copyright of Trevor A Clay RIBA Ltd ©				
Local Authority Approval Number:				
NHBC Approval Number:				
Scales: 1:200	Sheet Size: A1	Date: 04 February 10	Drawn: TAC	
Title: Proposed Fenland Centre at Carrington Drive, Crowland for Ruthkay Ltd				
Planning Application Drawing 2				
Drawing Number: 08/228/PA/007				Rev: A



SHDC
Planning & Development
22 JUN 2010
Ref: OS16-10

CAMERA POSITIONS
FOR GRAPHIC IMAGES

 



existing



proposed.

VIEWS FROM CAMERA 1

SHDC
Planning & Development
22 JUN 2010
Ref: 0516-10



existing



proposed

VIEWS FROM 'CAMERA 2'

SHDC
Planning & Development
22 JUN 2010
Ref: 0516-10