

Crease Drove, Crowland

P391

GA

02

date of issue:

[illegible][illegible]

Comments:


primary purpose of issue:

	P. App.	Information	Planning	Planning	Comment	Comment	Discharge	Amendment	Information	Information	
--	---------	-------------	----------	----------	---------	---------	-----------	-----------	-------------	-------------	--

27/4/2010

SHDC
Planning & Development
24 JUN 2010
Ref: 0524-10


BLOCK A

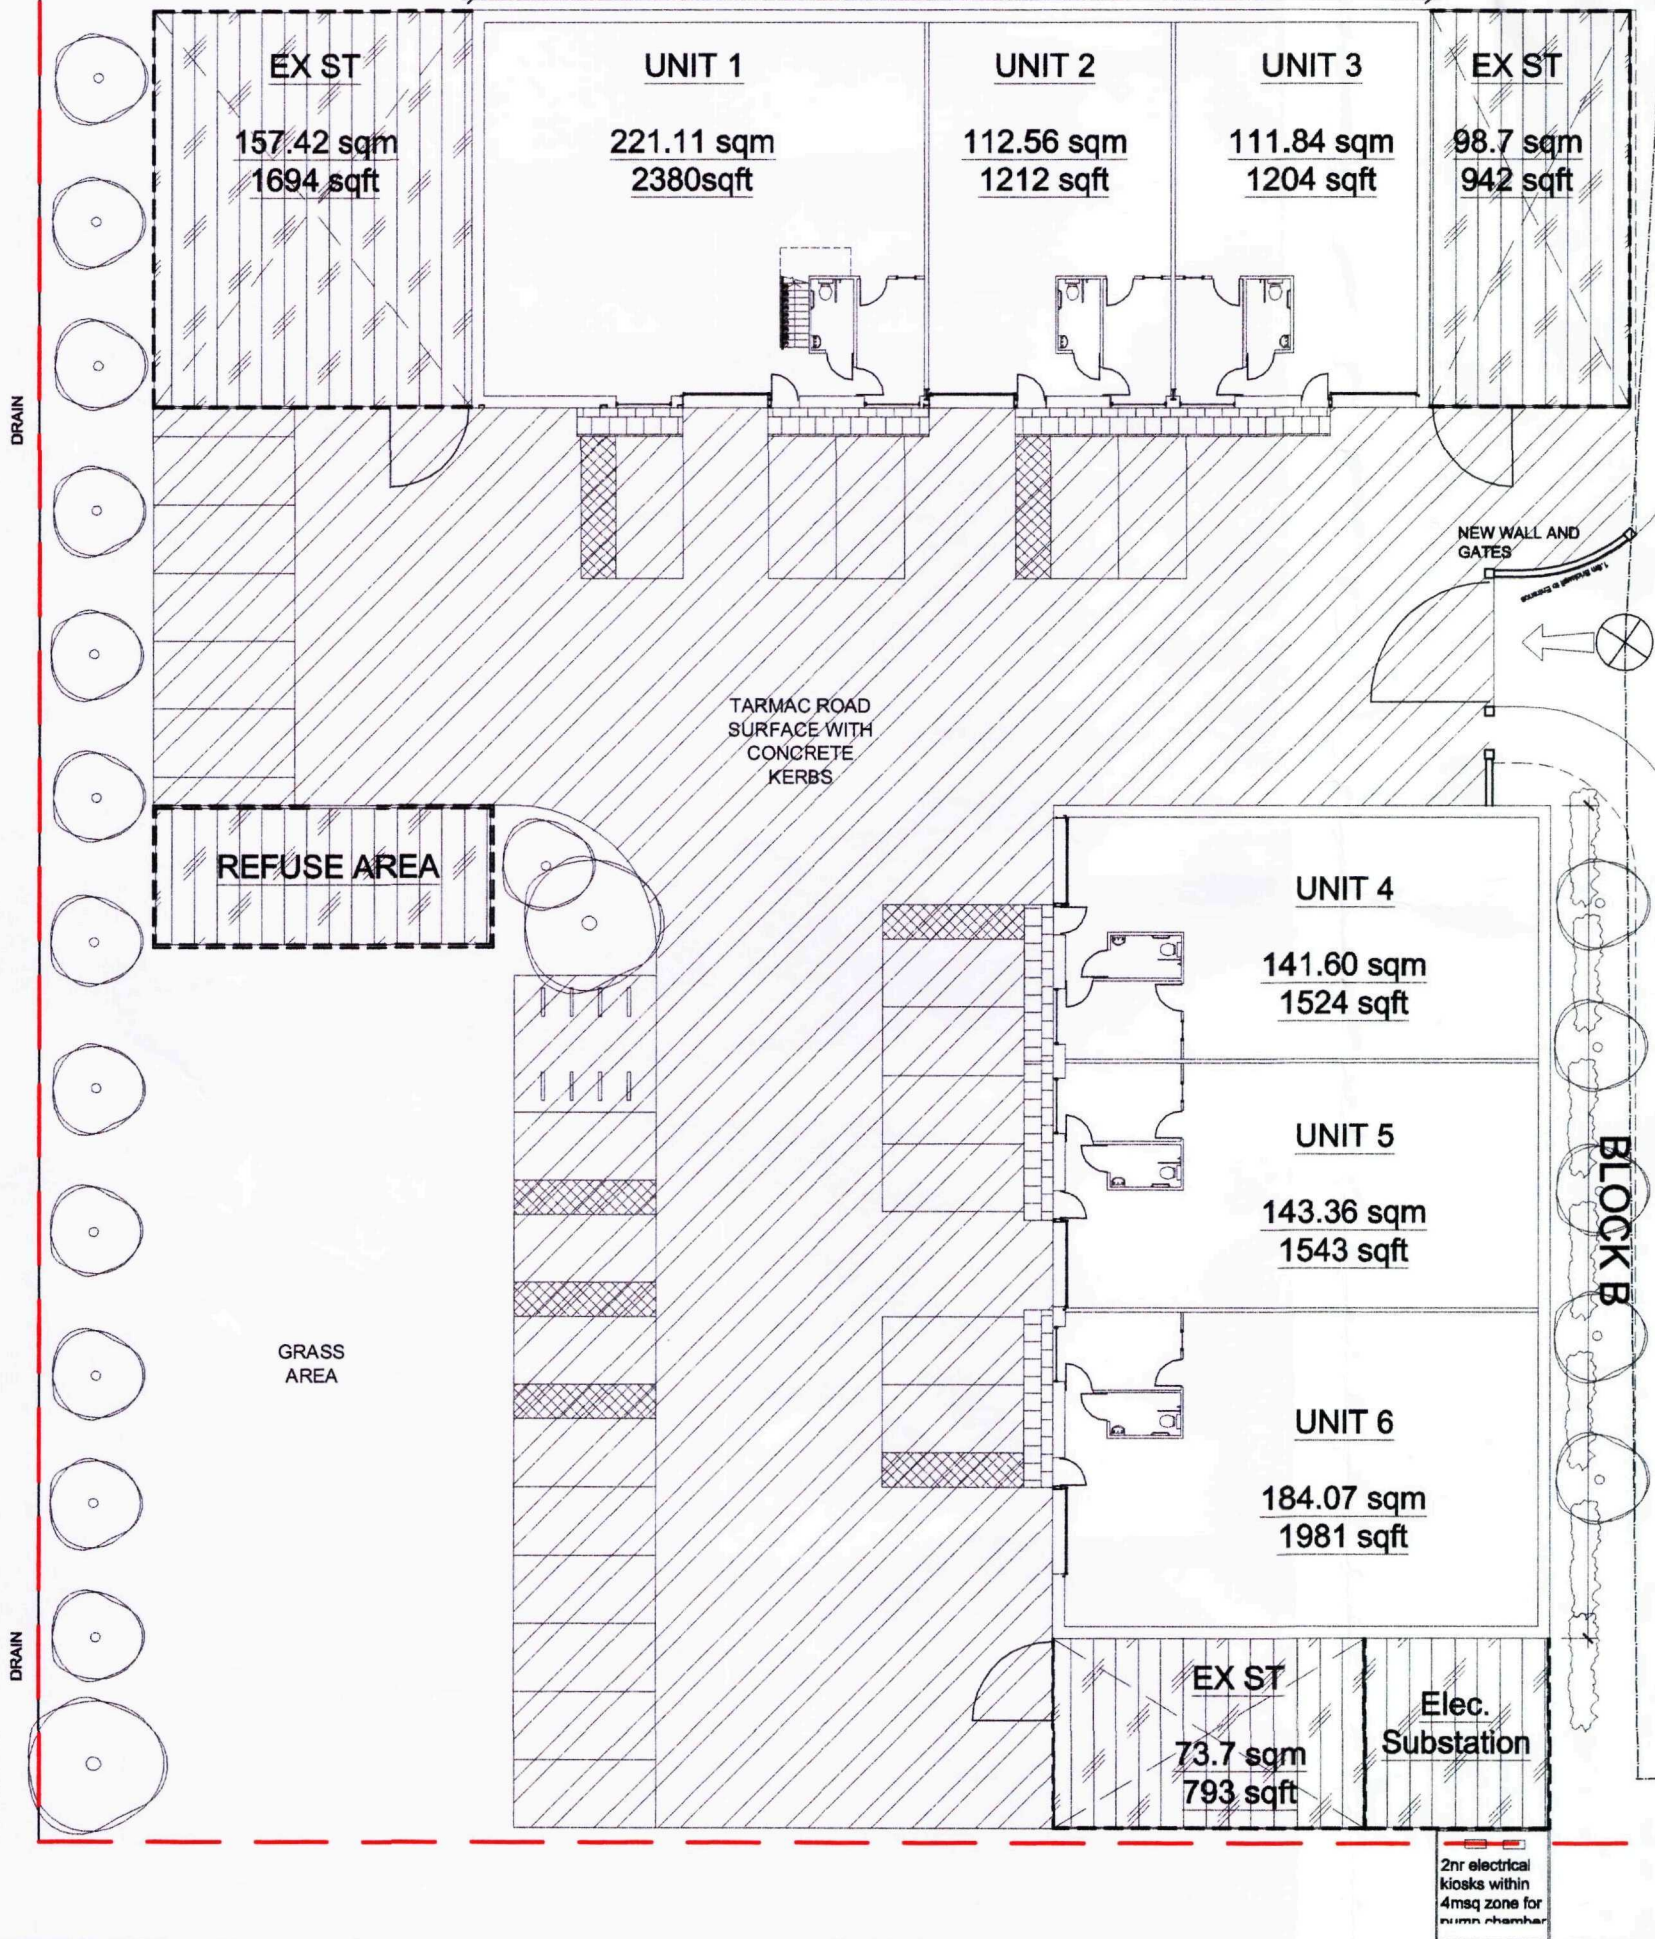

Notes
Dimensions to be verified on site. Figured dimensions to take preference to those scaled; do not scale from drawings. All discrepancies to be clarified with project Architect.
This drawing is the property and copyright of place : architecture and is issued on the condition it is not reproduced, retained or disclosed to any unauthorised person(s), either wholly or in part without the written consent of place : architecture.
Ordnance Survey material is used with the permission of The Controller of the HMSO. © Crown Copyright AR 159870.

Revisions		
Rev	Date	Text
A	07/01/2010	Boundary and planting information added
B	26/04/2010	Storage areas changed to Concrete

SURFACES & BOUNDARIES

 

FOOTWAY SURFACE
Concrete Flag Paving
Marshall Saxon



PRIVATE DRIVEWAY SURFACE
Tarmac



STORE SURFACE
Concrete



1800MM BOUNDARY WALL
1800mm Facing brickwork Buff stock type with Blue Eng. Brick headers



BOUNDARY FENCE
2400mm Jacksons EuroGuard Security Fence




REFUSE AREA FENCE
1800mm Pre-treated Timber Close Boarded F Breasm A Rated



CAR PARKING SPACE



HAWTHORNE HEDGING
Bare root 13 plants per metre x 30 metres

 

NEW TREES
20nr 3-3.5 metres
Species as schedule



Client	South Holland DC
Project	Crease Drove, Crowland
Drawing	Site Plan - Phase 1 Surface Treatment

Date	June 2009
Scale	1:250 @ A3
Dwg. no.	P391 - P02B

SHDC
Planning & Development
24 JUN 2010
Ref: 0524-10

place : architecture

26 Westgate Lincoln LN1 3BD
t: 01522 546362 e: info@place-architecture.co.uk

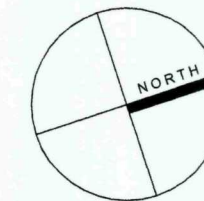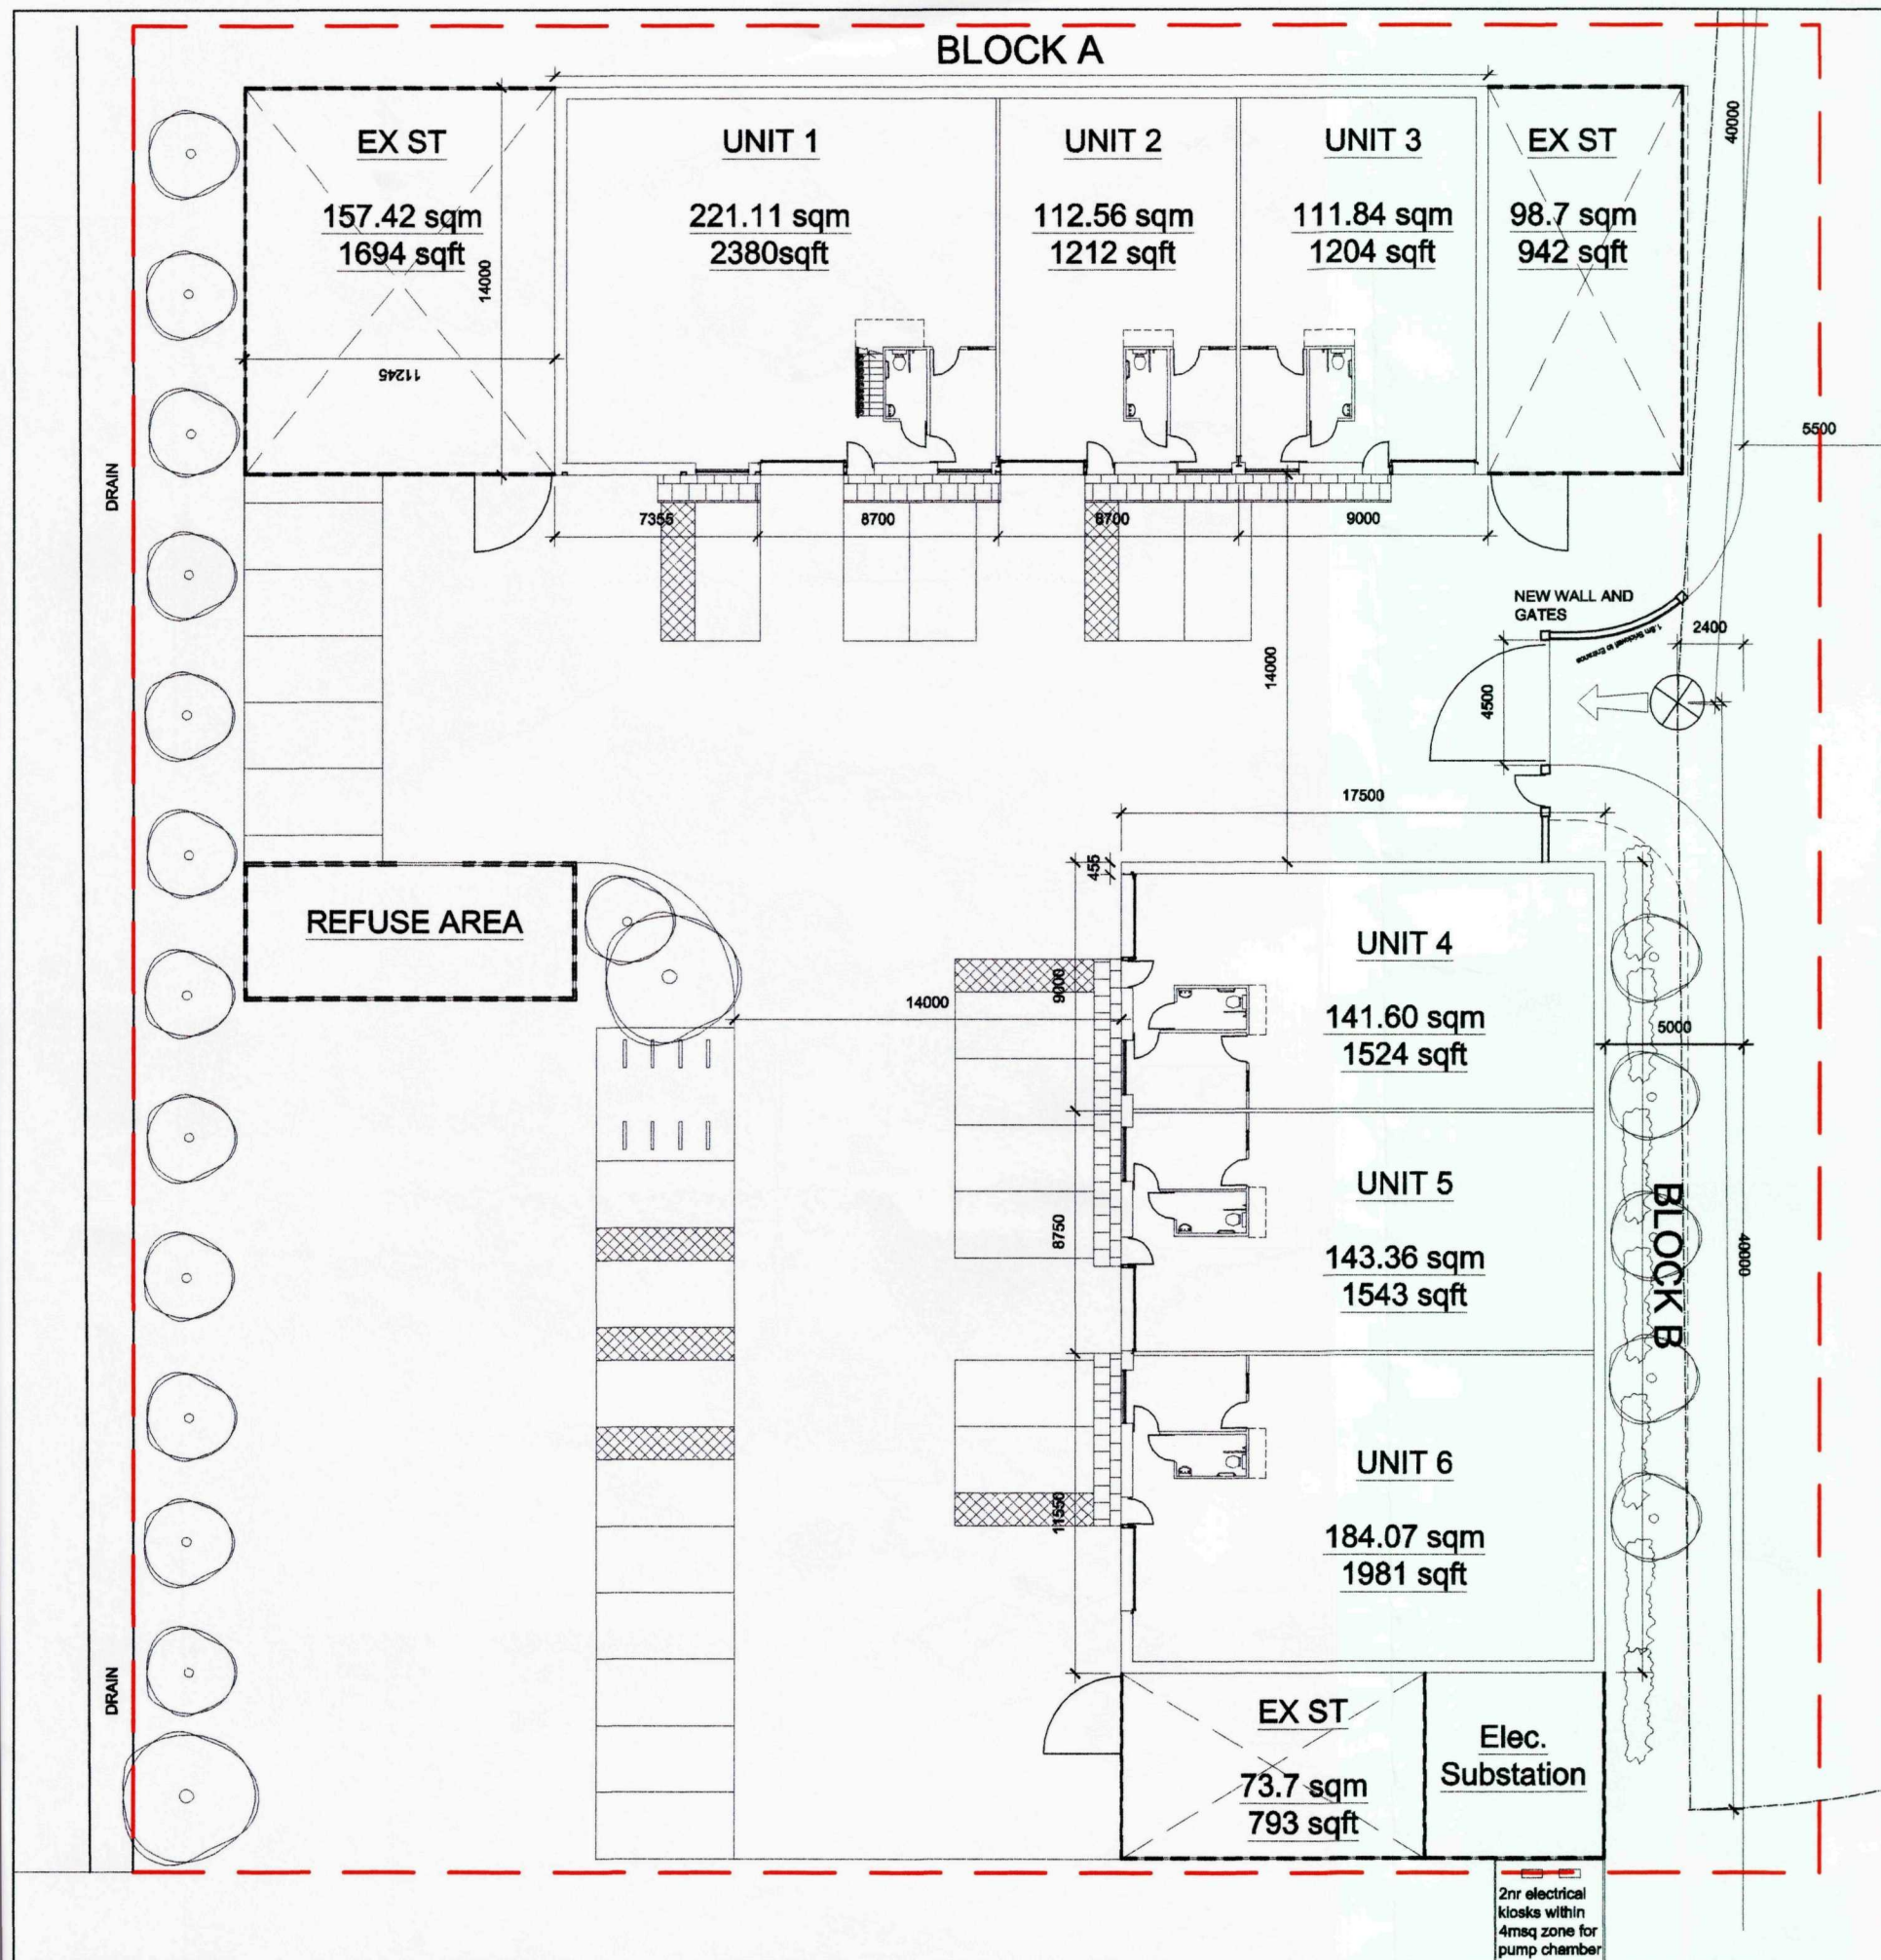

Notes
Dimensions to be verified on site. Figured dimensions to take preference to those scaled; do not scale from drawings. All discrepancies to be clarified with project Architect.
This drawing is the property and copyright of place : architecture and is issued on the condition it is not reproduced, retained or disclosed to any unauthorized person(s), either wholly or in part without the written consent of place : architecture.
Ordnance Survey material is used with the permission of The Controller of the HMSO, © Crown Copyright AR 159670.



Revisions		
Rev	Date	Text
A	08/02/2010	Pump chamber and kiosks added
B	26/04/2010	Stairs added to Unit 1

SHDC
Planning & Development
24 JUN 2010
Ref: 0524-10

Client South Holland DC
Project Crease Drove, Crowland
Drawing Site Plan - Phase 1
Option B

Date Dec 2009
Scale 1:250 @ A3
Dwg. no. P391 - P03B

place : architecture
26 Westgate Lincoln LN1 3BD
t: 01522 546362 e: info@place-architecture.co.uk

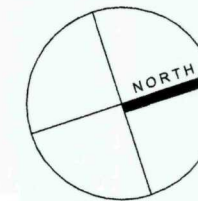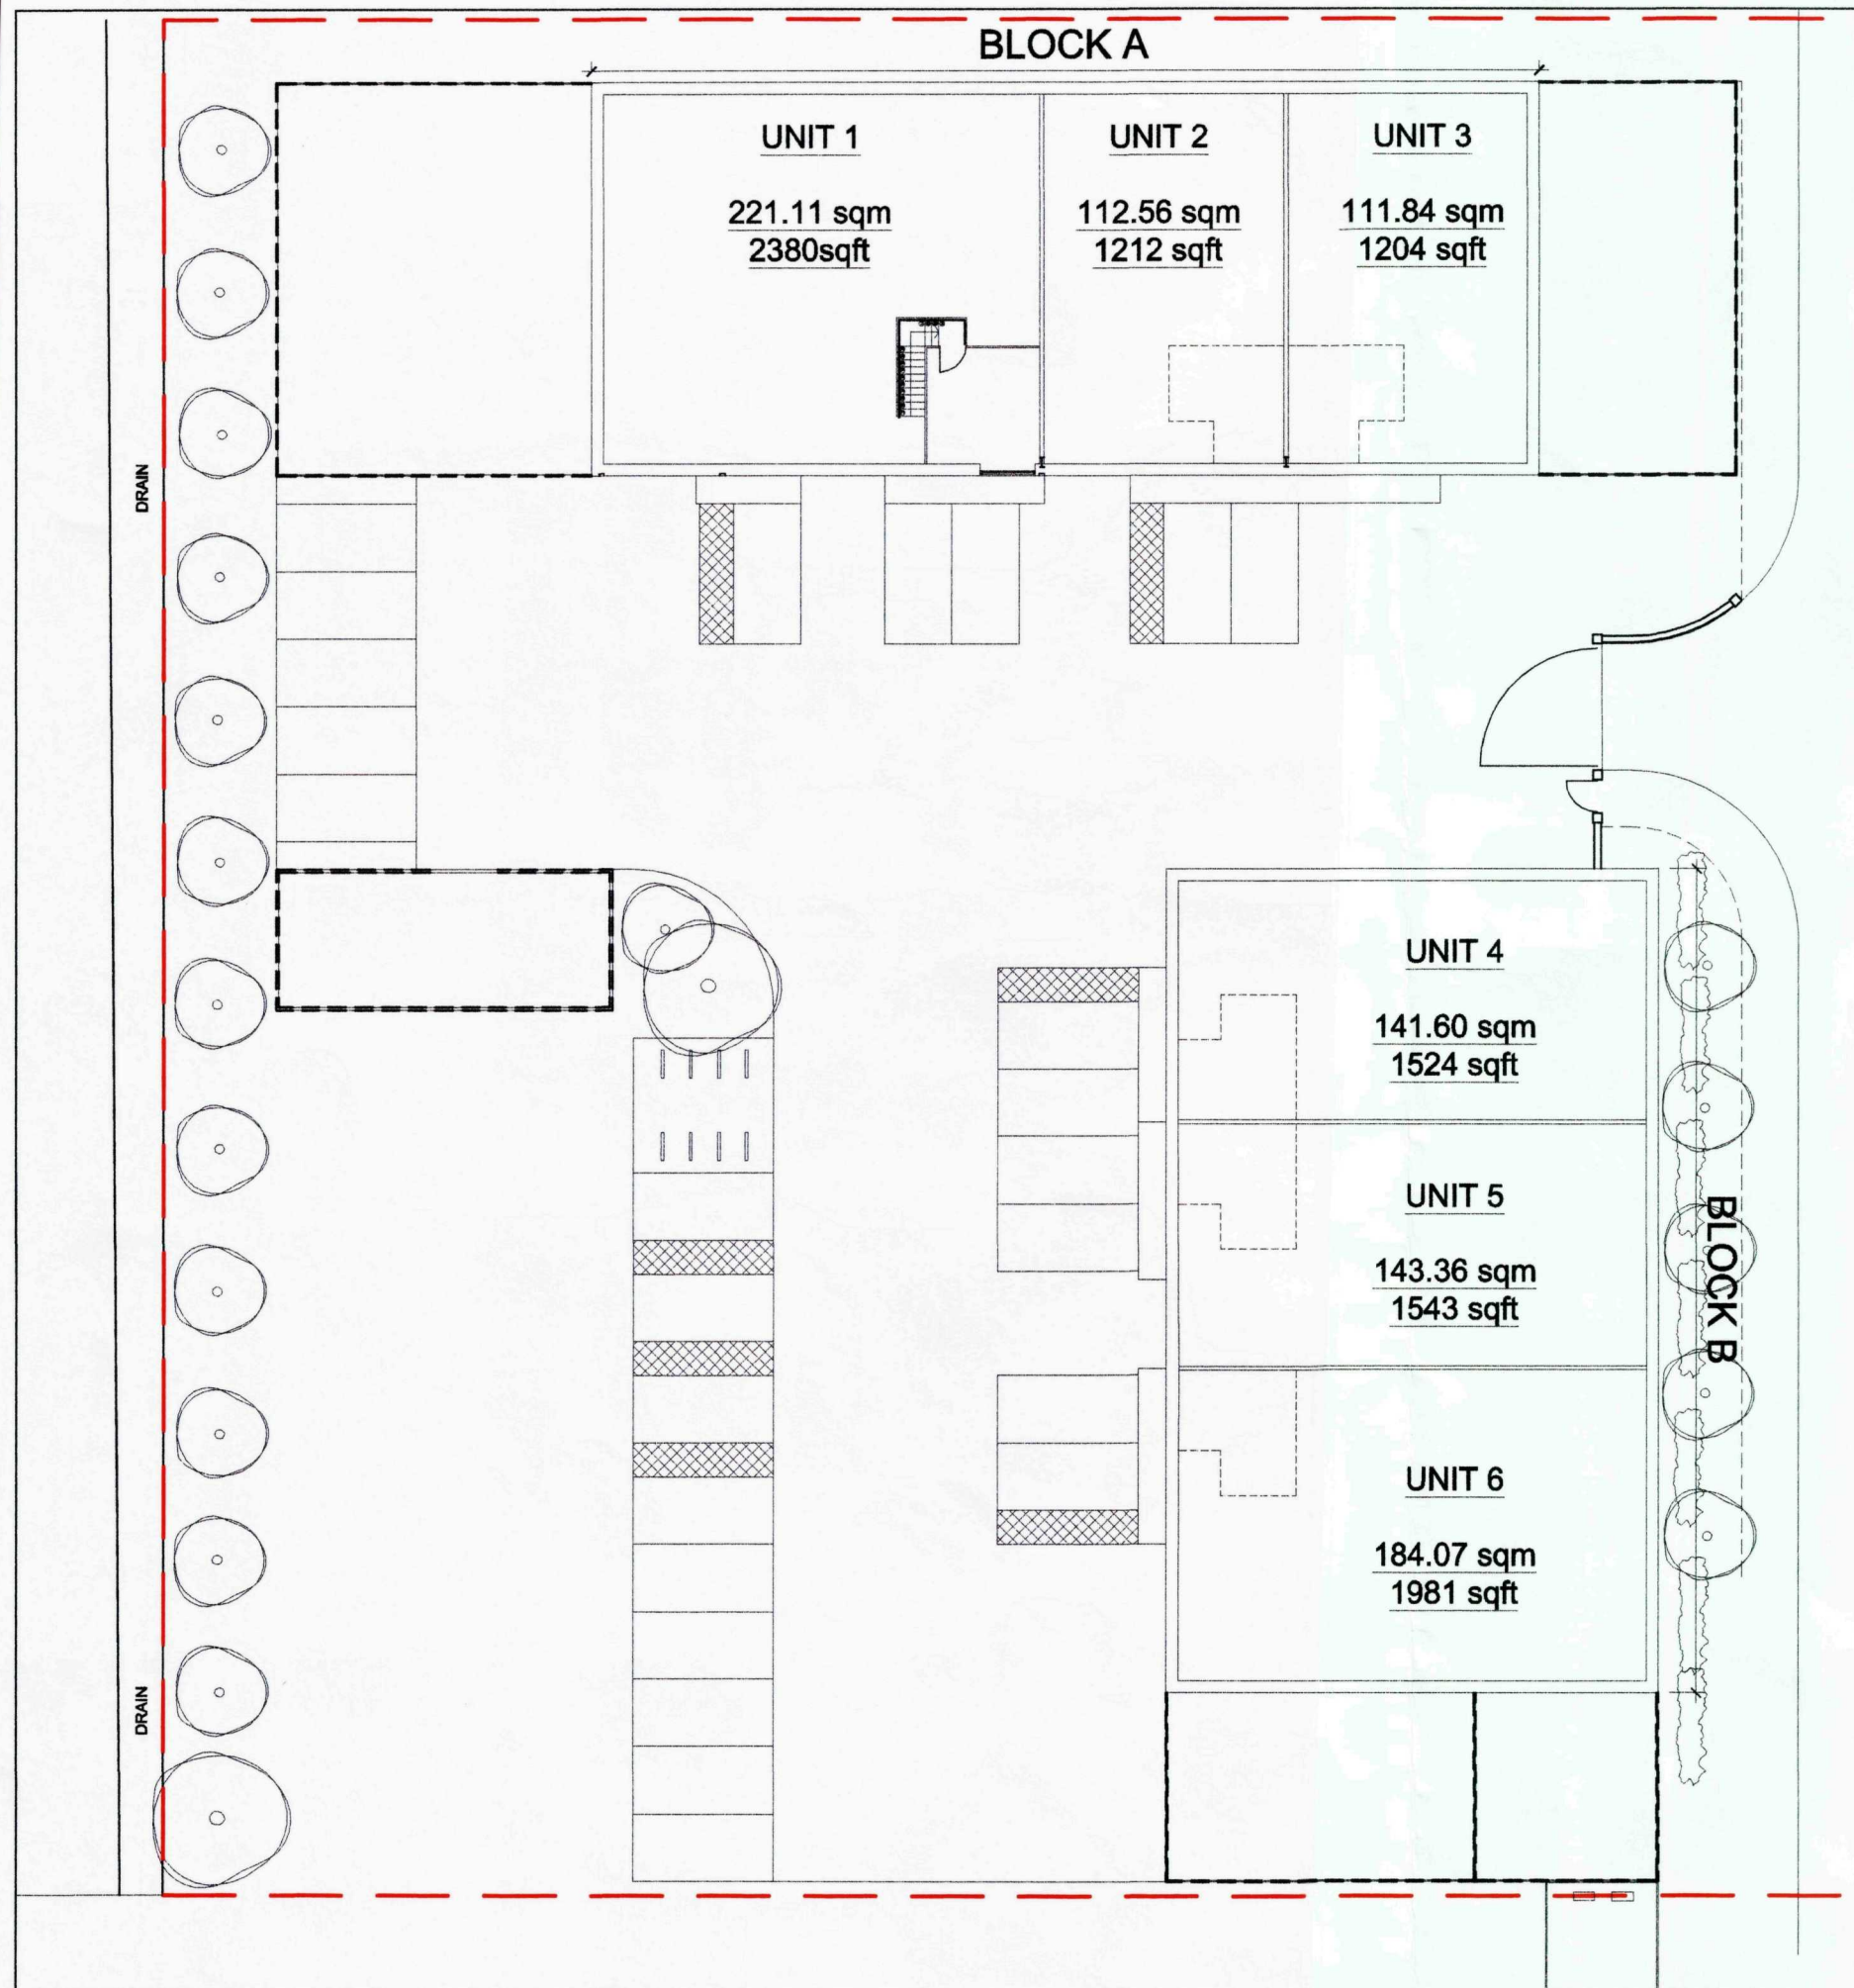

Notes
Dimensions to be verified on site. Figured dimensions to take preference to those scaled; do not scale from drawings. All discrepancies to be clarified with project Architect.
This drawing is the property and copyright of place : architecture and is issued on the condition it is not reproduced, retained or disclosed to any unauthorised person(s), either wholly or in part without the written consent of place : architecture.
Ordnance Survey material is used with the permission of The Controller of the HMSO, © Crown Copyright AR 150670.

Revisions		
Rev	Date	Text

SHDC
Planning & Development
24 JUN 2010
Ref: 0524-10

Client South Holland DC
Project Crease Drove, Crowland
Drawing First Floor Plan - Phase 1
Option B

Date Apr 2010
Scale 1:250 @ A3
Dwg. no. P391 - P05


place : architecture

26 Westgate Lincoln LN1 3BD
t: 01522 546362 e: info@place-architecture.co.uk


Notes
 Dimensions to be verified on site. Figured dimensions to take preference to those scaled; do not scale from drawings. All discrepancies to be clarified with project Architect.
 This drawing is the property and copyright of place : architecture and is issued on the condition it is not reproduced, retained or disclosed to any unauthorised person(s), either wholly or in part without the written consent of place : architecture.
 Ordnance Survey material is used with the permission of The Controller of the HMSO, © Crown Copyright AR 158670.

Revisions


Rev	Date	Text
A	06-01-2010	Change to 3 units
B	26-04-2010	Additional Window added to Unit 1 Elevation

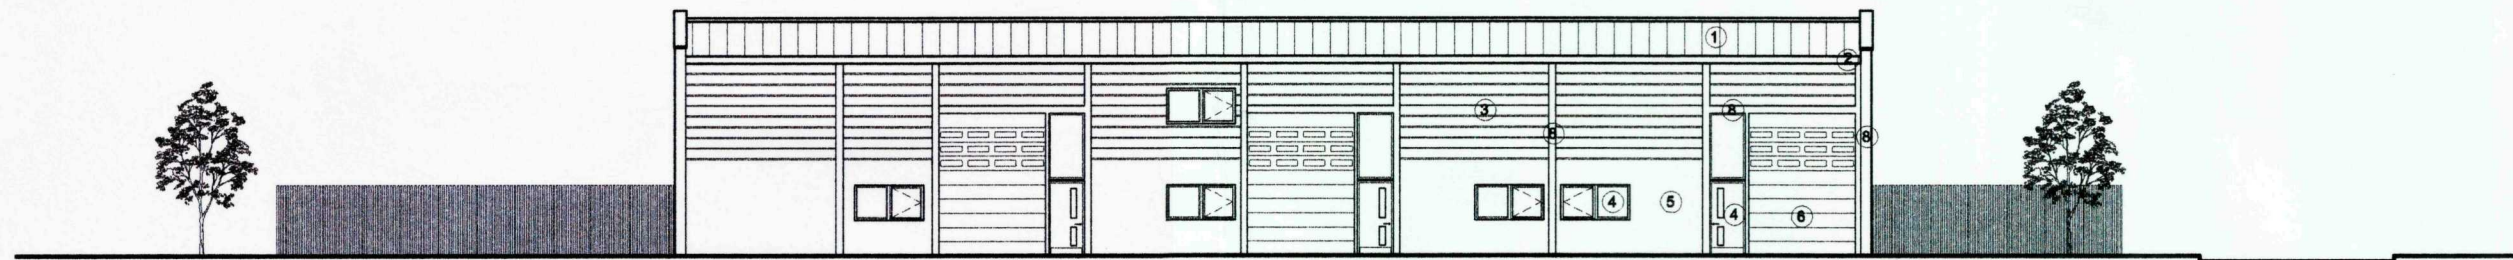


WEST ELEVATION

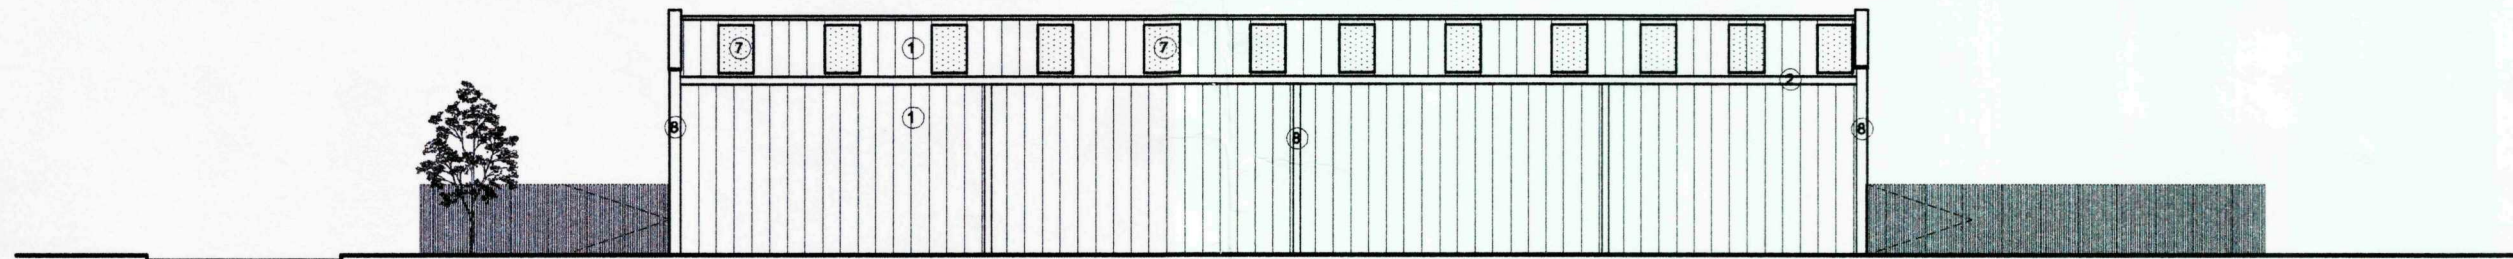

EAST ELEVATION

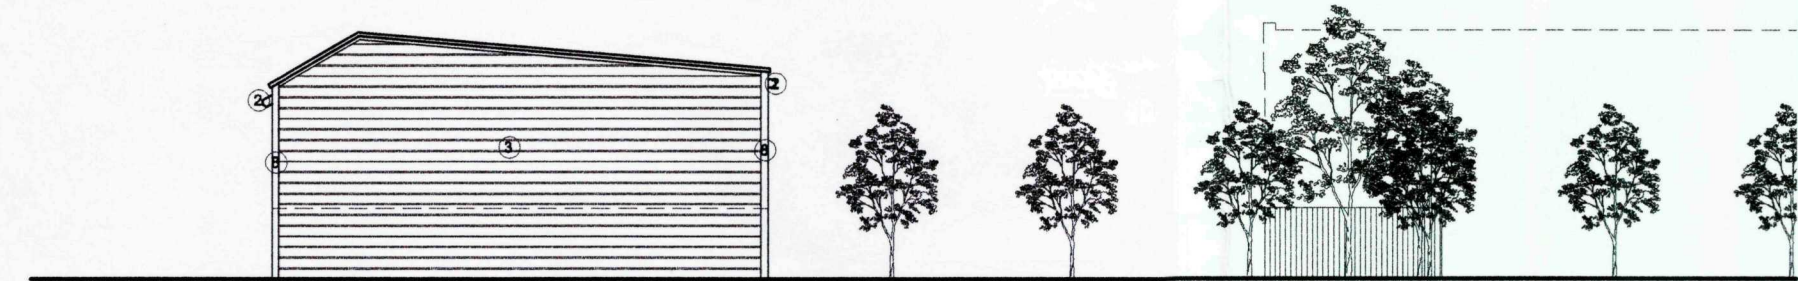

SOUTH ELEVATION

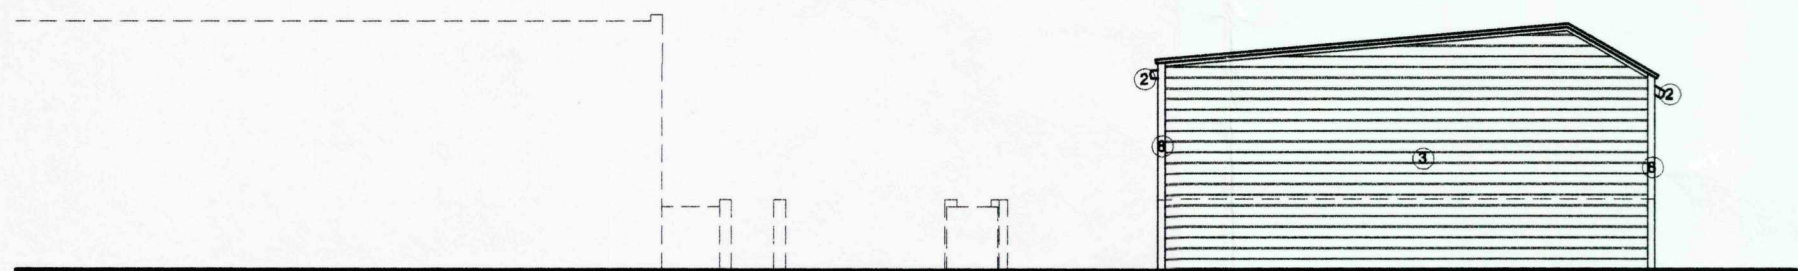

NORTH ELEVATION

- EXTERNAL FINISHES**
- ① Kingspan Vertical RW1000 panel, insulation thickness 100mm 0.20 w/m² K; BREEAM A+ Rated Colour TBC
 - ② Polyester powder coated aluminium 'Highline' type gutter - Dark Grey RAL 7021
 - ③ Kingspan Horizontal RW1000 panel, insulation thickness 100mm 0.20 w/m² K; BREEAM A+ Rated Colour TBC
 - ④ Windows & Personnel Doors to be polyester powder coated aluminium framed - Dark Grey RAL 7021 1.8 w/m² k
 - ⑤ Cement Render on 100mm thermally breakwork outer leaf, 100mm 4N concrete blockwork inner leaf. 100mm Crown DriTherm Cavity Slabs 37 - 0.29 w/m² K; Partial Fill; BREEAM A+ Rated
 - ⑥ External sectional doors: 1.25 w/m² k; Crawford or similar composite panel overhead sectional door with vision panels. BREEAM n/a
 - ⑦ Kingspan rooflights: 1.64 w/m² k, cellular polycarbonate construction
 - ⑧ Polyester powder coated steel section

SHDC
 Planning & Development
 24 JUN 2010
 Ref: 0524-10

Client South Holland DC
 Project Crease Drove, Crowland
 Drawing Elevations
 BLOCK A

Date June 2009
 Scale 1:200 @ A3
 Dwg. no. P391 - P20B

place : architecture
 26 Westgate Lincoln LN1 3BD
 t: 01522 546362 e: info@place-architecture.co.uk